


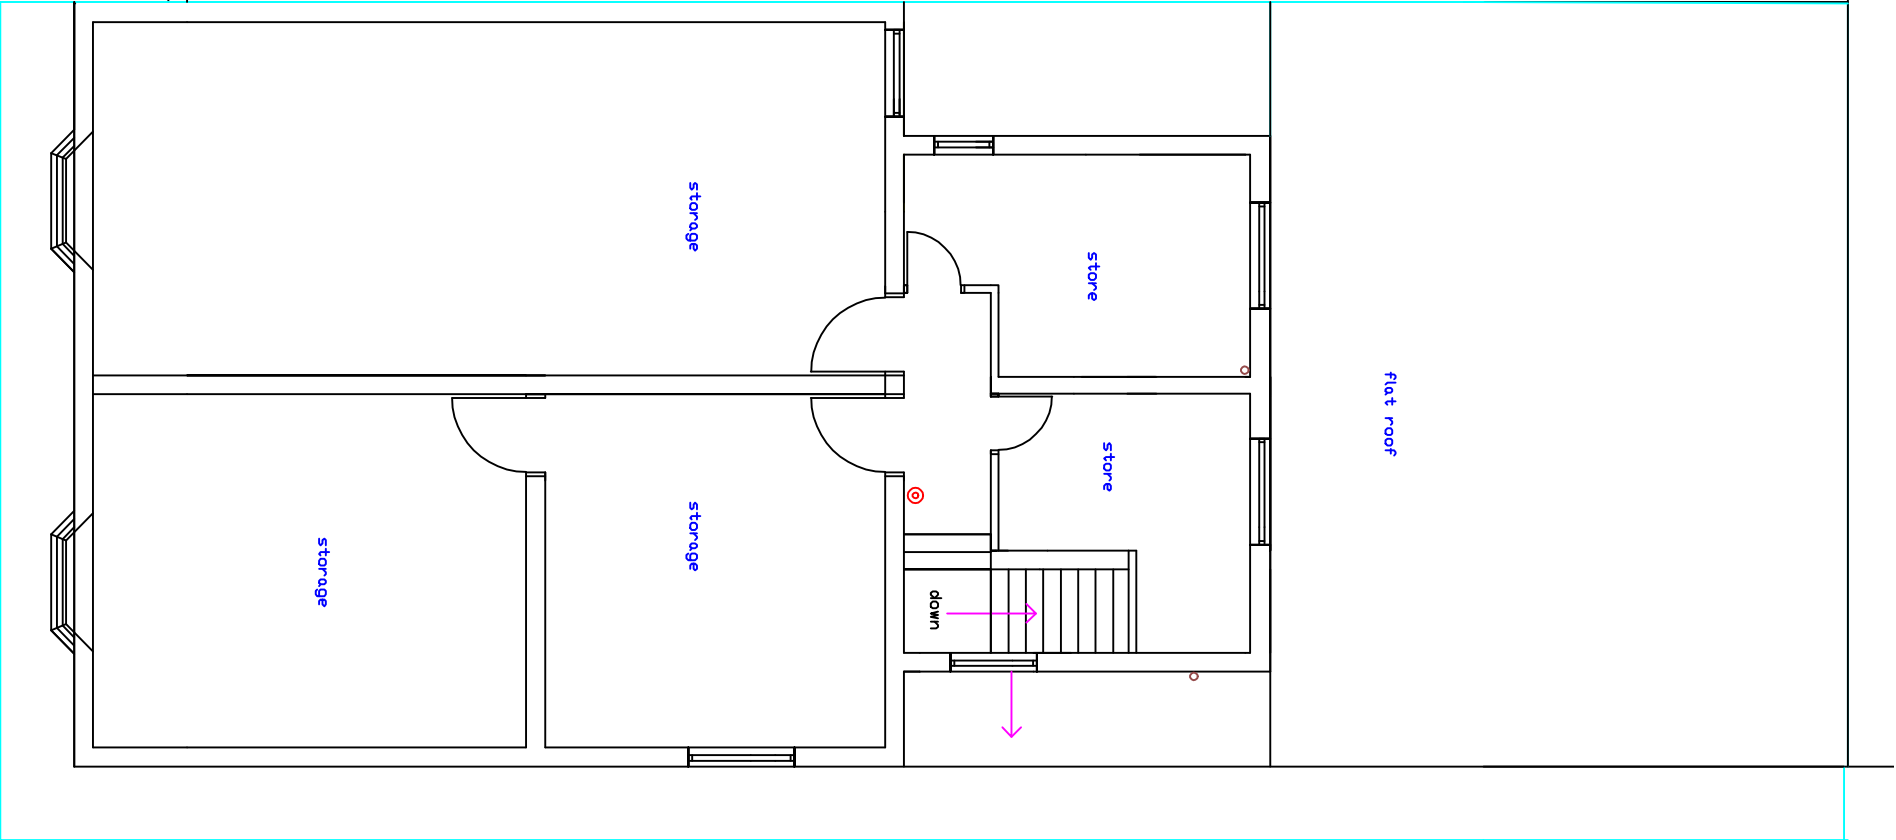

EXISTING
FIRST
FLOOR
1:100

Date Rev		PLEASE DO NOT SCALE OF THIS DRAWING TAKE ALL DIMENSIONS ON SITE (builders Note) Do not start any works untill all the approvals have been obtained. Any discrepancy to be reported to Plans Drawn as soon as possible.	
client:		AMIT GOMAR, MCS STORES, 220,POB LANE , FALLOWFIELD, MANCHESTER, M20 6BB TEL01614457740	
drawing title:		SIDE AND REAR FIRST FLOOR EXTENSIONS WITH INTERNAL ALTERATIONS AND EXTRA ACCOMMODATION TO THE FIRST FLOOR AREA WITH FRONT AND REAR DOORMEN	
project:		MANCHESTER CITY COUNCIL PLANNING AND BUILDING CONTROL	
Plans Drawn		tel.no 07952934281 07856609593 email Ba.winterbottom@aol.com www.Plansforproperty.com www.plansdrawn.org	
drawn: DRW			
date: DECEMBER, 2021		project no. FL 220	drwg. no. 21A
		A3paper	