
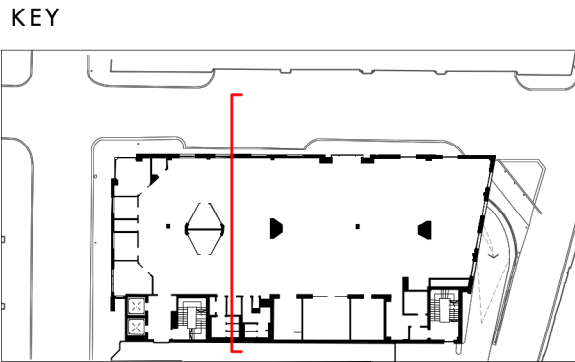


REVISION	DATE	DESCRIPTION
A	30/11/22	Draft Planning Issue
B	08/12/22	Planning Issue

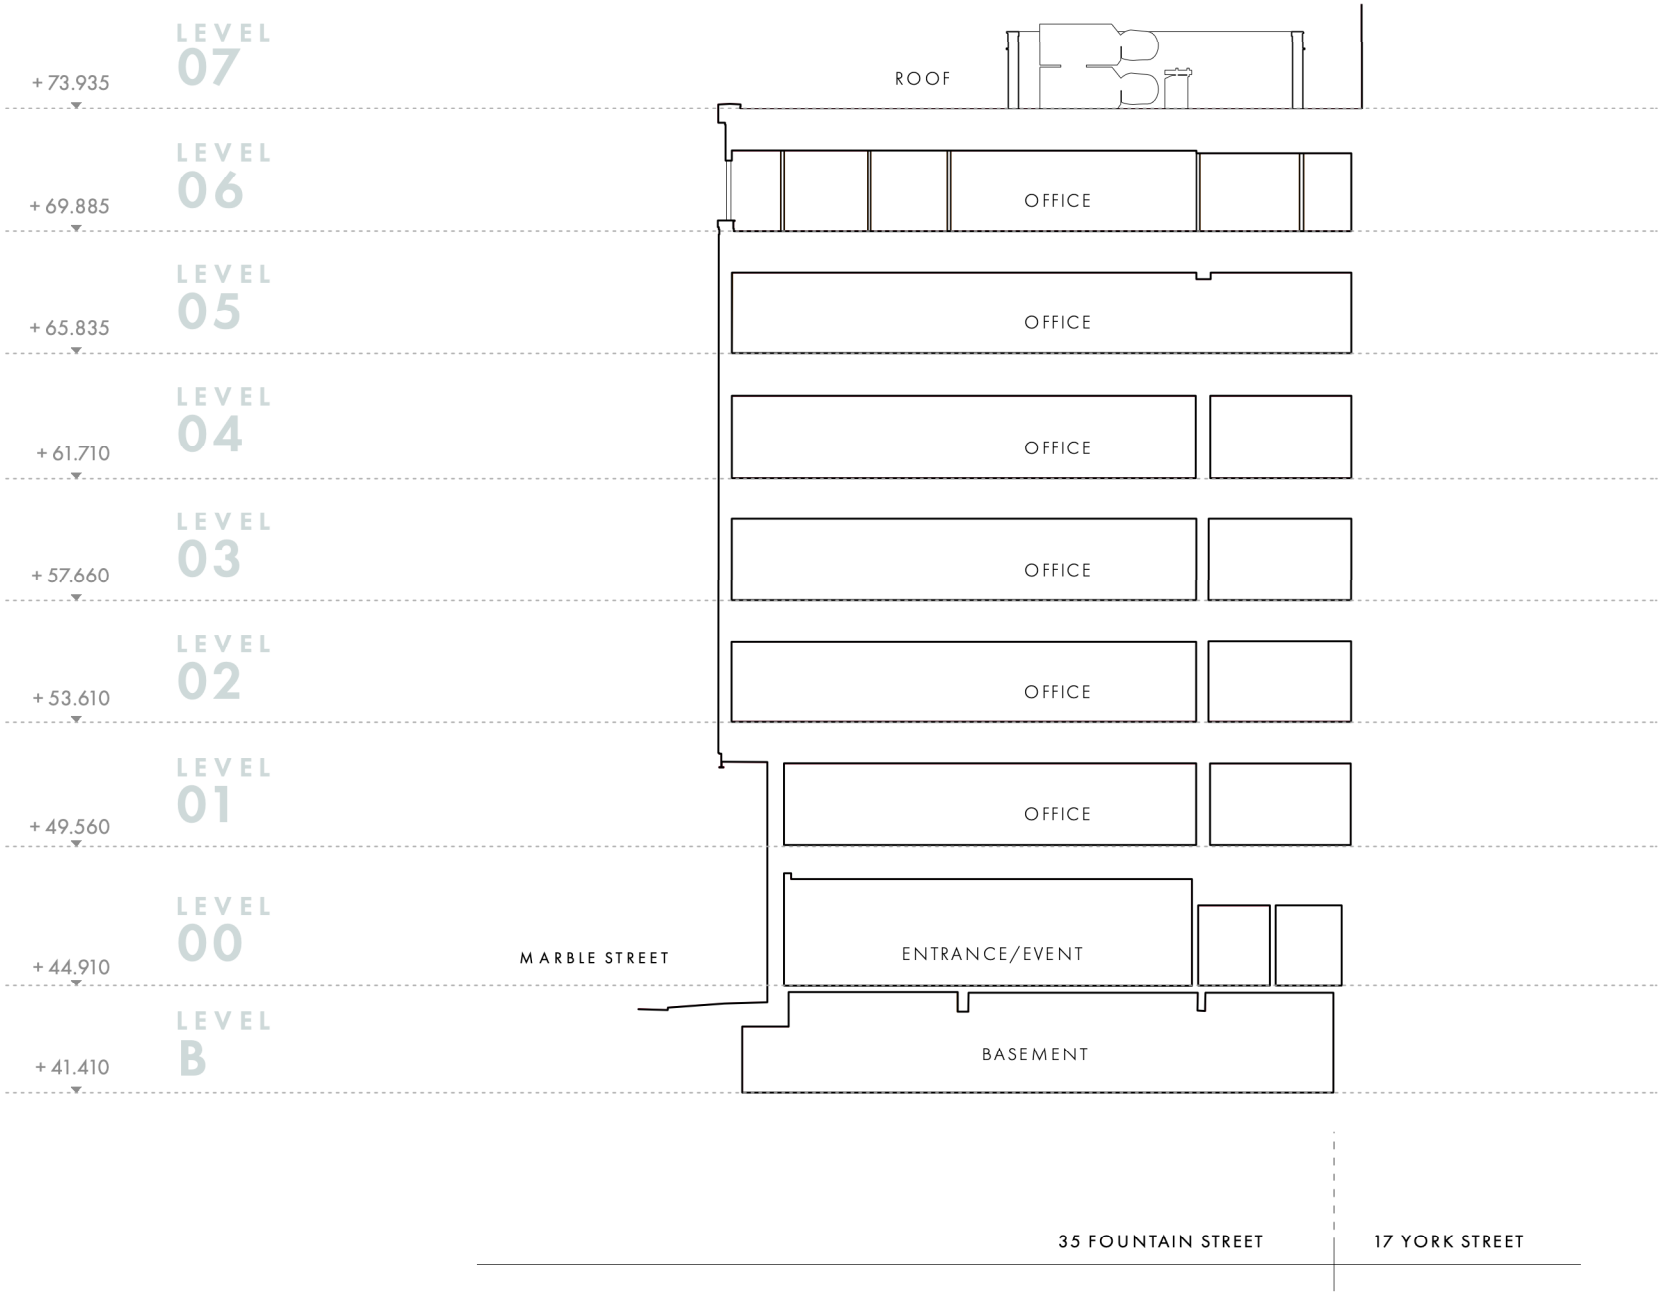

OMIArchitects

31 Blackfriars Road, Salford, Manchester, M3 7AQ
+44(0)161 832 3242 / info@omiarchitects.com / www.omiarchitects.com

PROJECT	35 FOUNTAIN ST					
DRAWING	EXISTING SECTION - AA					
DATE	OCT 22	DRAWN BY	DC	SCALE	1:250	@A3
JOB NO.	1431	DWG.NO.	L 0210			

SECTION AA

35 FOUNTAIN STREET | EXISTING SECTIONS