


PROJECT:
35 Athol Road, Whalley Range,
Manchester, M16 8QW, UK

DRAWING TITLE:
Proposed Rear Side
Building Detail

	DRG NO : A-06
DATE : September, 2022	SCALE: 1:50@A3

PURPOSE OF ISSUE	PLANNING
------------------	----------

Do not scale from this drawing. All information should be checked by the contractor site before commencing work. Any discrepancies should be reported to the architect immediately. All rights are reserved and are not transferable. Unauthorized reproduction of this drawing are not permitted

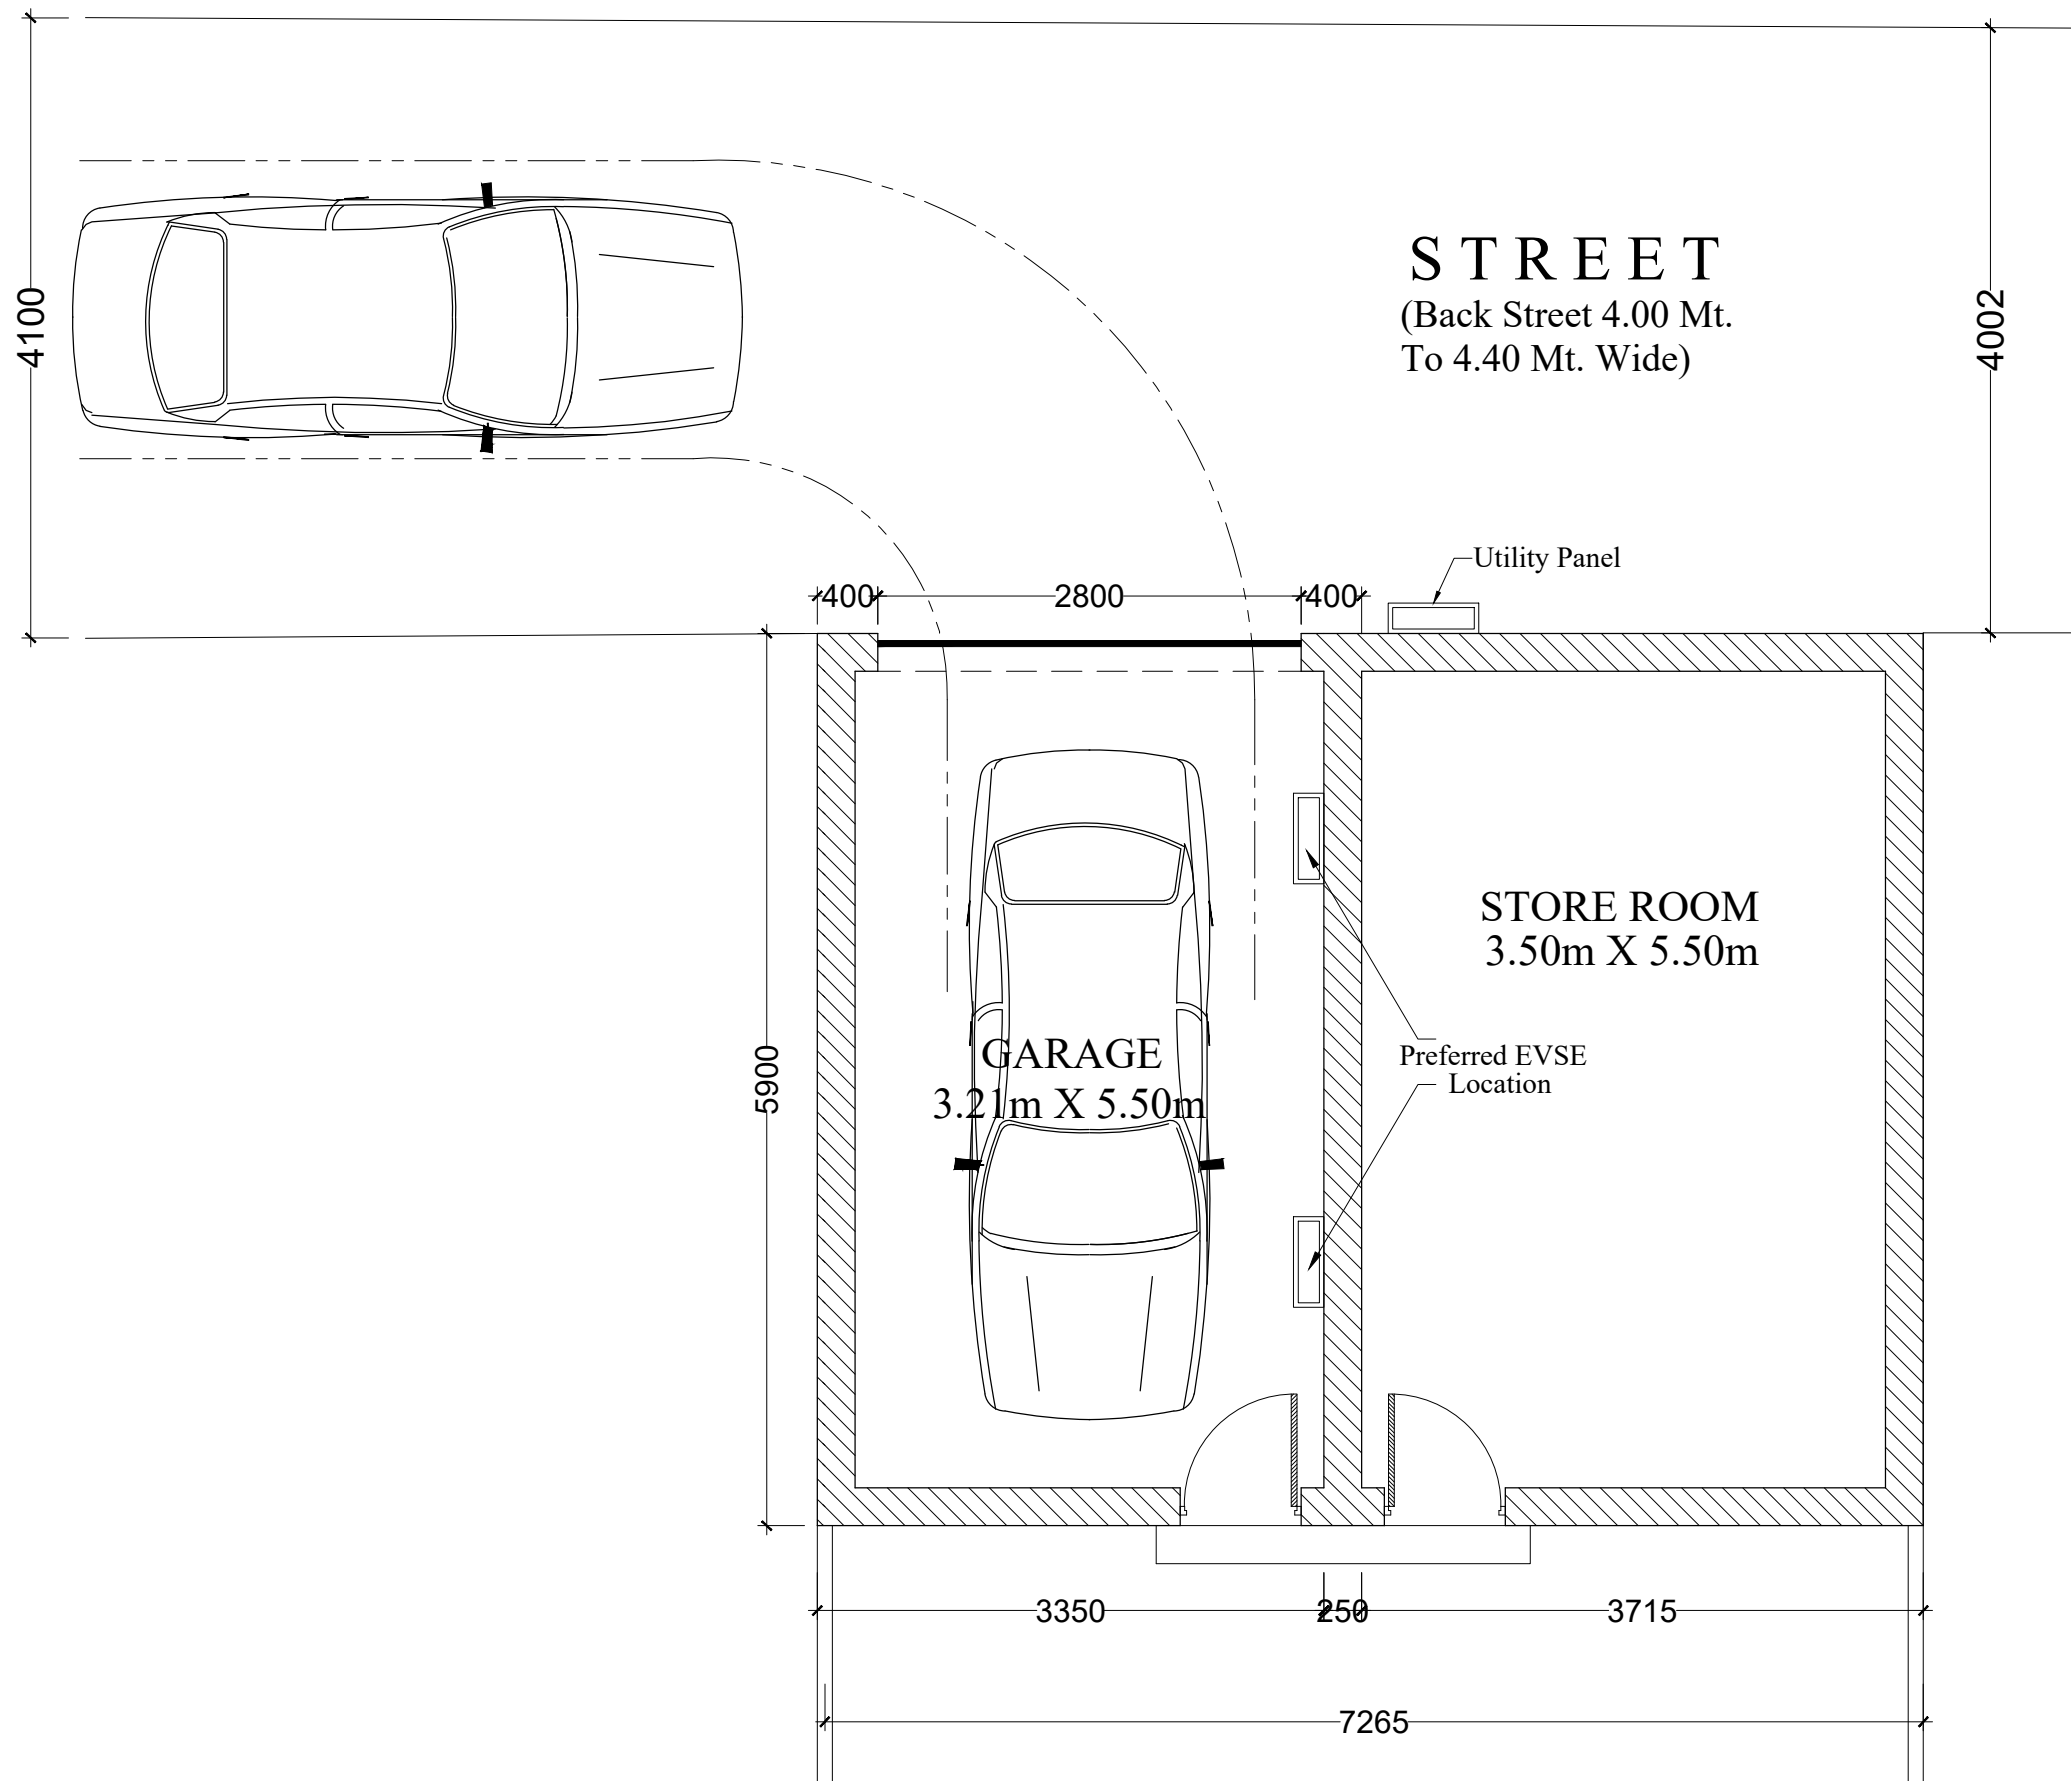

REAR SIDE PROPOSED PLAN
(Rear Garage Detail)

