


This drawing is the copyright of LDM Design.
All dimensions to be checked on site.
Do not scale.
All levels to be checked on site and refer to Ordnance
Survey Datum Newlyn unless alternative datum given.
All errors and omissions to be reported to the Architect
prior to commencement.
This drawing must be read in conjunction with the relevant
specification clauses.
This drawing must not be used on site unless issued for
construction.

1

Ground Floor Proposed



1 : 100

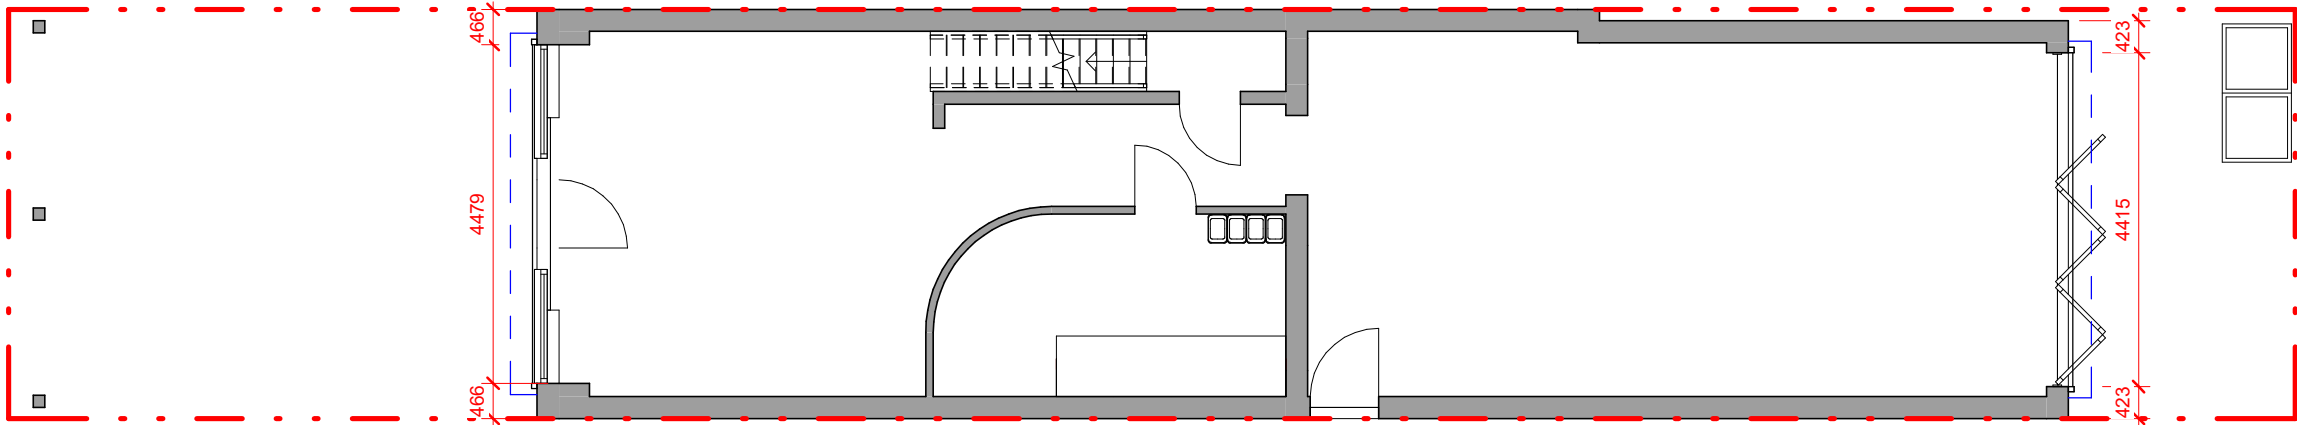

2

First Floor Proposed

1 : 100

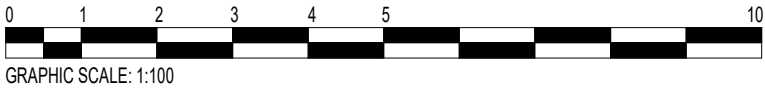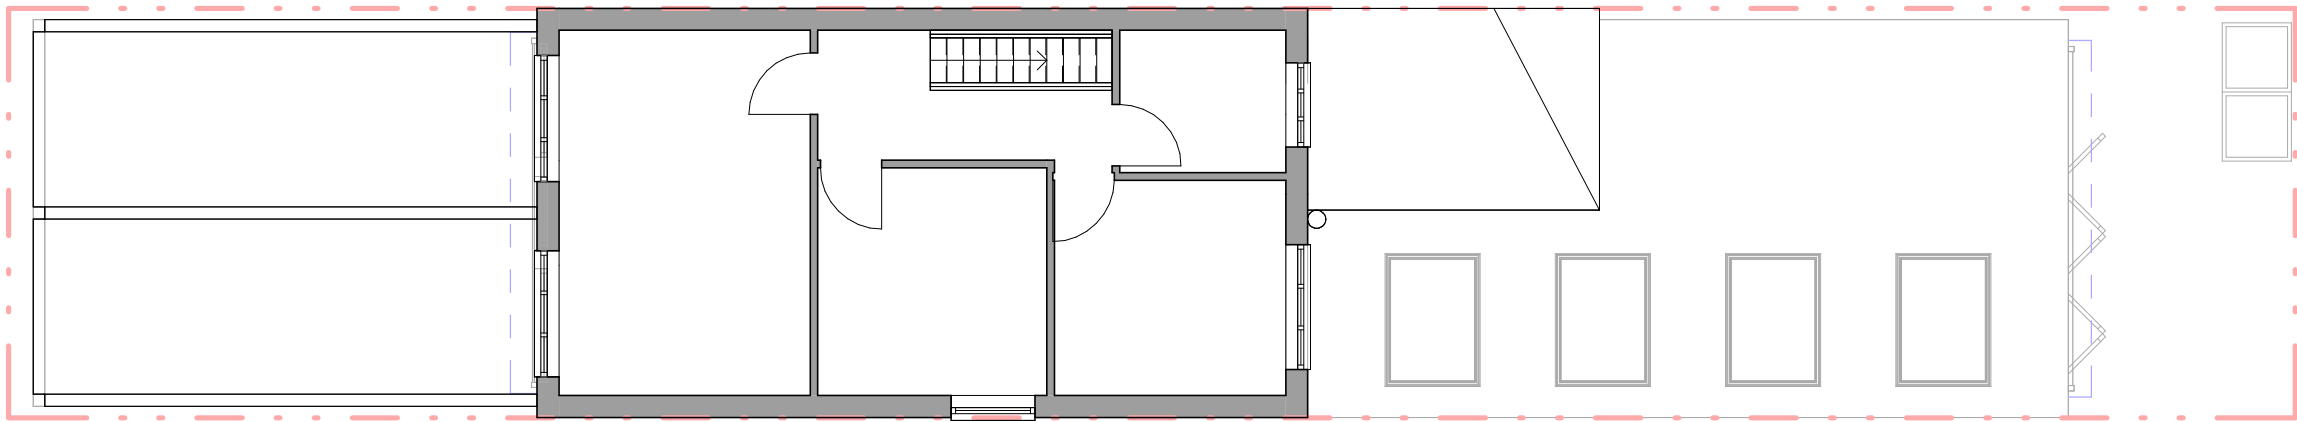

LDM Design

PROJECT
128 Withington Road, Whalley Range,
Manchester, M16 8FB

SHEET
Proposed Setout Plan

CLIENT
Naranjargal Bayaraa

Scale (@ A3)
1 : 100

Drawn by
JG

Checked by
LG

DRAWING NUMBER
PS122

REV
J