
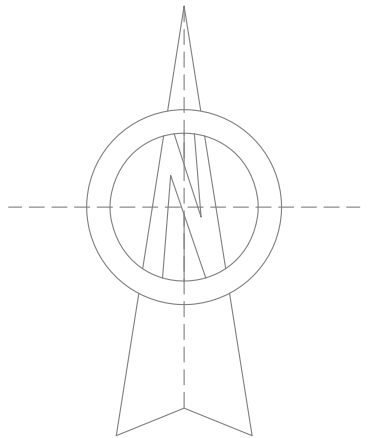


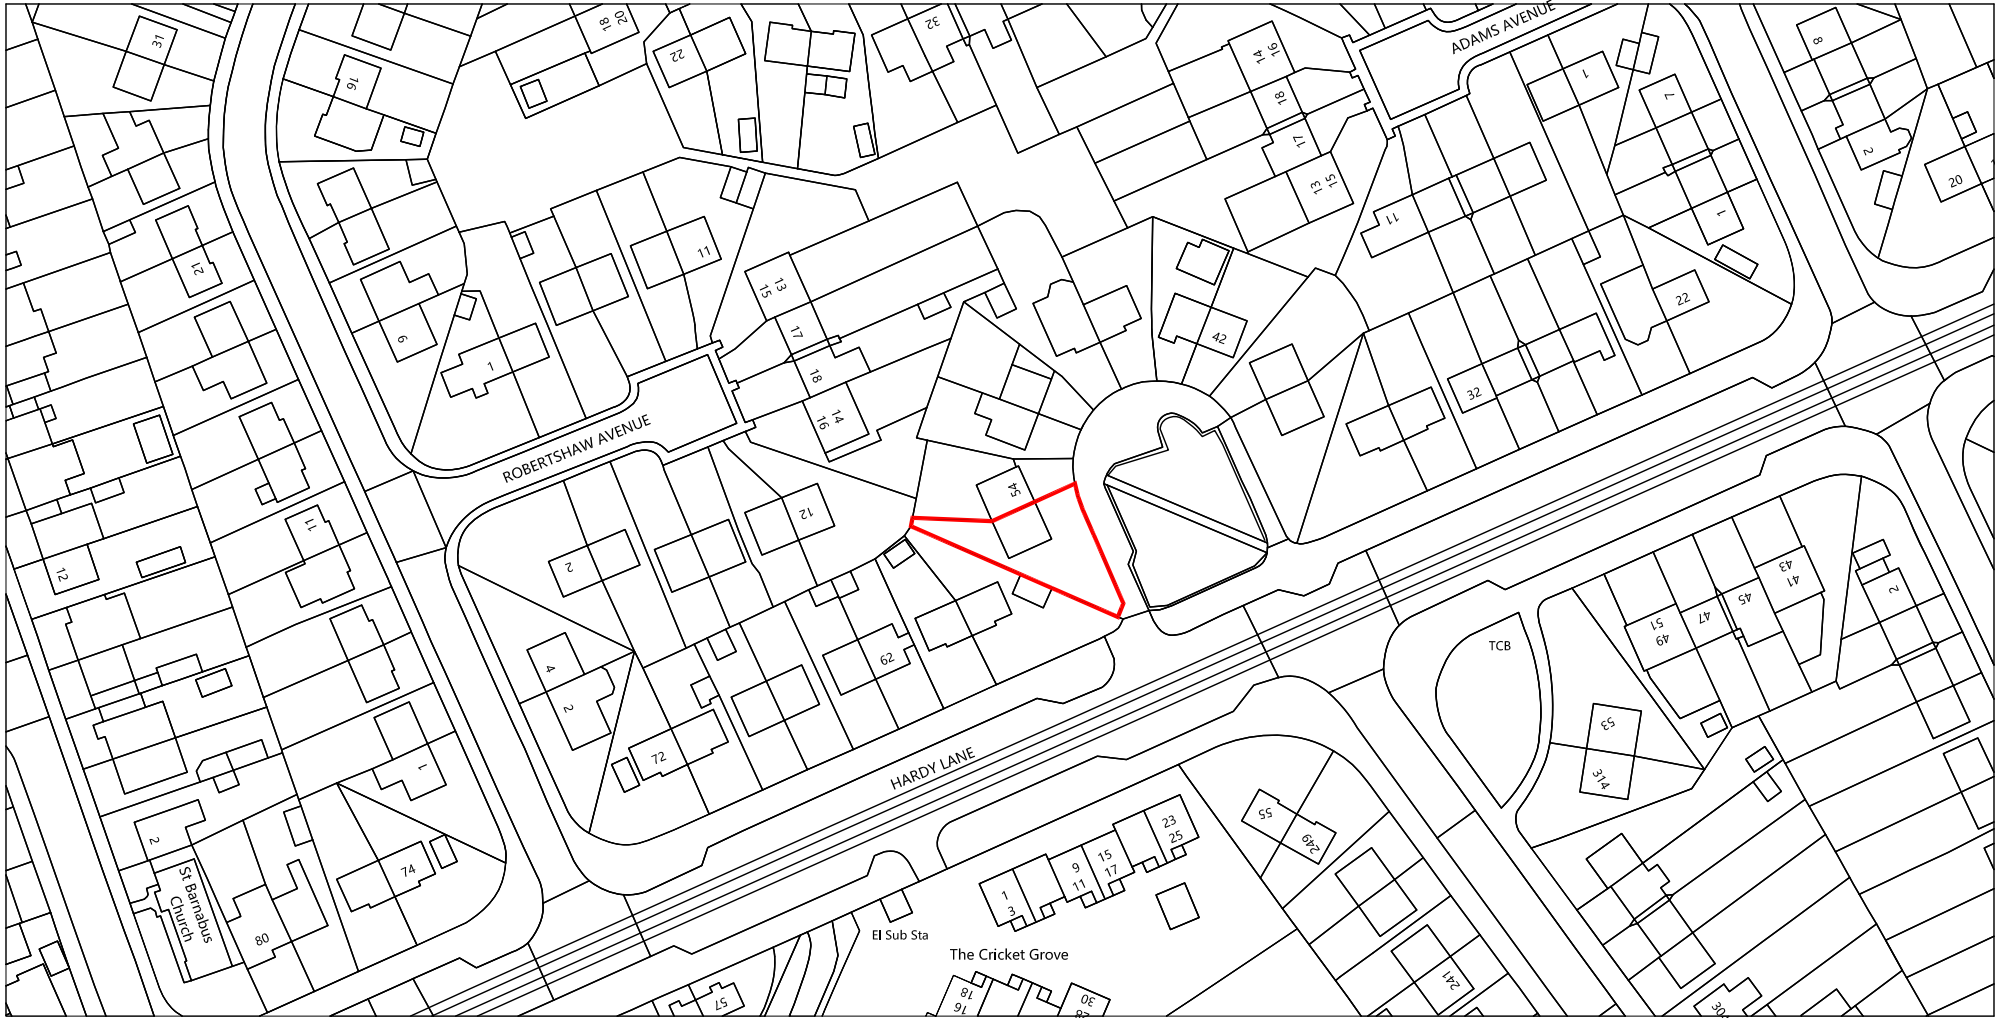

Scale 1:1250 0 10 30 60 120m

|                                                                  |                          |
|------------------------------------------------------------------|--------------------------|
| <b>Project</b><br>56 HARDY LANE, CHORLTON,<br>MANCHESTER M21 7LA |                          |
| <b>Drawing</b><br>LOCATION PLAN                                  |                          |
| <b>Dwg No.</b><br>107                                            | <b>Date</b><br>JULY 2022 |
|                                                                  |                          |