


NOTES :
ALL SETTING OUT MUST BE CHECKED ON SITE
ALL LEVELS MUST BE CHECKED ON SITE
ALL FIXINGS AND WEATHERINGS MUST BE CHECKED ON SITE
ALL DIMENSIONS MUST BE CHECKED ON SITE
THIS DRAWING MUST NOT BE SCALED
THIS DRAWING MUST BE READ IN CONJUNCTION WITH THE RELEVANT
SPECIFICATION CLAUSES
THIS DRAWING MUST NOT BE USED FOR LAND TRANSFER PURPOSES
© BUTLER ASSOCIATES




03
01 EXISTING ELEVATION
SCALE 1:50



02
01 PROPOSED ELEVATION
SCALE 1:50

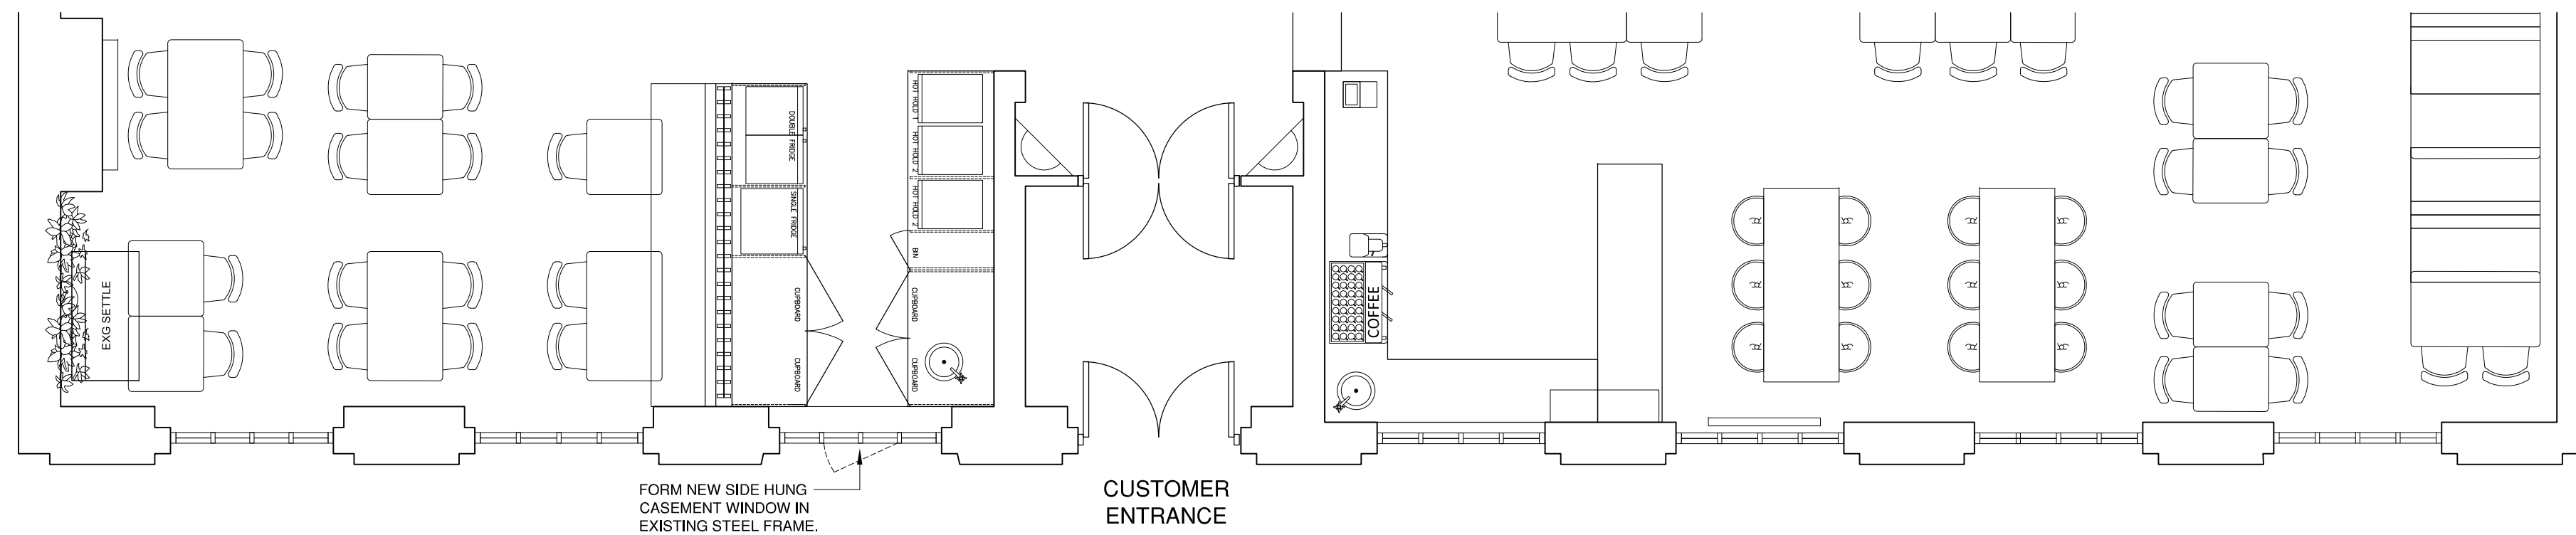

01
01 PROPOSED PLAN (PART)
SCALE 1:50

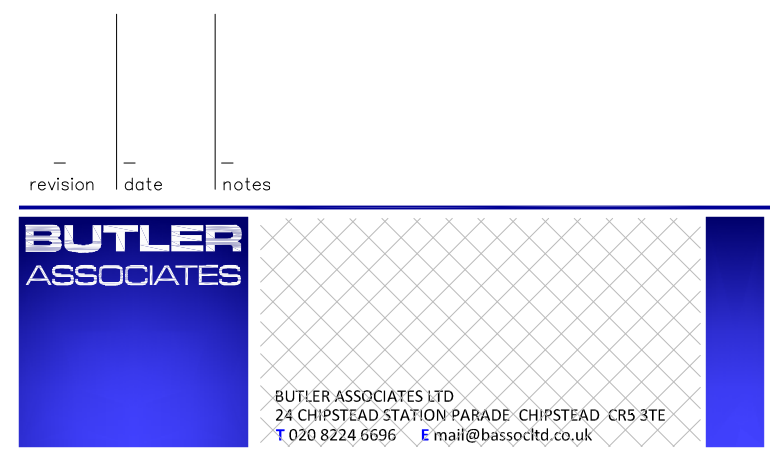

Client
PIZZAEXPRESS
Location
PIZZAEXPRESS
95 LAPWING LANE, DIDSBURY
MANCHESTER M20 6UR

Drawing
EXISTING AND PROPOSED
ELEVATION AND
PART PROPOSED PLAN

Date
DECEMBER 2022
Scale @ A3 = 1:100
Scale @ A1 = 1:50

Drawing No.
2272/P01
Rev.