
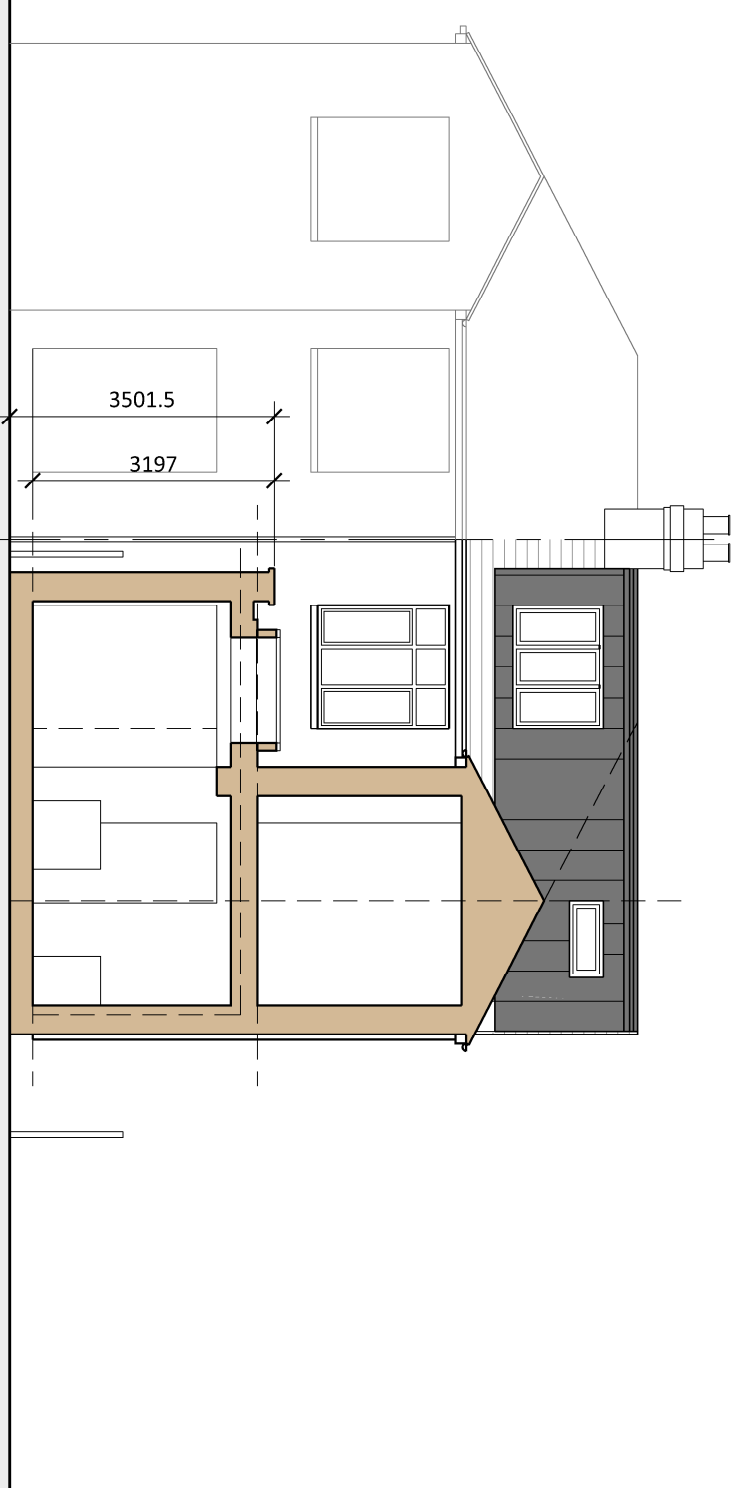
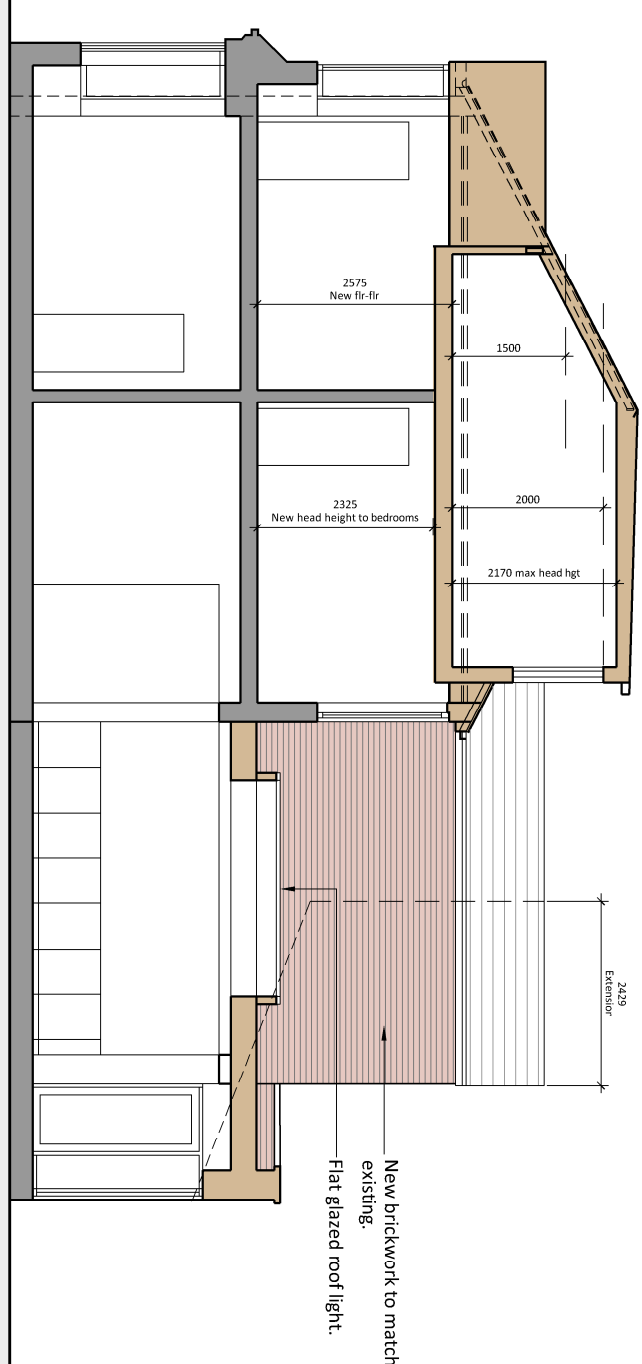
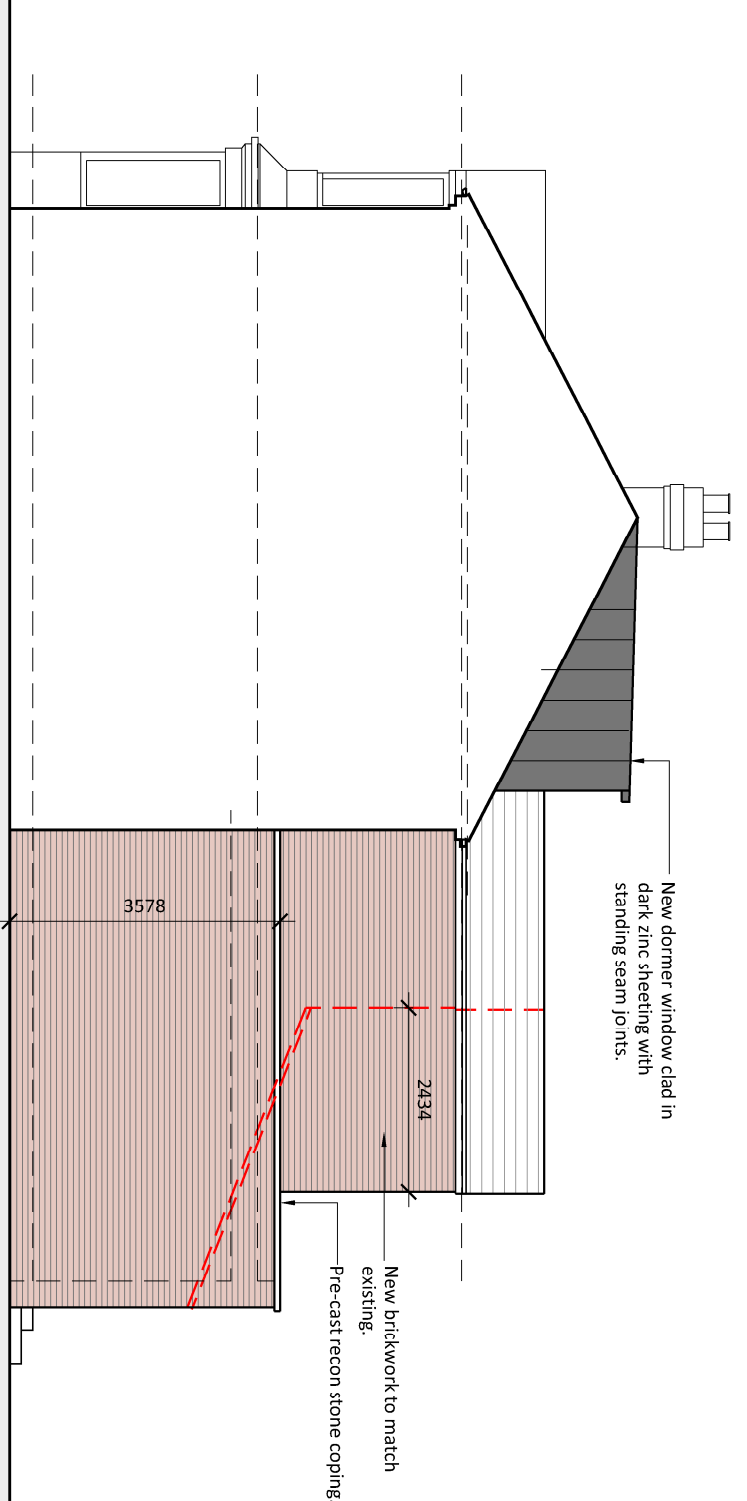
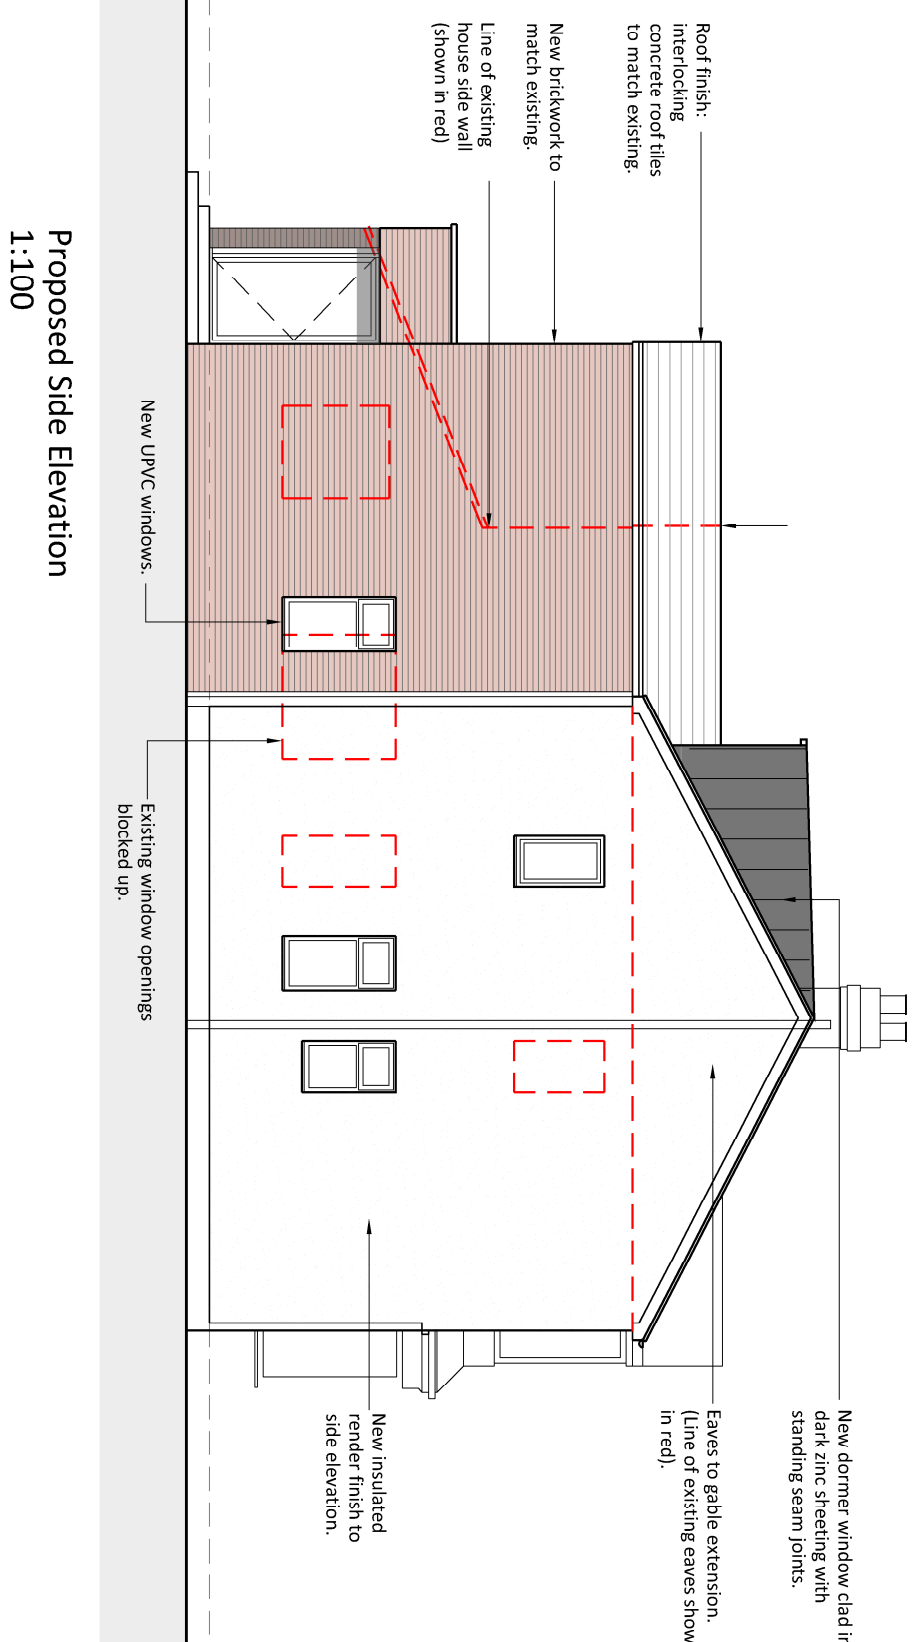
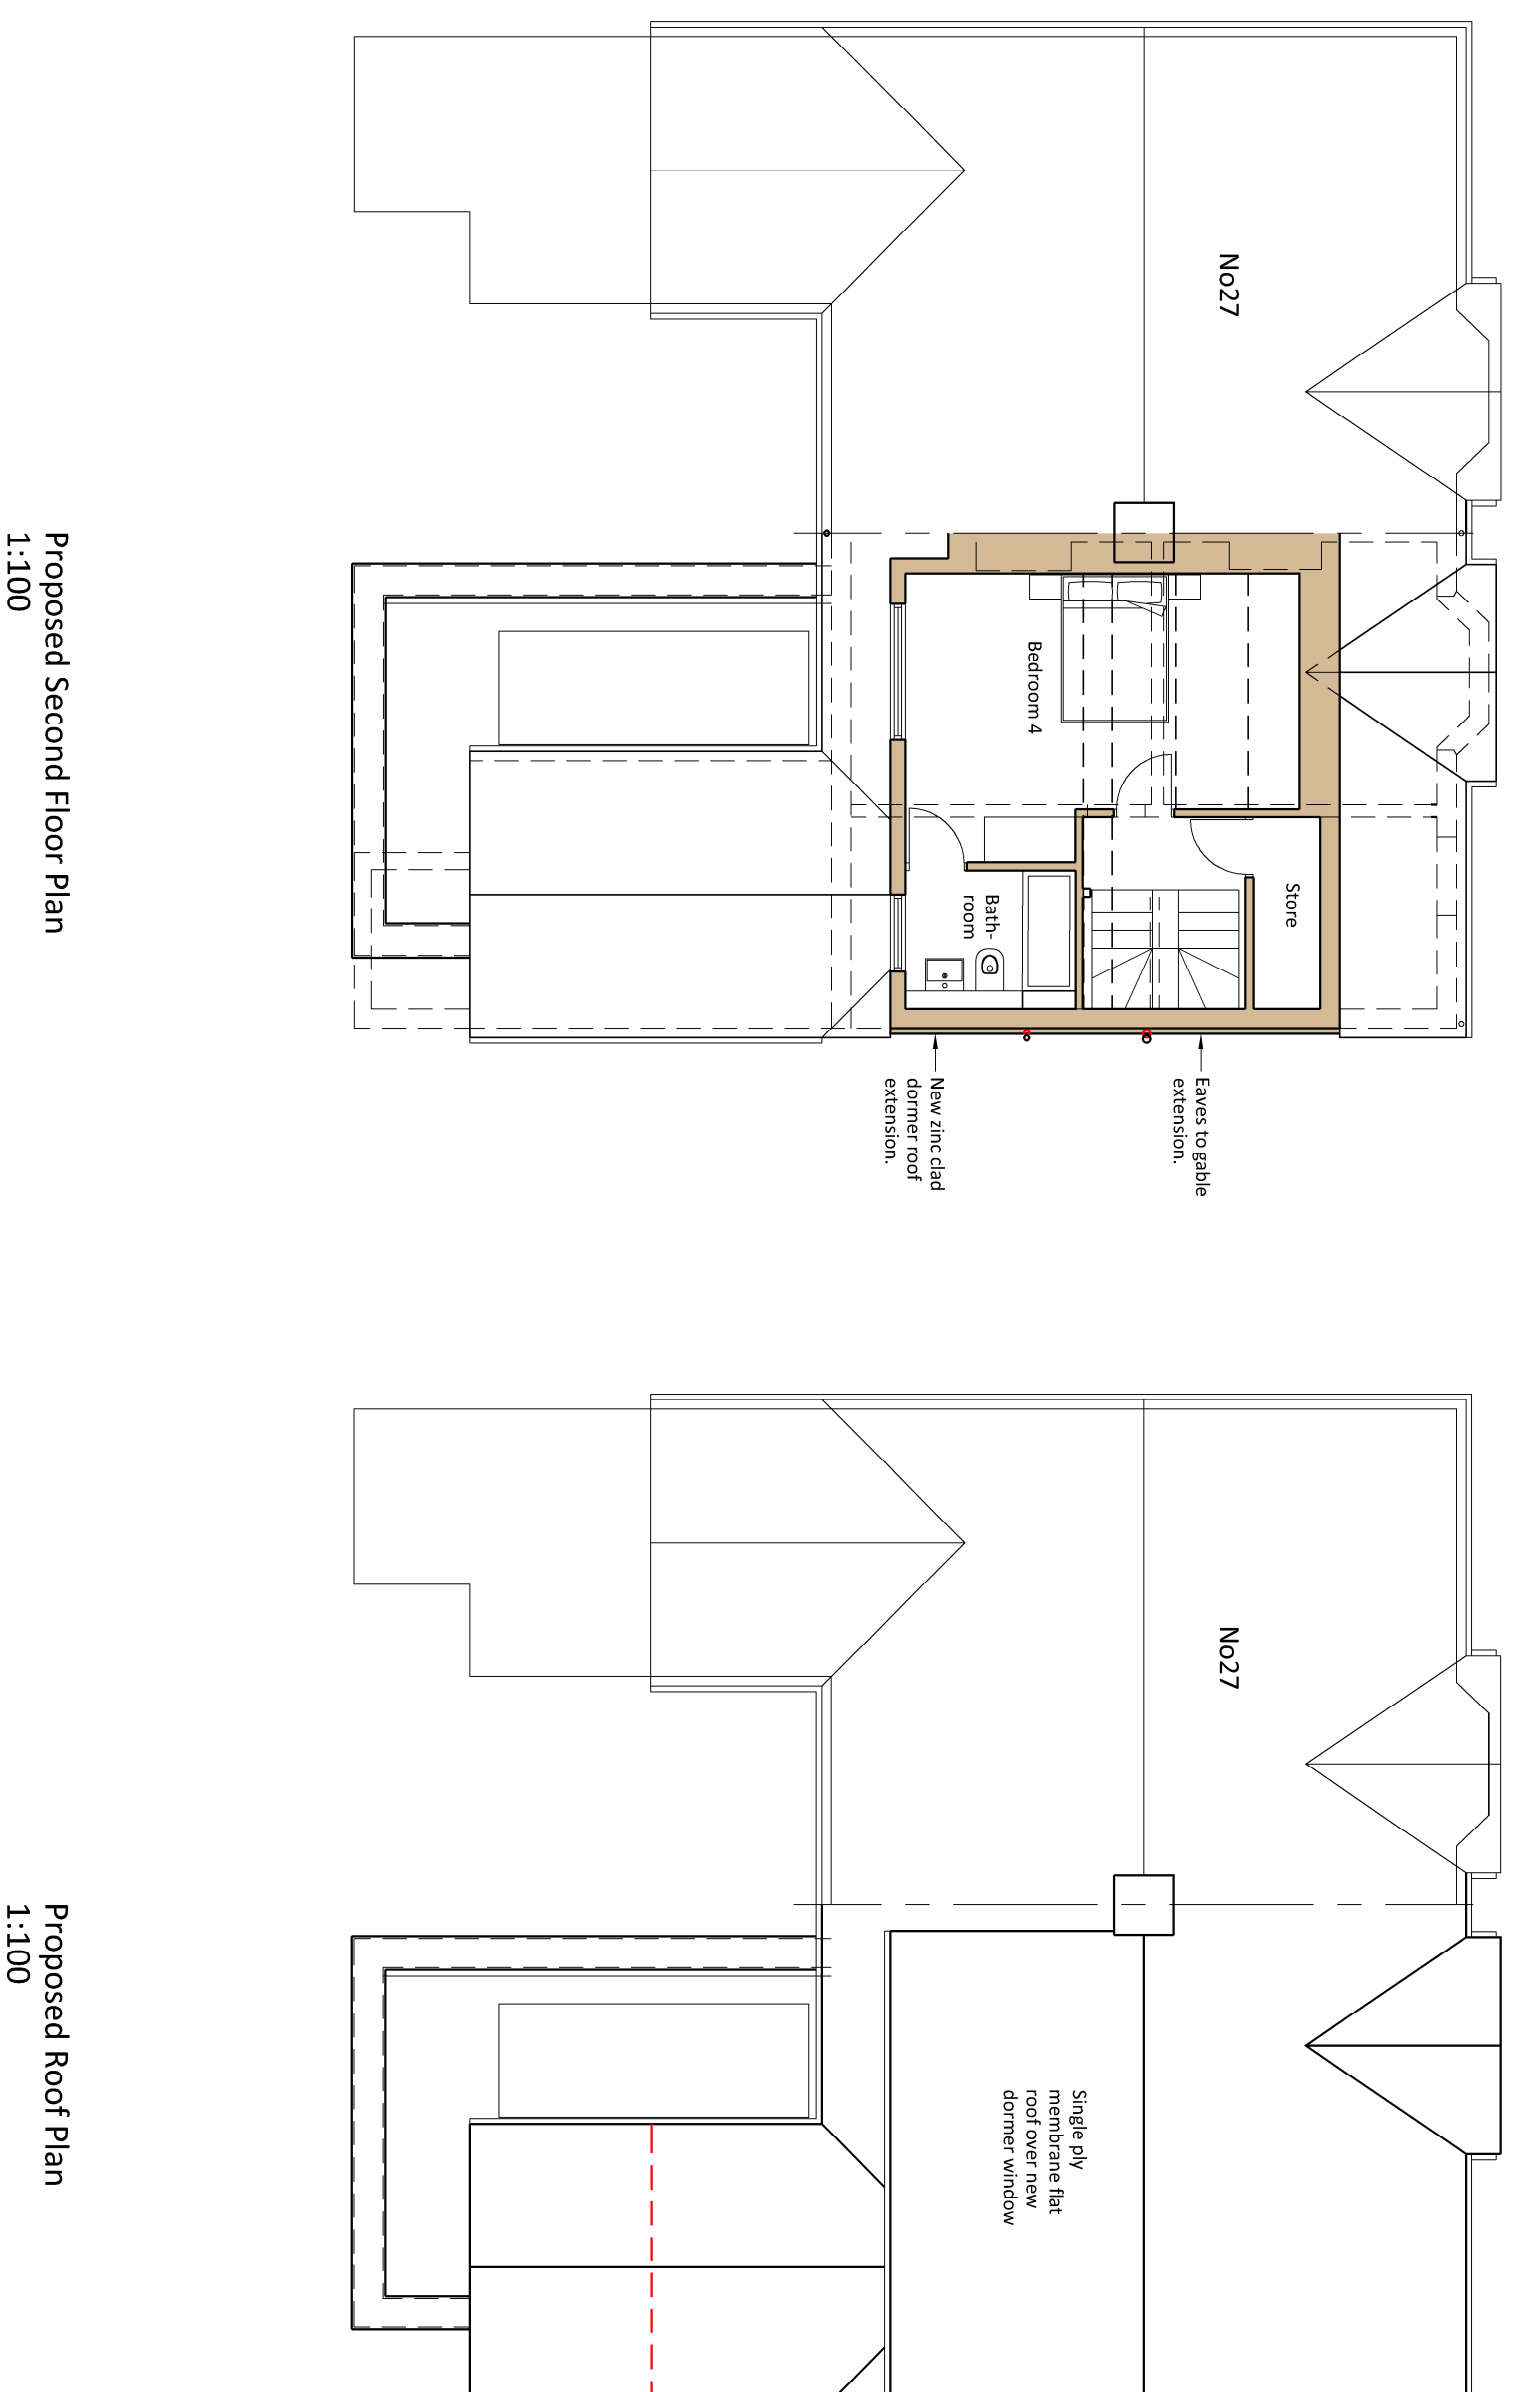
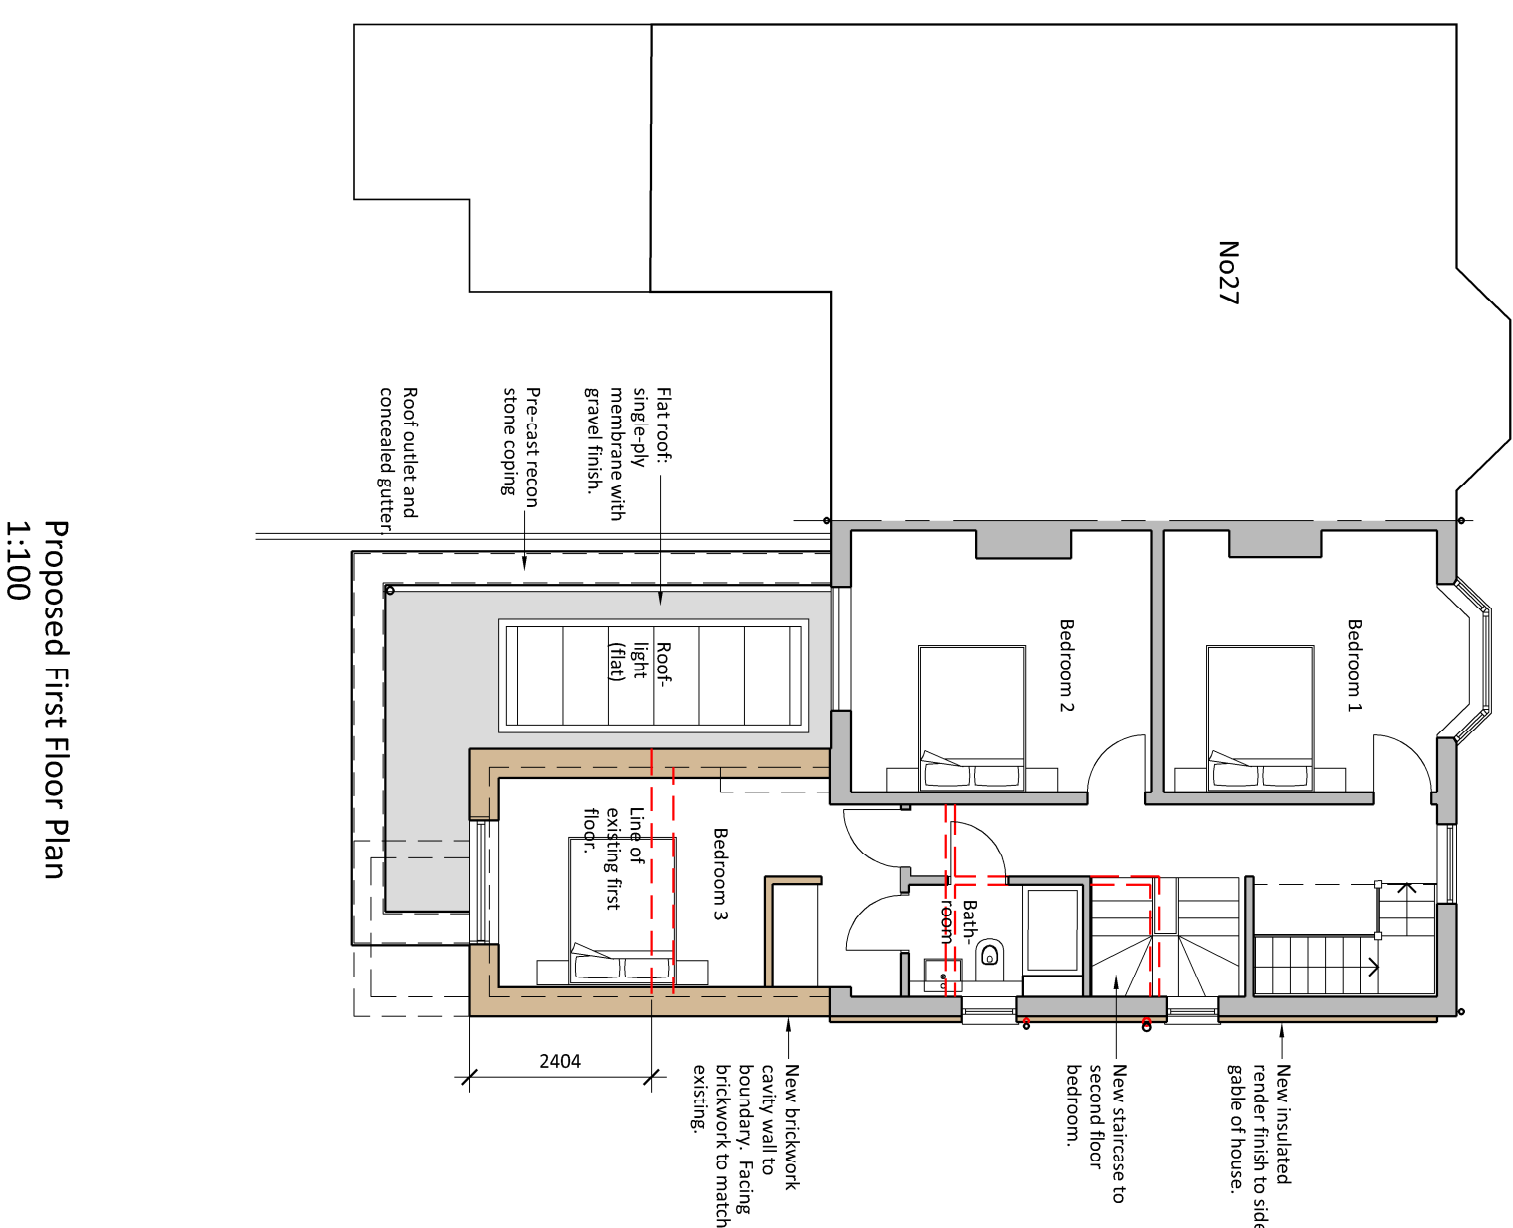


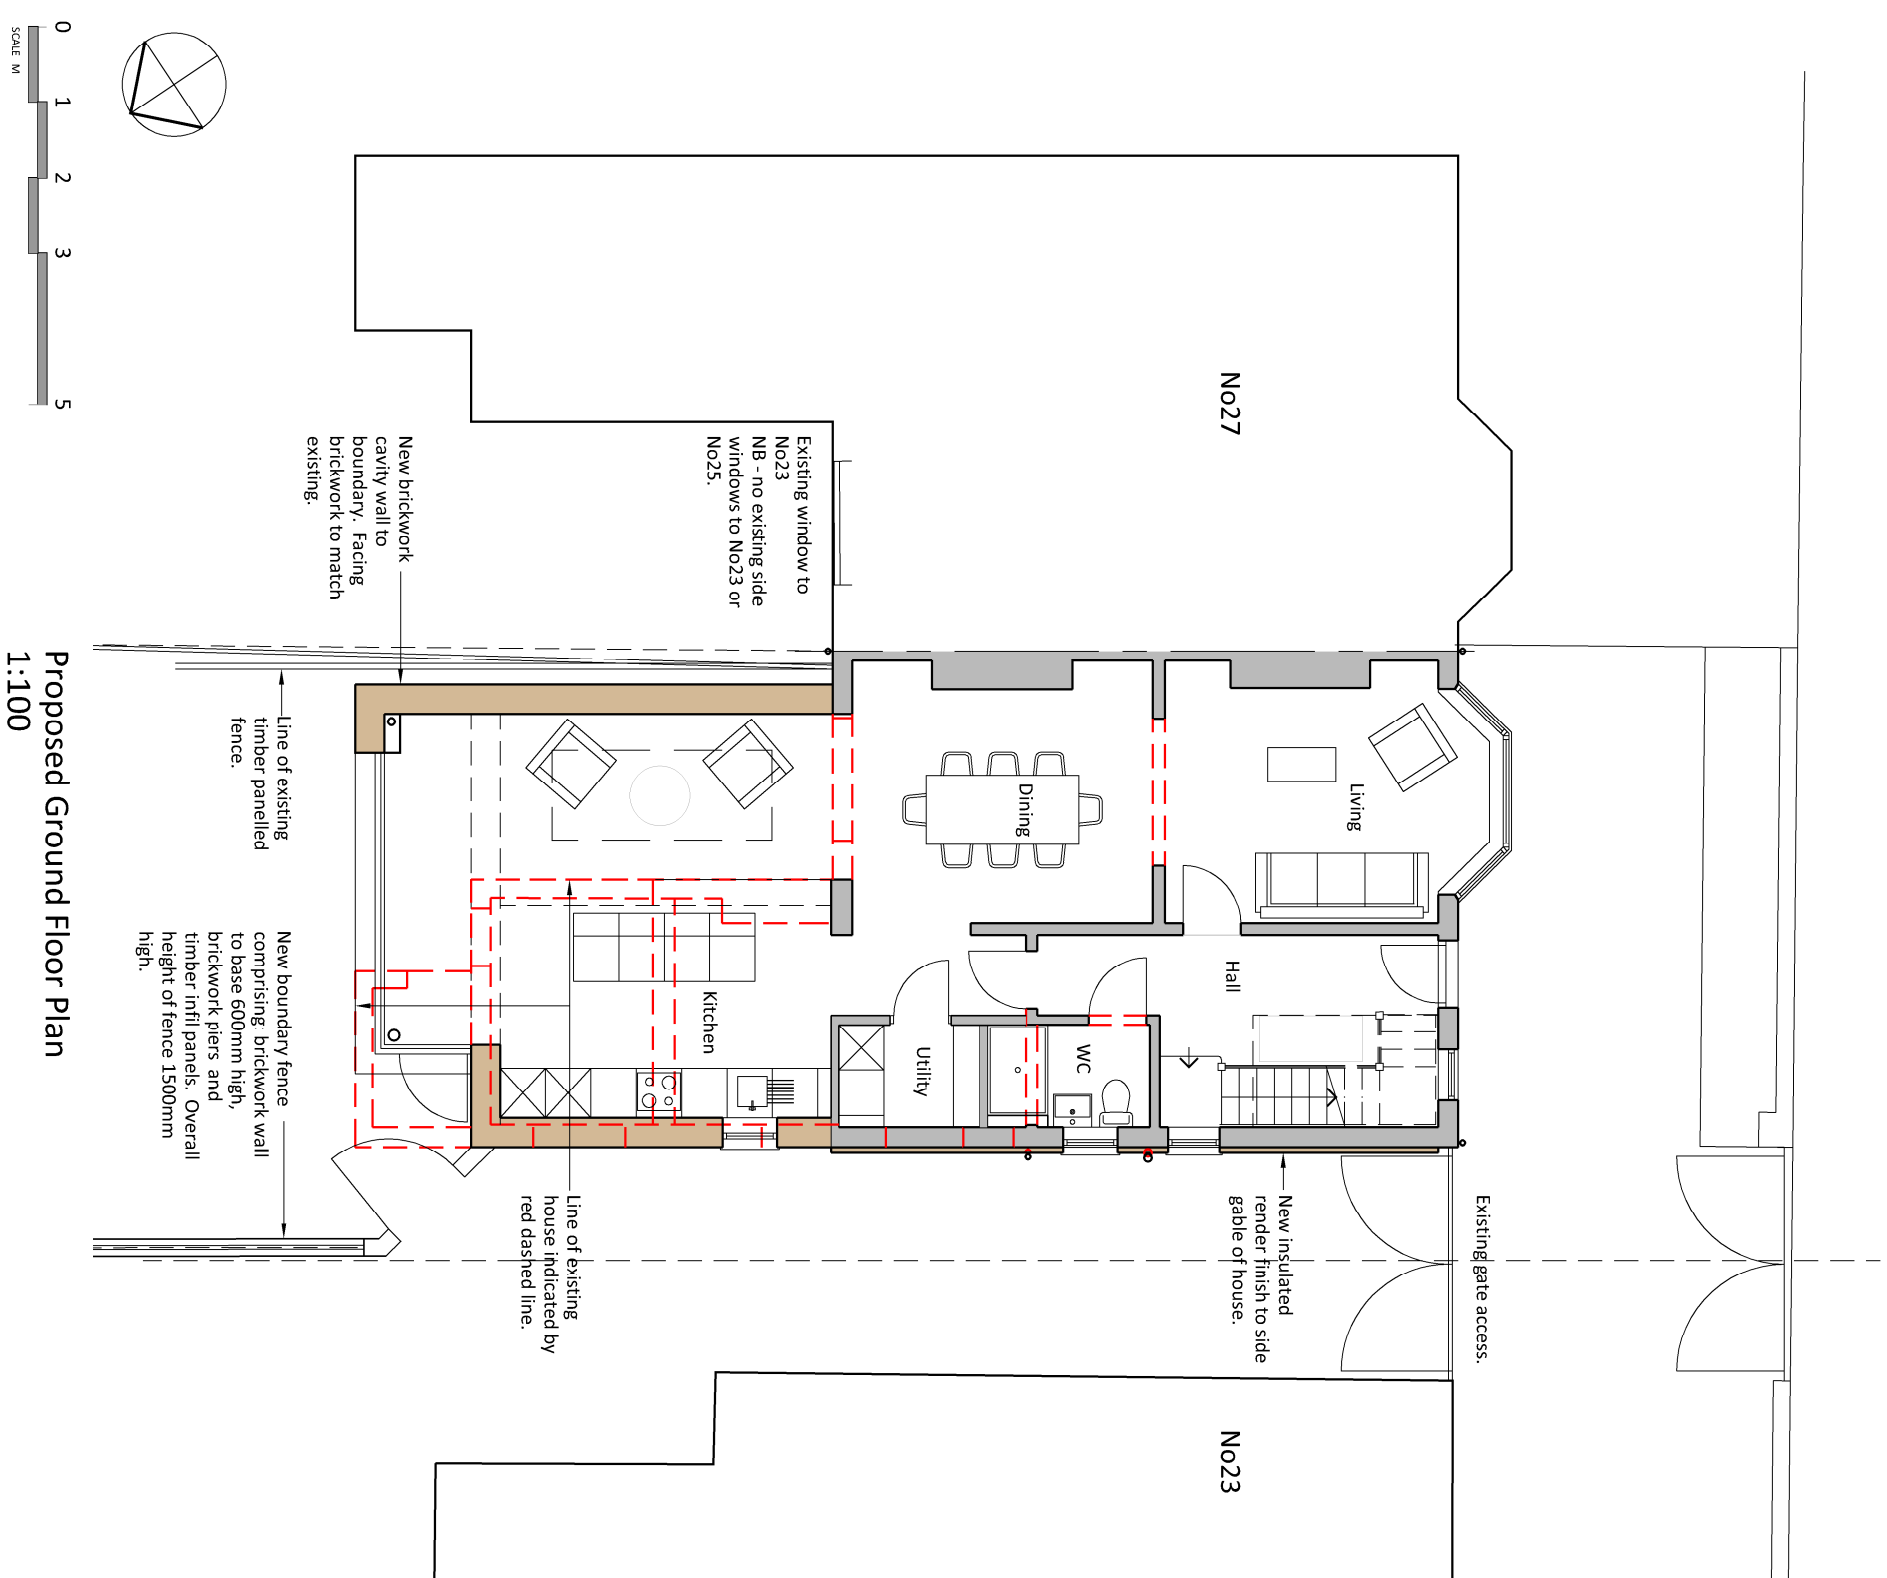

P2	07.01.2023 SIDE ELEVATION AMENDED	
68		
P1	28.11.2022 PLANNING APPLICATION	
68		
rev	date/revs	description
project	EXTENSIONS & ALTERATIONS	
location	25 DARESBURY ROAD	
client	MR B COX	
drawing title	PROPOSED PLANS AND ELEVATIONS	

dwg purpose	
PLANNING	
scale	1:100
@ sheet size A1	
drawn	GB
date	Nov 2022