

GENERAL NOTES

1. ALL DIMENSIONS ARE IN MILLIMETRES UNLESS OTHERWISE STATED
2. ALL LEVELS ARE IN METRES UNLESS OTHERWISE STATED
3. DIMENSIONS ARE NOT TO BE SCALED FROM THE DRAWING
4. ALL WORK TO BE CARRIED OUT IN ACCORDANCE WITH THE CURRENT EDITION OF THE BUILDING REGULATIONS 18Y (INCLUDING AMENDMENTS) AND ALL RELEVANT BRITISH STANDARDS/CODES OF PRACTICE
5. CONTRACTOR IS RESPONSIBLE FOR THE CORRECT SETTING OUT OF THE WORKS ON SITE. ALL DIMENSIONS TO BE CHECKED PRIOR TO FABRICATION OF MATERIALS
6. THIS DRAWING IS TO BE READ IN CONJUNCTION WITH ALL RELEVANT DRAWINGS AND SPECIFICATIONS
7. THIS DRAWING SHALL NOT BE DUPLICATED WITHOUT THE EXPRESS WRITTEN PERMISSION OF BEECH DESIGN AND BUILD LIMITED


LEGEND

REINSTATE LIME PLASTER IN ACCORDANCE WITH SPECIALIST HERITAGE PLASTERING CONTRACTOR REPORT.


ASSESSMENT TO BE MADE FOLLOWING REMOVAL OF PAPER LINING. WHERE POSSIBLE RETAIN OR UPGRADE USING LIME SKIM/ LIME FILLER.

MISSING/ DAMAGED ORNAMENTAL PLASTER/ CORNICES TO BE REINSTATED AND EXISTING TO BE RETAINED AND MADE GOOD. ALL IN ACCORDANCE WITH SPECIALIST HERITAGE PLASTERING CONTRACTORS REPORT.


NOTE:
EXISTING AREAS OF WALL PLASTER TO BE RETAINED ARE TO HAVE THEIR SURFACES UPGRADED FOR DECORATION USING EITHER A CONTEMPORARY LIME OVER SKIM COAT OR FINE SAND AND LIME PUTTY FILLERS TO BE CONFIRMED ON SITE WITH THE SPECIALIST HERITAGE PLASTERING CONTRACTOR.

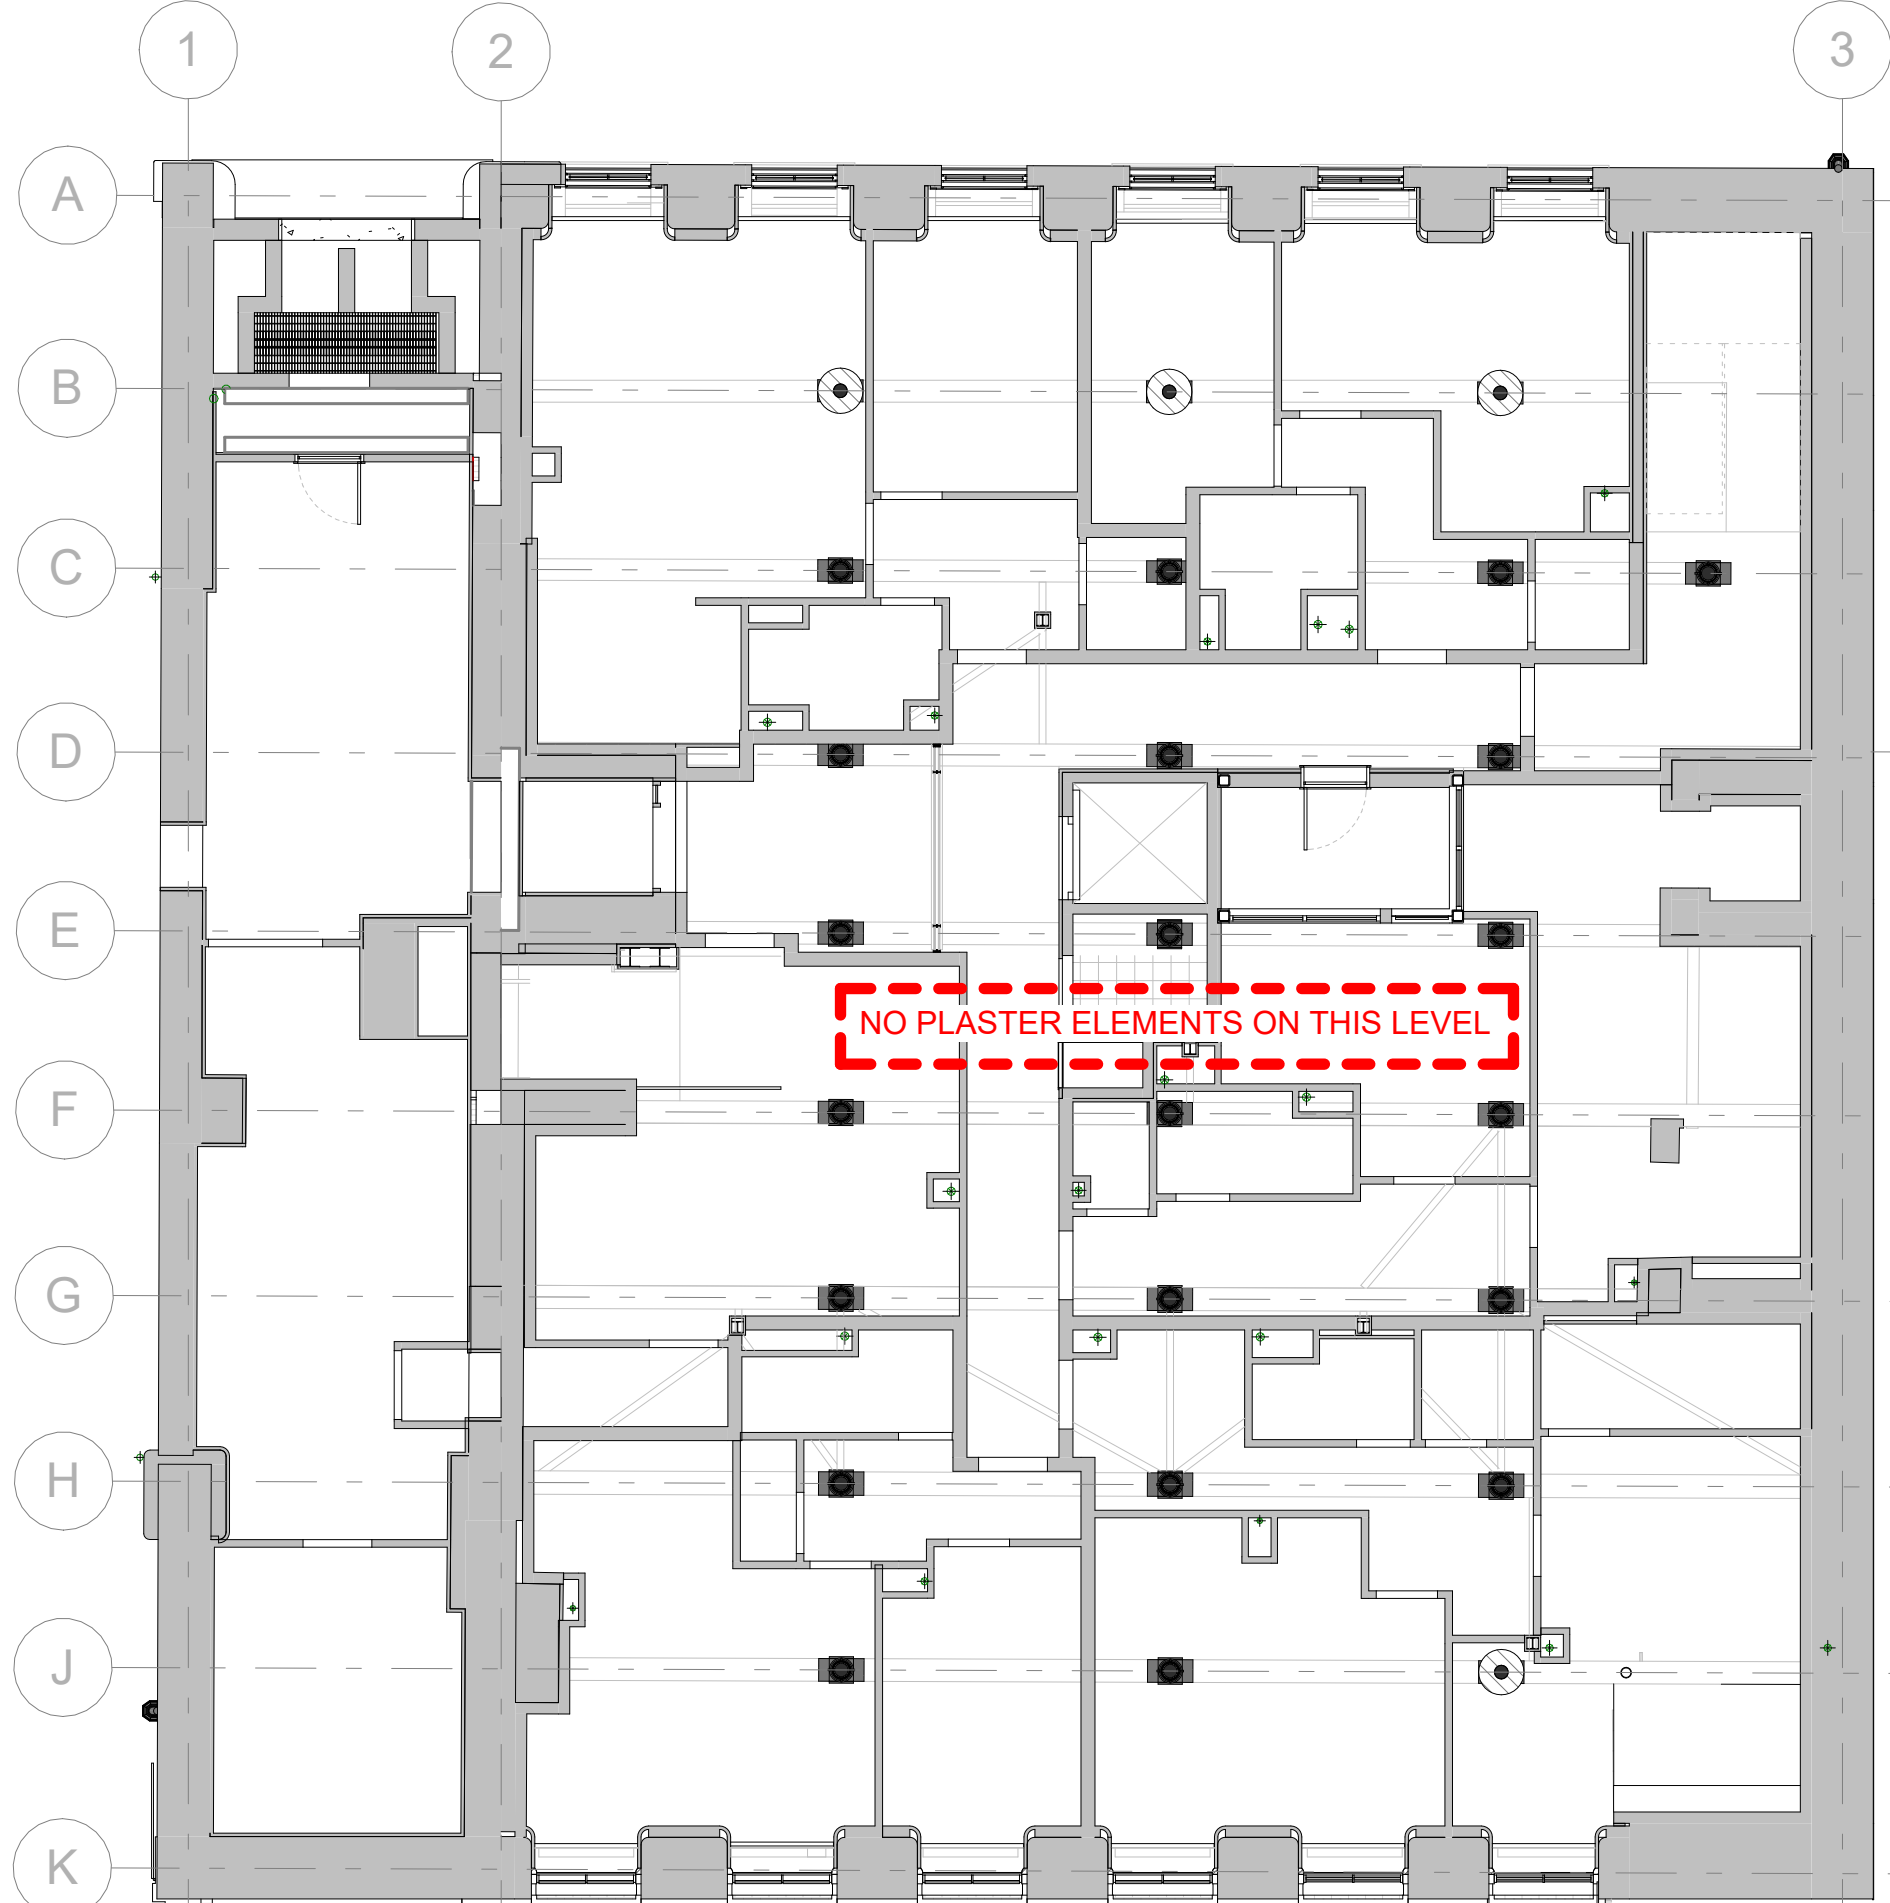


B1 PLASTERING - BASEMENT FLOOR CEILING PLAN
1:100

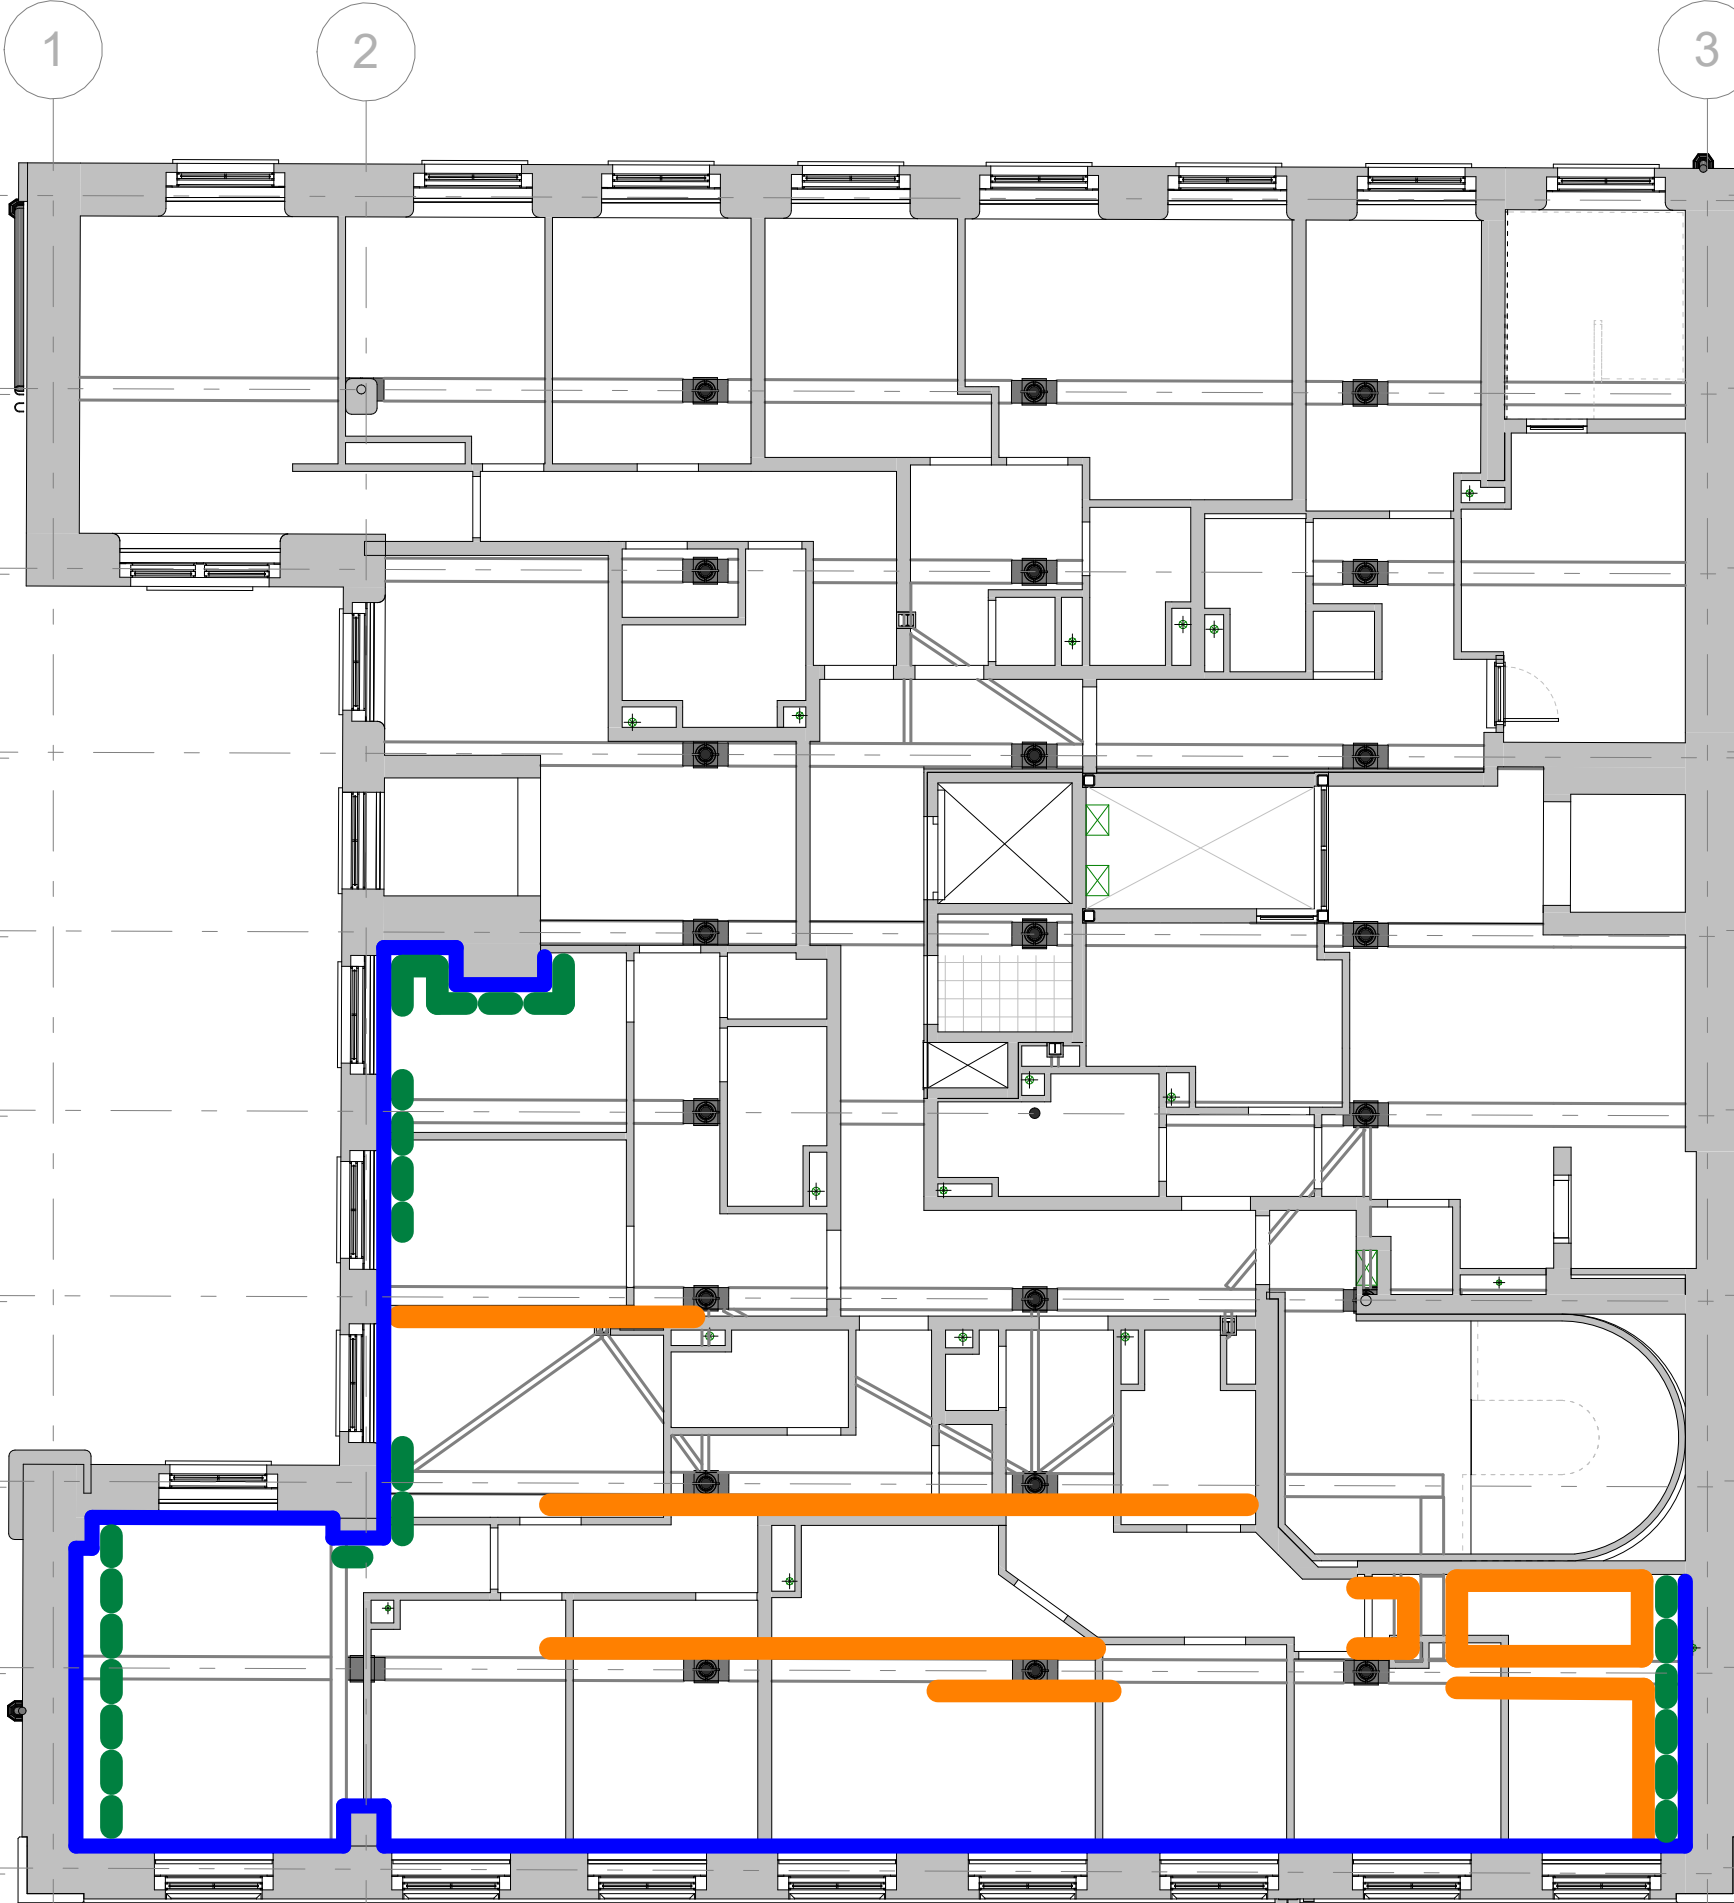


1ST PLASTERING - FIRST FLOOR CEILING PLAN
1:100

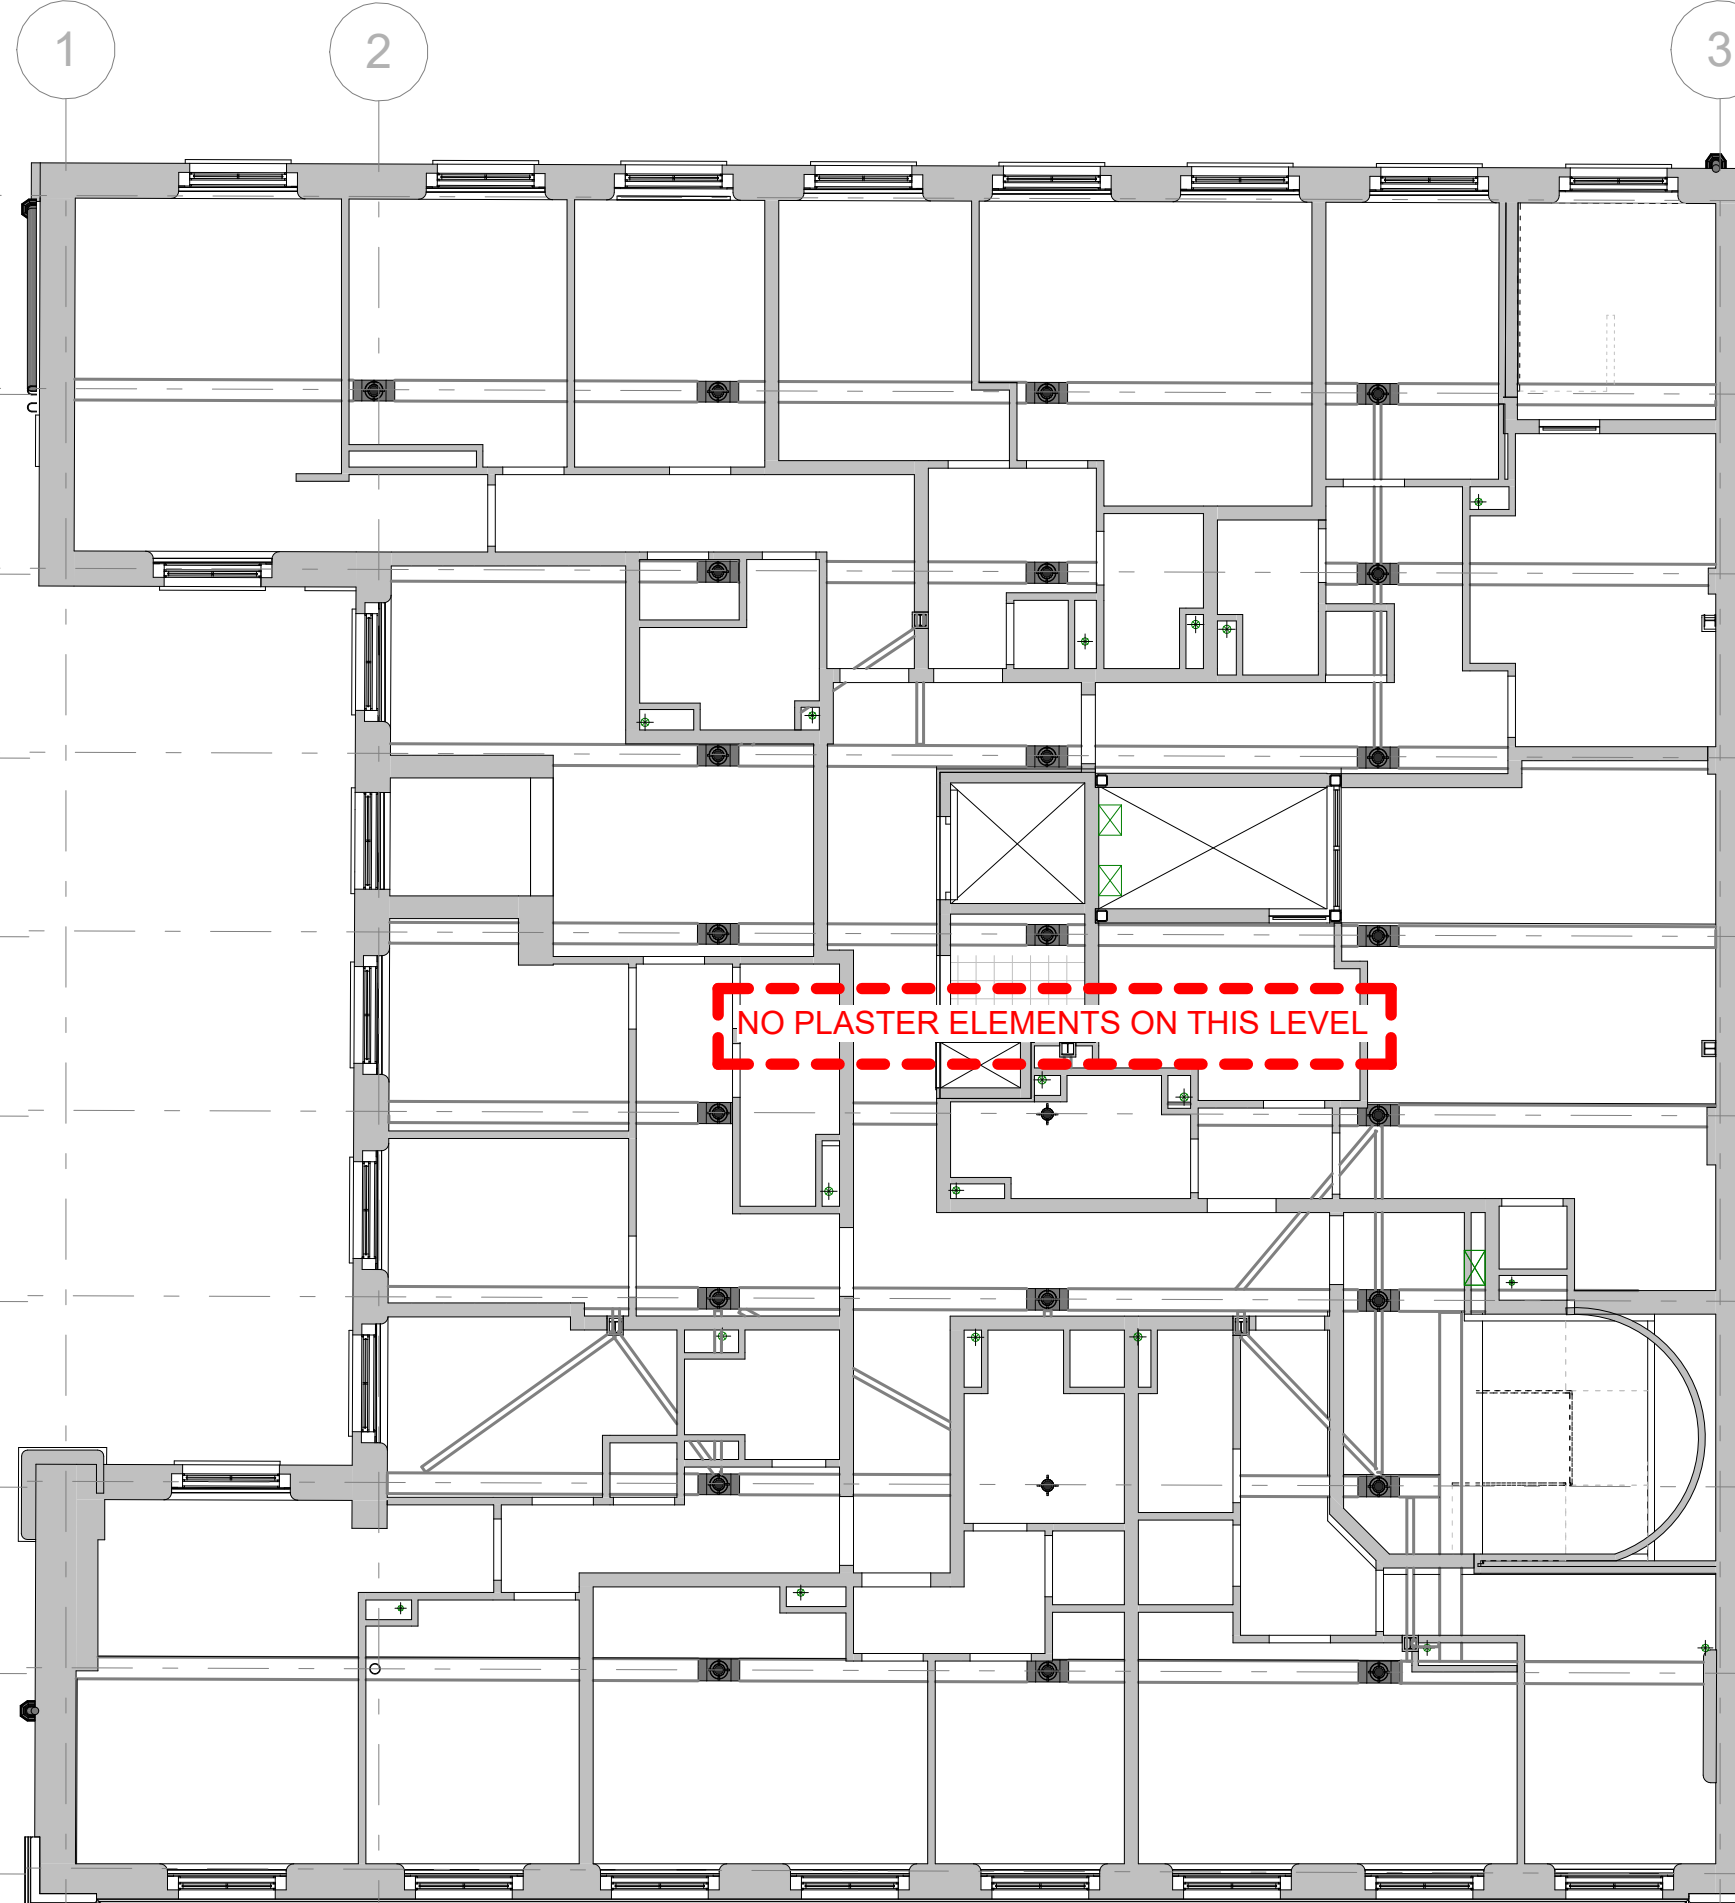


3RD PLASTERING - THIRD FLOOR CEILING PLAN
1:100

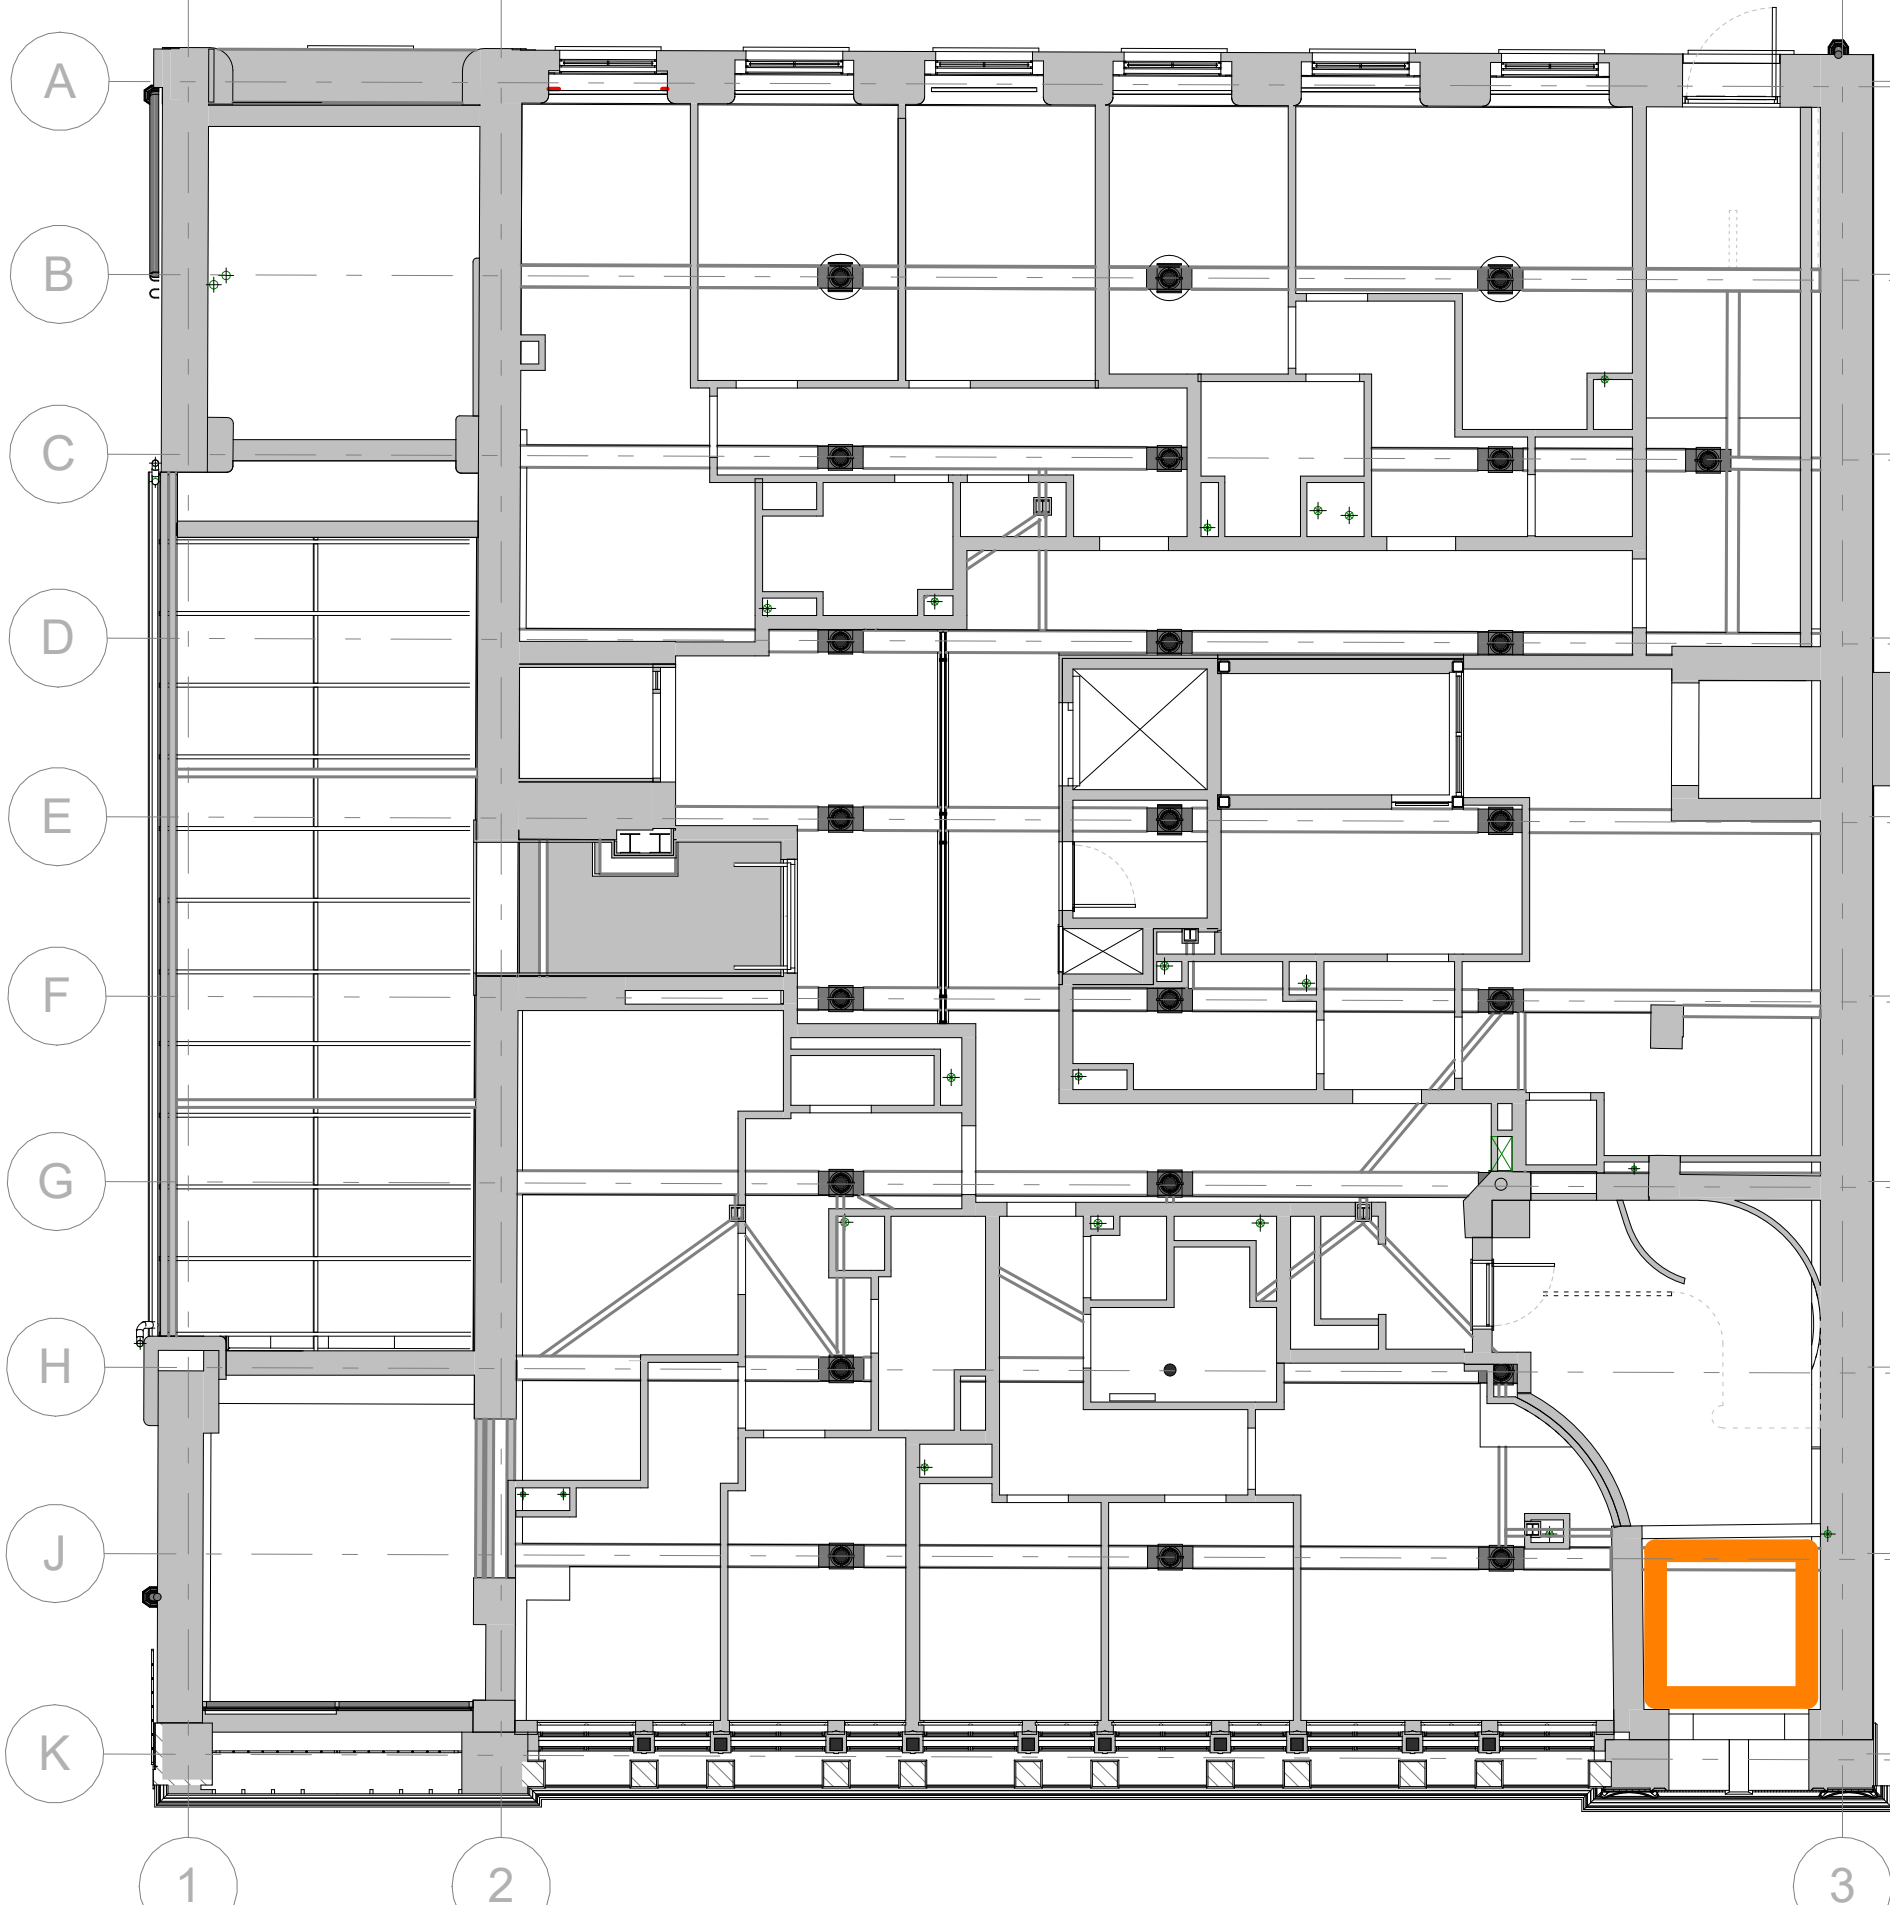

GF PLASTERING - GROUND FLOOR CEILING PLAN
1:100

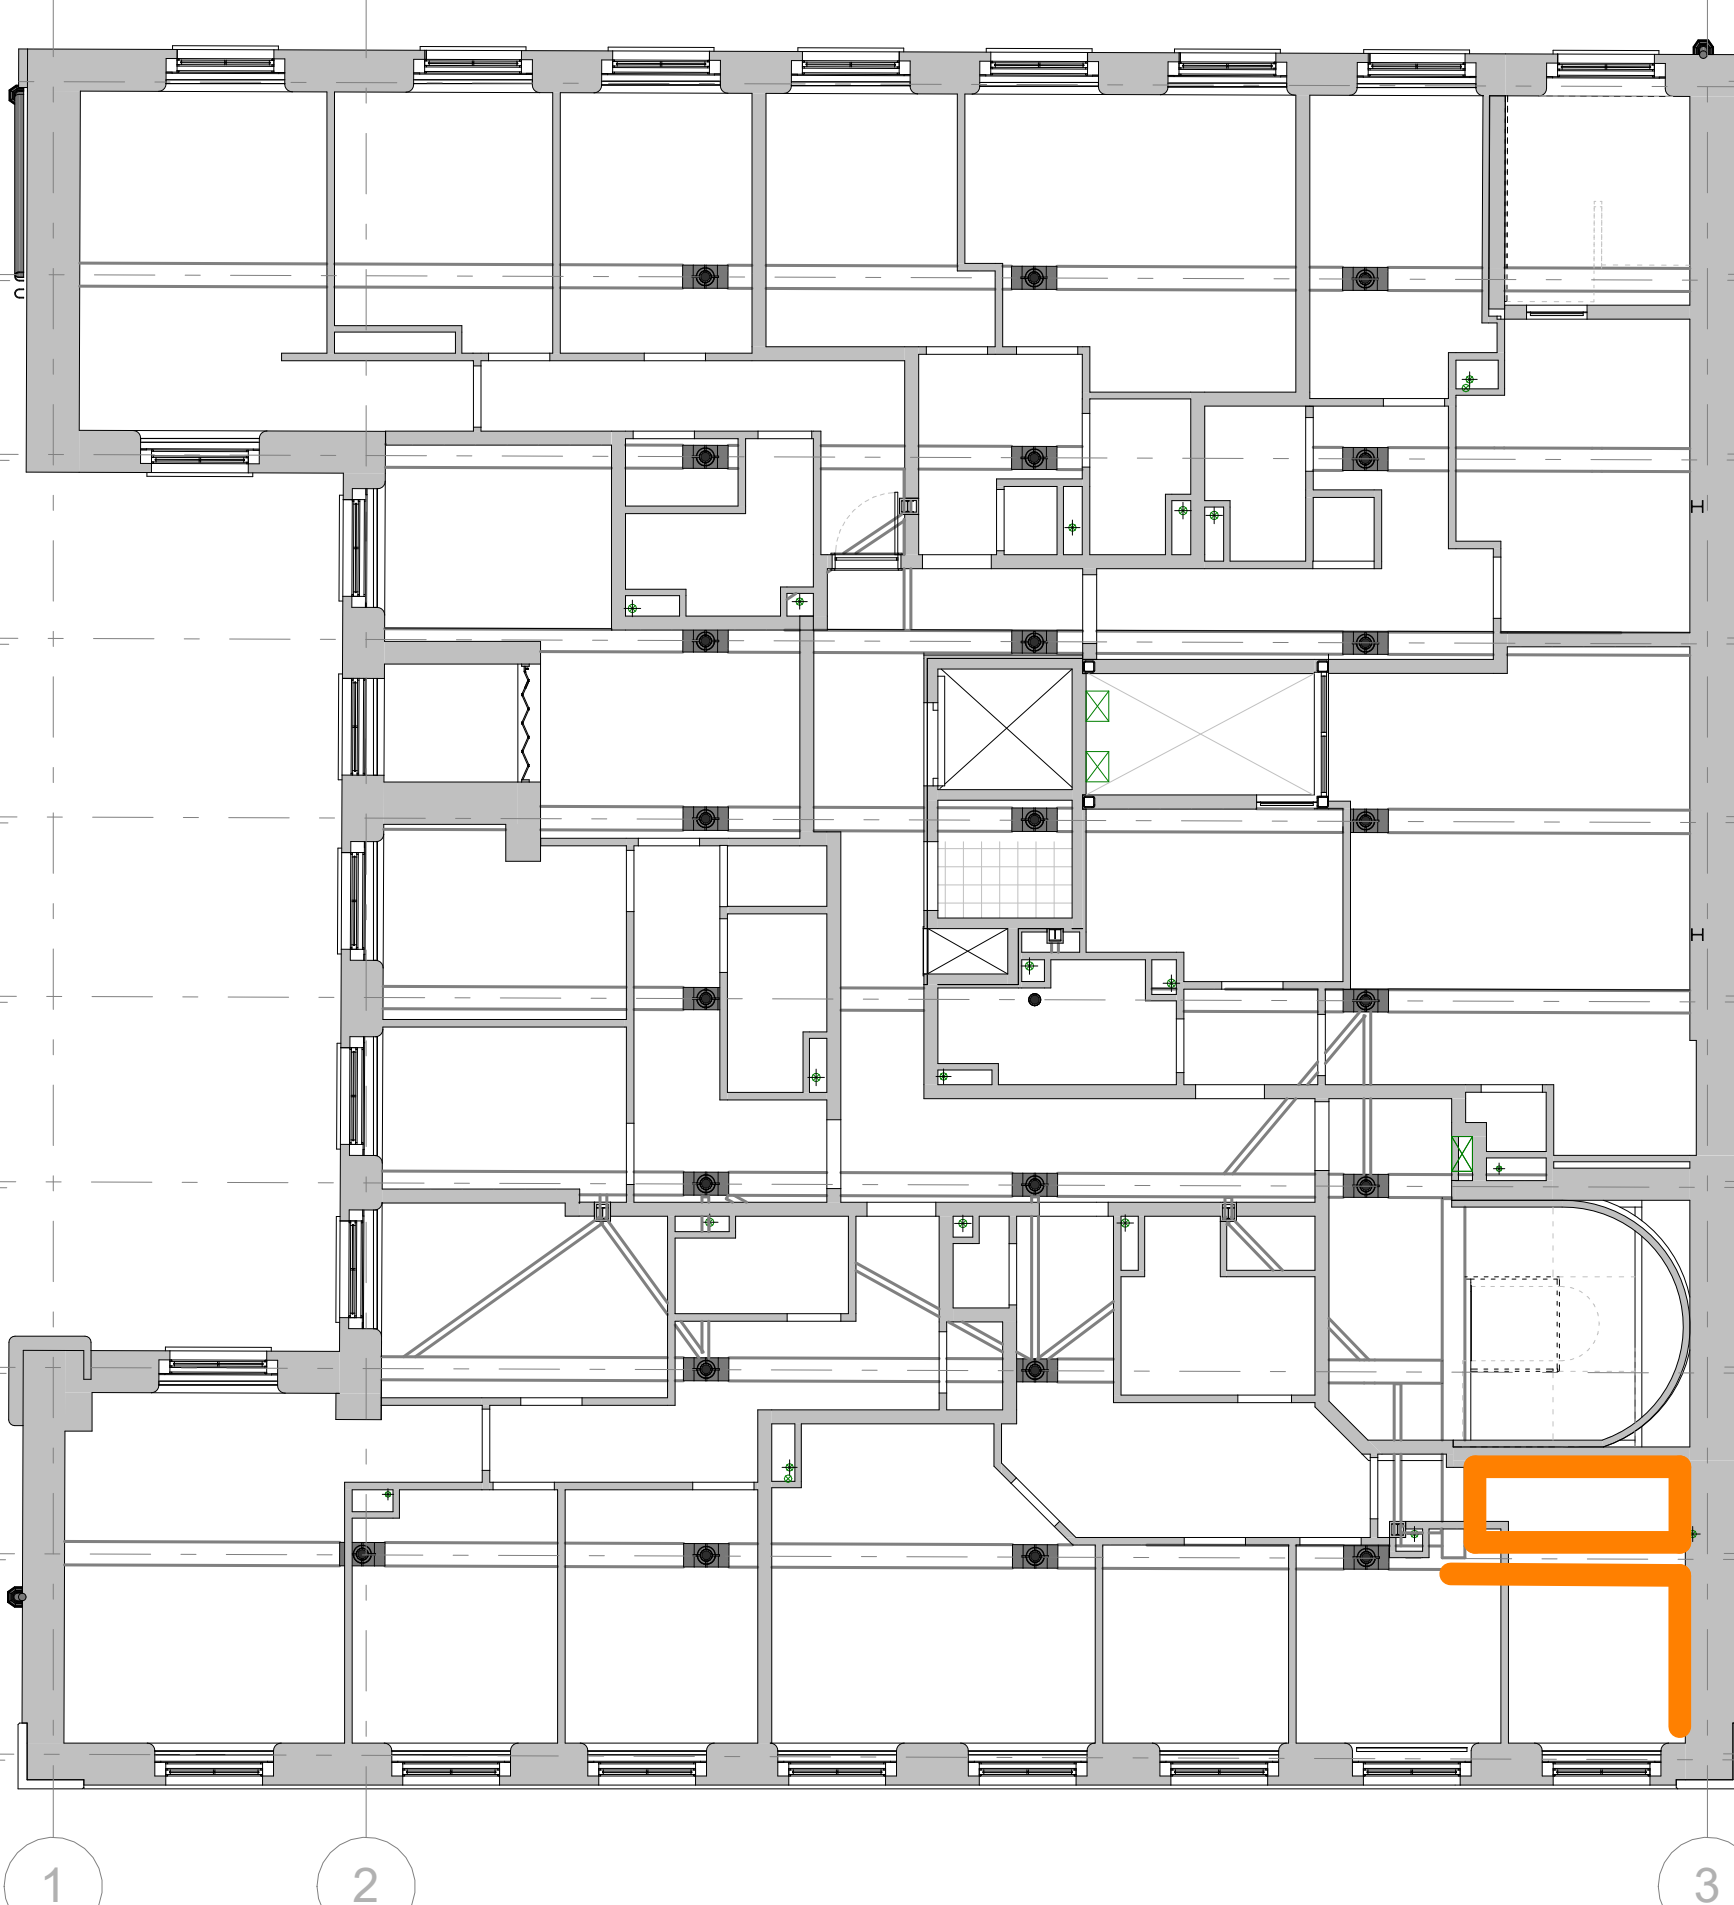

2ND PLASTERING - SECOND FLOOR CEILING PLAN
1:100

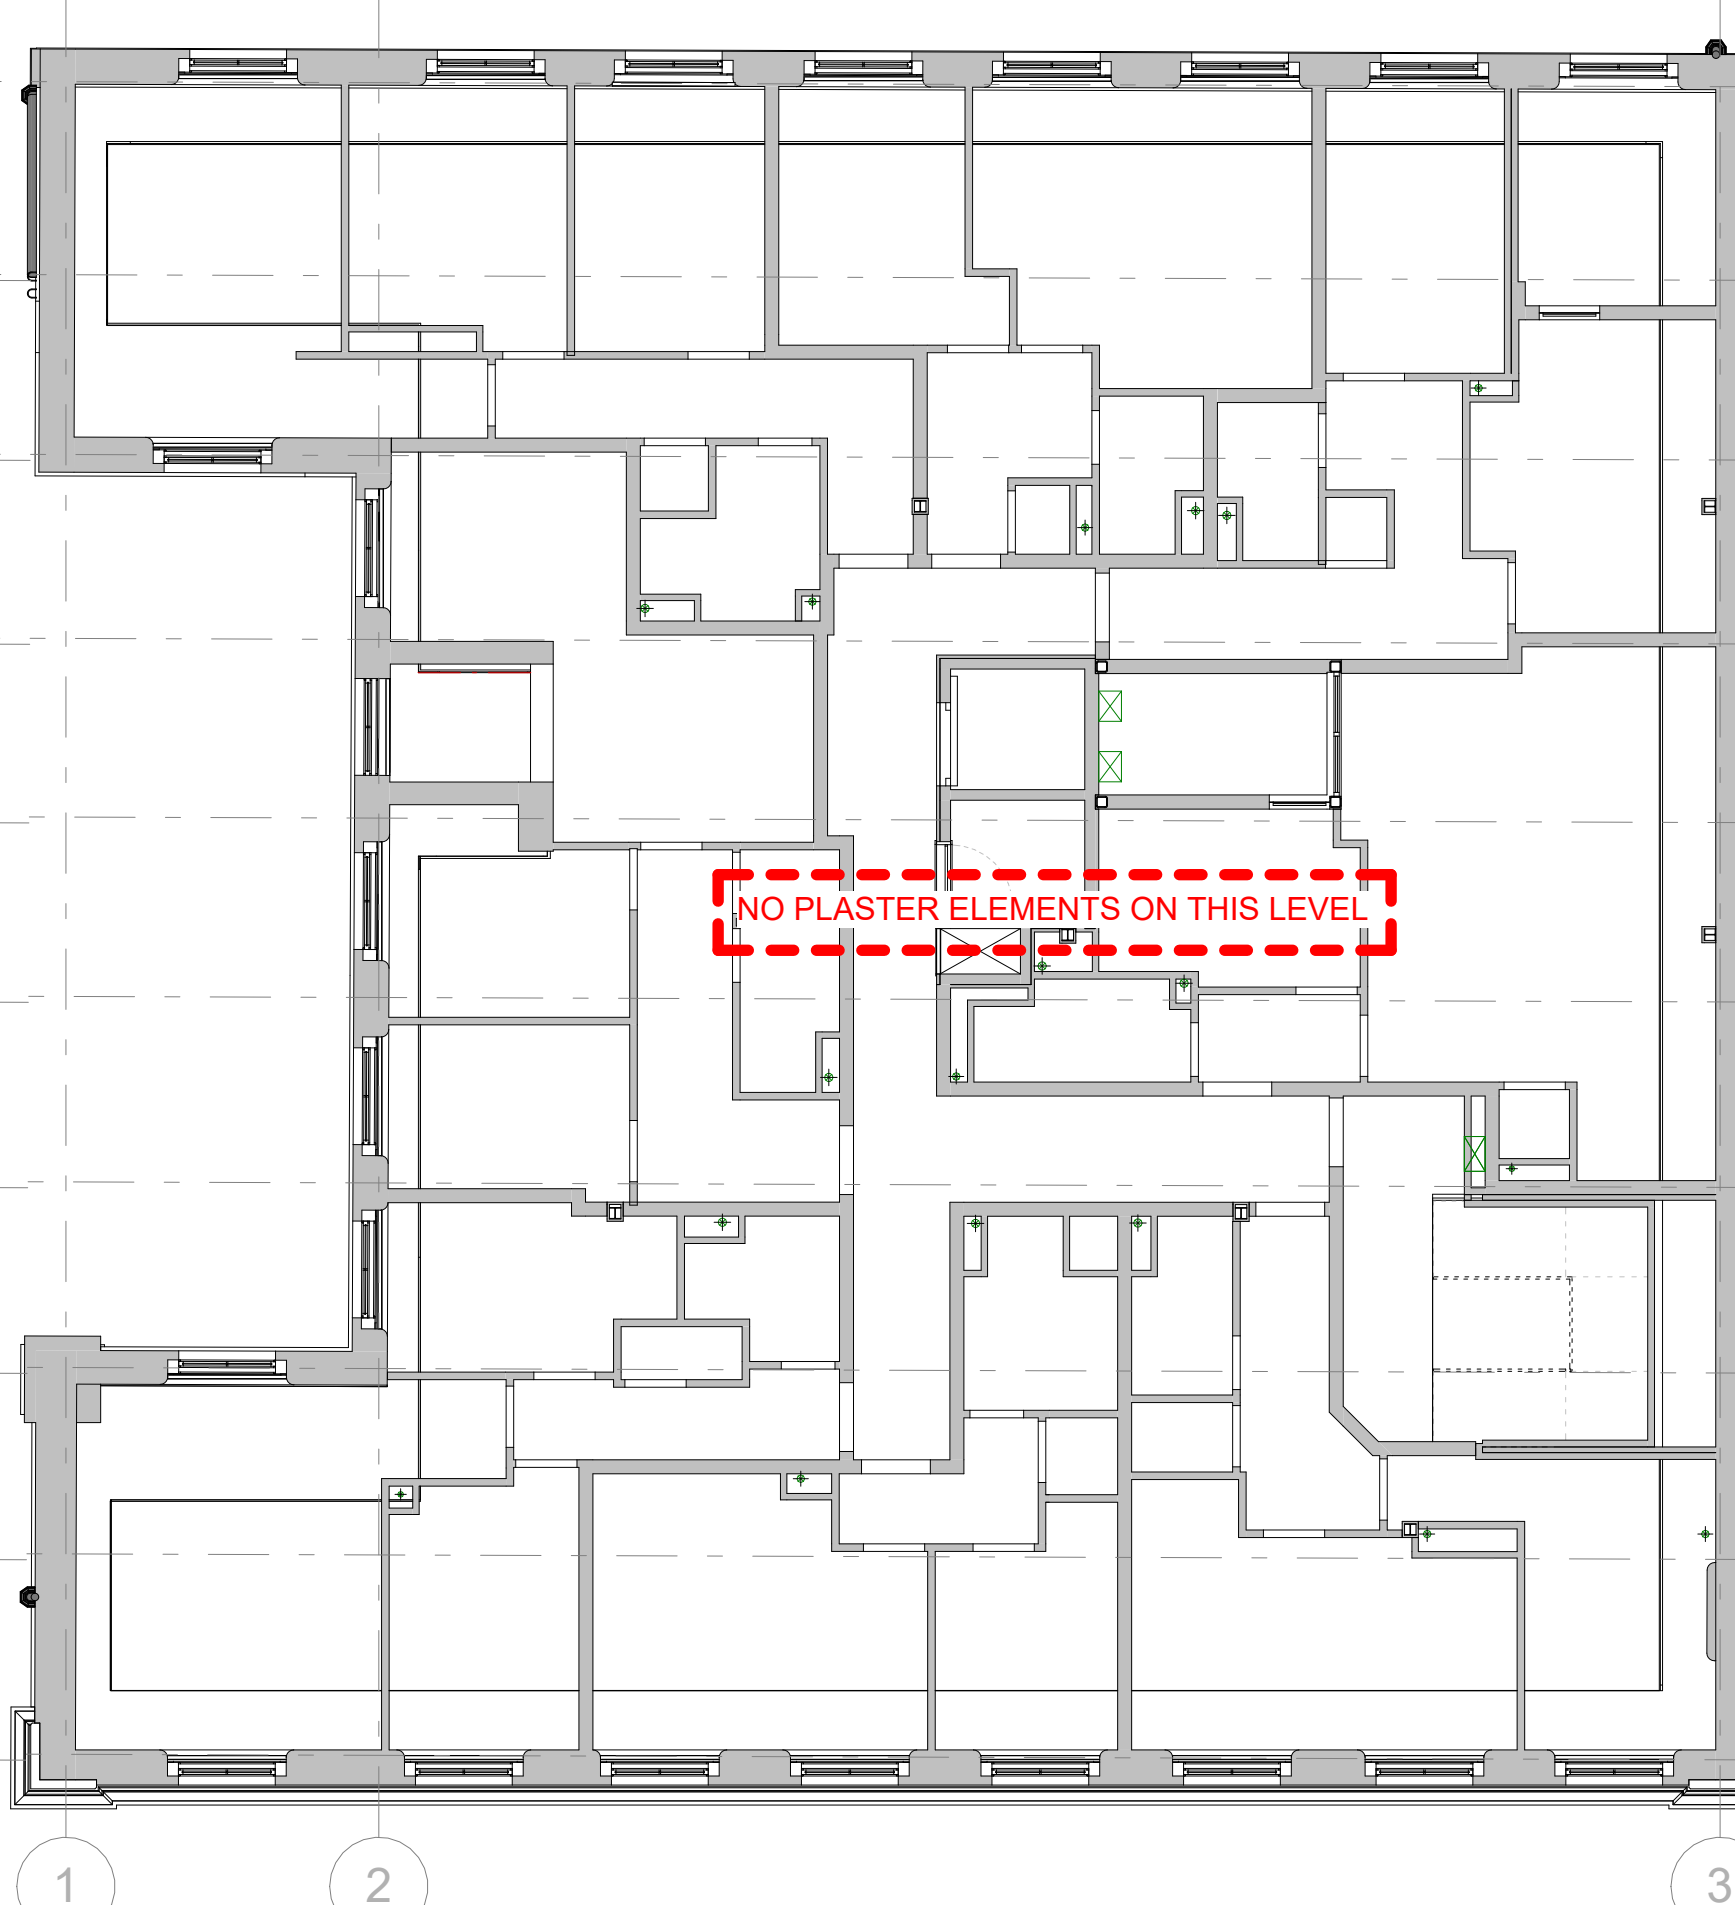

4TH PLASTERING - FOURTH FLOOR CEILING PLAN
1:100

A ISSUED FOR APPROVAL NP 16.11.22

Rev Description By Date



PICCADILLY WAREHOUSE

PROJECT:

PROPOSED HISTORIC
PLASTERING WORKS
PLANS
BLOOM STREET

DRAWING TITLE:

APPROVAL

DRAWING STATUS

DRAWN: NP | CHECKED: NK

SCALE @ A1: As indicated | DATE: 16.11.22

013-MDB-BS-XX-PL-A-21013 | A

DRAWING NUMBER: REV