


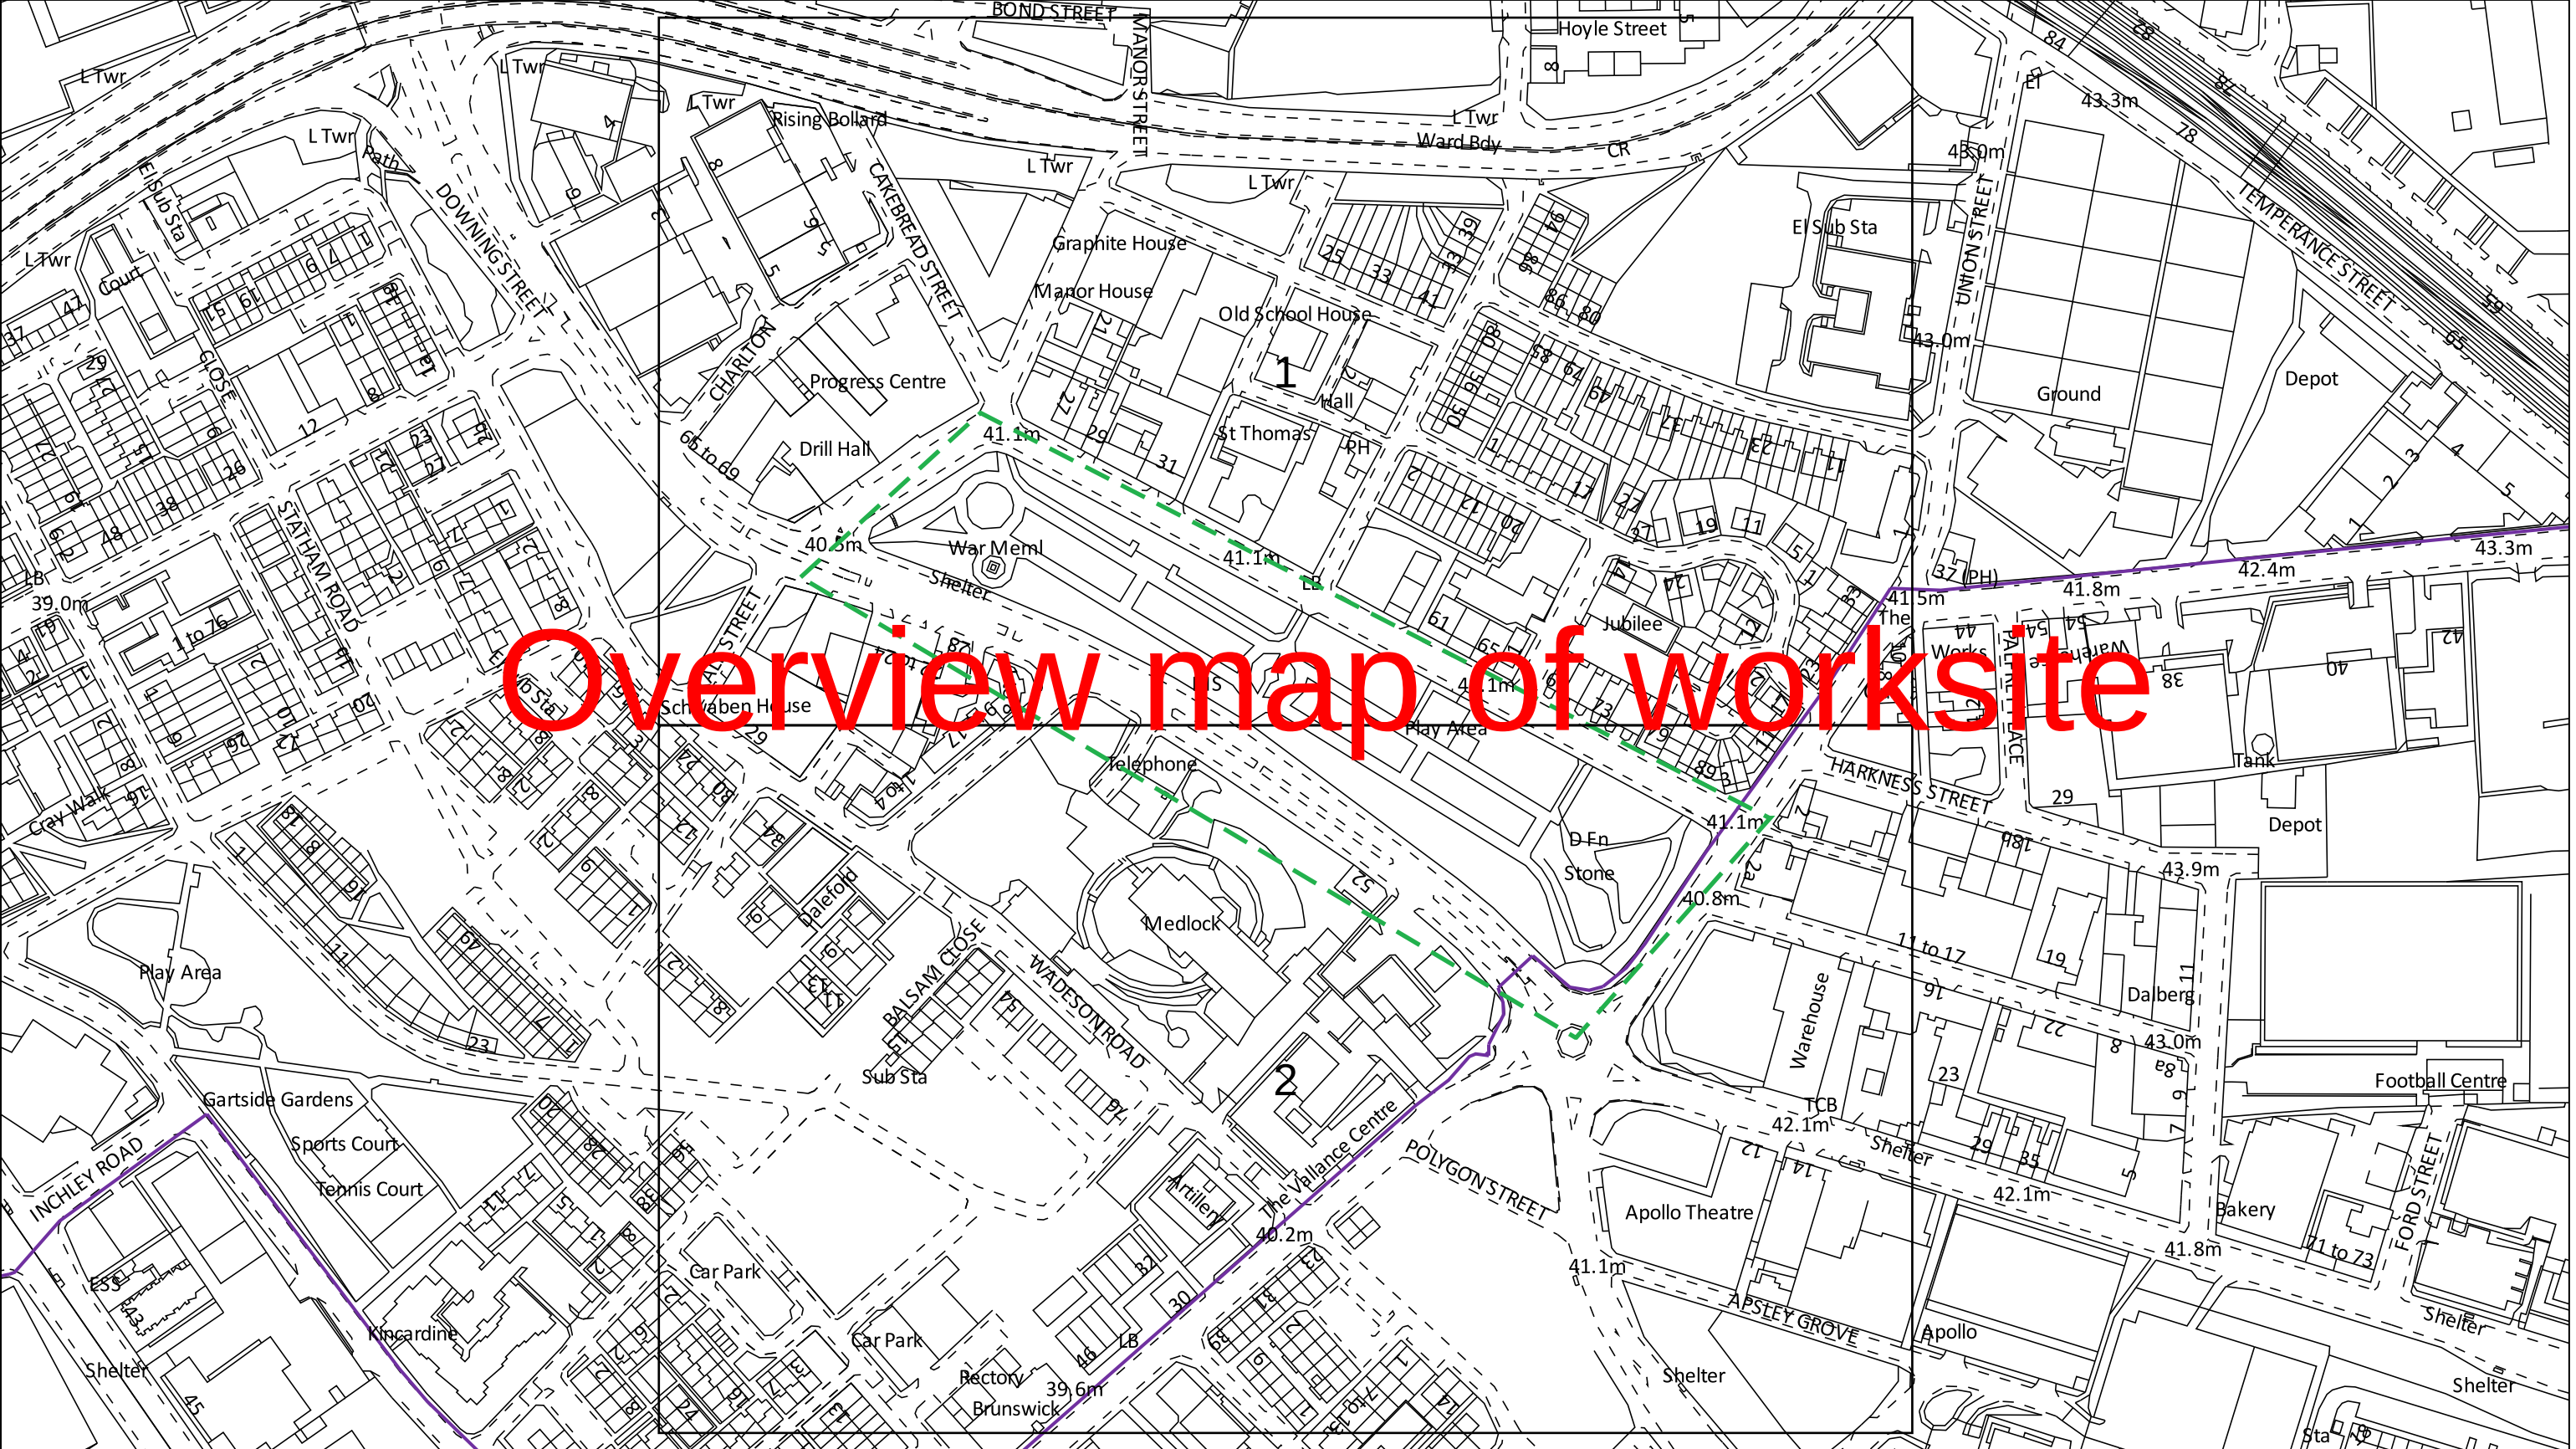

Dig Sites Area:  Line: 

The quality and accuracy of any print will depend on your printer, your computer and its print settings. Measurements scaled from this plan may not match measurements between the same points on the ground.

Date Requested: 30/08/2022
Job Reference: 26750932
Site Location: 385186 397214

Requested by:
Mrs Lucy Jarrett
Your Scheme/Reference: Ardwick Green

Scale: 1:2562 (When plotted at A3)

The information on this document is proprietary and shall not be used, copied, reproduced or disclosed in whole or in part without written consent of Neos Networks. Approximate location only is shown. To determine exact location a trial hole must be dug with a Neos Networks Supervisor present. Neos Networks accept no liability for errors or omissions.

 **Neos Network Underground Route**


Emergency Number: 0345 305 3337




Registered Office:

Inveralmond House,
200 Dunkeld Road,
Perth, PH1 3AQ

Some of the material on this plot has been reproduced from an Ordnance Survey map with permission of the Controller of Her Majesty's Stationery Office, © Crown Copyright. Licence No. 0100048661
Warning: PDF designed for colour print only with no page scaling. This Information is given as a guide only and its accuracy cannot be guaranteed
Plans generated by DigSAFE Pro™ software provided by LinesearchbeforeUdig.

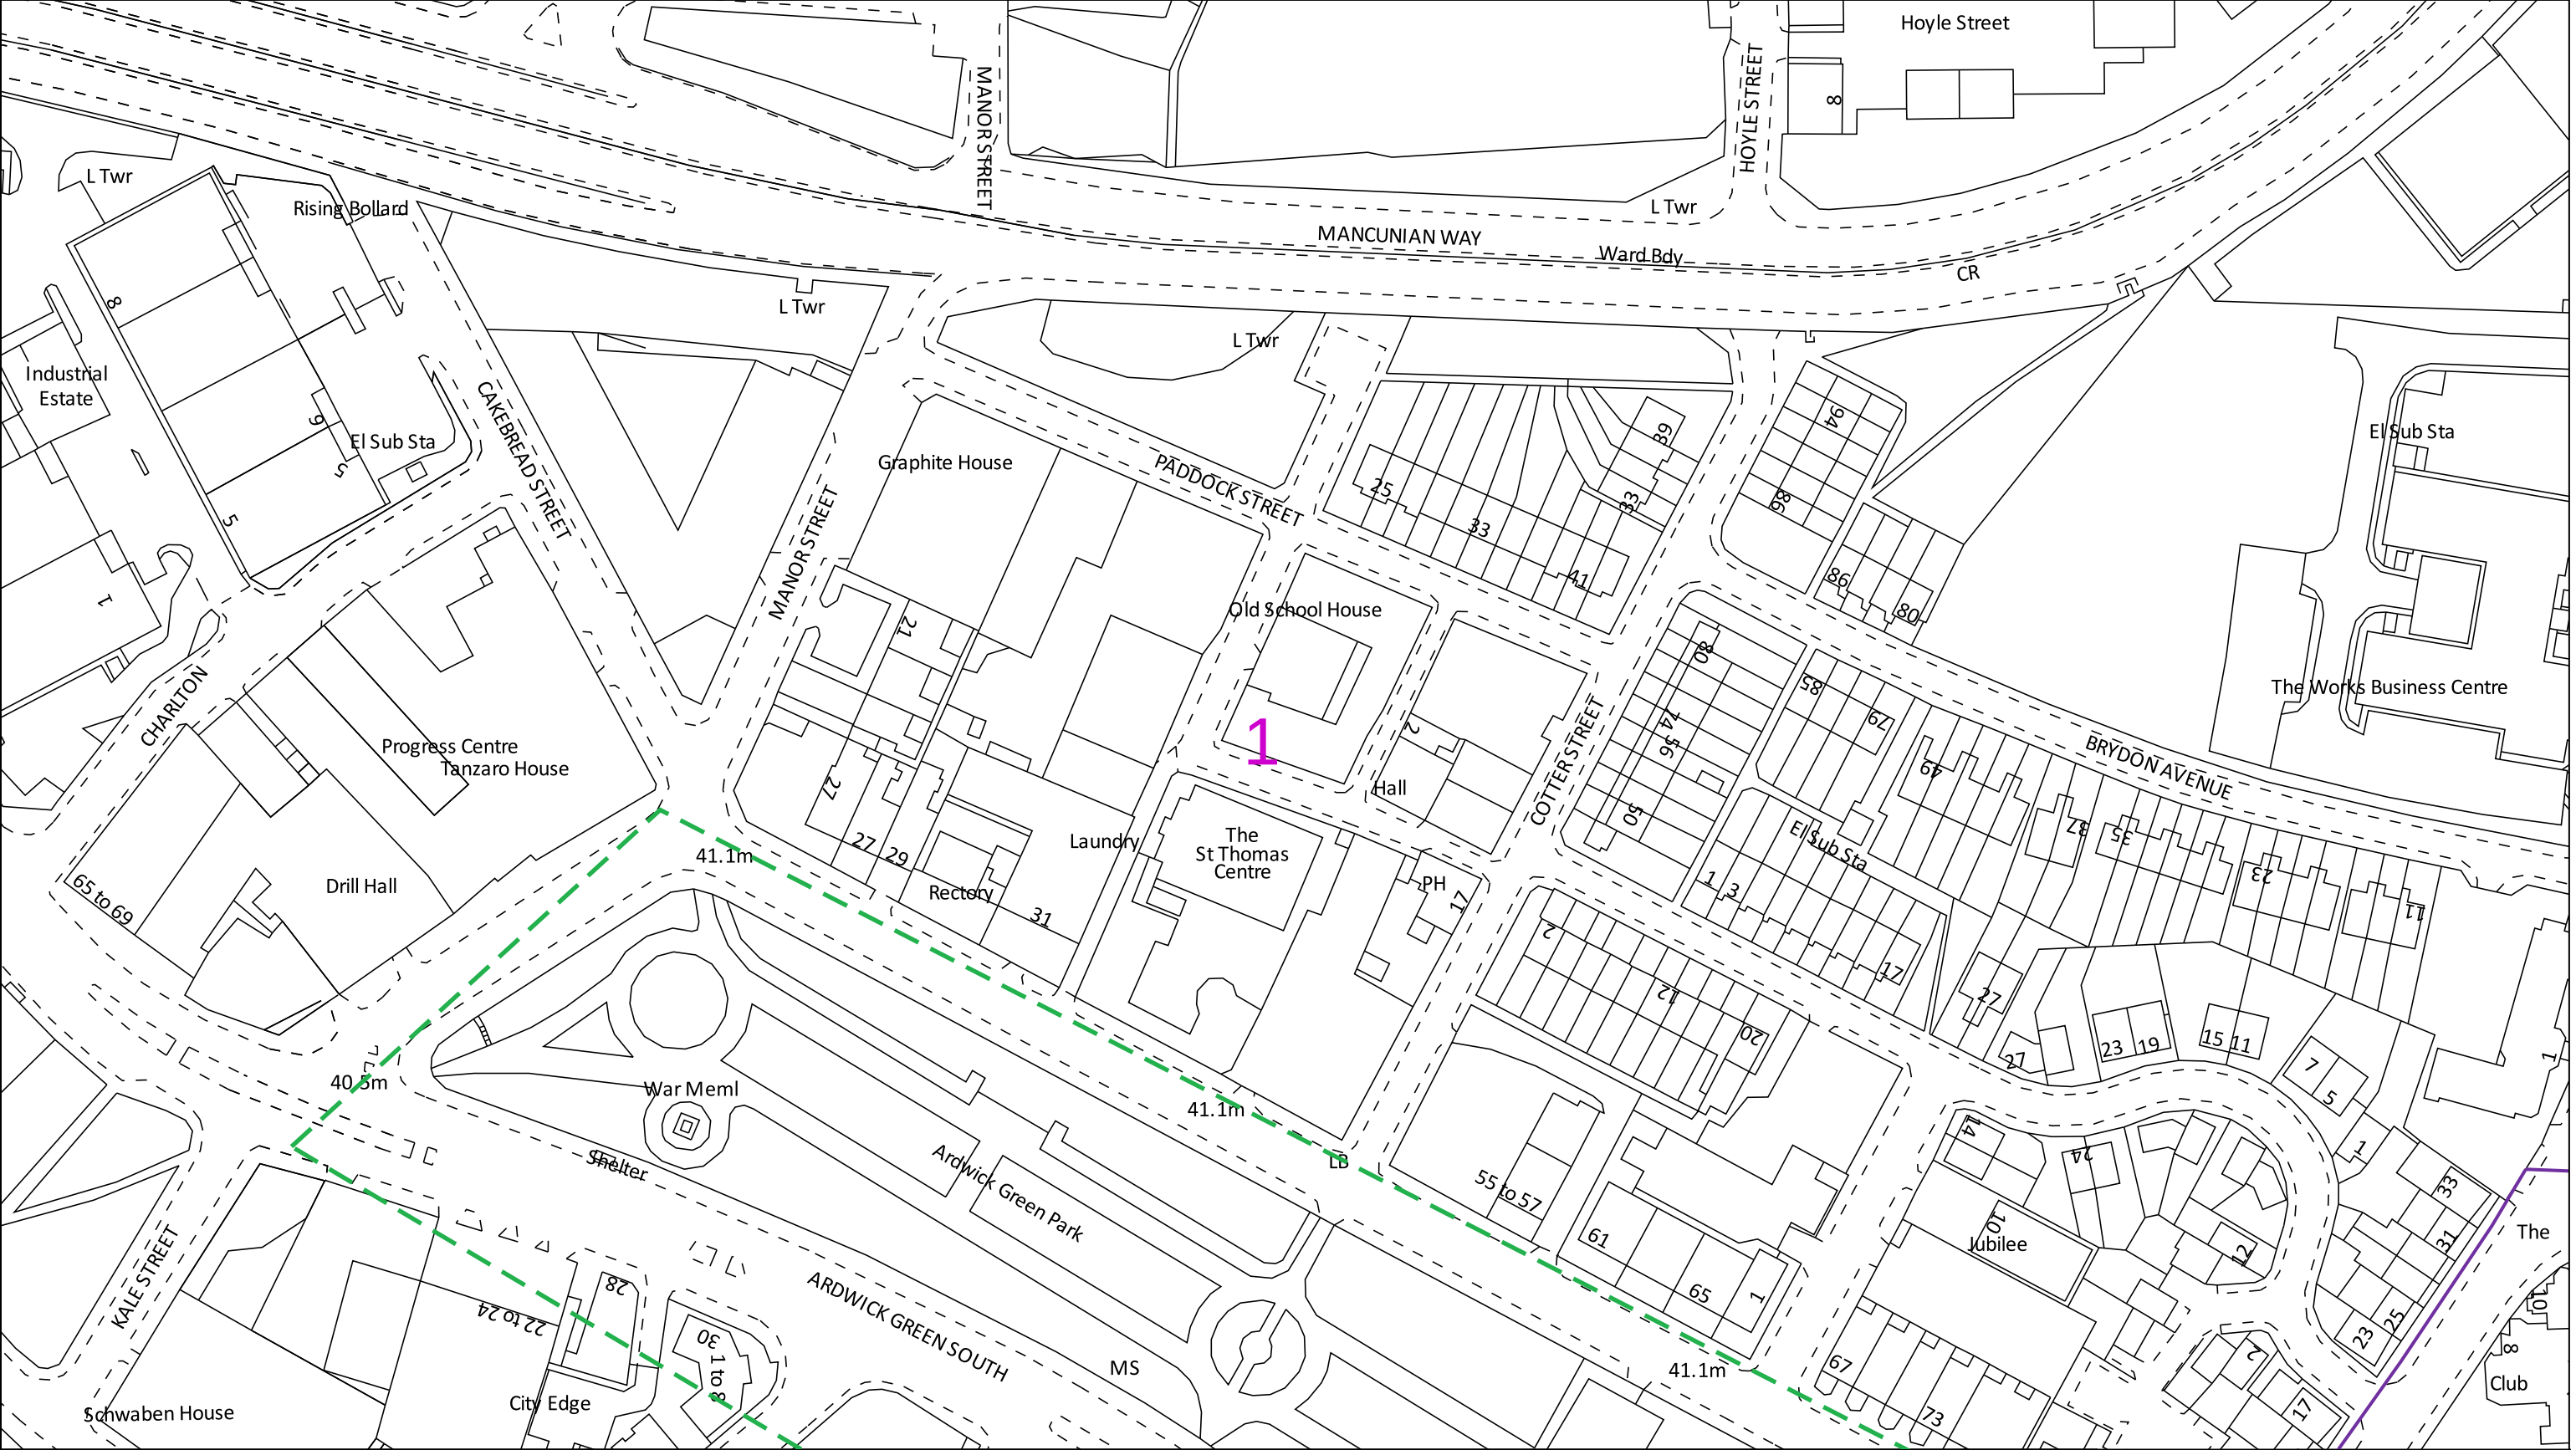

0 100 m Dig Sites Area: Line: The quality and accuracy of any print will depend on your printer, your computer and its print settings. Measurements scaled from this plan may not match measurements between the same points on the ground.		 Registered Office: Inveralmond House, 200 Dunkeld Road, Perth, PH1 3AQ
Date Requested: 30/08/2022 Job Reference: 26750932 Site Location: 385186 397214 Requested by: Mrs Lucy Jarrett Your Scheme/Reference: Ardwick Green Scale: 1:1250 (When plotted at A3)	The information on this document is proprietary and shall not be used, copied, reproduced or disclosed in whole or in part without written consent of Neos Networks. Approximate location only is shown. To determine exact location a trial hole must be dug with a Neos Networks Supervisor present. Neos Networks accept no liability for errors or omissions. Neos Network Underground Route Emergency Number: 0345 305 3337	
Some of the material on this plot has been reproduced from an Ordnance Survey map with permission of the Controller of Her Majesty's Stationery Office, © Crown Copyright. Licence No. 0100048661 Warning: PDF designed for colour print only with no page scaling. This Information is given as a guide only and its accuracy cannot be guaranteed Plans generated by DigSAFE Pro™ software provided by LinesearchbeforeUdig.		

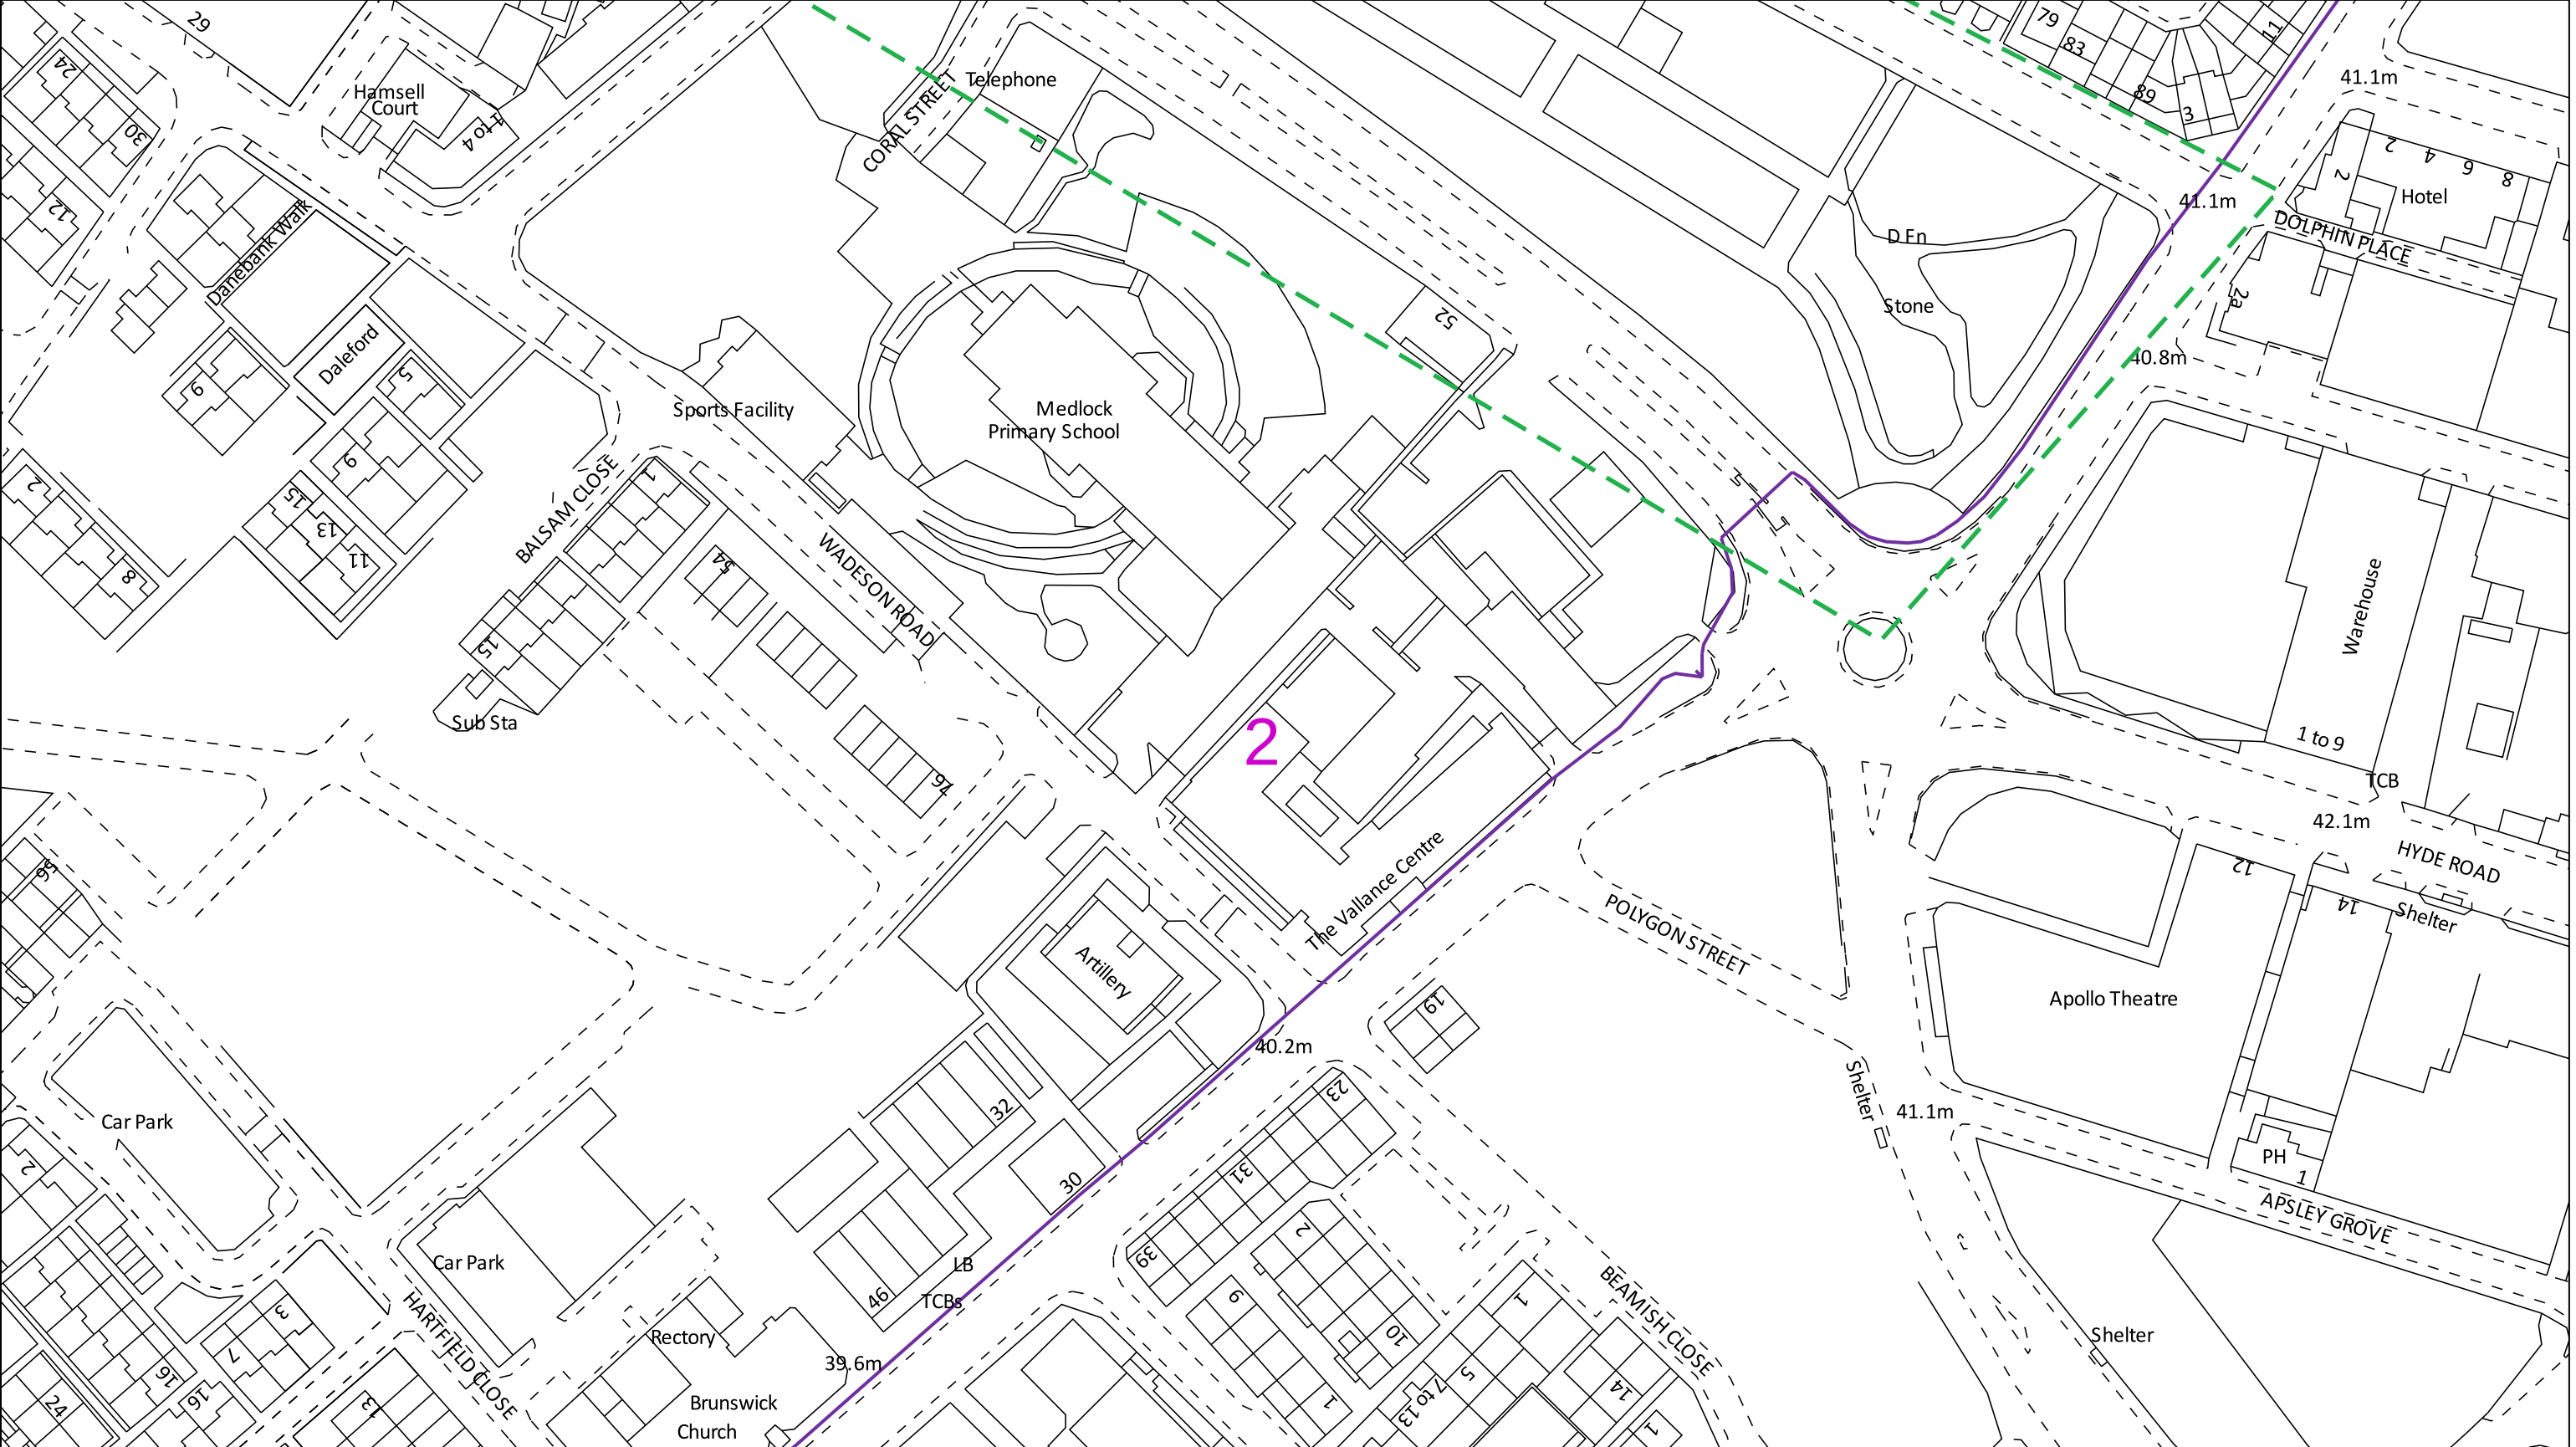

0 100 m Dig Sites Area: Line: The quality and accuracy of any print will depend on your printer, your computer and its print settings. Measurements scaled from this plan may not match measurements between the same points on the ground.		 Registered Office: Inveralmond House, 200 Dunkeld Road, Perth, PH1 3AQ
Date Requested: 30/08/2022 Job Reference: 26750932 Site Location: 385186 397214 Requested by: Mrs Lucy Jarrett Your Scheme/Reference: Ardwick Green	The information on this document is proprietary and shall not be used, copied, reproduced or disclosed in whole or in part without written consent of Neos Networks. Approximate location only is shown. To determine exact location a trial hole must be dug with a Neos Networks Supervisor present. Neos Networks accept no liability for errors or omissions.	
Scale: 1:1250 (When plotted at A3)	Neos Network Underground Route	Emergency Number: 0345 305 3337
Some of the material on this plot has been reproduced from an Ordnance Survey map with permission of the Controller of Her Majesty's Stationery Office, © Crown Copyright. Licence No. 0100048661 Warning: PDF designed for colour print only with no page scaling. This Information is given as a guide only and its accuracy cannot be guaranteed Plans generated by DigSAFE Pro™ software provided by LinesearchbeforeUdig.		