



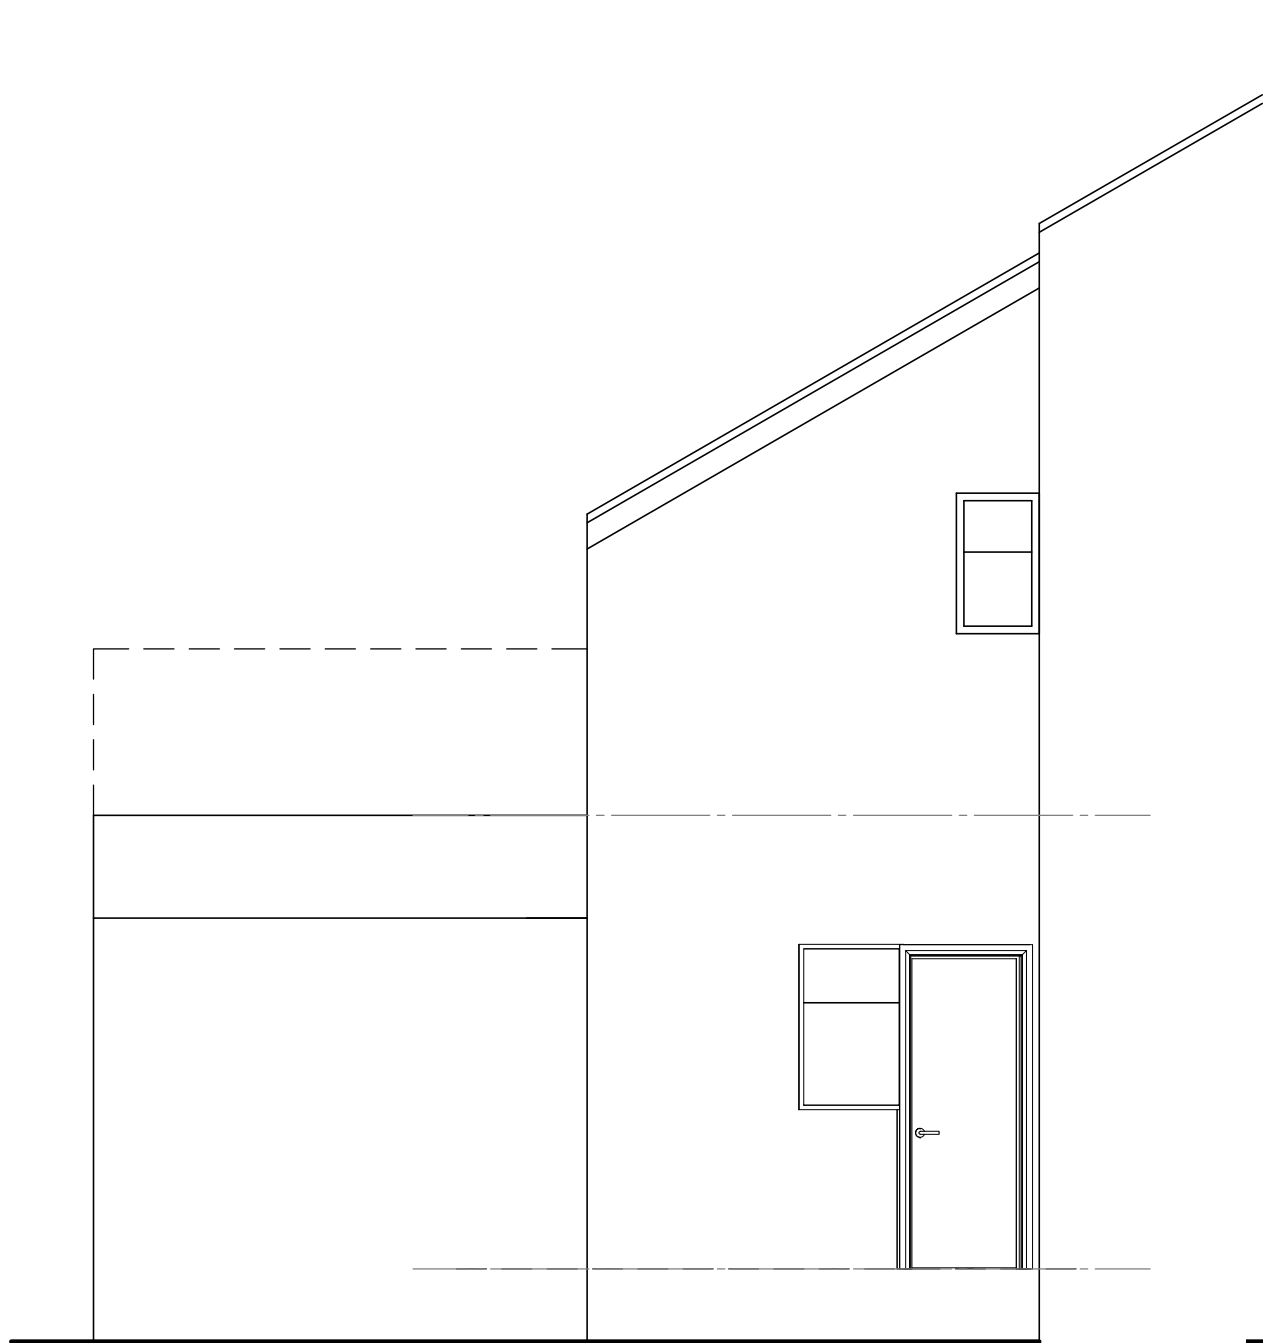

02_E-Elevation
1 : 50

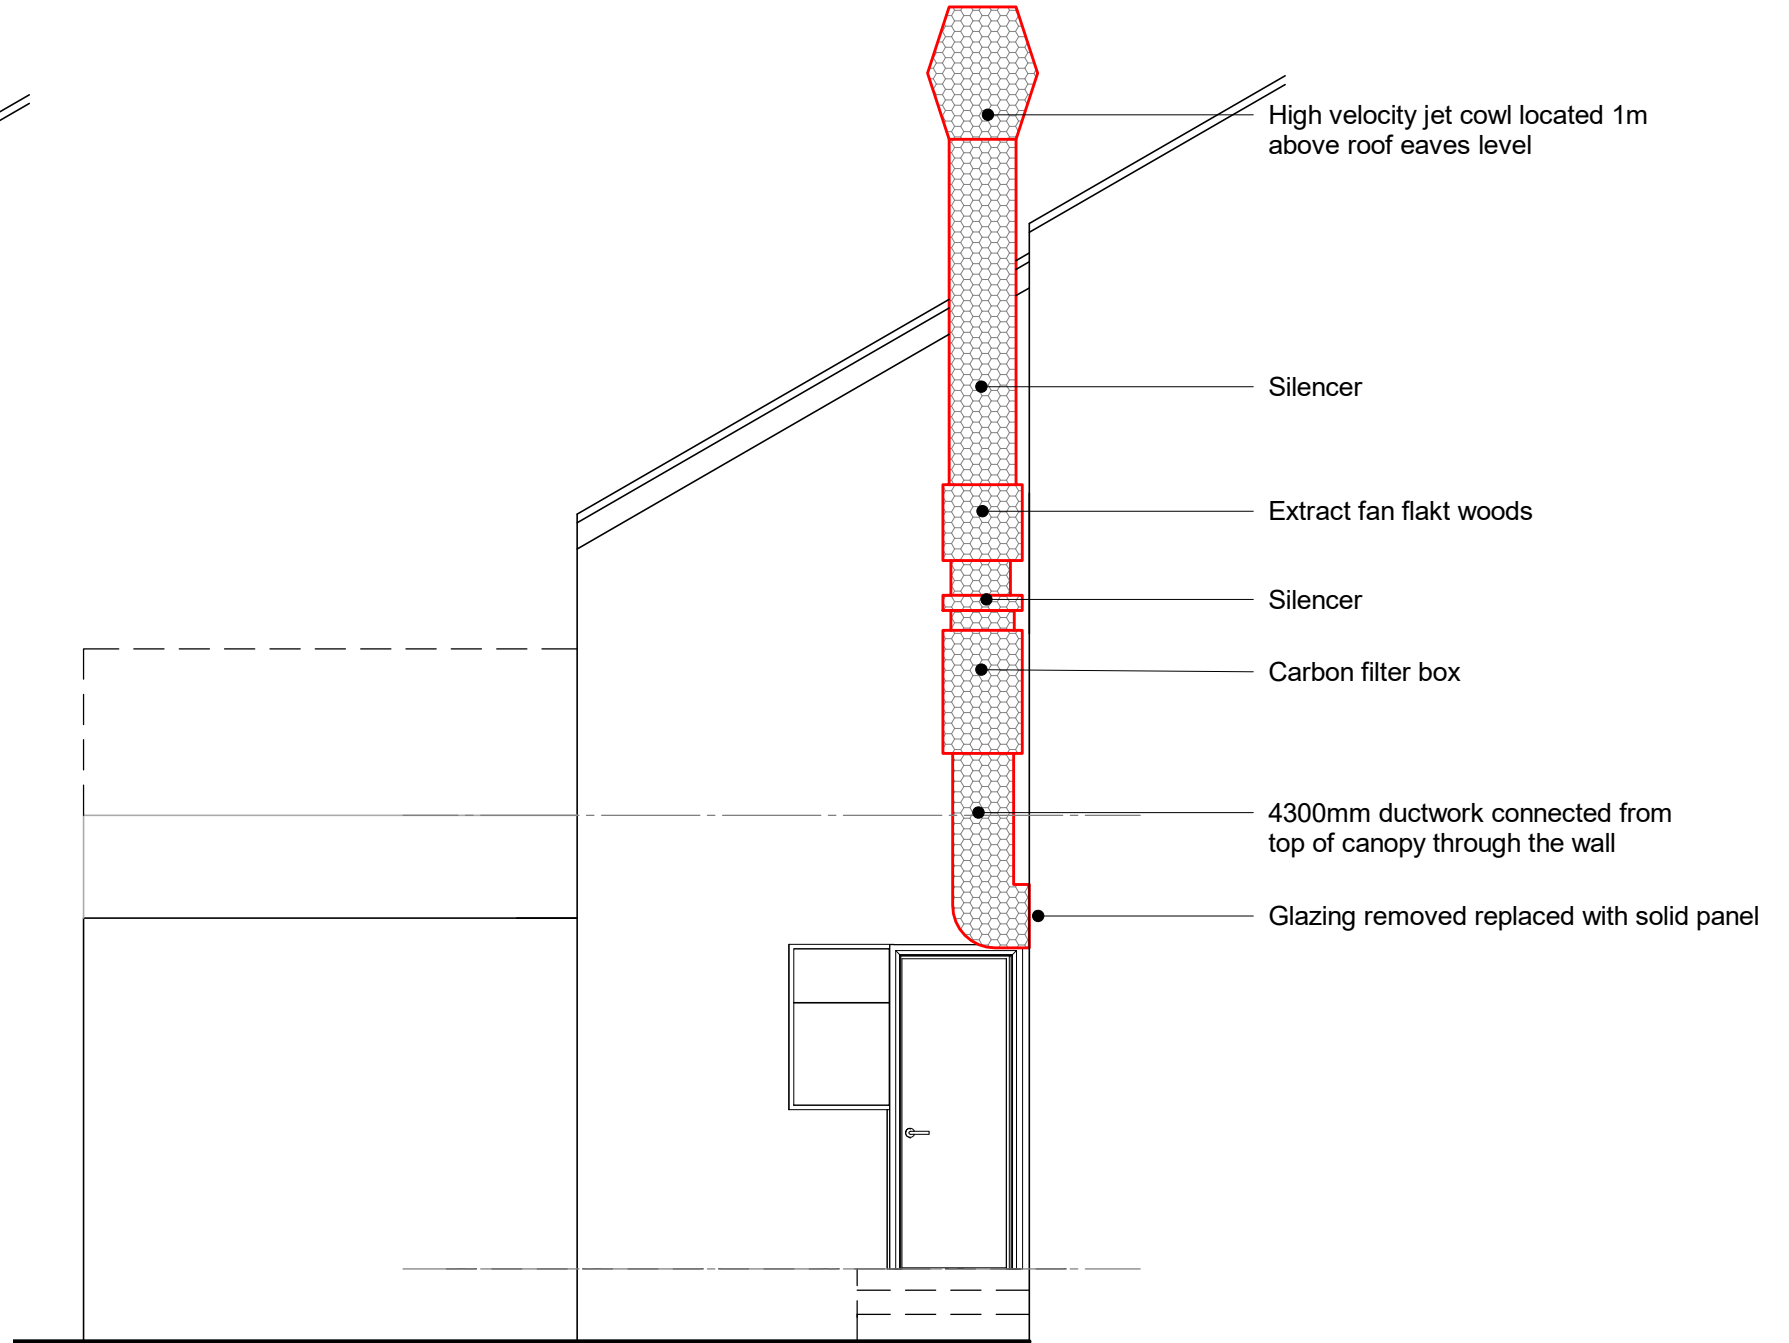

02_P-Elevation
1 : 50

COPYRIGHT © ALL RIGHTS RESERVED BY VIKAS ALYAS LTD. DO NOT SCALE FROM DRAWING. DRAWING INDICATES DESIGN INTENT ONLY. REPORT ANY DISCREPANCIES TO CLIENT / VA LTD. NOT TO BE USED FOR CONSTRUCTION UNLESS STATED SO. TO BE READ IN CONJUNCTION WITH OTHER DRAWINGS OR SPECIFICATION WHERE PROVIDED.

ARCHITEK
BUILDING DESIGN CONSULTANCY

0161 511 8479
vikas@architek.uk
916 Stockport Road, Levenshulme, Manchester, M19 3AB

No.	Description	Date
P1	Issue to Planning	05.01.2023

PROJECT		ADDRESS	CLIENT			
Change of Use Former Post Office to Pizza Takeaway (Sui Generis)		814 Hyde Rd, Gorton, Manchester M18 7JD	Hashim Haroon			
Manchester City Council	PURPOSE OF ISSUE Planning	SHEET Exisitng and Porposed Elevation 2	Date 24.11.2022	Project number M187	Scale (@ A3) 1 : 50	
			Drawn by VA	DRAWING NUMBER		REV
			Checked by VA	A105		P1