
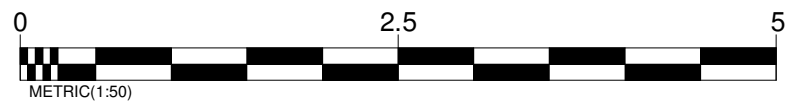


IMPORTANT NOTE:
ALL DIMENSIONS AND LEVELS SHOWN ON THIS DRAWING ARE TO BE CHECKED BY THE CONTRACTOR MANUFACTURER PRIOR TO THE COMMENCEMENT OF ANY WORKS ON SITE OR THE MANUFACTURE OF ANY SITE COMPONENTS.
THIS DRAWING IS NOT TO BE SCALED.
DIMENSIONS ARE INDICATED IN MILLIMETRES UNLESS CLEARLY STATED OTHERWISE.
COPYRIGHT OF THIS DRAWING BELONGS SOLELY TO CUBE PSL.
LIMITATIONS & THIRD PARTY CLAUSE:
WHERE PARTS OF THE PROPERTY WERE COVERED OR INACCESSIBLE AT TIME OF SURVEY POSITIONS OF ELEMENTS ARE MARKED "ASSUMED" ACCORDINGLY.

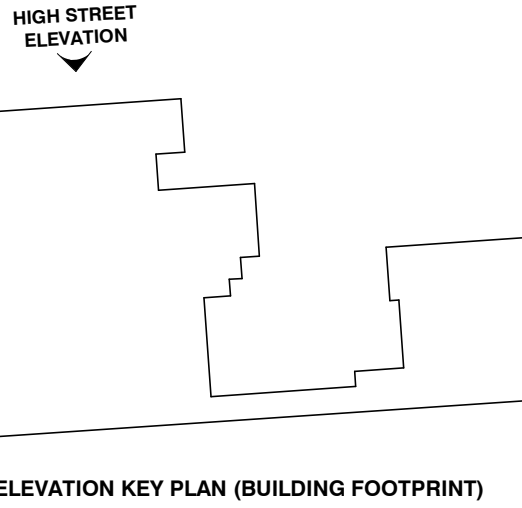

EXISTING HIGH STREET UNIT ELEVATION
Scale: 1 : 50

REV	DESCRIPTION	DATE	BY
C	EXISTING ELEVATION UPDATED TO INCLUDE ALL COMPLETED WORKS	19 01 2022	RG
B	UPDATED ELEVATION DRAWINGS	23 11 2020	RG
A	ELEVATION REPRODUCED ACCORDING TO SCAN DATA	20 11 2020	RG
REV	DESCRIPTION	DATE	BY
REVISIONS			
CLIENT			
FRASERS GROUP			
PROJECT			
MANCHESTER ARNDALE			
DRAWING TITLE			
EXISTING HIGH STREET ELEVATION			
DRAWN BY	RG	DATE	12 10 2020
CHECKED BY	MC	SCALEs	As indicated @ A1
DRAWING NO.	CPS 20 077 020 C		