




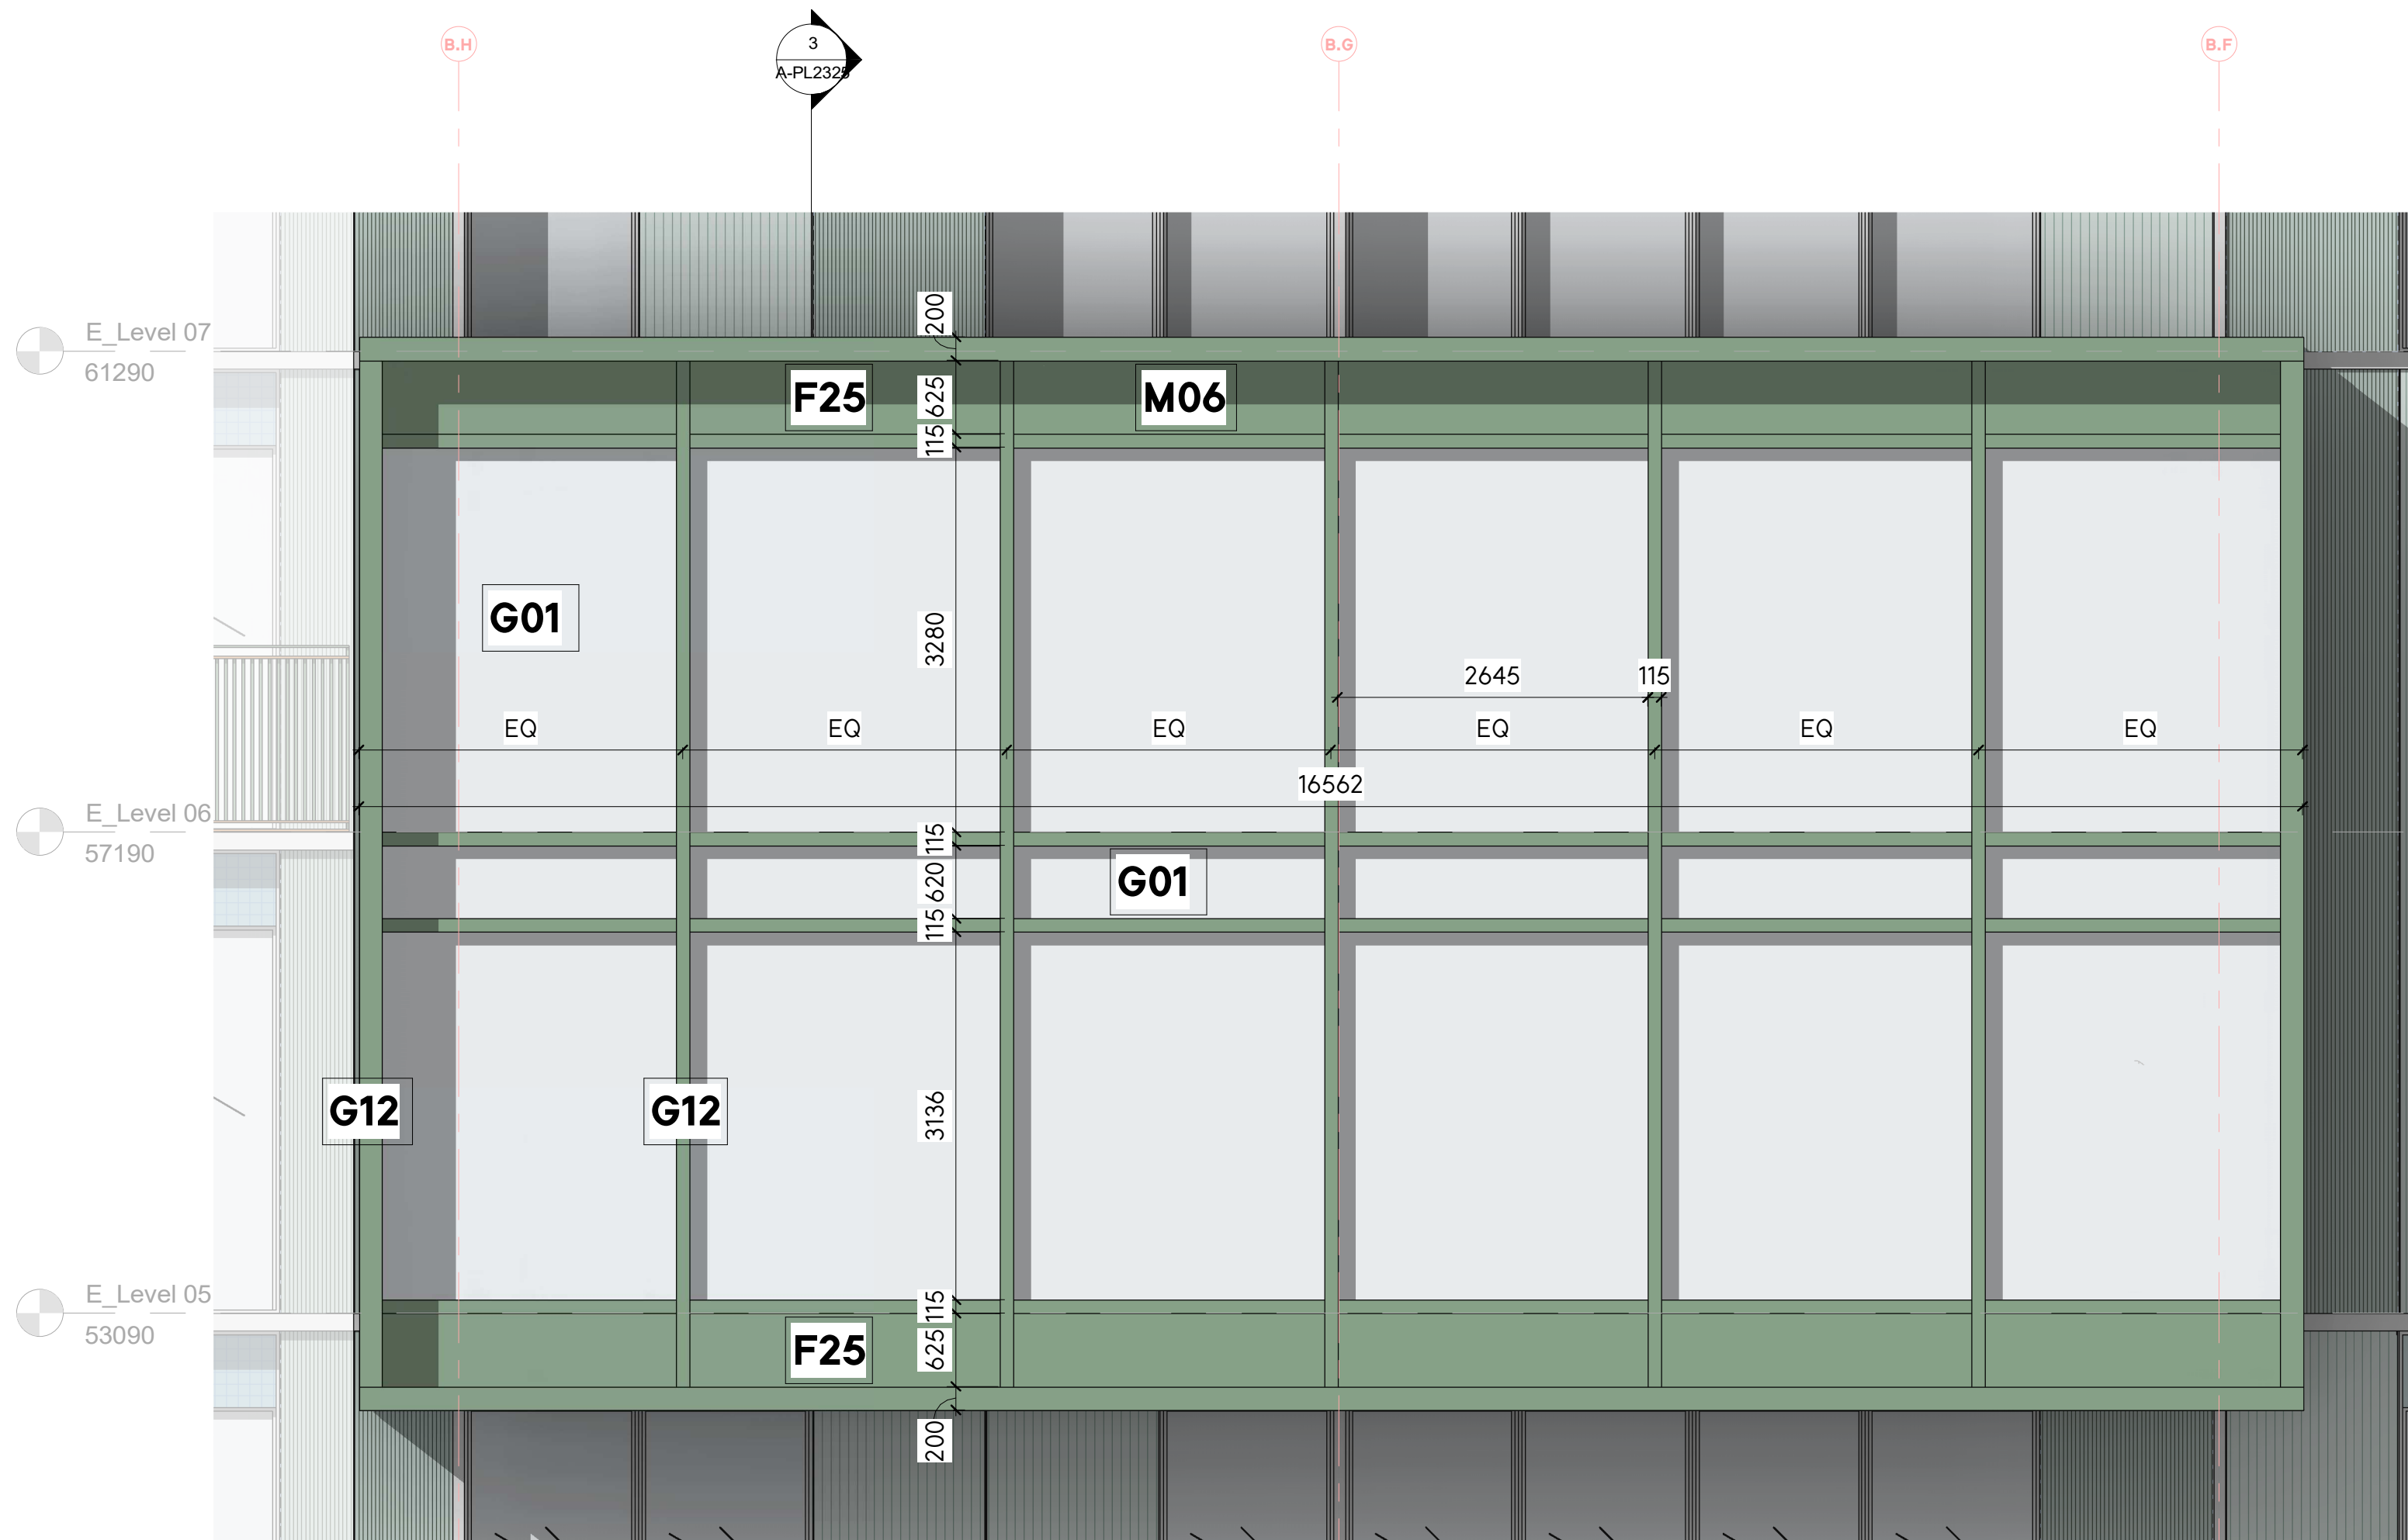

Picture Window_North Facade
1: 50

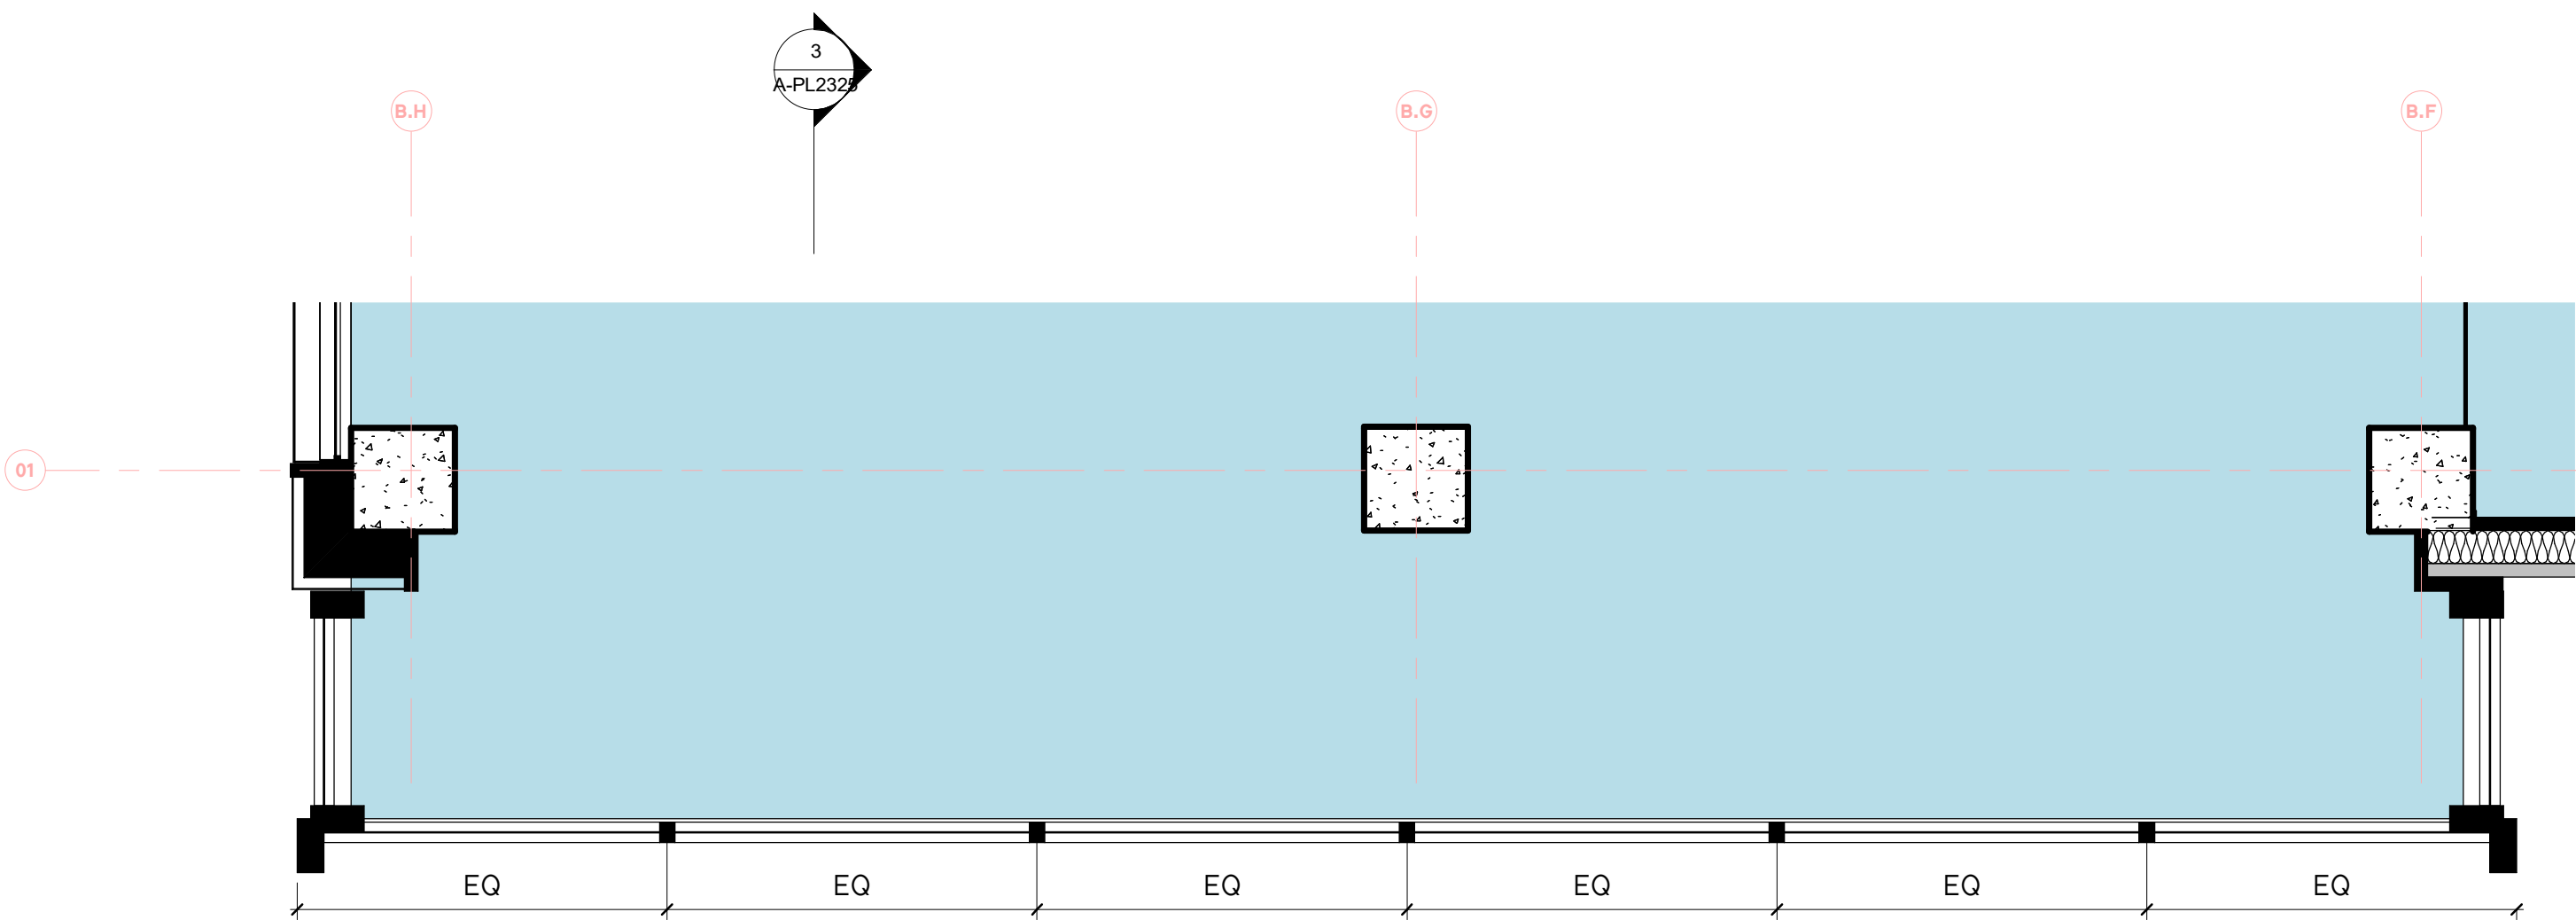

Picture Window_Plan_Level 05
1: 50

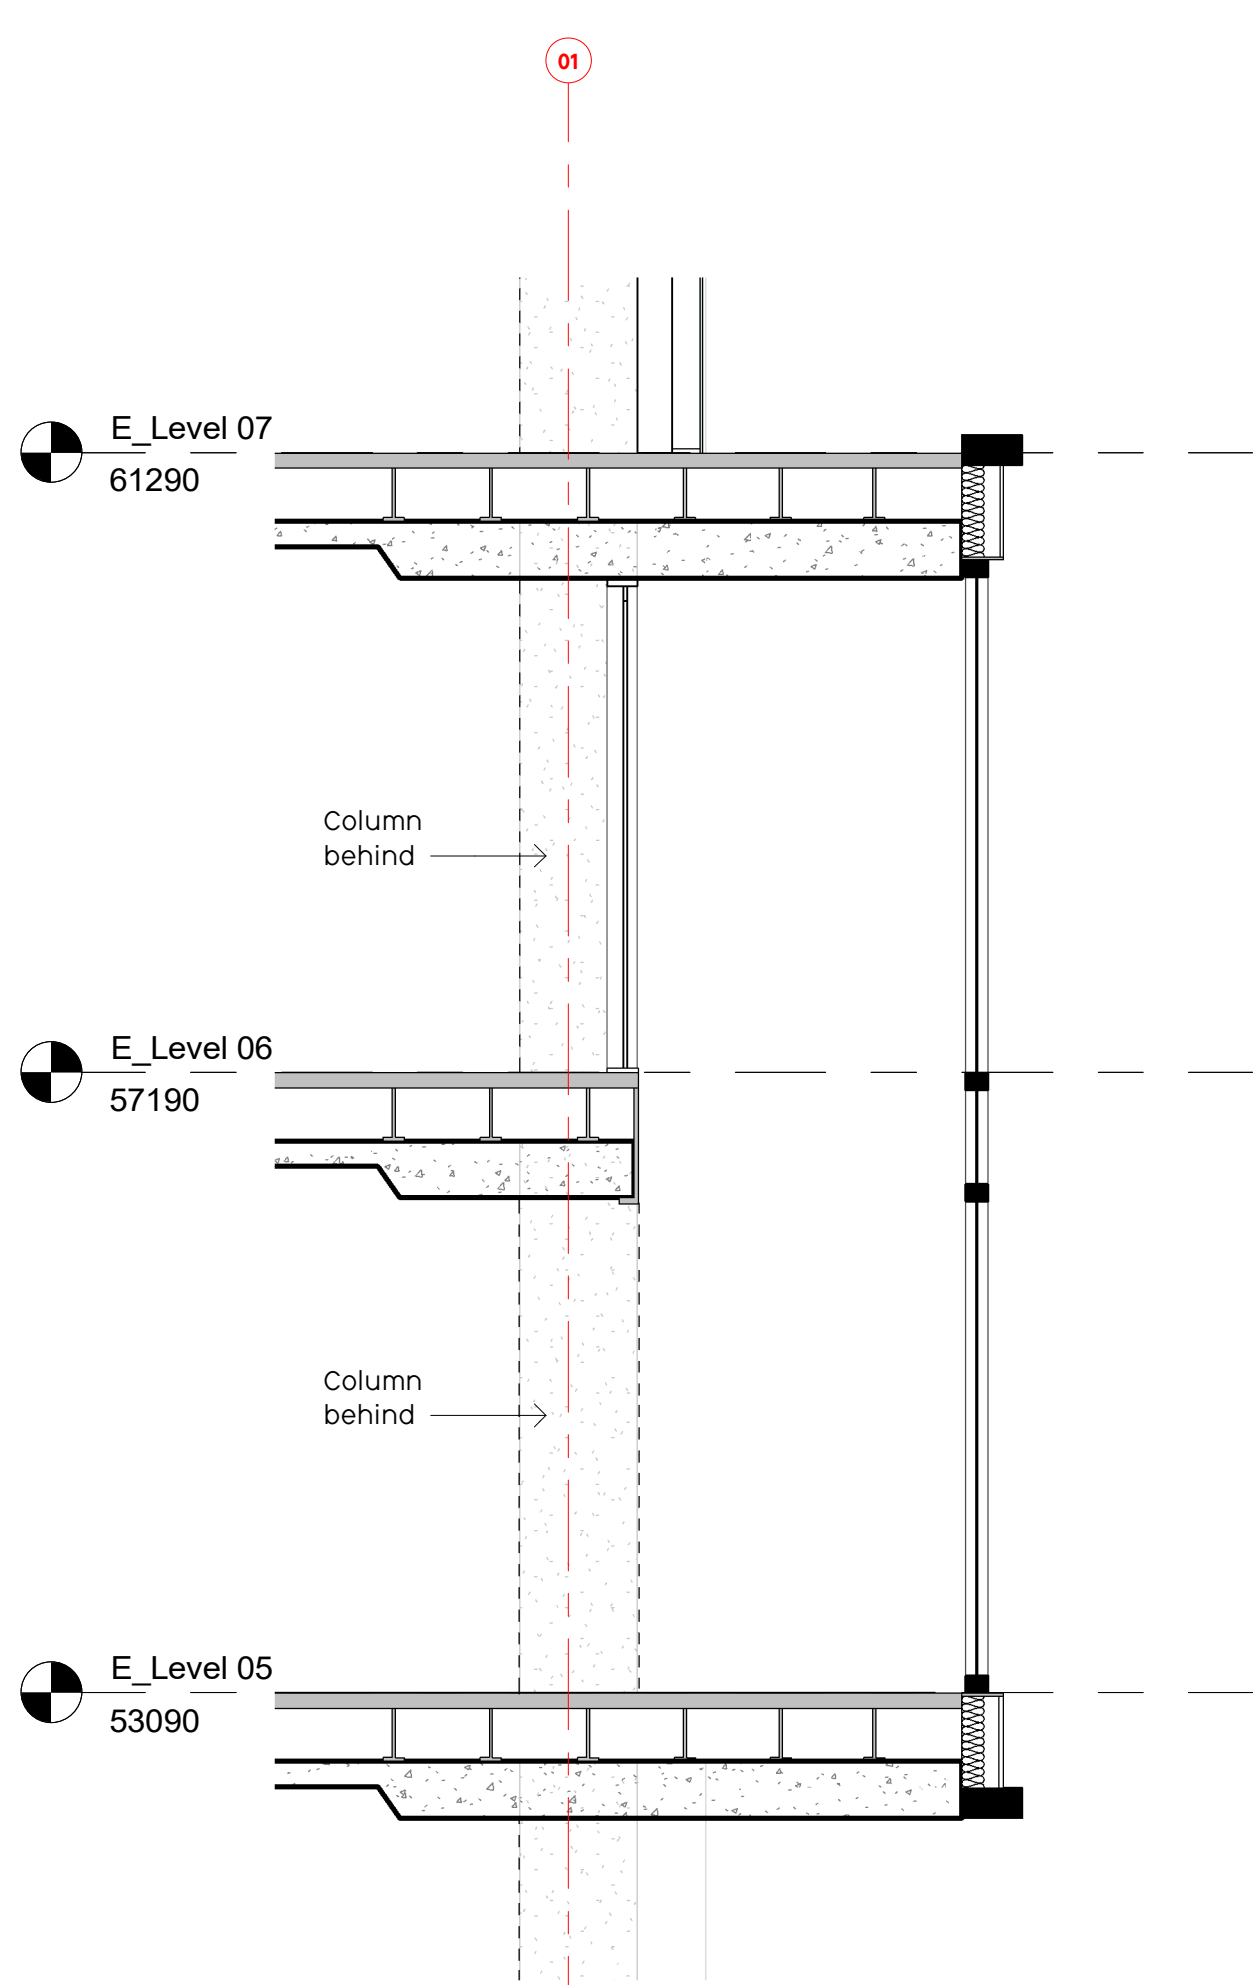

3_Picture Window_Section
1: 50

General Notes

No implied licence exists. This drawing should not be used to calculate areas for the purposes of valuation.
Do not scale this drawing for construction purposes. All dimensions to be checked on site by the contractor and such dimensions to be their responsibility.
All work must comply with relevant British Standards and Building Regulations requirements. Drawing errors and omissions to be reported to the architect.

Notes


Key

- F25.** Anodised Aluminium Rainscreen Panel - Tone 11 Dark Green
- G01.** Full Height Clear Glazing
- G12.** Aluminium Window Frame - Tone 11 Dark Green
- M06.** RC Waffle Slab (behind) to St Eng. design and spec.

Note
Variation in the arrangement of panels will occur within the typical bays.



Key Plan

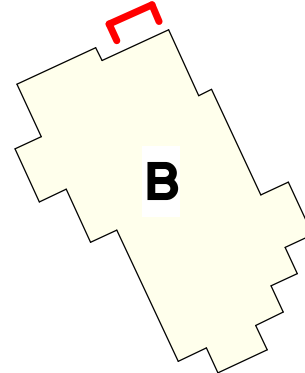

PLANNING

Project No. 0412

Project Name
Albert Bridge House

Drawing Title

Building B_Picture Window Bay Study

Client Oval Real Estate

Scale As Indicated

Date 29/11/22

Drawn by EW

Checked by SEW

Rev	Date	Reason	Chk
0	29/11/22	Issue for Planning	SEW

Drawing Number	Rev
0412-SEW-BB-ZZ-DR-A-PL2325	0