
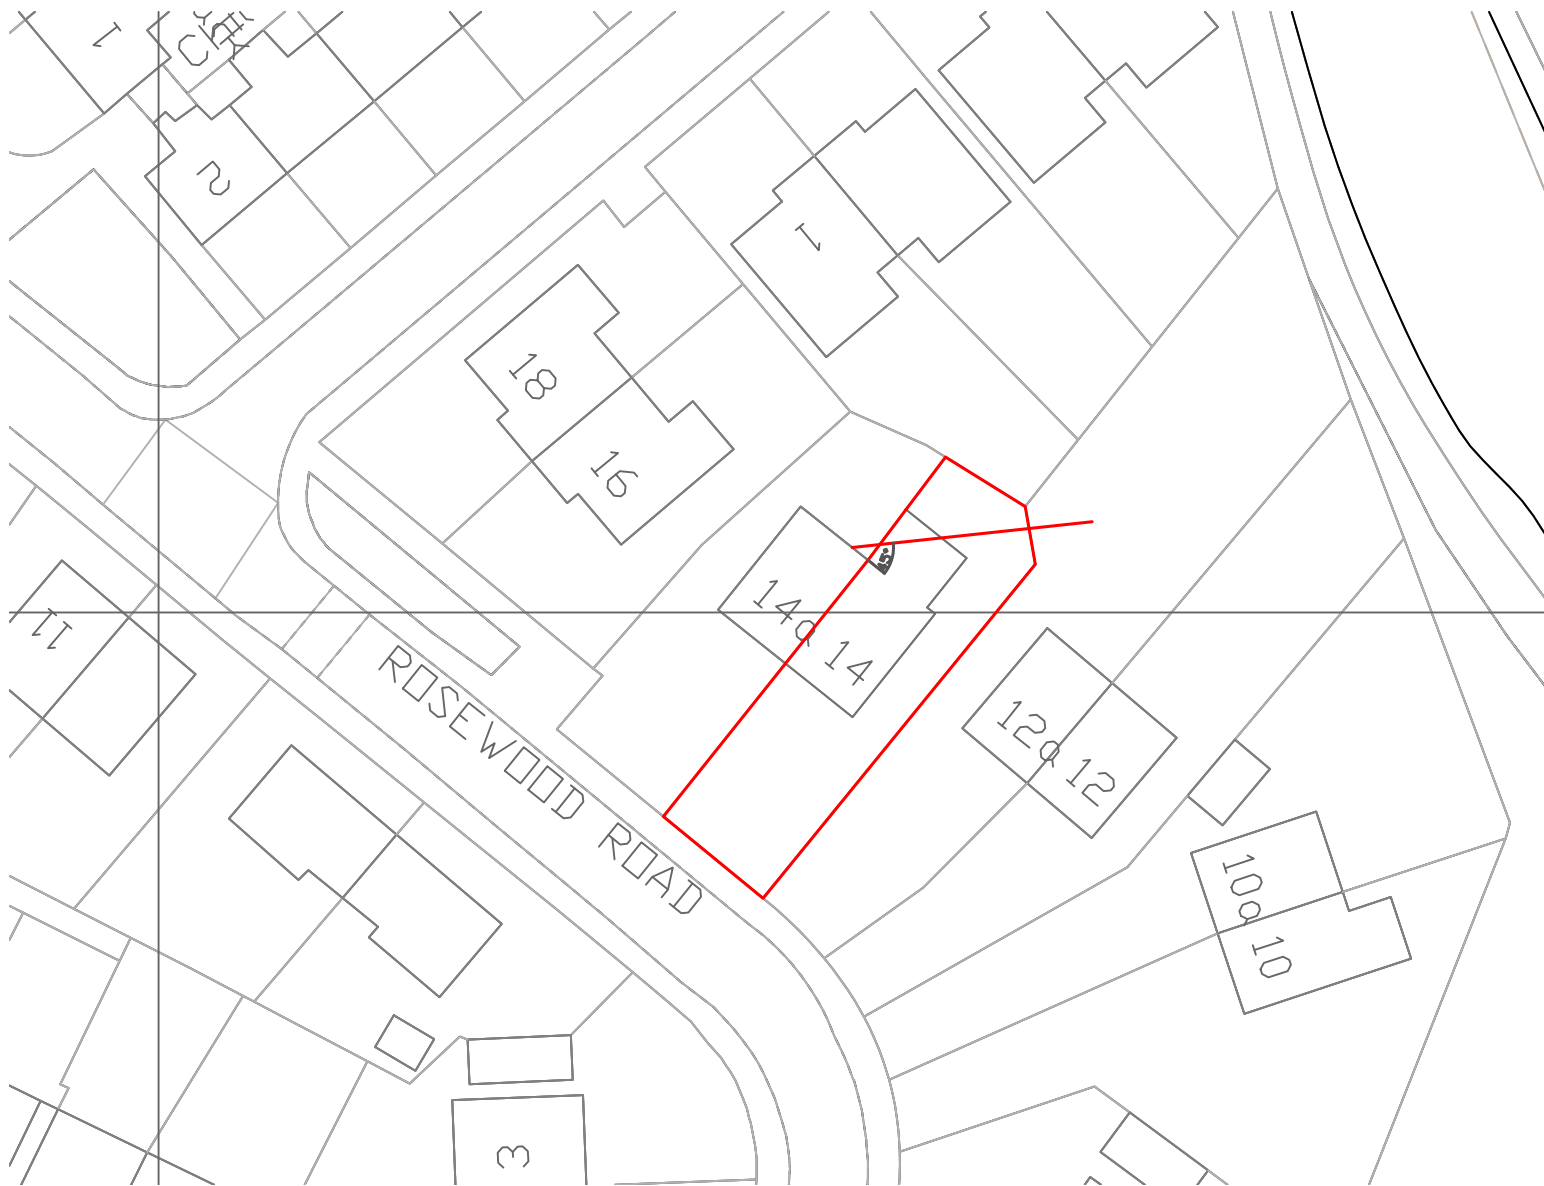


Site Plan

General Notes

No.	Revision/Issue	Date

Firm Name and Address

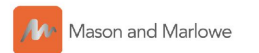

Mason and Marlowe Ltd
Project Managers and Quantity Surveyors
5 Picadilly Place
Manchester, M1 3BR

Project Name and Address

14 Rosewood Road
Manchester, M9 6QJ

Project	Sheet
Date 03/02/2023	A4
Scale 1/1250	