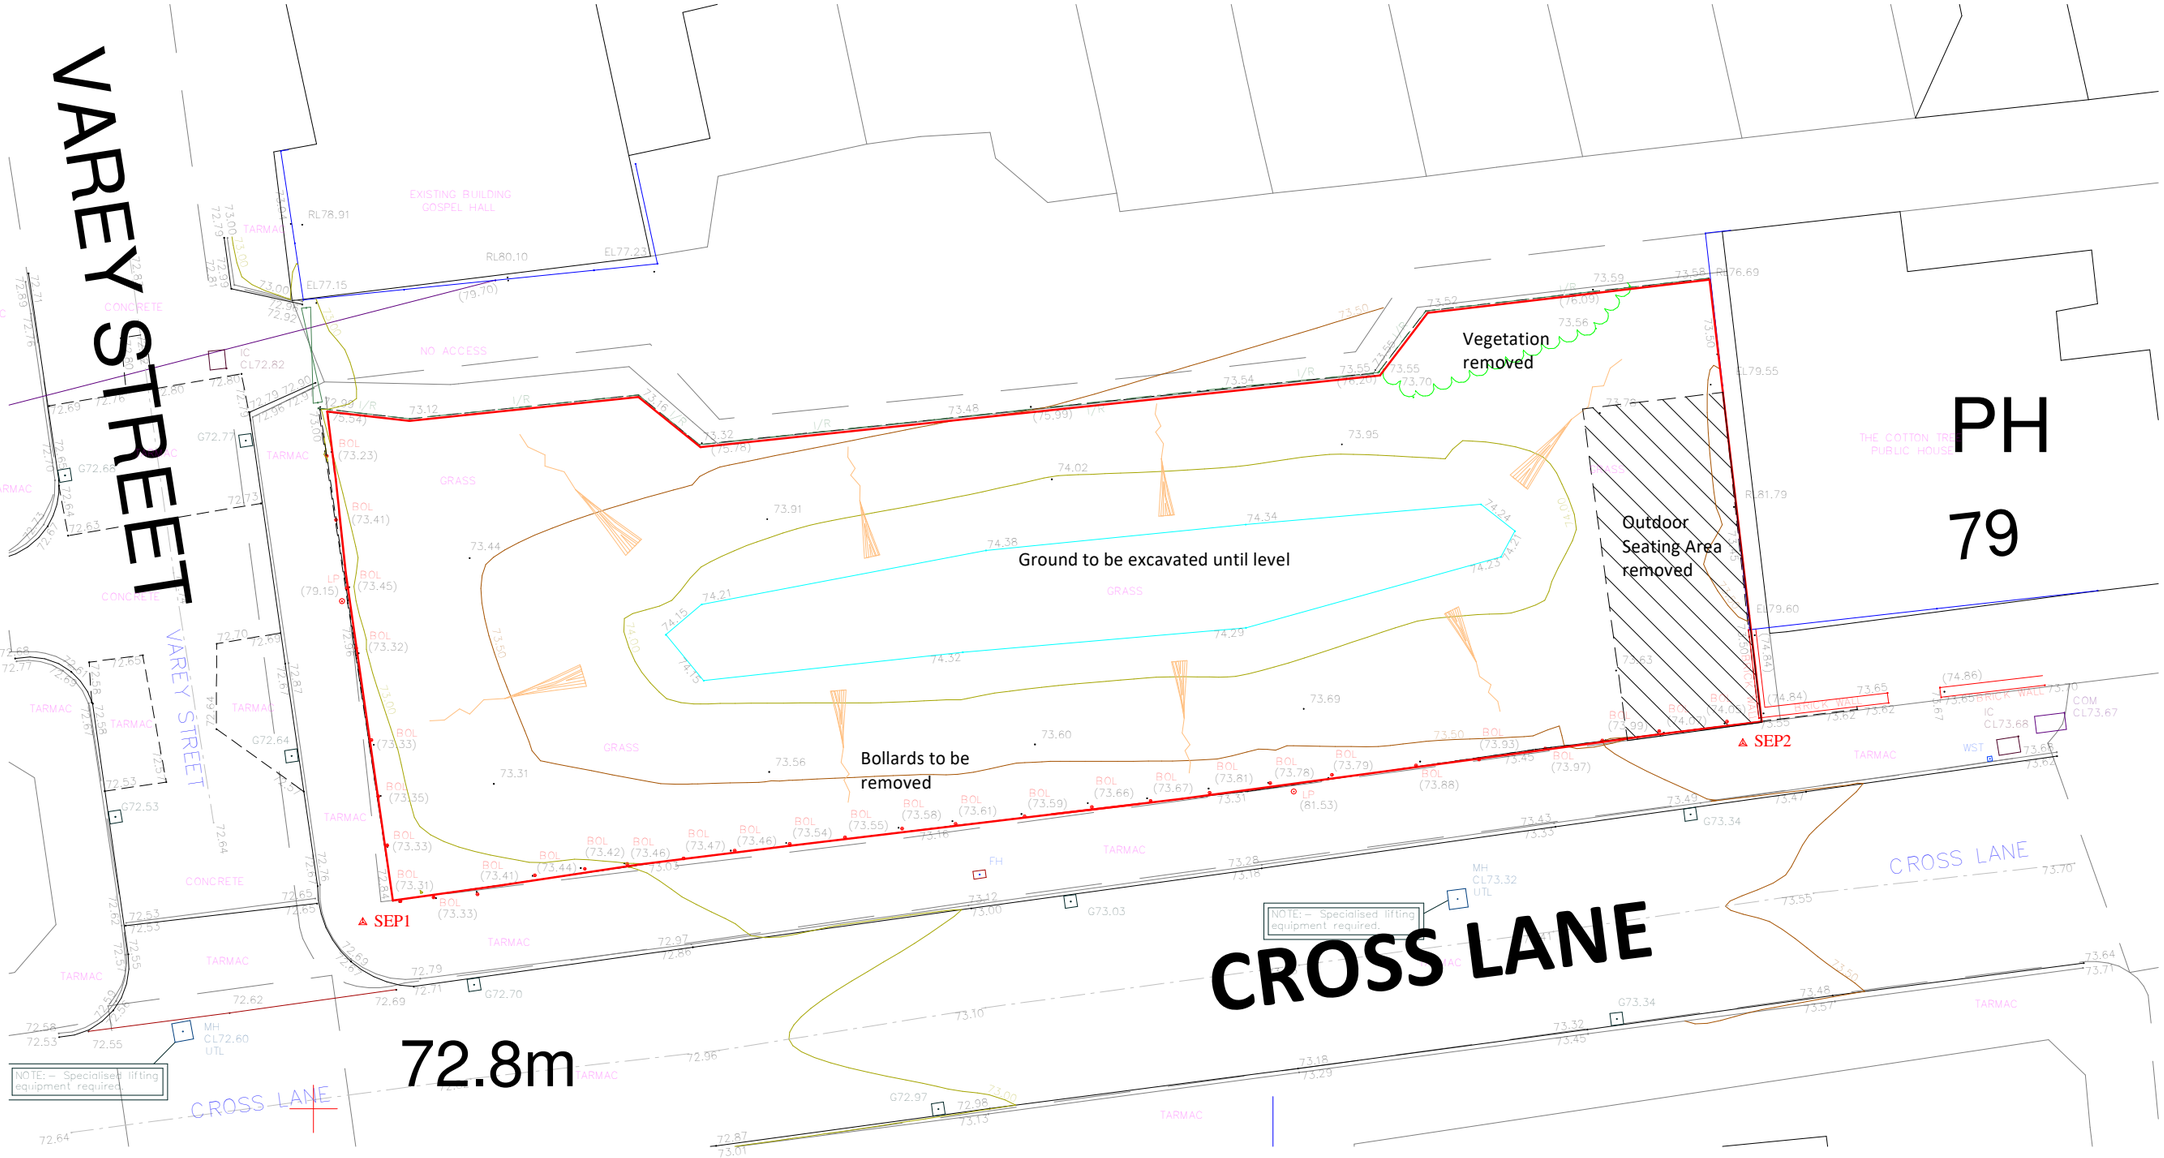

102 Site Clearance Plan

1 : 200

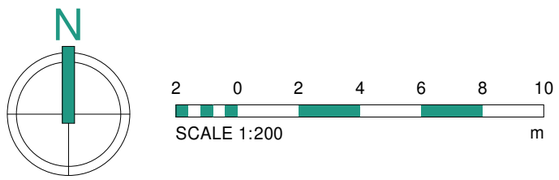

Key Plan

Hard Standing to be Removed

Rev	Date	Int	Description

btp ARCHITECTS

RIBA Chartered Practice

Client: Southway Housing Trust

Project: Varey Street

Job No: 3810

Scale @ A3: As indicated

Description: Site Clearance Plan

Drawn By: OM | Checked By: MA | Date: 06/12/22 | Status Code: S3 | Drawing No: 102 | Rev:

Purpose of Issue: Planning

File Identifier: VS-BTP-00-SP-DR-A-3810_102

DO NOT SCALE FROM THIS DRAWING
ALL DIMENSIONS MUST BE CHECKED ON SITE BY CONTRACTOR PRIOR TO CONSTRUCTION

Elizabeth House, 486 Didsbury Road, Heaton Mersey, Stockport, SK4 3BS
t 0161 443 1221 e info@bernardtaylor.co.uk w www.btparchitects.co.uk