

The use of this data by the recipient acts as an agreement of the following statements:
Do not use this data if you do not agree with any of the following statements:-

All drawings are based upon site information supplied by third parties and as such their accuracy cannot be guaranteed. All features are approximate and subject to clarification by a detailed topographical survey, statutory service enquiries and confirmation of the legal boundaries.



The controlled version of this drawing should be viewed in DWG or PDF format not DWG or other formats. All prints of this drawing must be made in full colour.

Where this drawing has been based upon Ordnance Survey data, it has been reproduced under the terms of Ryder Licence No. 10000144. Reproduction of this drawing in whole or in part is prohibited without the prior permission of Ordnance Survey.

Do not scale the drawing. Use figured dimensions in all cases. Check all dimensions on site. Report any discrepancies in writing to Ryder before proceeding.


Scale Bar (m)

0 1 2 4 8

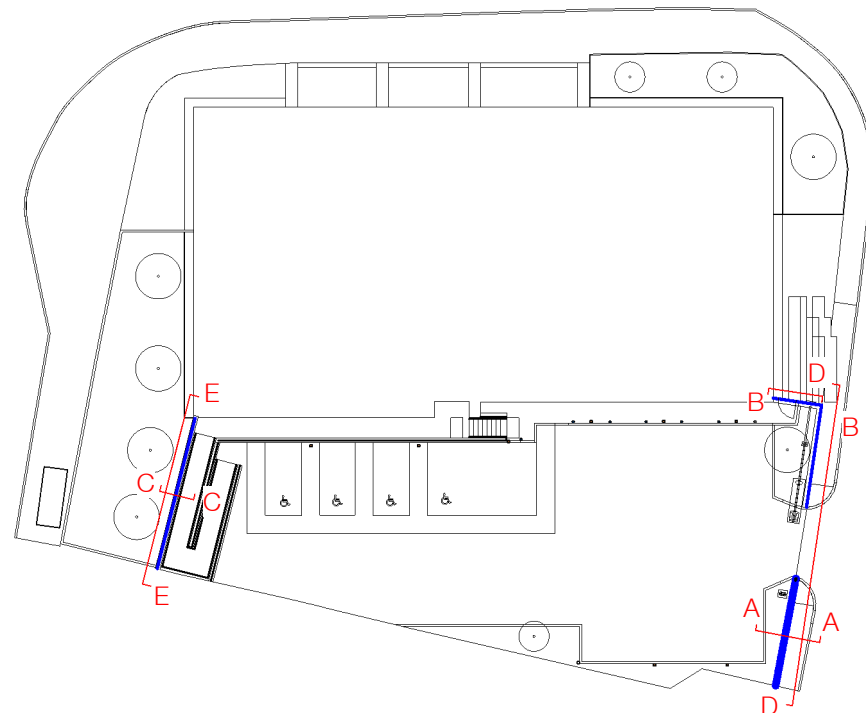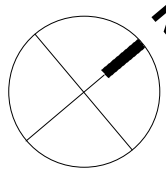


1 Fencing Locations

1:500

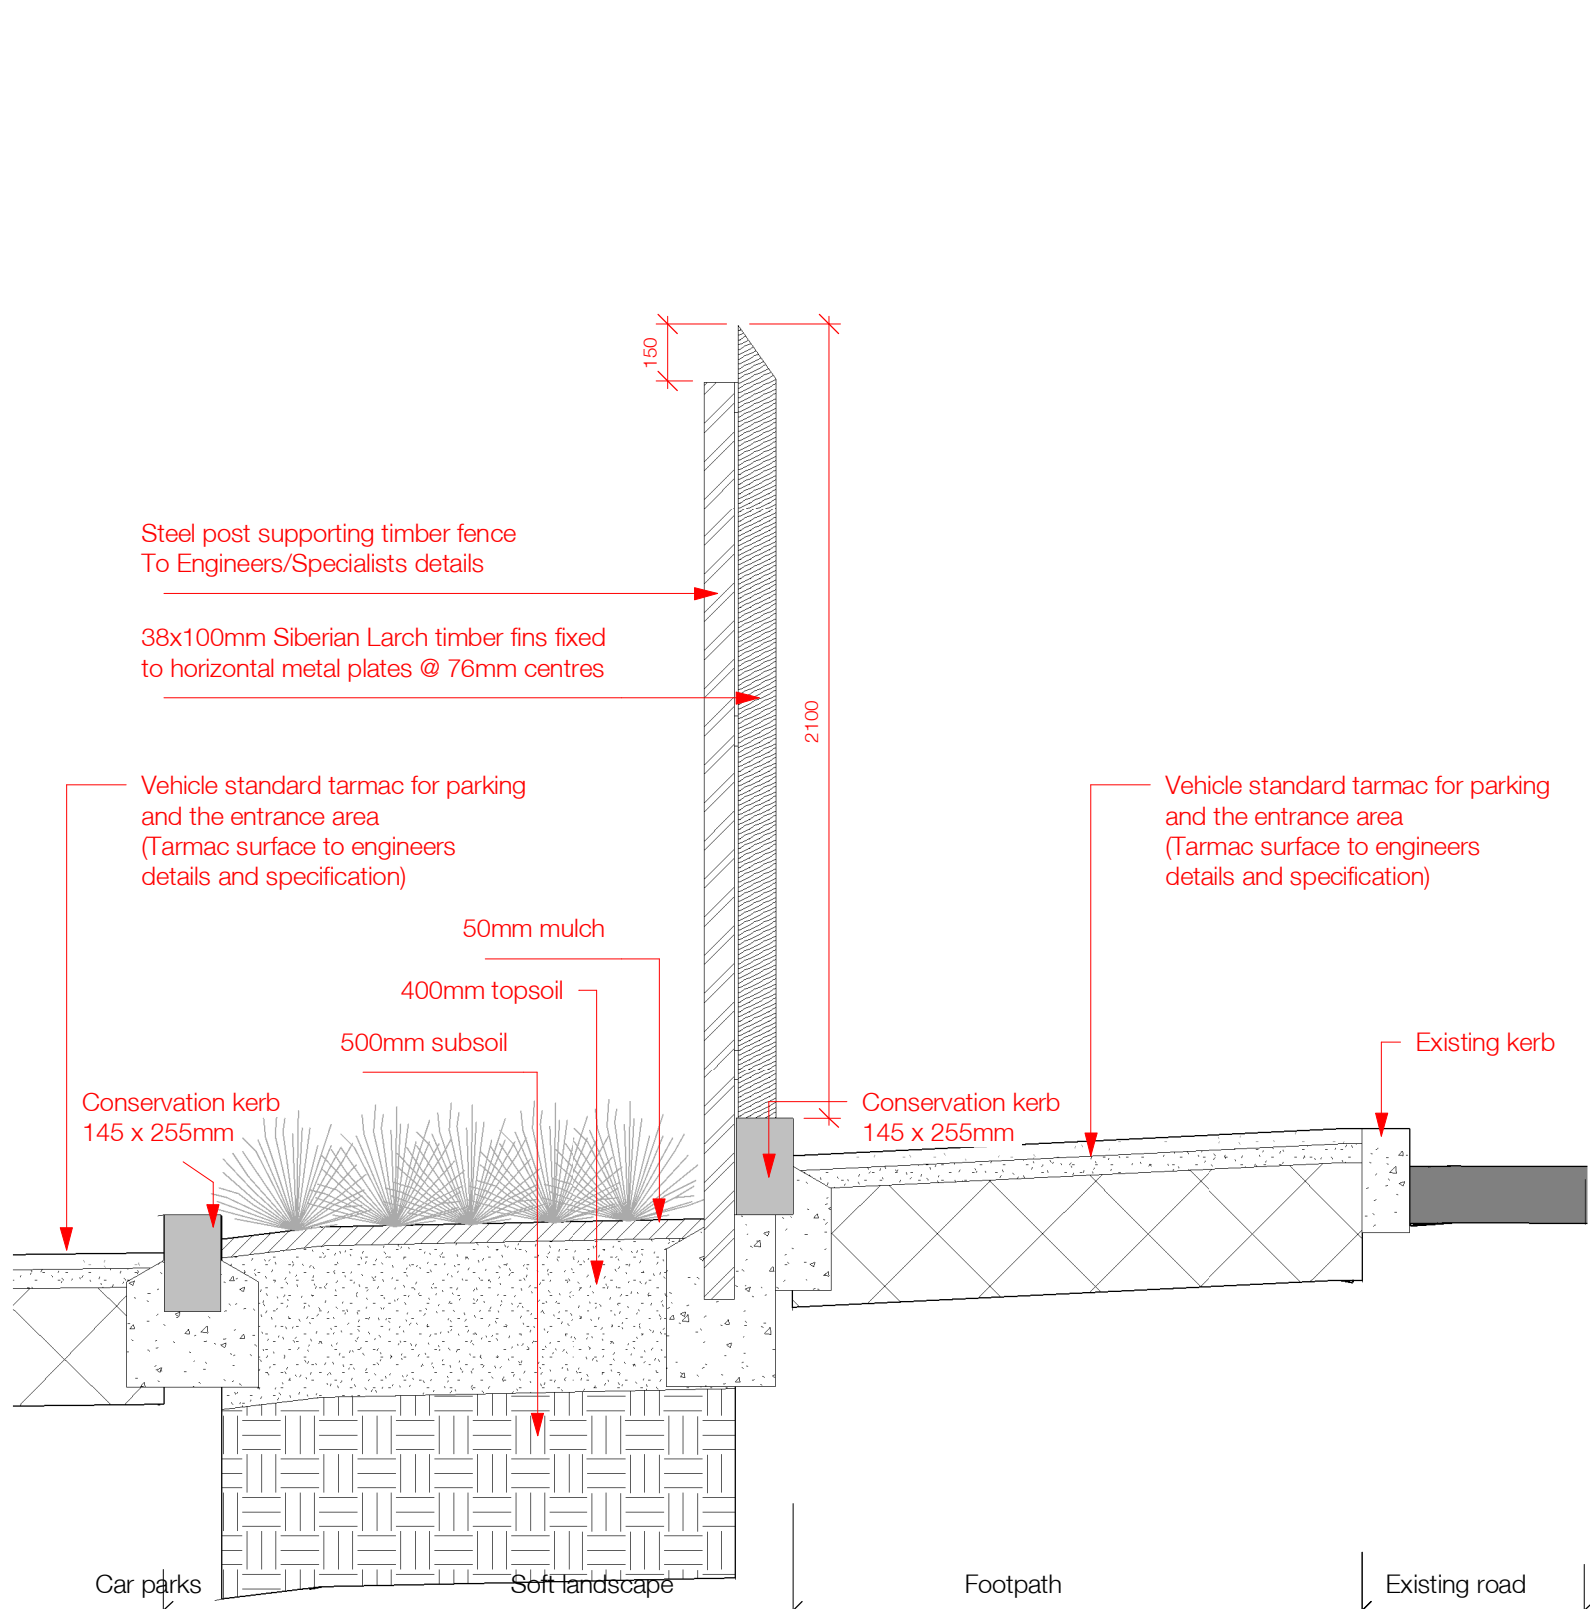


A Section AA

1:20

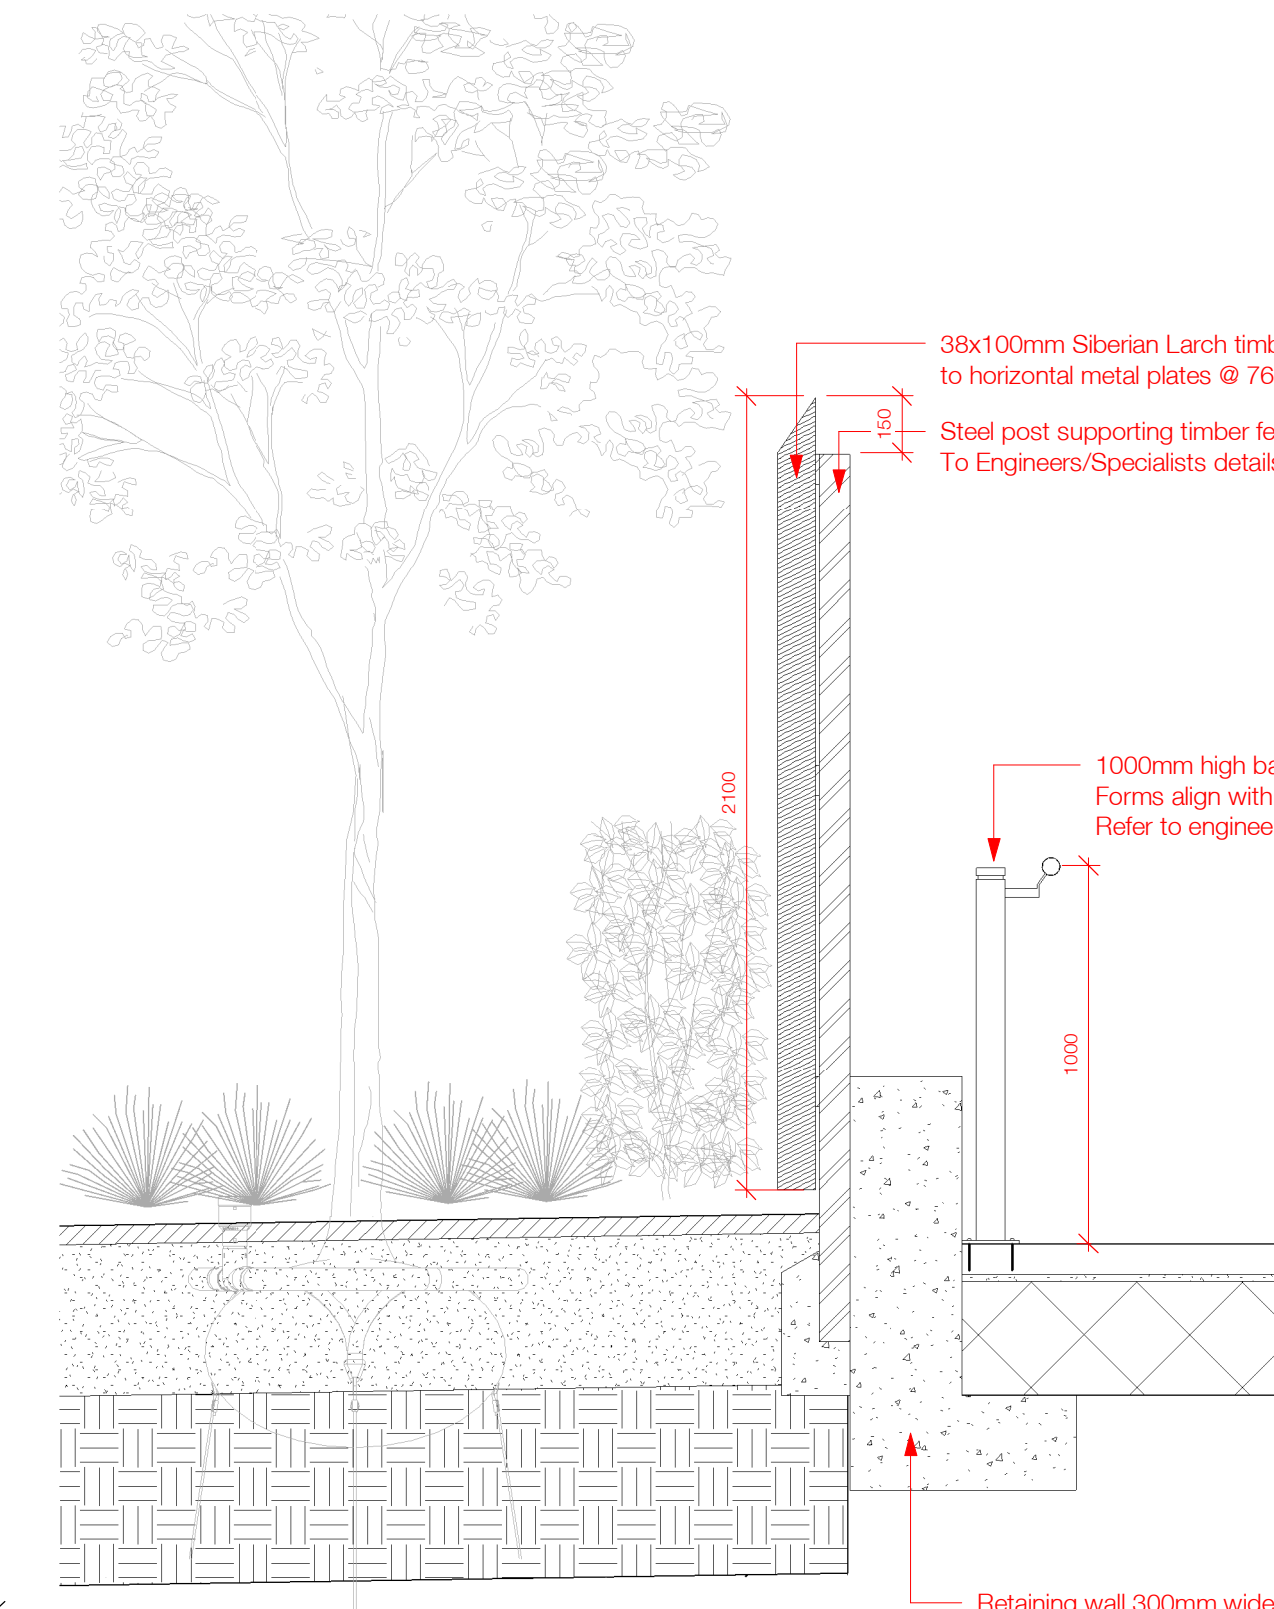


C Section CC

1:20

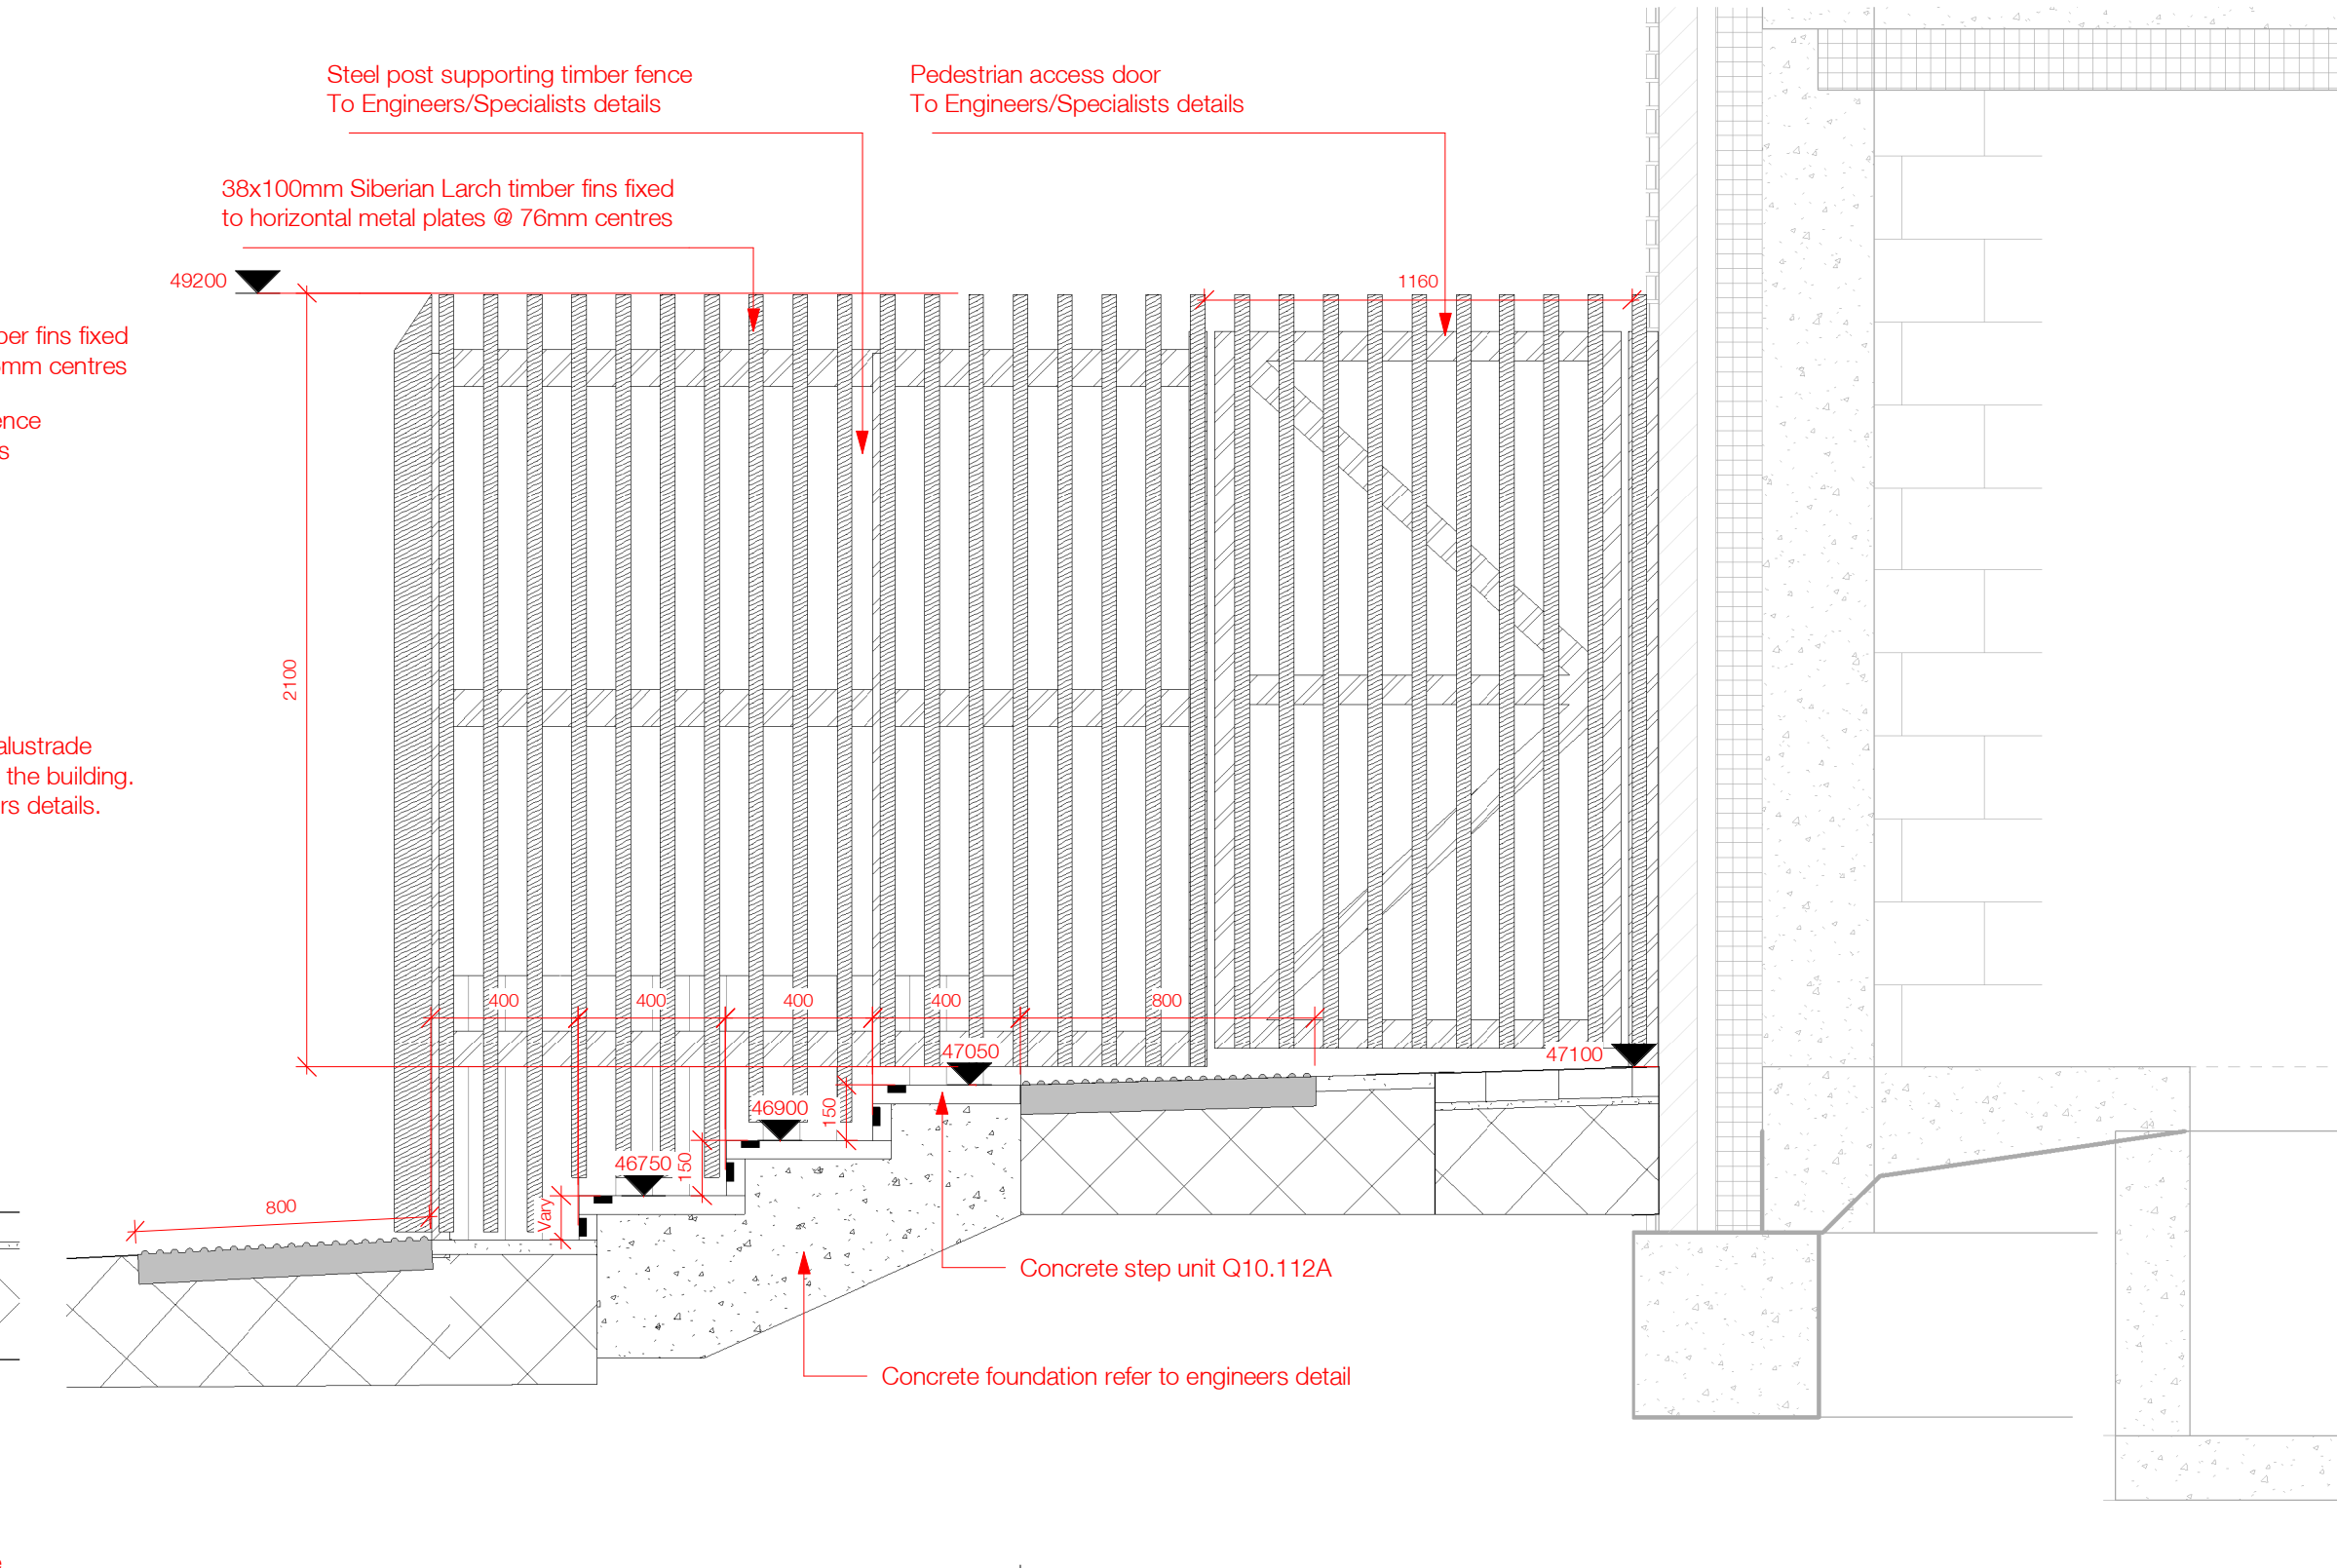


B Section BB

1:20

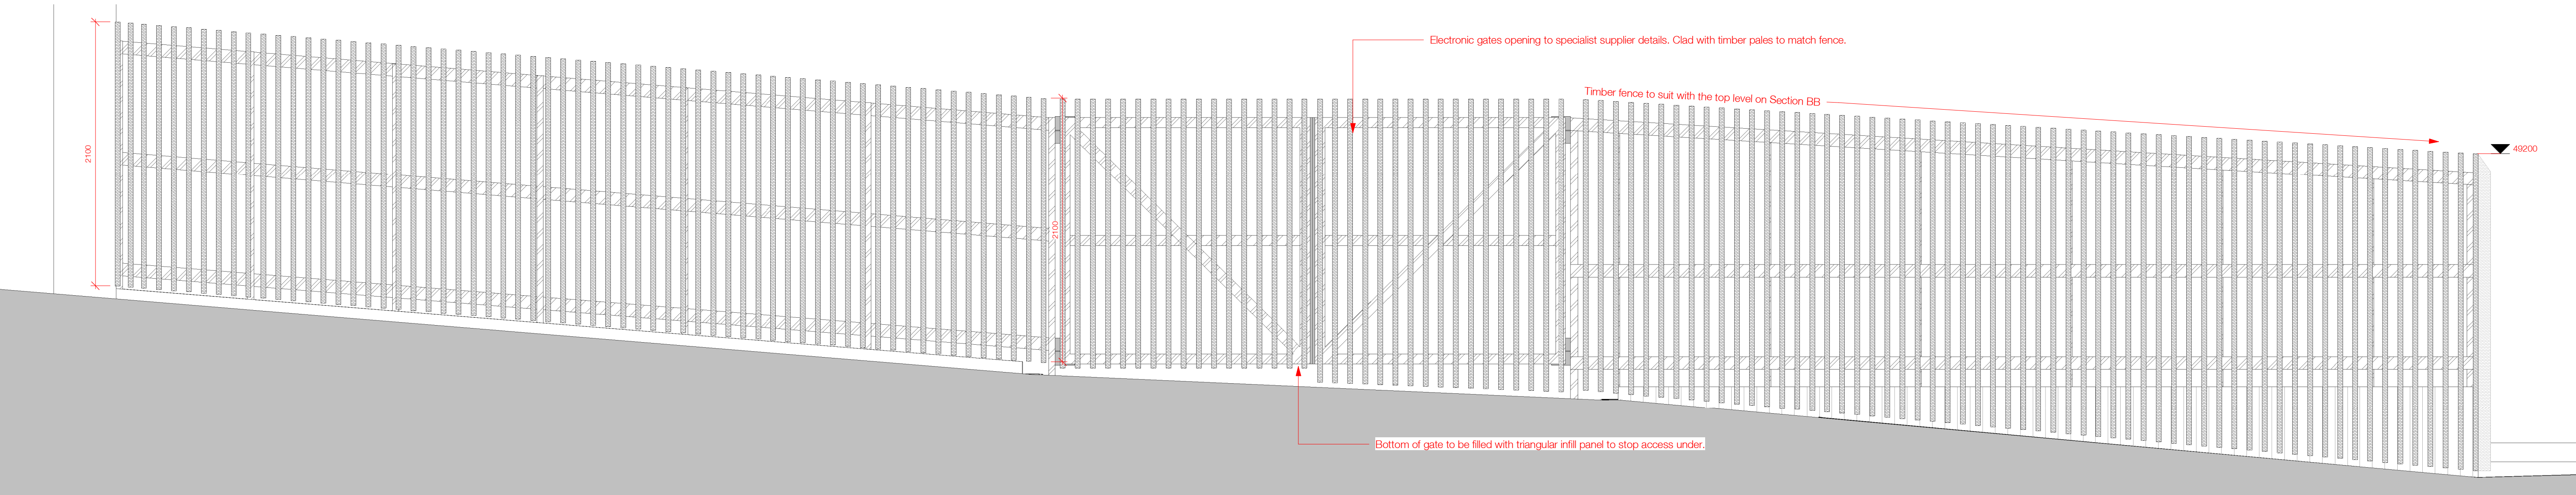

D Elevation DD

1:25

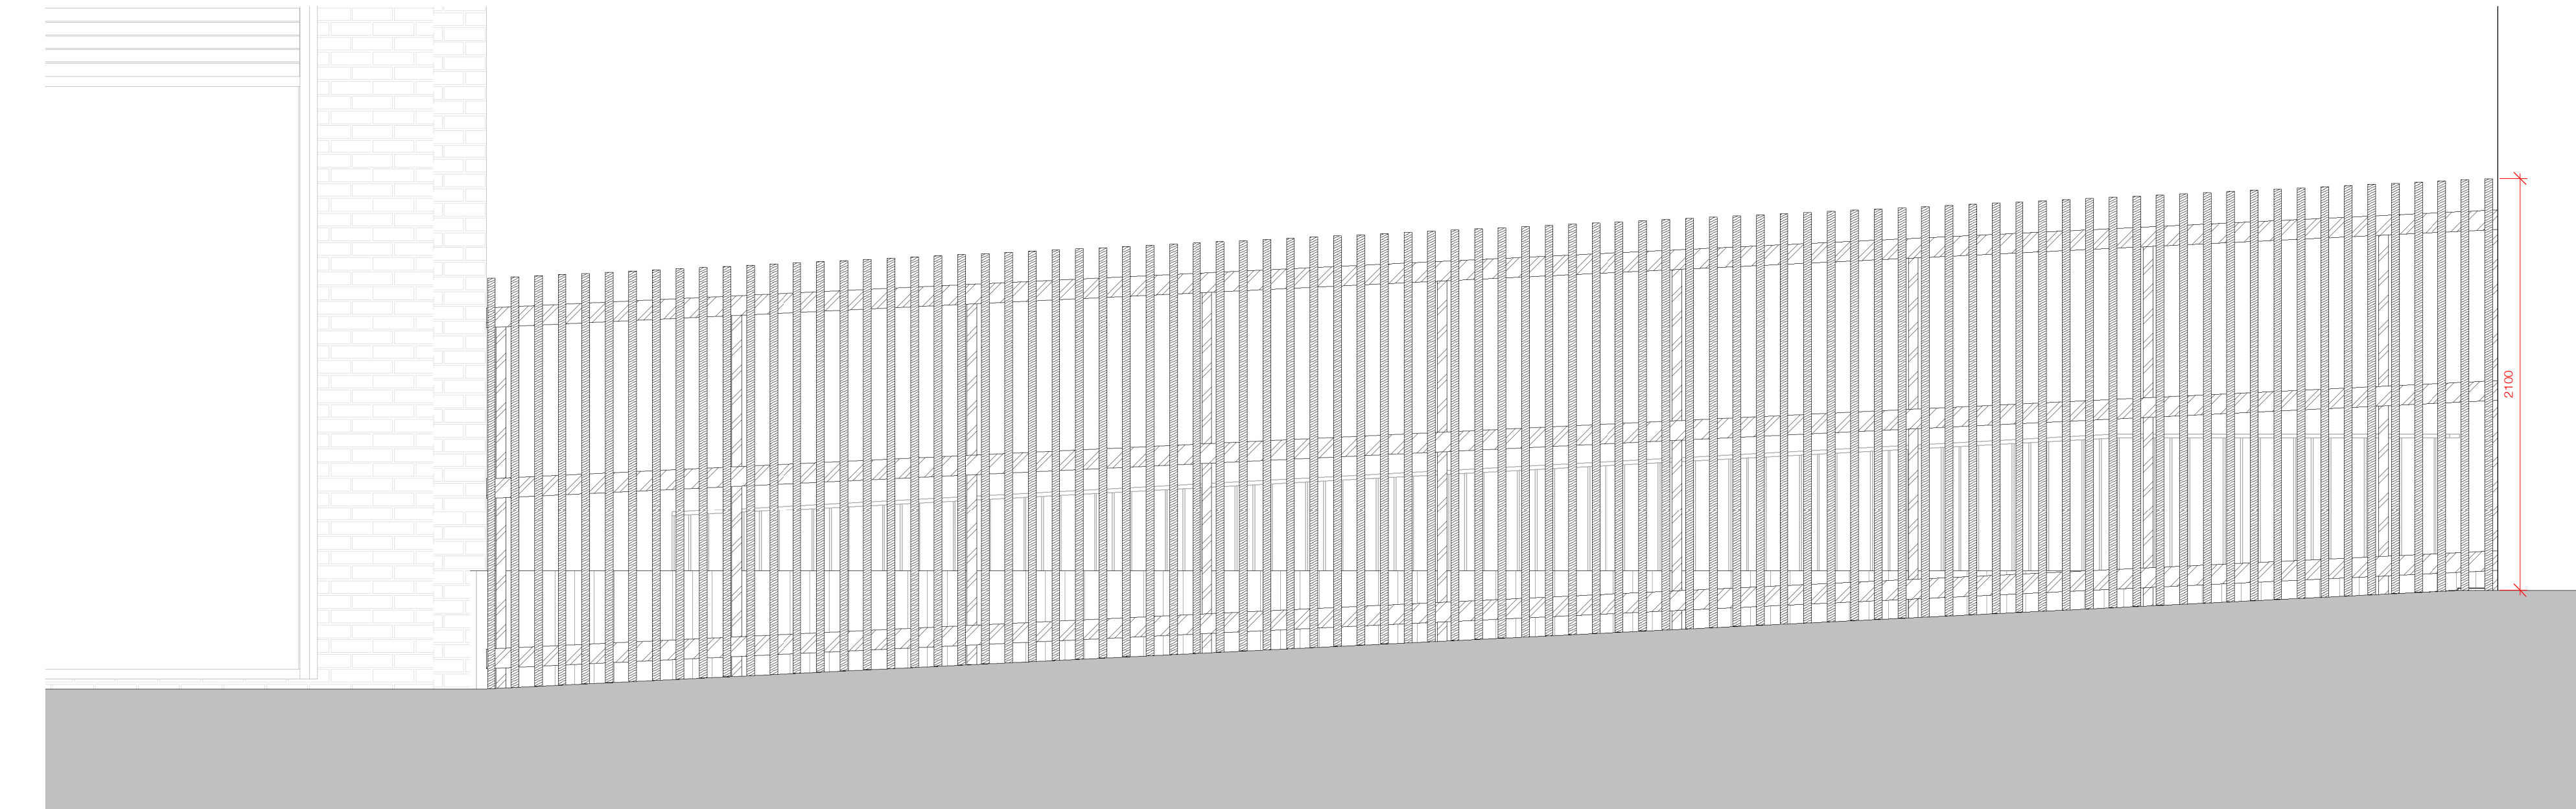

E Elevation EE

1:25

C02	Steps details updated on Section BB	ZJI	SBL	07/09/21
C01	Issued for Construction	ZJI	SBL	01/09/21
P6	Timber fences updated to 2.1m	SPA	SBL	25/05/21
P5	Gate elevation amended, steps adjusted following level changes	AHA	SBL	03/02/21
P4	Fencing and gate details updated to align with the latest layout drawing P10	ZJI	SBL	09/12/20
P3	Step details updated	ZJI	SBL	13/11/20
P2	Levels updated around steps and carpark	ZJI	SBL	11/11/20
P1	First Issue	ZJI	SBL	06/11/20
Rev.	Description	Drawn	Checked	Date

Amendment

Suitability

Issued for Construction

Project

Waterside Places

Islington Wharf

Manchester

Drawing

Detail Sections - Fencing

Drawing No.	Originator	Zone	Level	Type	Role	Number
Project ID	- RYD -	00 -	XX -	DR -	L -	4801
IW4						
Ryder Project No.	Scale at A1	Status	Revision			
2791-00	As indicated	PD	C02			

info@ryderarchitecture.com
www.ryderarchitecture.com

Ryder