


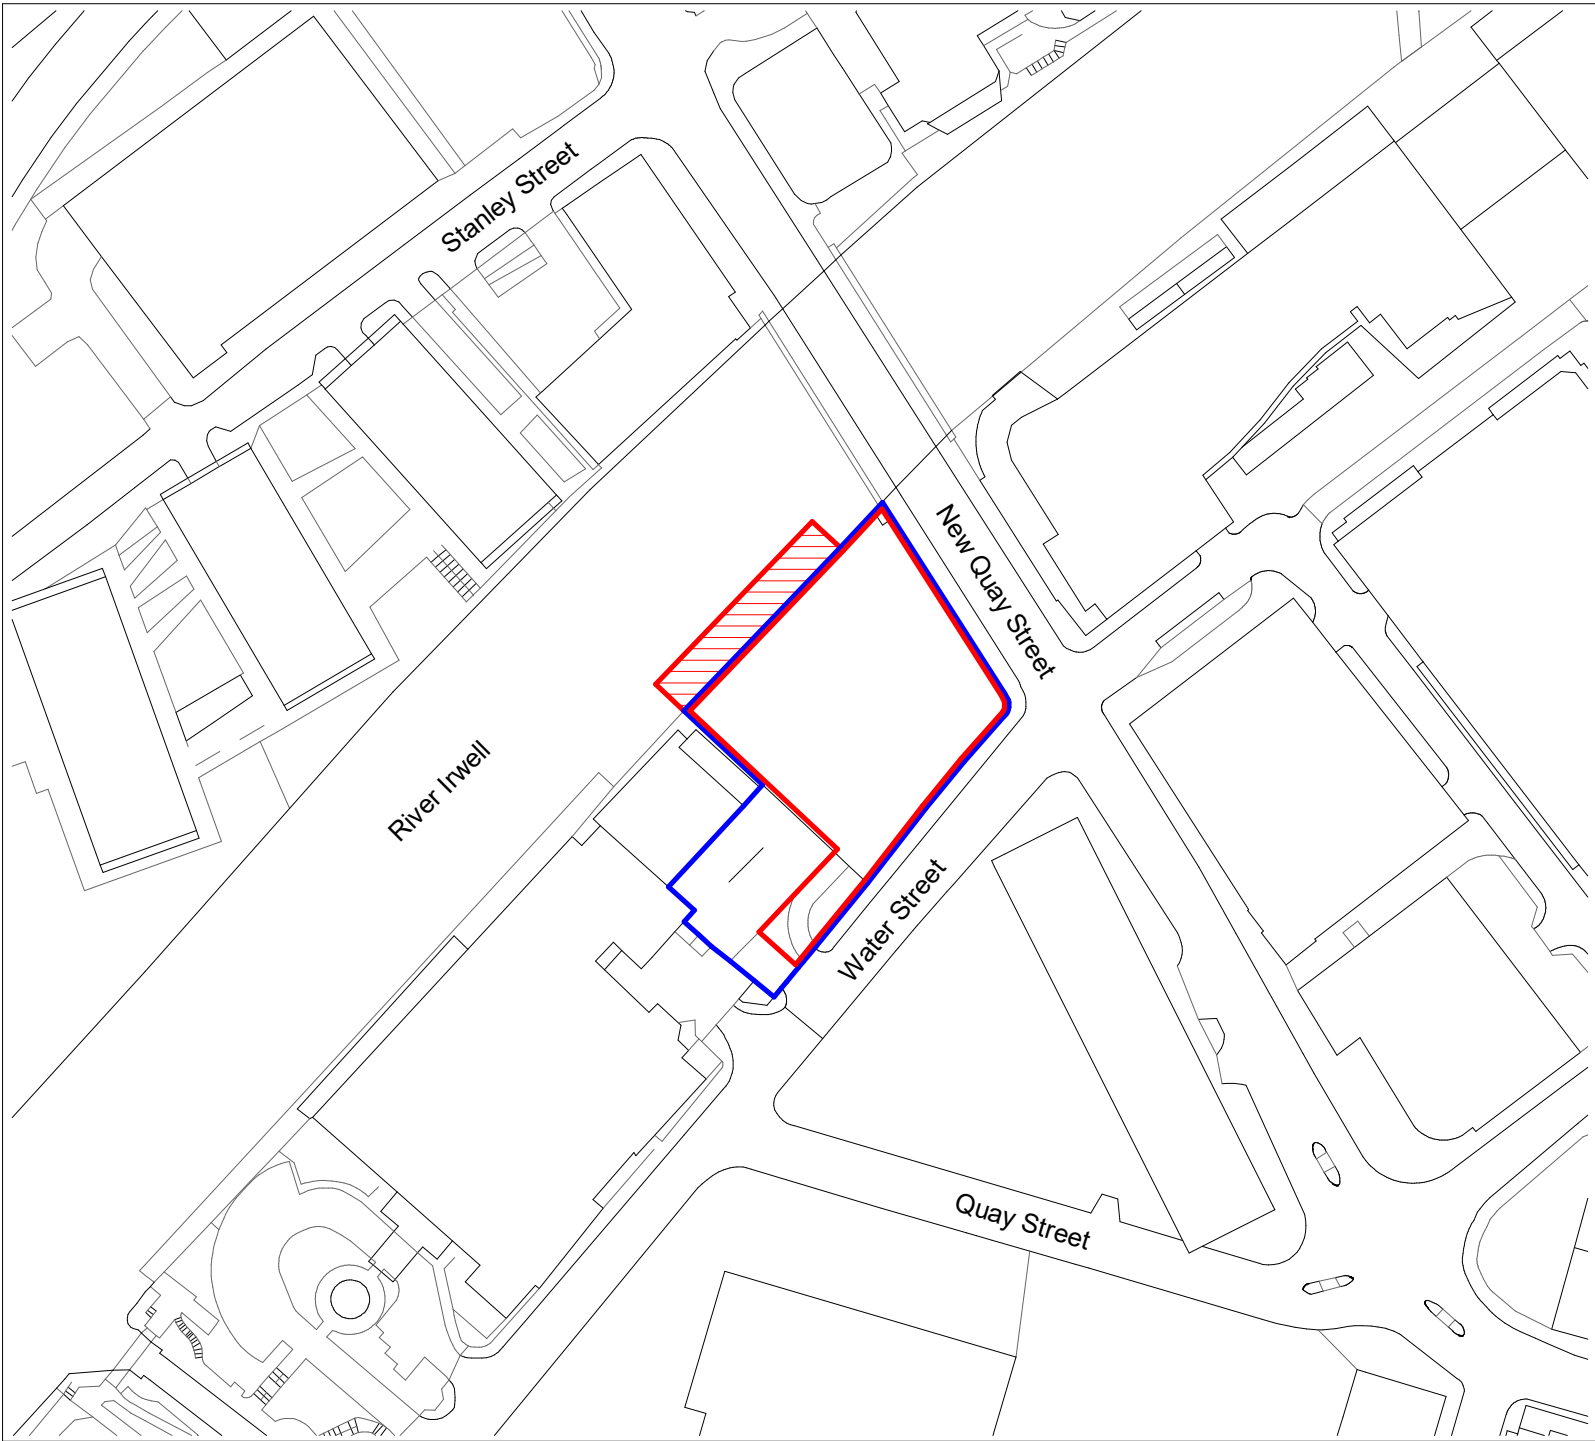

Notes

Do not scale from this drawing.

All dimensions are to be checked prior to construction and any discrepancies are to be identified to the Architect.

Copyright reserved.

N

- KEY
- Application site boundary
 - Ownership boundary
 - Part of the roof overhanging the river

A 18/01/23 Issued for planning GL

Revisions

Status

PLANNING

Client

ALLIED LONDON

Project

SHIPYARD
WATER STREET
MANCHESTER

Title

Location Plan

Scale	Size	Date	Drawn	Checked
1 : 1250	A3	26/08/22	GL	NS

3DReid
www.3DReid.com
Architecture Interiors Masterplanning

3D
REID

Drawing No. 200097-3DR-XX-DR-A-08001

Rev. A