



Scale Bar		To be used as guidance only				
1:100	mm		1000	3000	5000	
1:200	mm		2000	6000	8000	
1:500	M		5	15	25	
1:1250	M		10	30	50	70

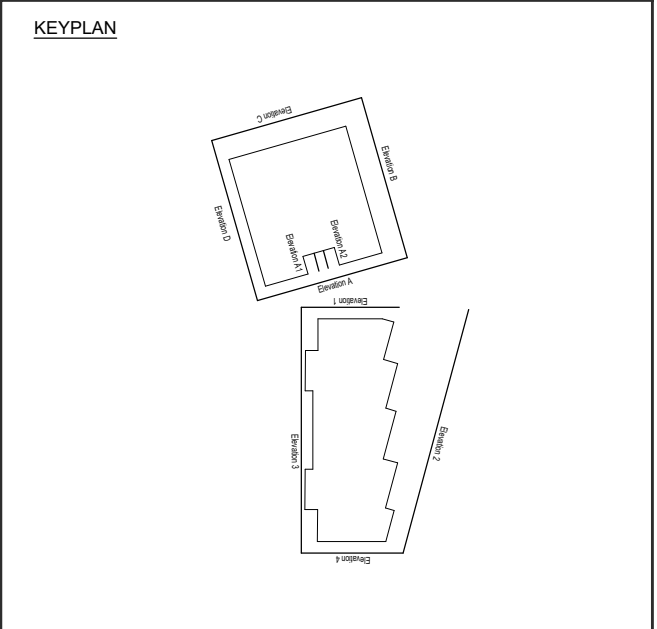

KEY

Equitone Natura N251 (Dark Grey)

Cembrit Patina P050 (Light Grey)

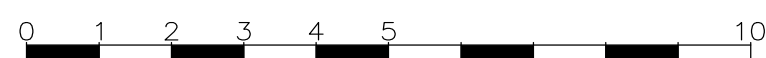

E	09/01/23	Elevation titles updated	SE		
O	31/10/22	Panel joints added	SE	CL	
C	11/10/22	Key reference updated	SE	CL	
B	12/09/22	Hatch revised	SE	CL	
A	29/06/22	Timber reference removed	SE	CL	
Rev	Date	Description	Dwn	Chk	

Project Name The Cube _ The Frame Manchester. Facade Remediation.		North
Client THOMASONS		
Drawing Title Proposed Elevations - THE FRAME (Material Finishes)	Client Job No 916 DMWR Job No 3842	
Drawing Reference. 3842-DR-104	Revision E	
Drawn Date 05.05.2022	Scale 1:100 @ A1	Drawn By SE
Drawing Status PLANNING		Checked By CL

The image shows the logo for DMWR Architects. It features a black square with the letters 'DMWR' in white, bold, sans-serif font. Below the square, the word 'Architects' is written in a smaller, black, sans-serif font. To the left of the logo, the text 'First Floor' is followed by '16-18 Hutton Garden' and 'London EC1N 8AT'. Below this, the phone number '020 7870 3779' and email 'mail@dmwr.co.uk' are listed, with the website 'www.dmw.co.uk' at the bottom. To the right of the logo, the text 'Fourth Floor' is followed by '41 Spring Gardens' and 'Manchester M2 2BG'. Below this, the phone number '0161 431 4656' and email 'mail@dmwr.co.uk' are listed, with the website 'www.dmw.co.uk' at the bottom.