

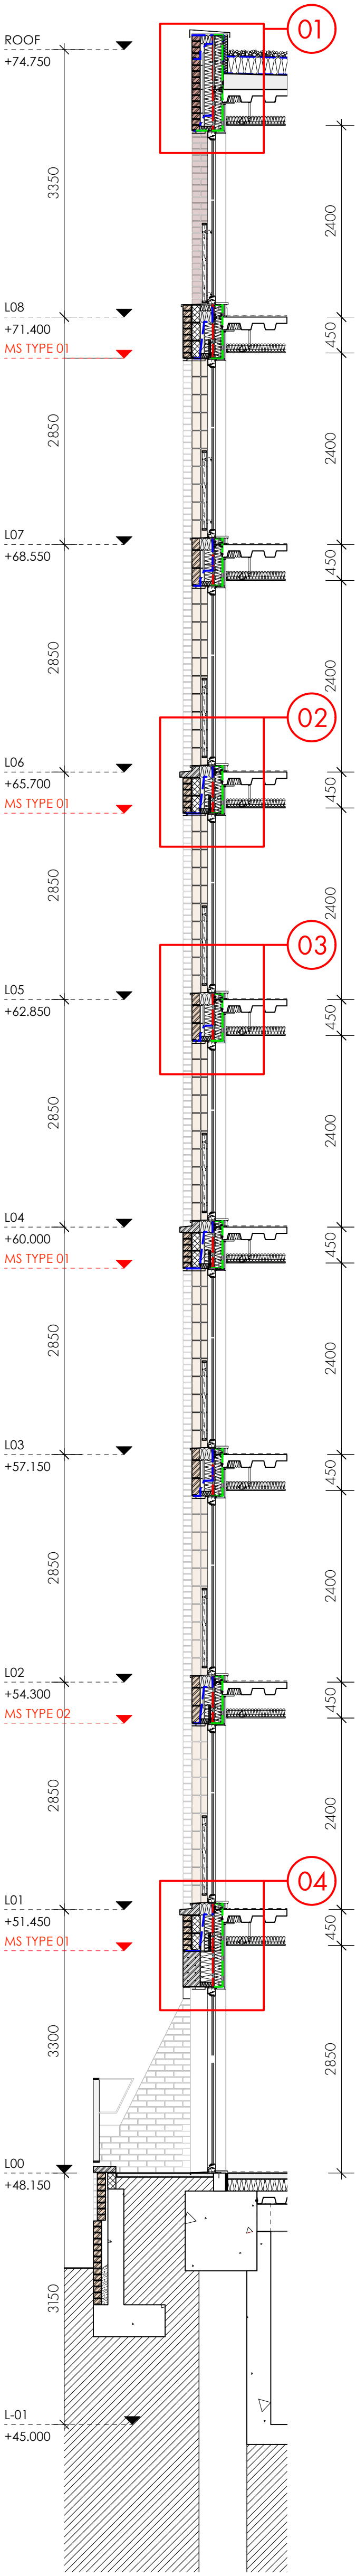




REVISION	DATE	DESCRIPTION
A	26/04/2022	BUILDING REGS SUBMISSION
B	17/05/2022	STAGE 3+ TENDER ISSUE
P01	04/11/2022	Amended to LGSF scheme

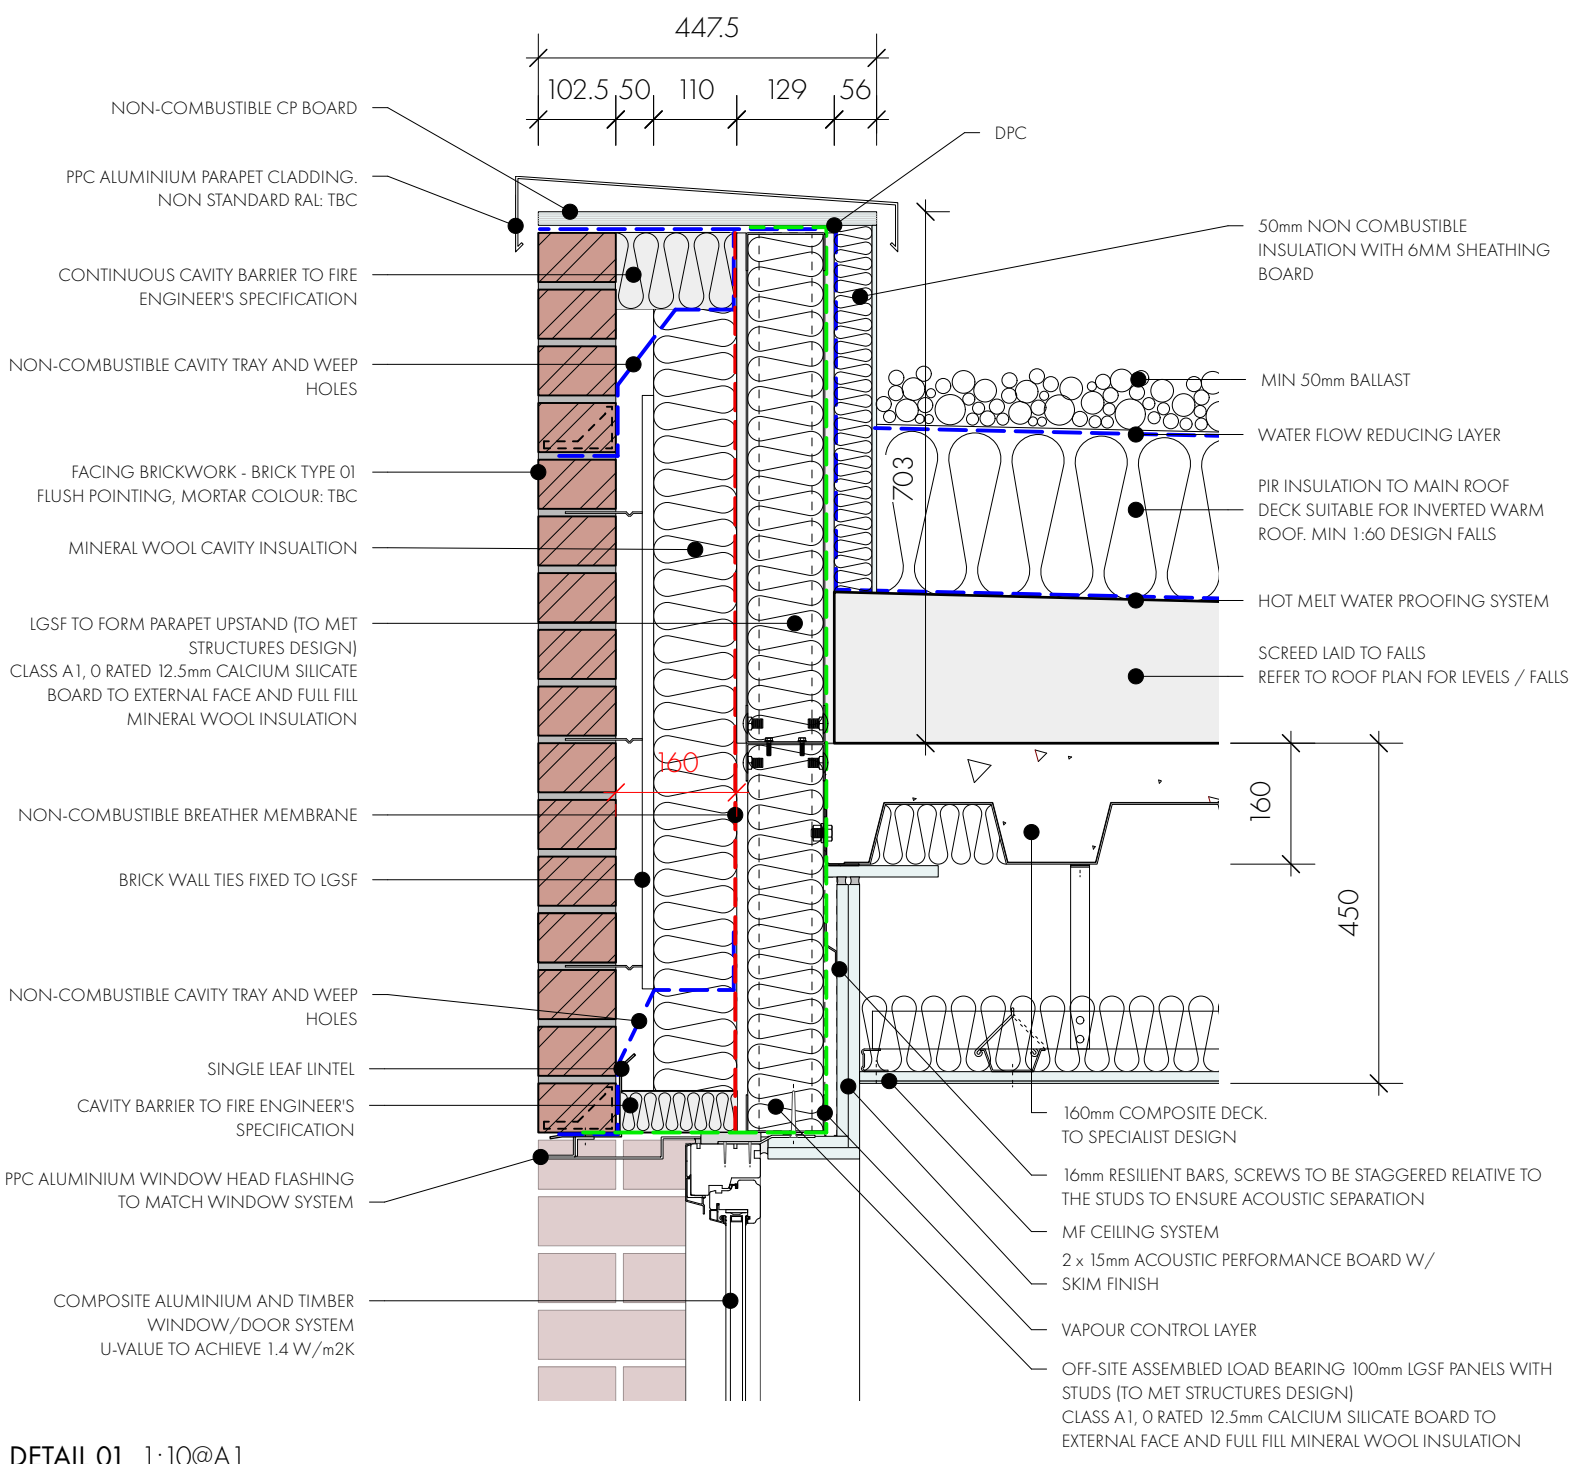


SECTION A_1:50@A1
PIGEON ST FACADE SECTION

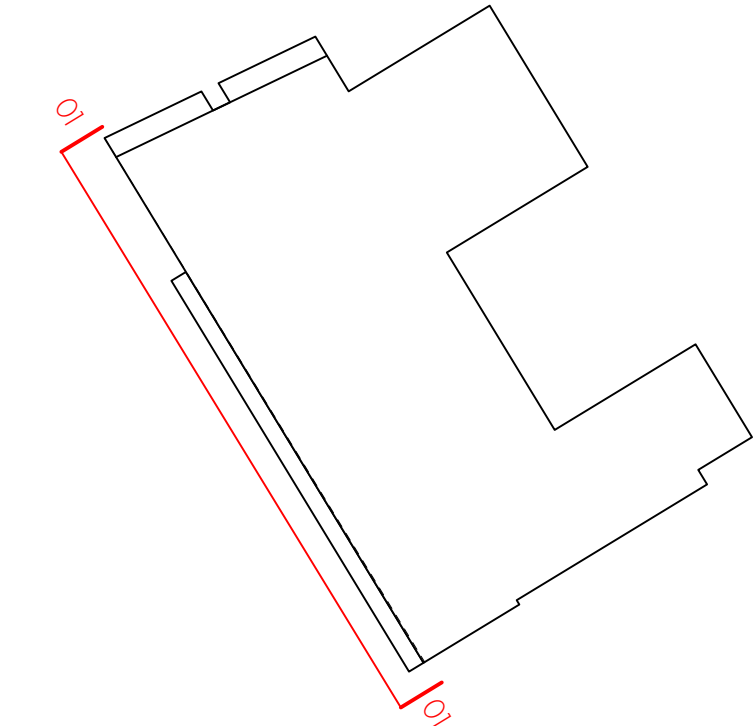


DETAIL 01_1:10@A1
PIGEON STREET PARAPET DETAIL

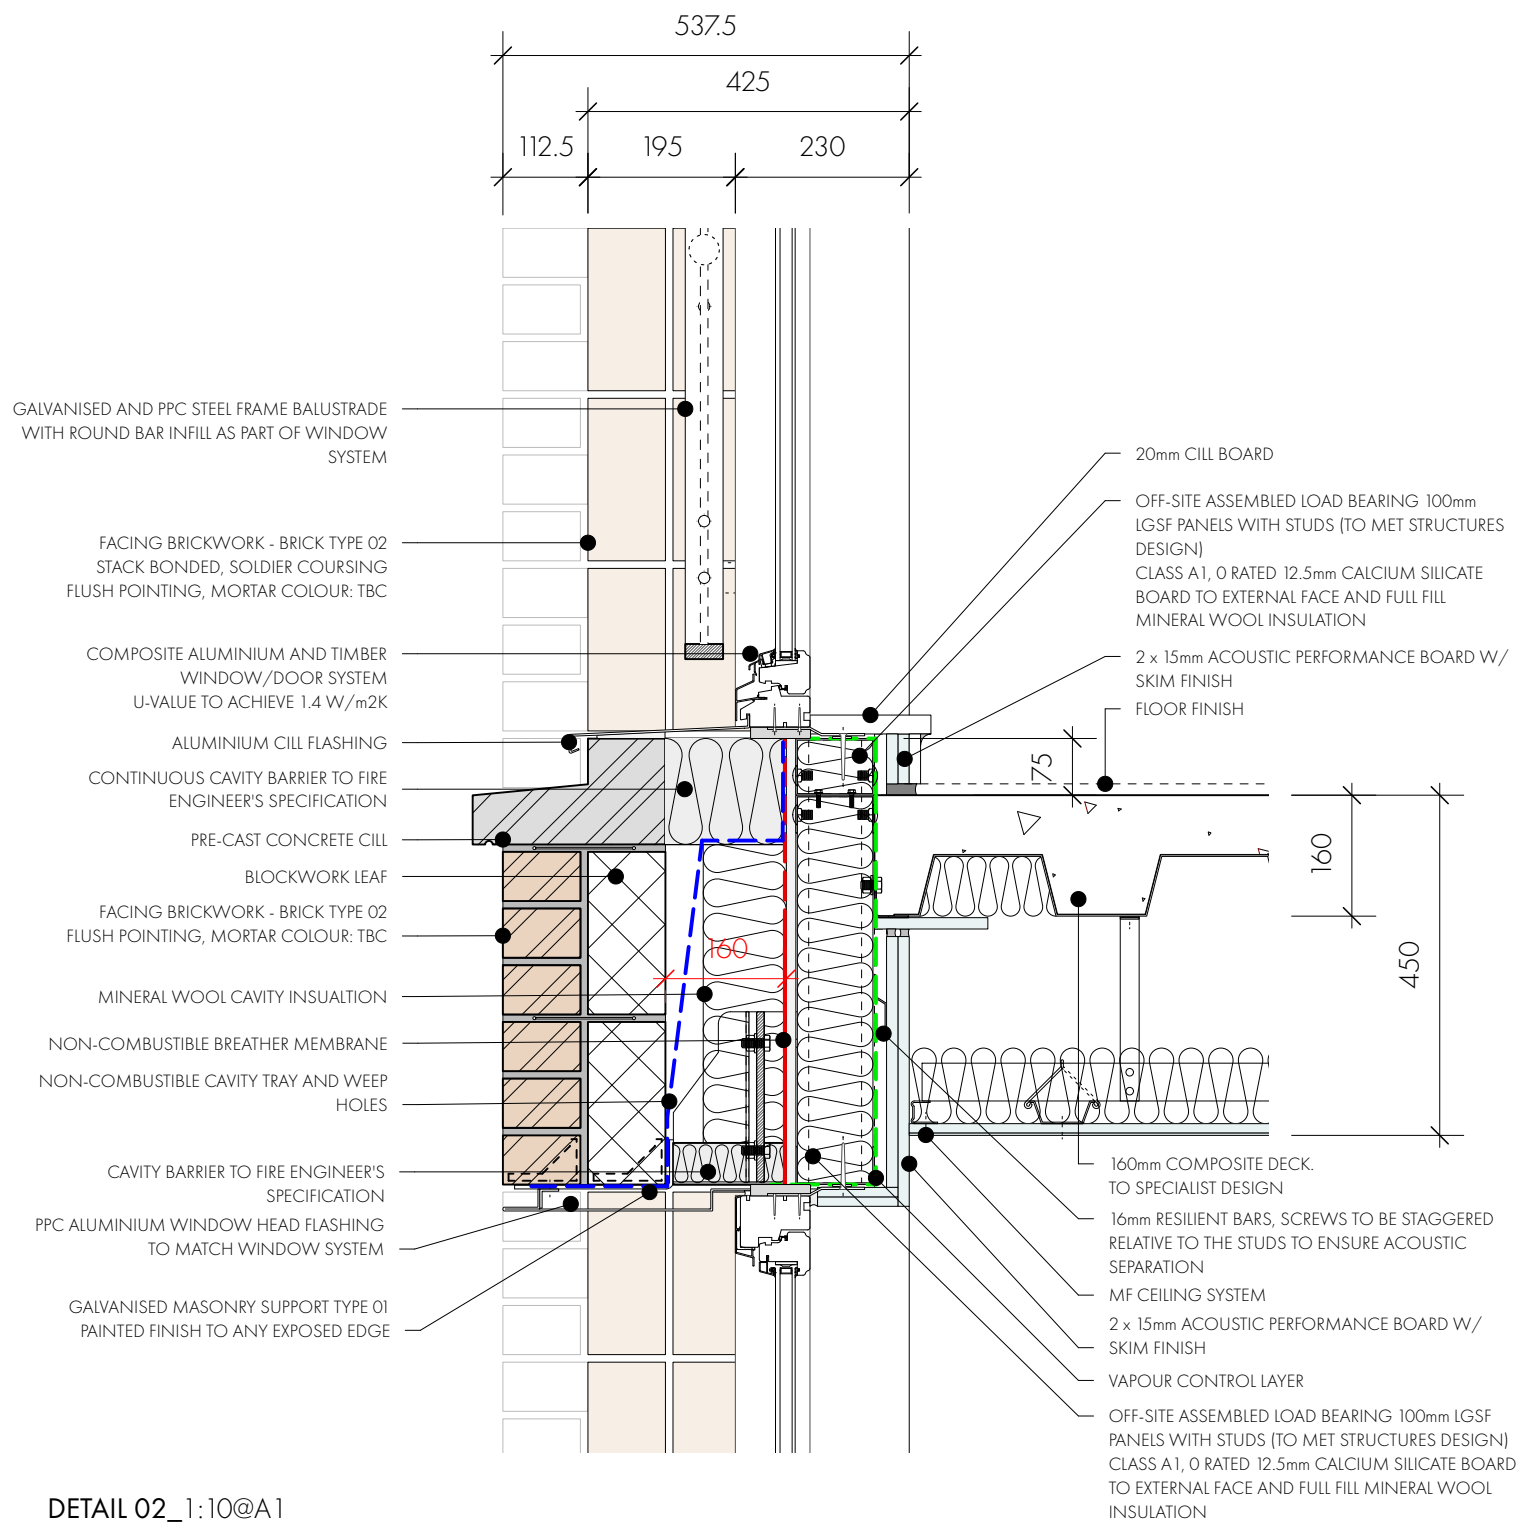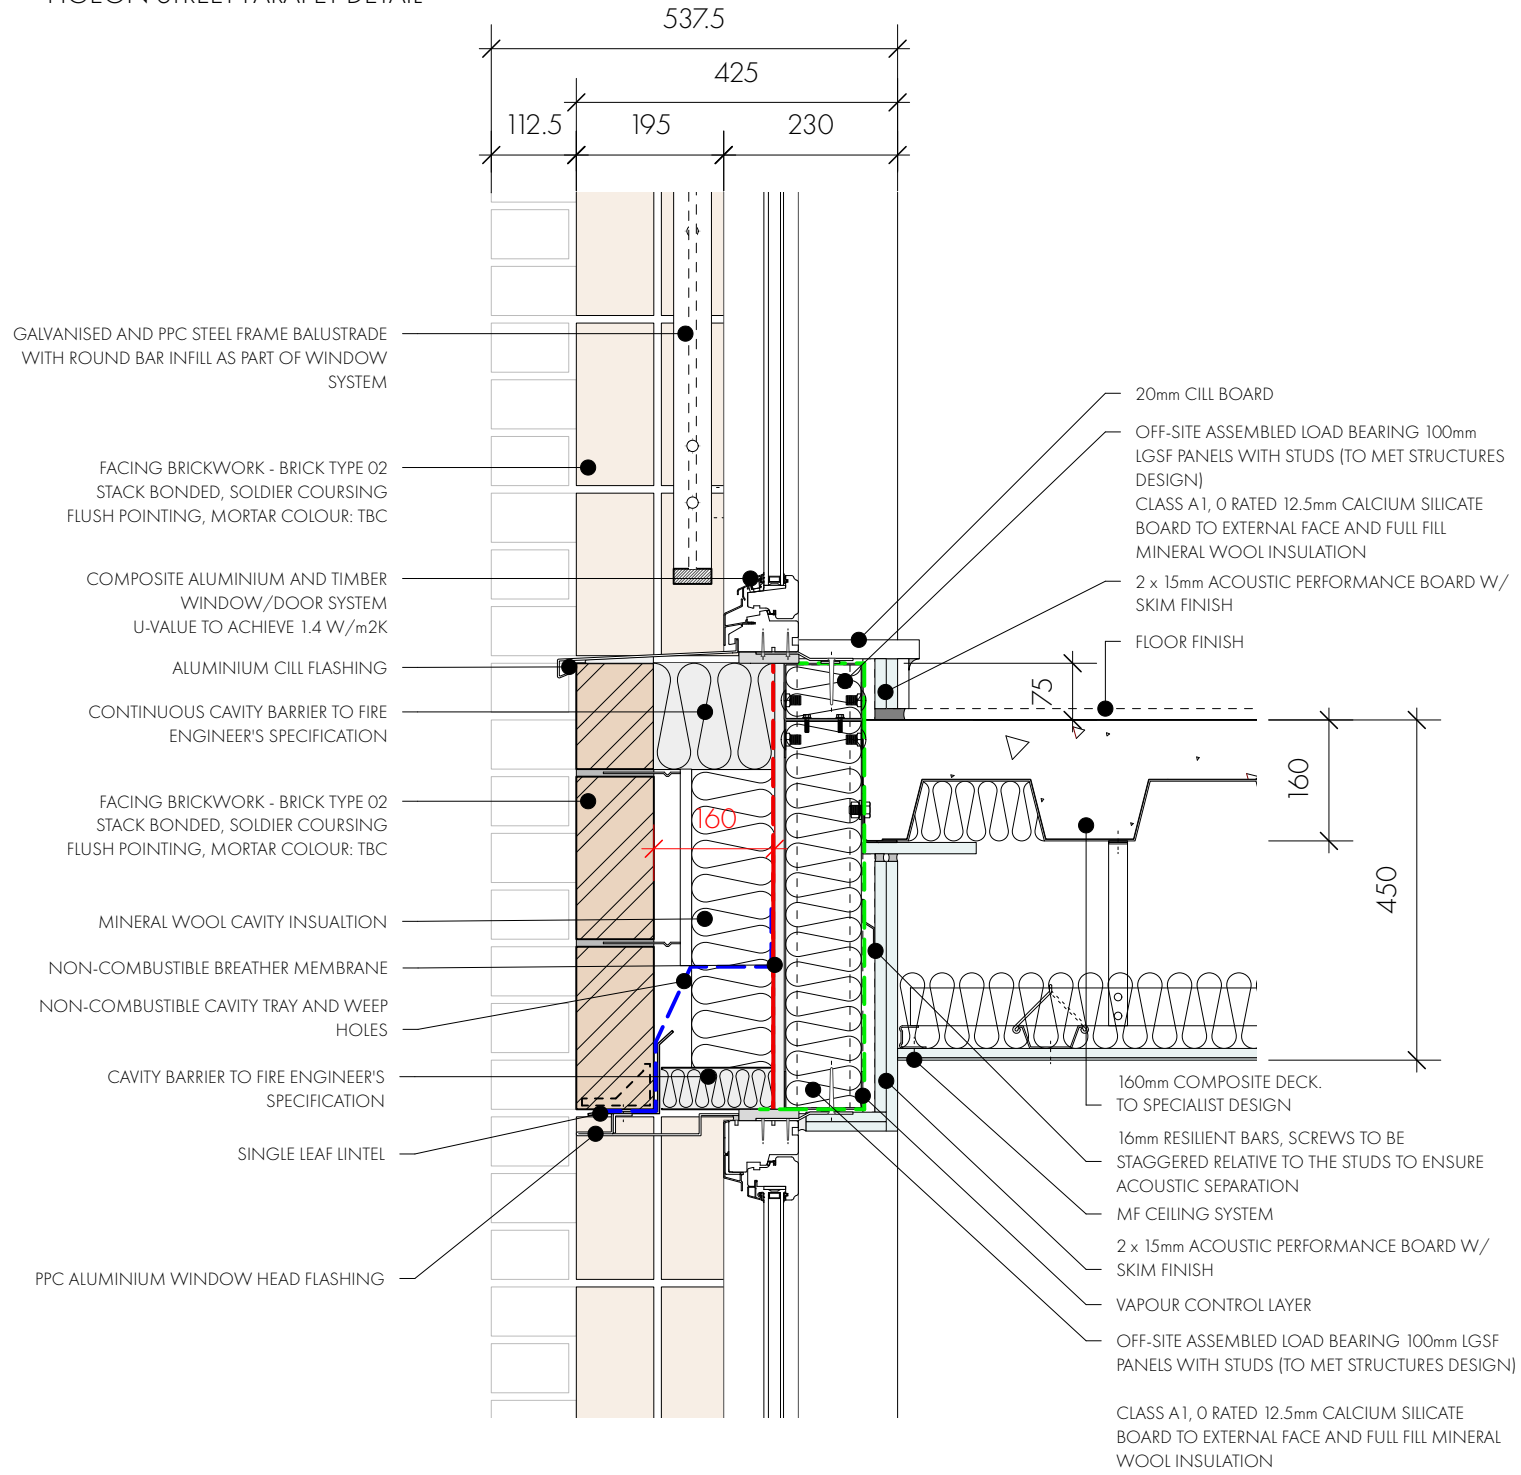

DETAIL 02_1:10@A1
HORIZONTAL GRID/MASONRY SUPPORT SLAB EDGE

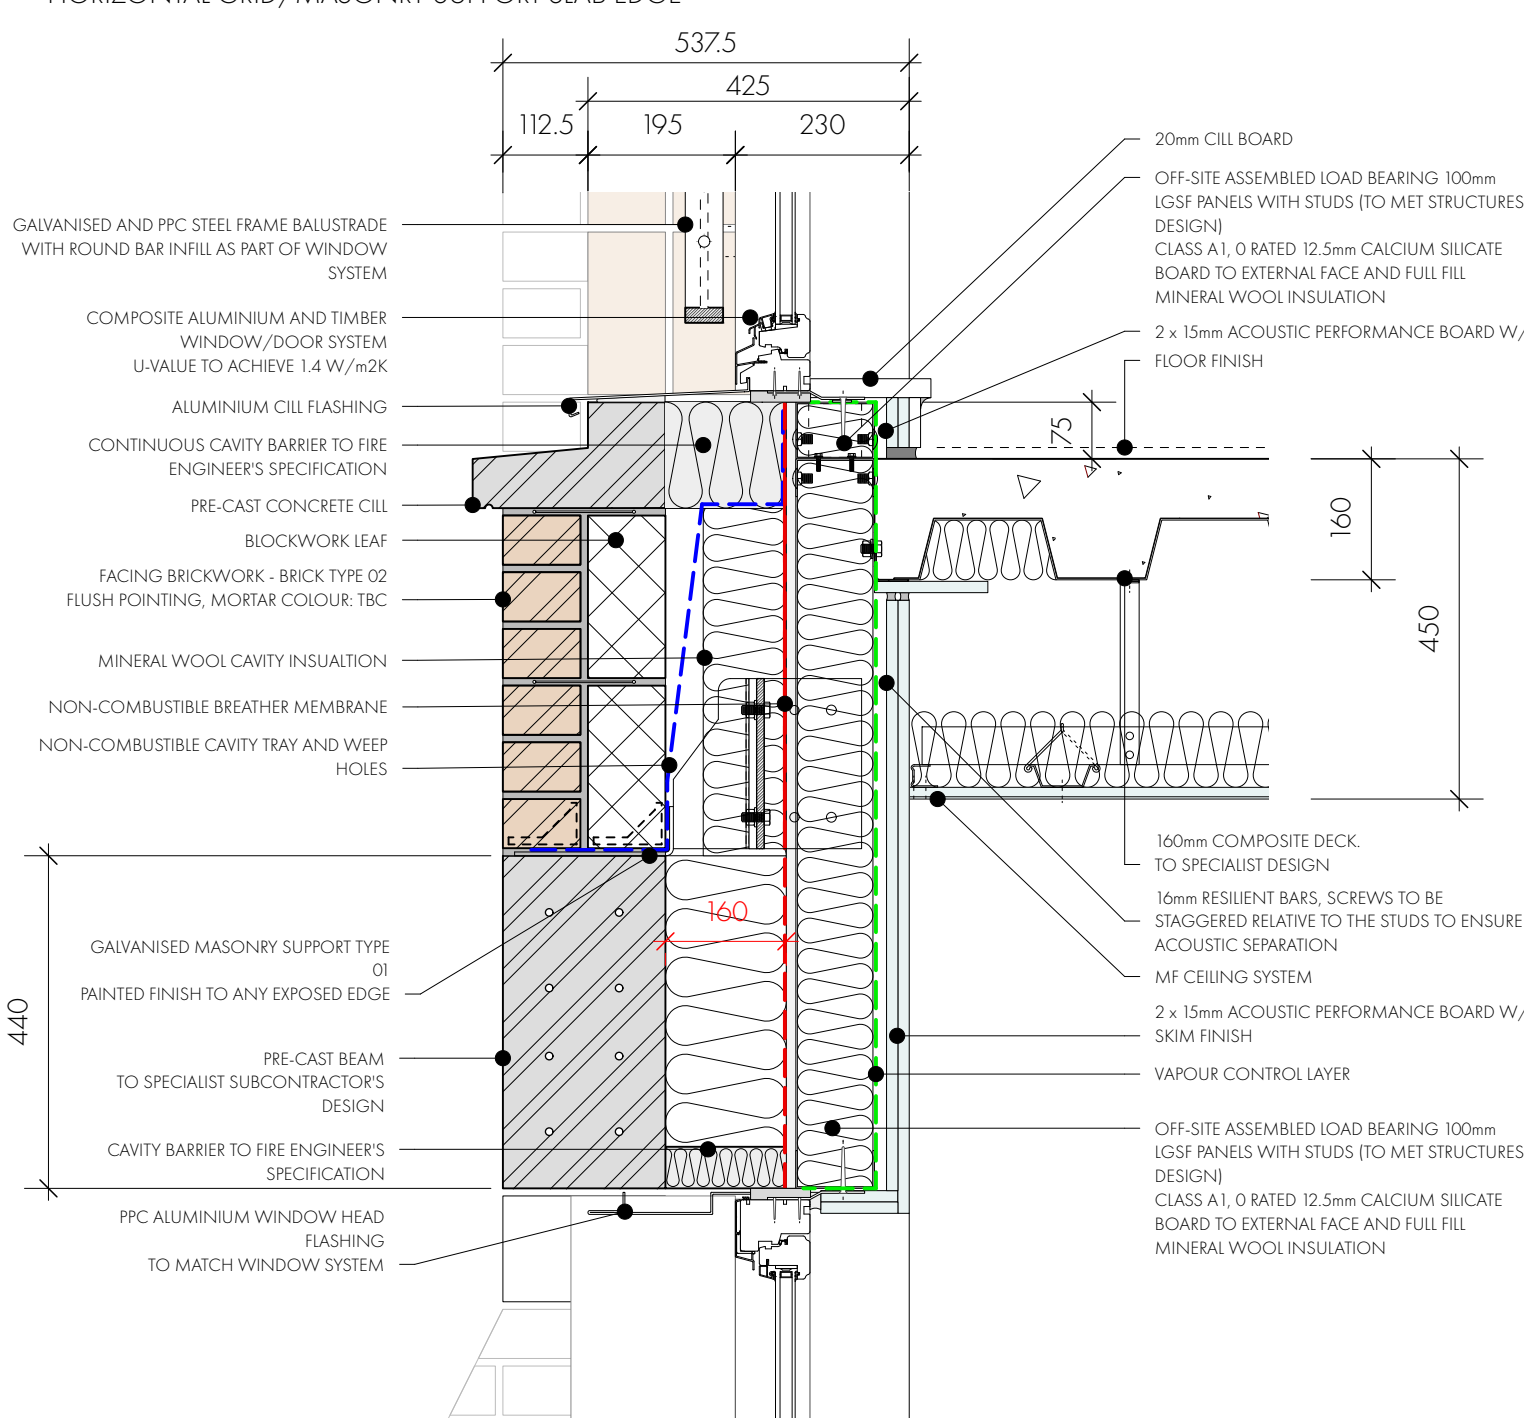

DETAIL 04_1:10@A1
PRECAST BEAM /SLAB EDGE

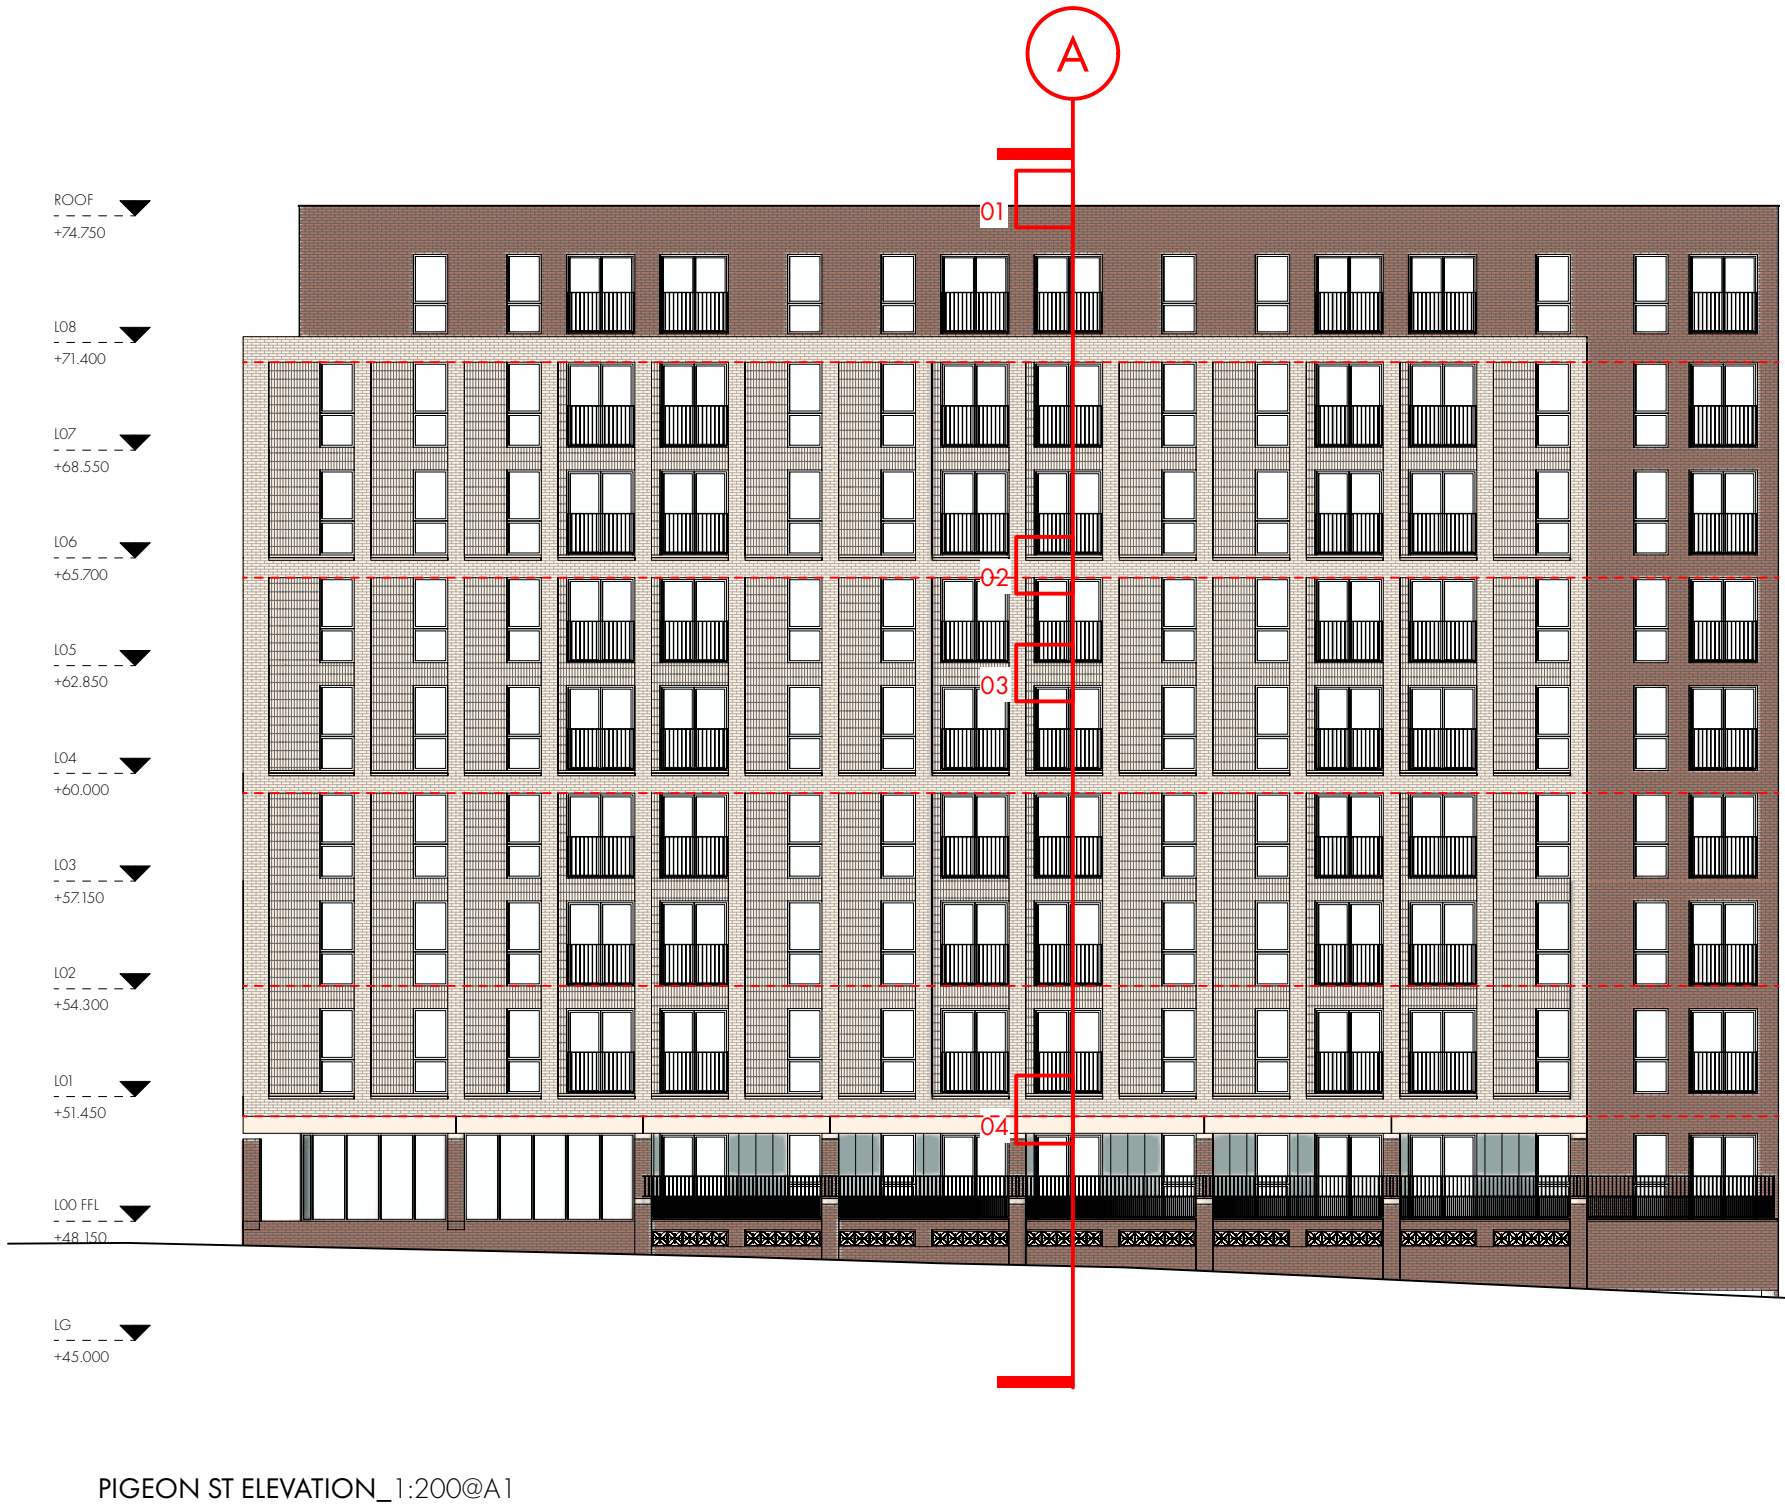

PIGEON ST ELEVATION_1:200@A1

- MASONRY SUPPORT**
FOR MASONRY SUPPORT TYPE REFER TO
DETAIL DRAWINGS
- XX CAVITY WIDTH
- MASONRY SUPPORT TYPES**
- TYPE 1**
CAVITY - 160mm
BRICK LEAVES - 2no
OFFSET FROM UNDERSIDE OF SLAB - 265mm
- TYPE 2**
CAVITY - 160mm
BRICK LEAVES - 1no
OFFSET FROM UNDERSIDE OF SLAB - 265mm
- TYPE 3**
CAVITY - 190mm
BRICK LEAVES - 1no
OFFSET FROM UNDERSIDE OF SLAB - 265mm
- TYPE 4**
CAVITY - 272.5mm
BRICK LEAVES - 1no
OFFSET FROM UNDERSIDE OF SLAB - 265mm

OMIArchitects

31 Blackfriars Road, Salford, Manchester, M3 7AQ
+44(0)161 832 3242 / info@omiarhitects.com / www.omiarhitects.com

PROJECT	LAYSTALL STREET			
DRAWING	FACADE STUDY - PIGEON STREET			
DATE	MAY 22	DRAWN BY	RP	SCALE VARIES @A1
JOB NO.	1383	DWG NO.	1383-OMI-00-ZZ-DR-A-A2010-P01	