



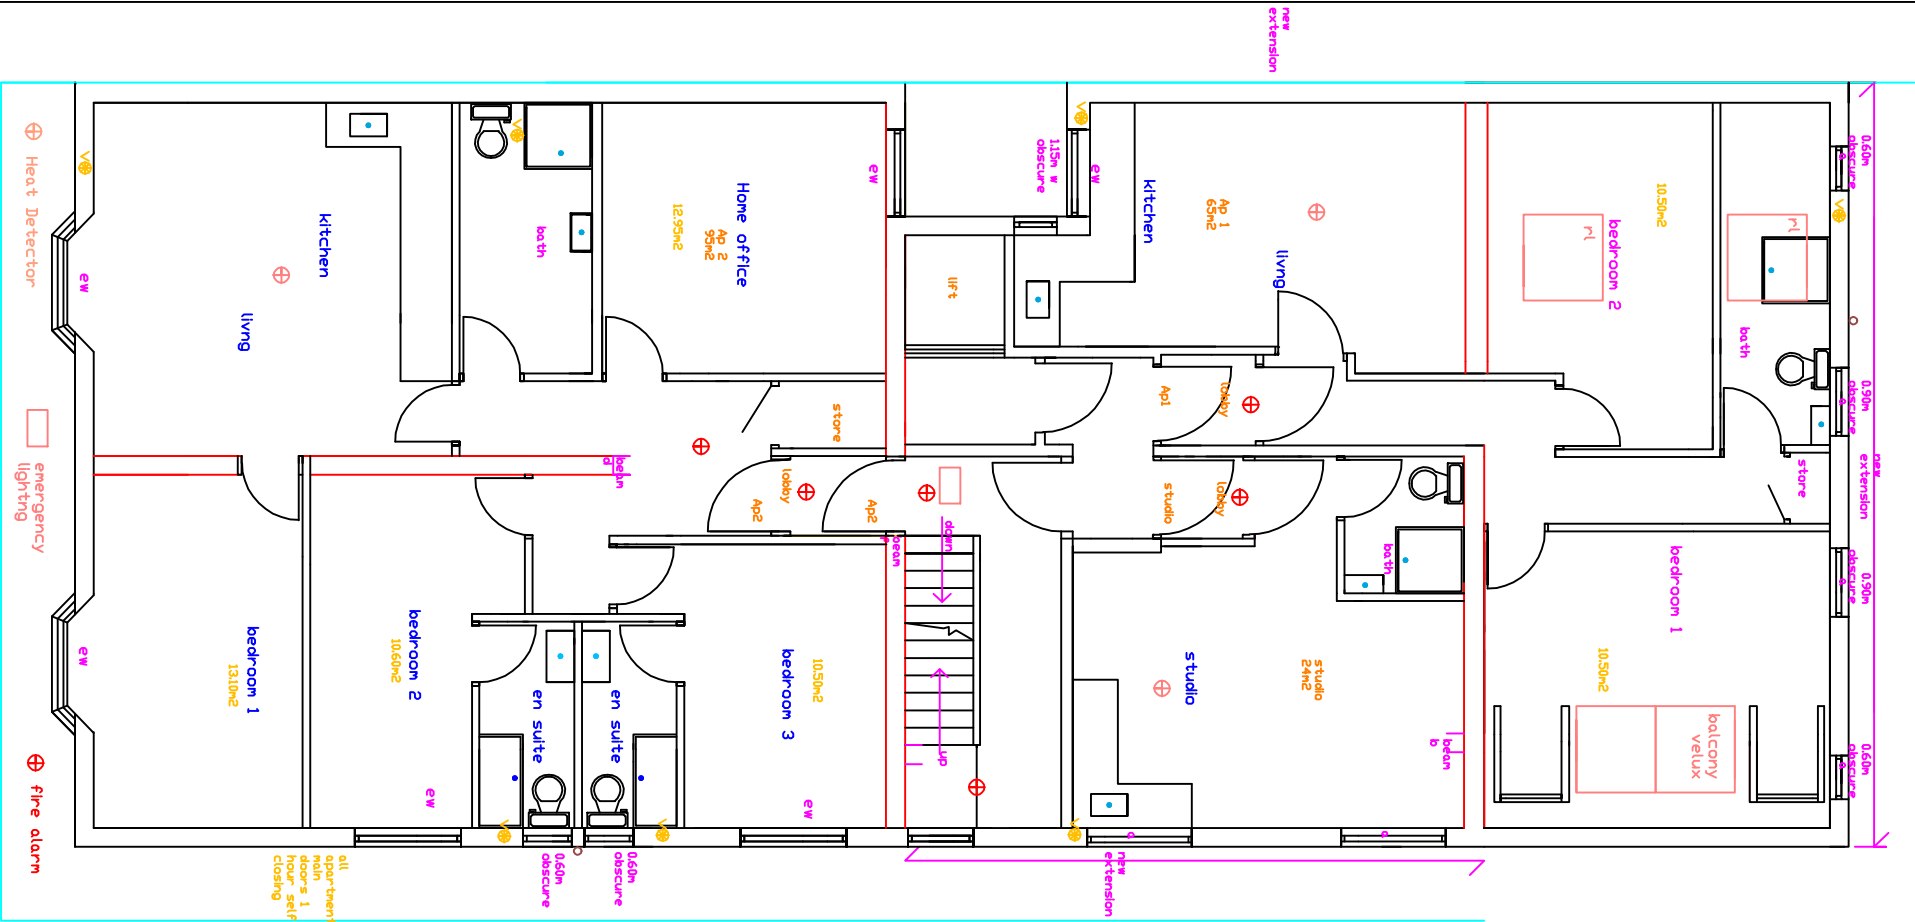

PROPOSED
FIRST FLOOR
1:100

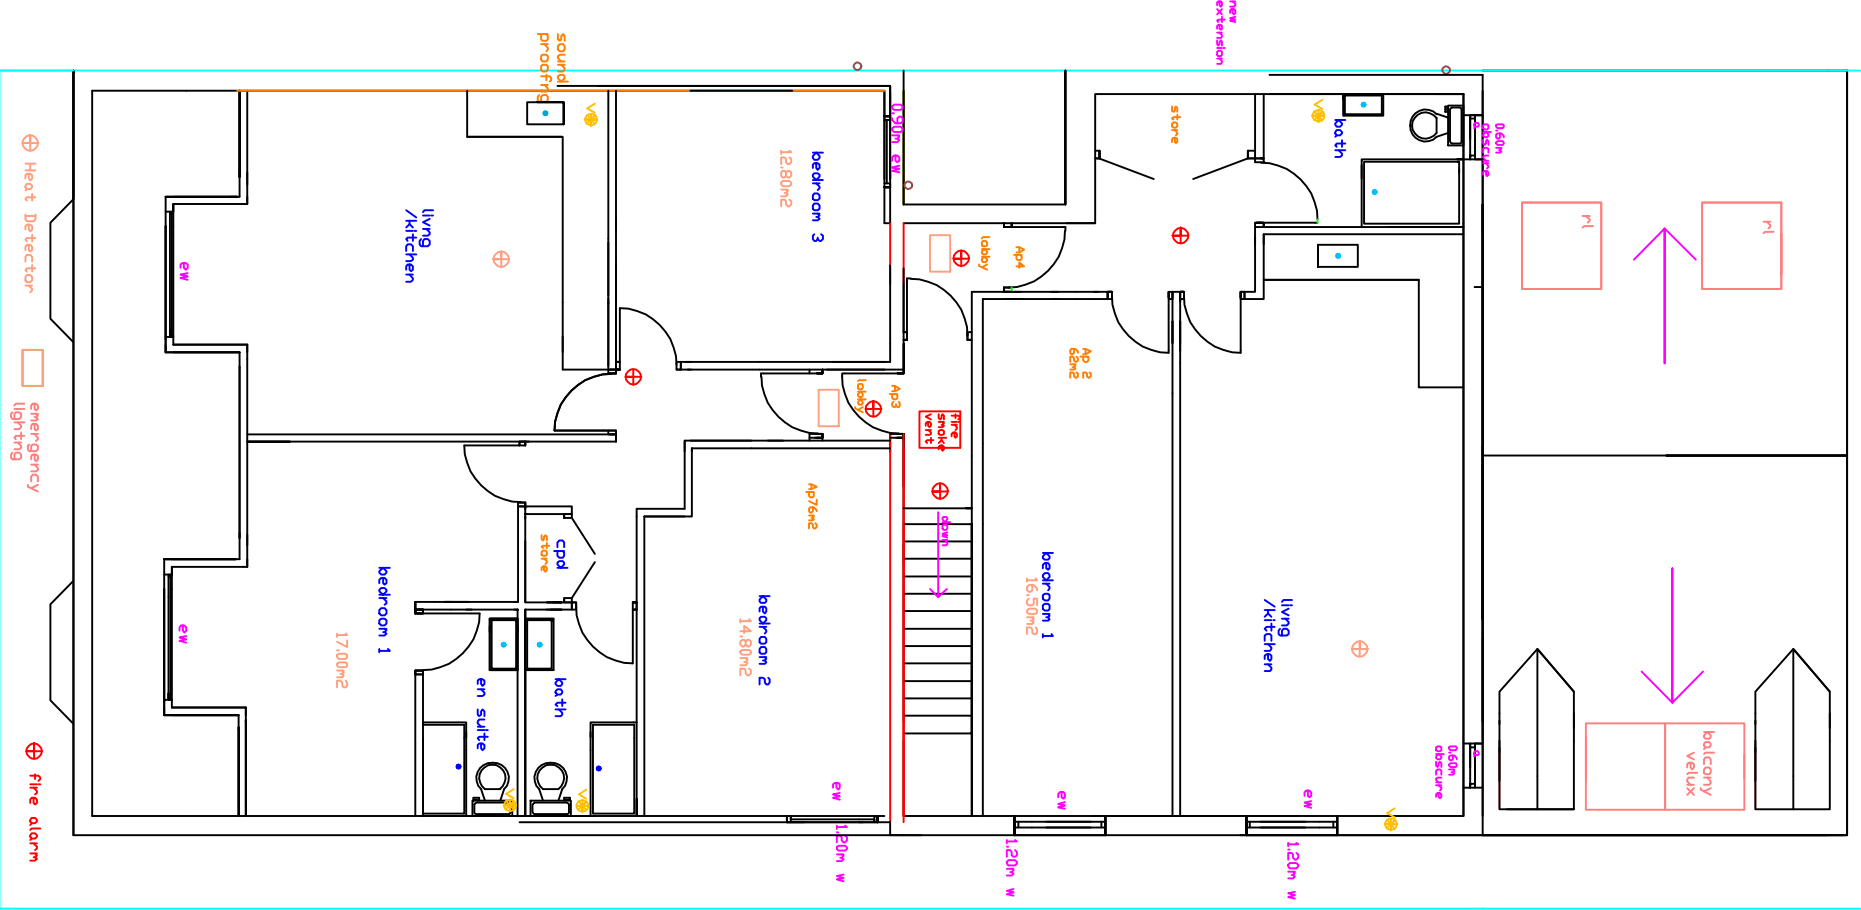

PROPOSED
LOFT
FLOOR
1:100

Date Rev		PLEASE DO NOT SCALE OF THIS DRAWING TAKE ALL DIMENSIONS ON SITE (builders Note) Do not start any works untill all the approvals have been obtained. Any discrepancy to be reported tp Plans Drawn as soon as possible.	
drawing title: SIDE AND REAR FIRST FLOOR EXTENSIONS WITH INTERNAL ALTERATIONS AND EXTRA ACCOMMODATION TO THE FIRST AND SECOND FLOOR AREA WITH FRONT AND REAR DORMERS		client: AMIT GOMAR, MOS STORES, 220, FOD LANE , FALLOWFIELD, MANCHESTER, M20 6EL TEL 0161 4457740	
Project: MANCHESTER CITY COUNCIL PLANNING AND BUILDING CONTROL		drawing title: PLANS DRAWN tel.no 07952934281 07856609593 email Bawin terbottom @aol.com www.Plansforproperty.com www.plansdrawn.org	
drawn DRW		date: JANUARY, 2023	
Project no. FL 220		drw. no. 520	A3paper