
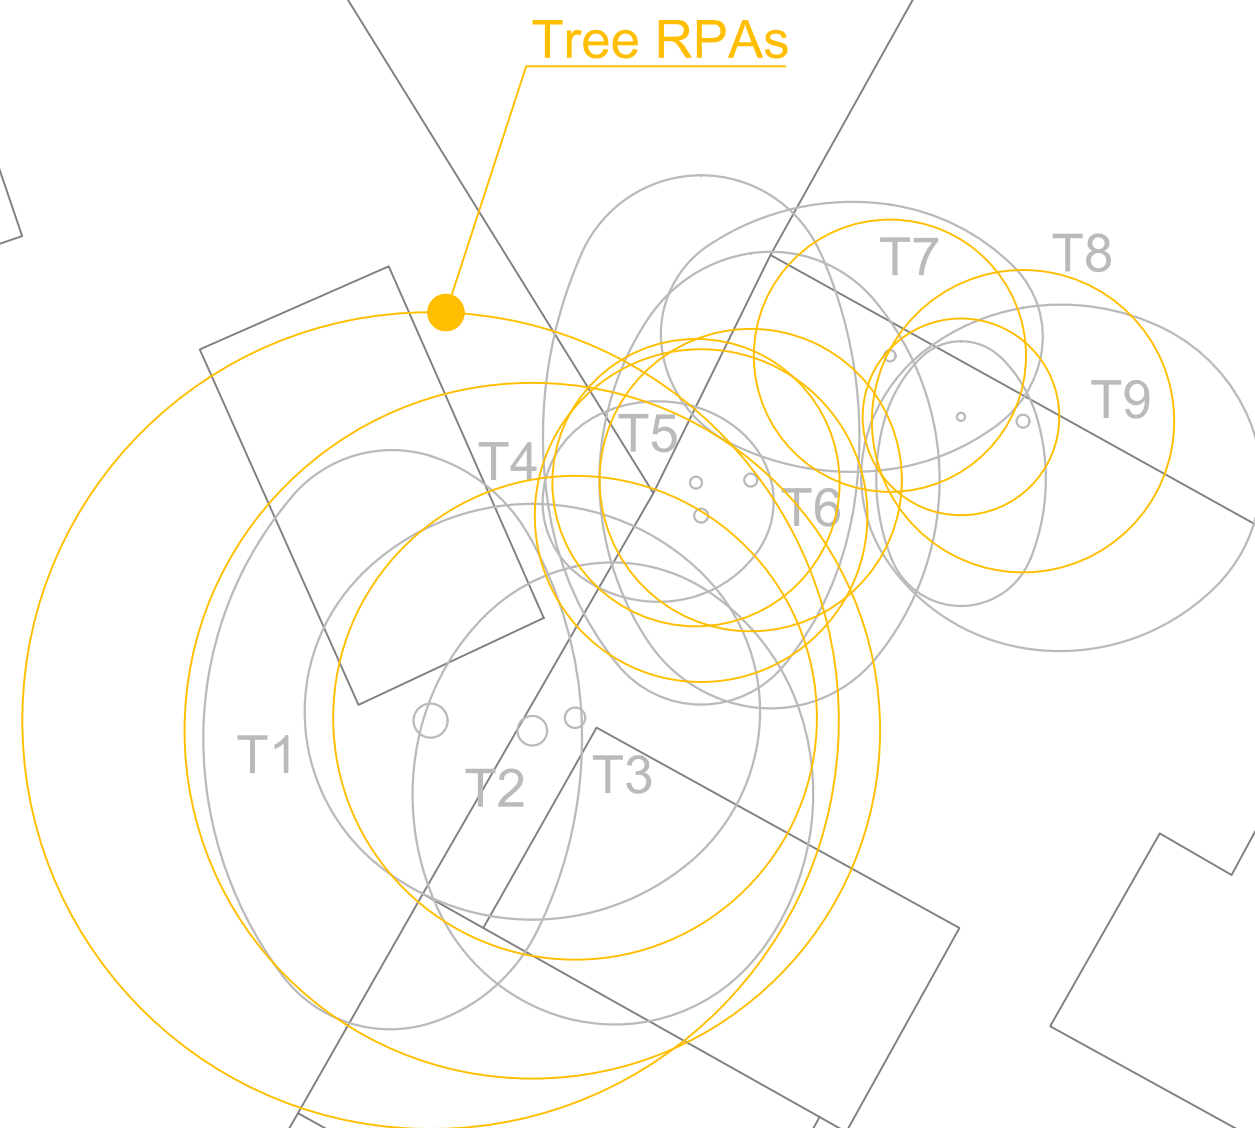
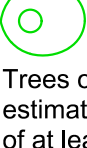


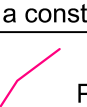

 Category A Tree Trees of high quality with an estimated remaining life expectancy of at least 40 years	
 Category B Tree Trees of moderate quality with an estimated remaining life expectancy of at least 20 years	
 Category C Tree Trees of low quality with an estimated remaining life expectancy of at least 10 years, or young trees with a stem diameter below 150mm	
 Category U Tree Trees in such a condition that they cannot realistically be retained as living trees in the context of the current land use for longer than 10 years	
 RPA Calculated root protection area (RPA), depicted as a measured radius around a tree that should remain undisturbed during demolition and construction activity, a construction exclusion zone (CEZ)	
 CEZ Protective fencing location	
Client: Mrs N Smith	
Project: 8 Meadow Bank, Chorlton-Cum-Hardy, Manchester M21 8FP	
Dwg No: RTS/02012023/TCP 001	
Date: 02/01/2023	
Scale: 1:100	Size: A3
Rowbottom's Tree Services Ltd Cheddleton Lodge, West Road, Prestwich, Manchester, M25 3FB Tel: 07778 277200 www.rowbottoms.co.uk email: bill@rowbottoms-tree-services.co.uk	