
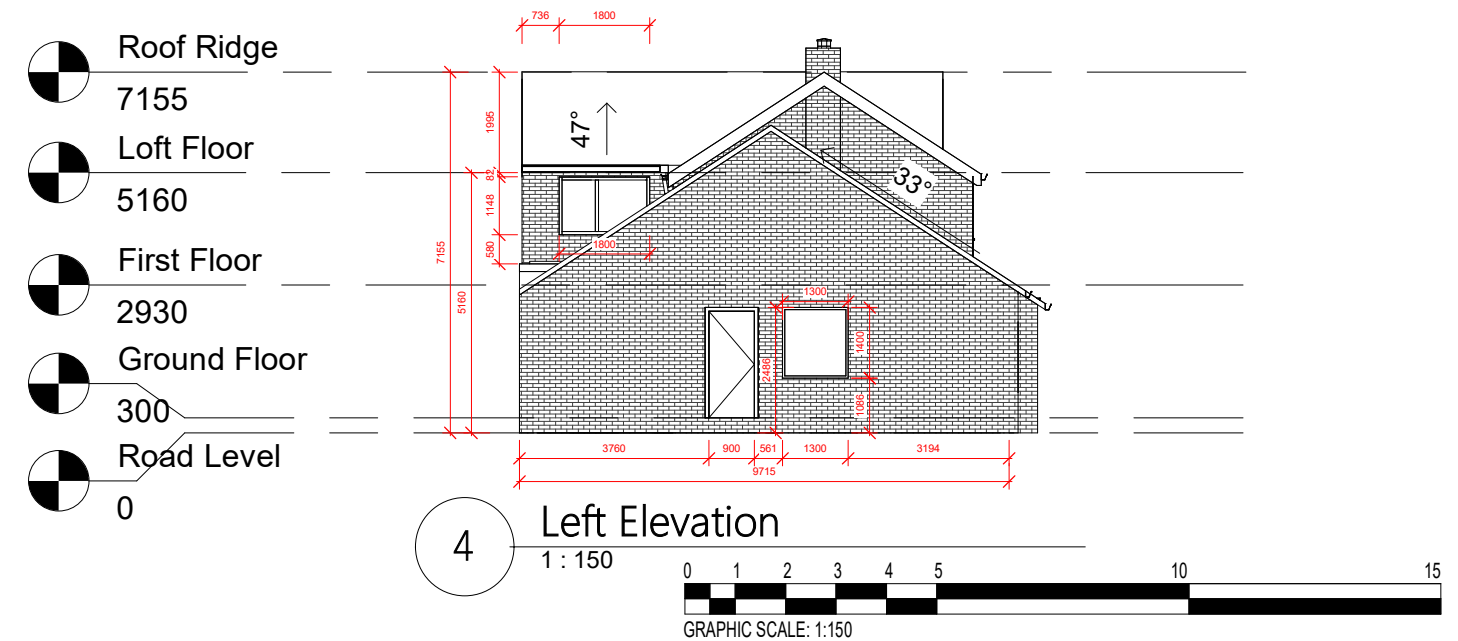
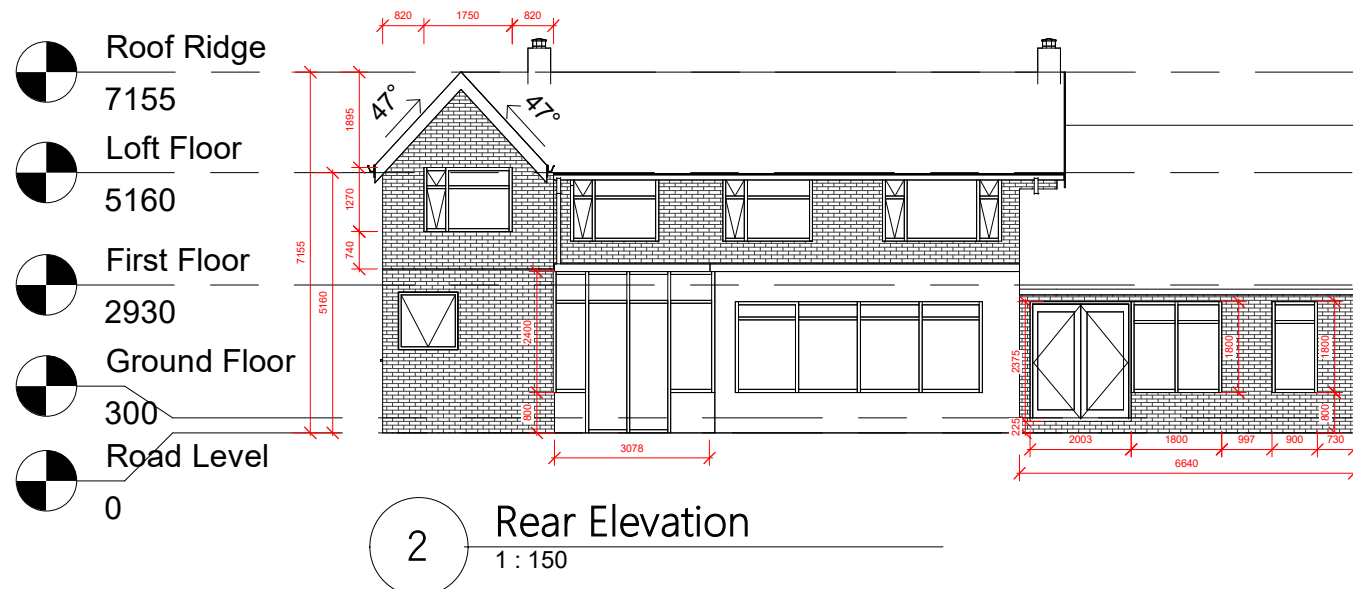
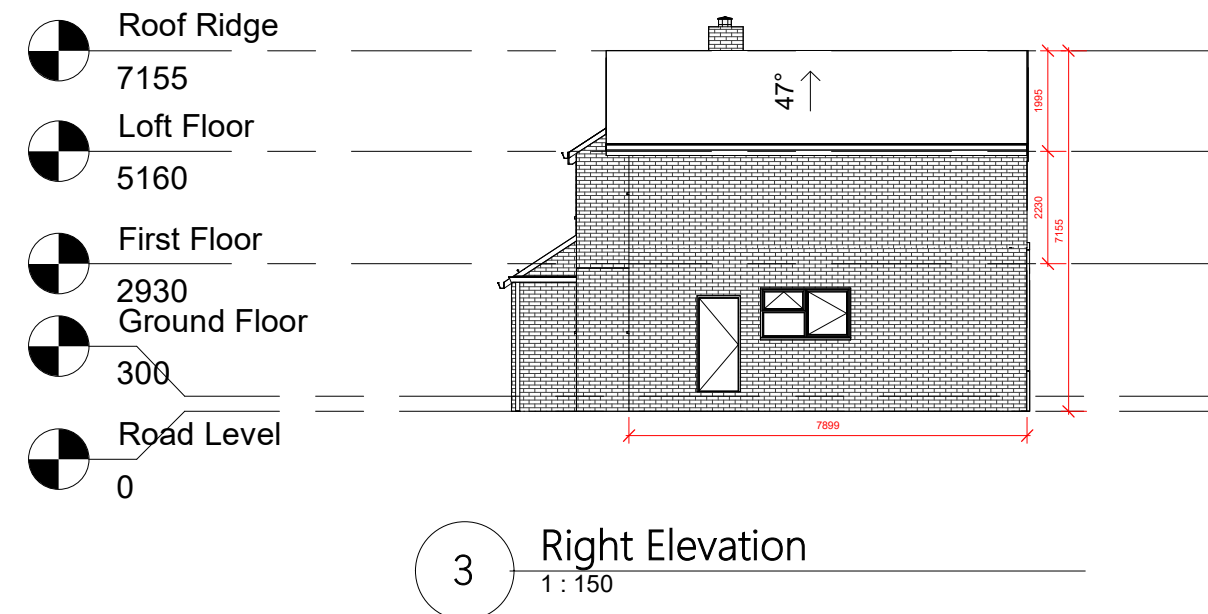


This drawing is the copyright of LDM Design.
All dimensions to be checked on site.
Do not scale.
All levels to be checked on site and refer to Ordnance Survey Datum Newlyn unless alternative datum given.
All errors and omissions to be reported to the Architect prior to commencement.
This drawing must be read in conjunction with the relevant specification clauses.
This drawing must not be used on site unless issued for construction.

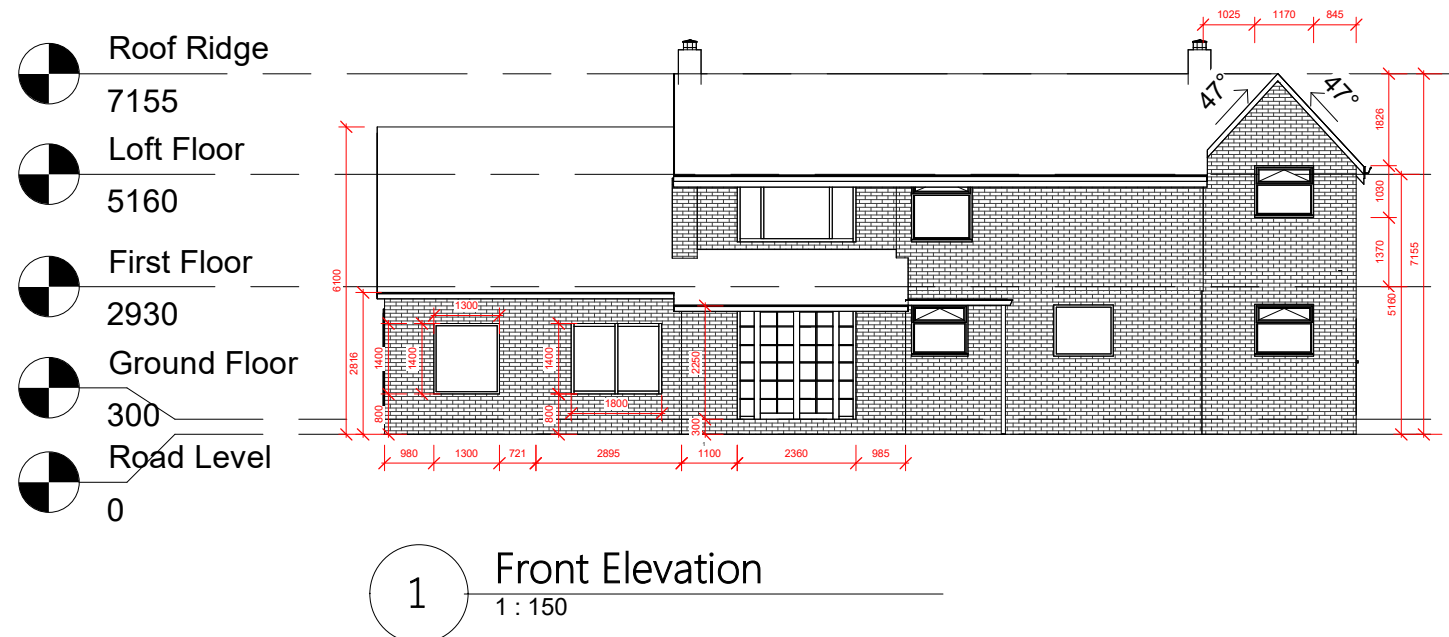

LDM Design

PROJECT 7 Pasture Field Road, Peel Hall,
M22 5JW

SHEET

Proposed Setout Elevations

CLIENT	Ms Kelly Yuan
--------	---------------

Scale (@ A3)	As indicated
--------------	--------------

Drawn by JG

DRAWING NUMBER

A341

EV

K