


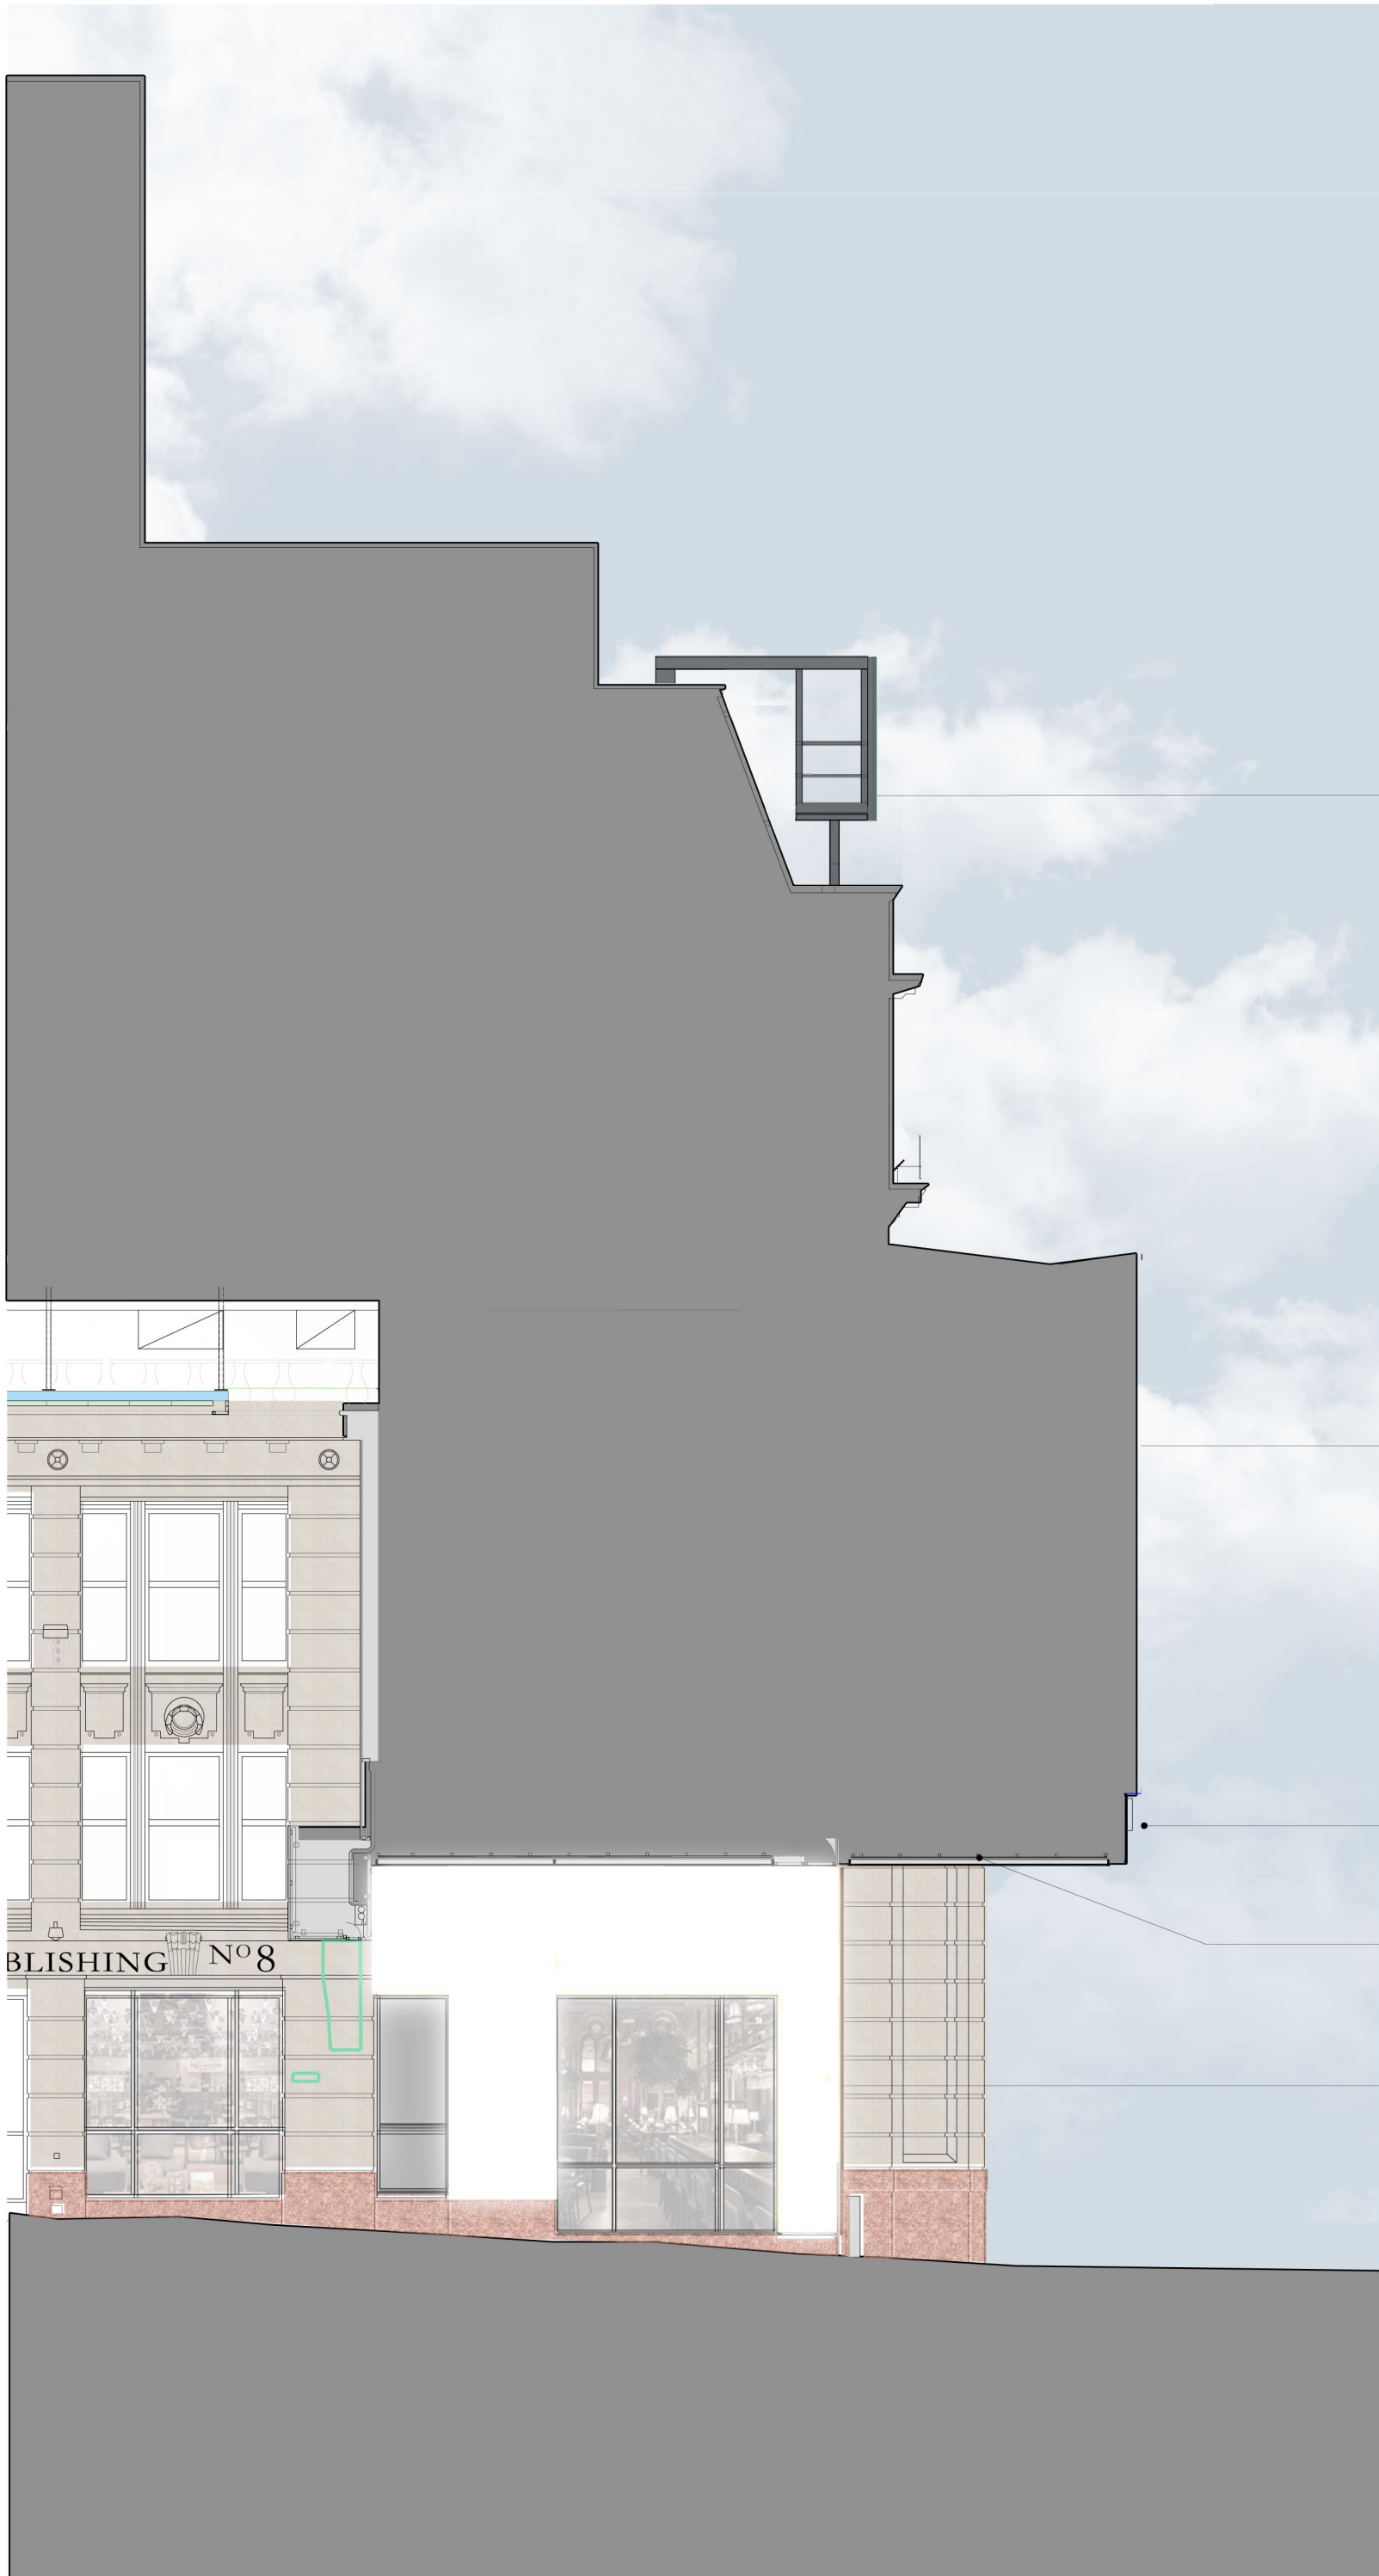


vertical programmable LED
signage panels fixed to new
support frame and positioned to
screen the profiled metal
mansard roof

replacement programmable LED
media screen replaced with new
dark grey coloured trim, soffit and
side panels

entrance fascia with back-lit
light box projection and illuminated
Primeworks signage

backpainted glass cladding soffit

new wall finishes beyond security shutter

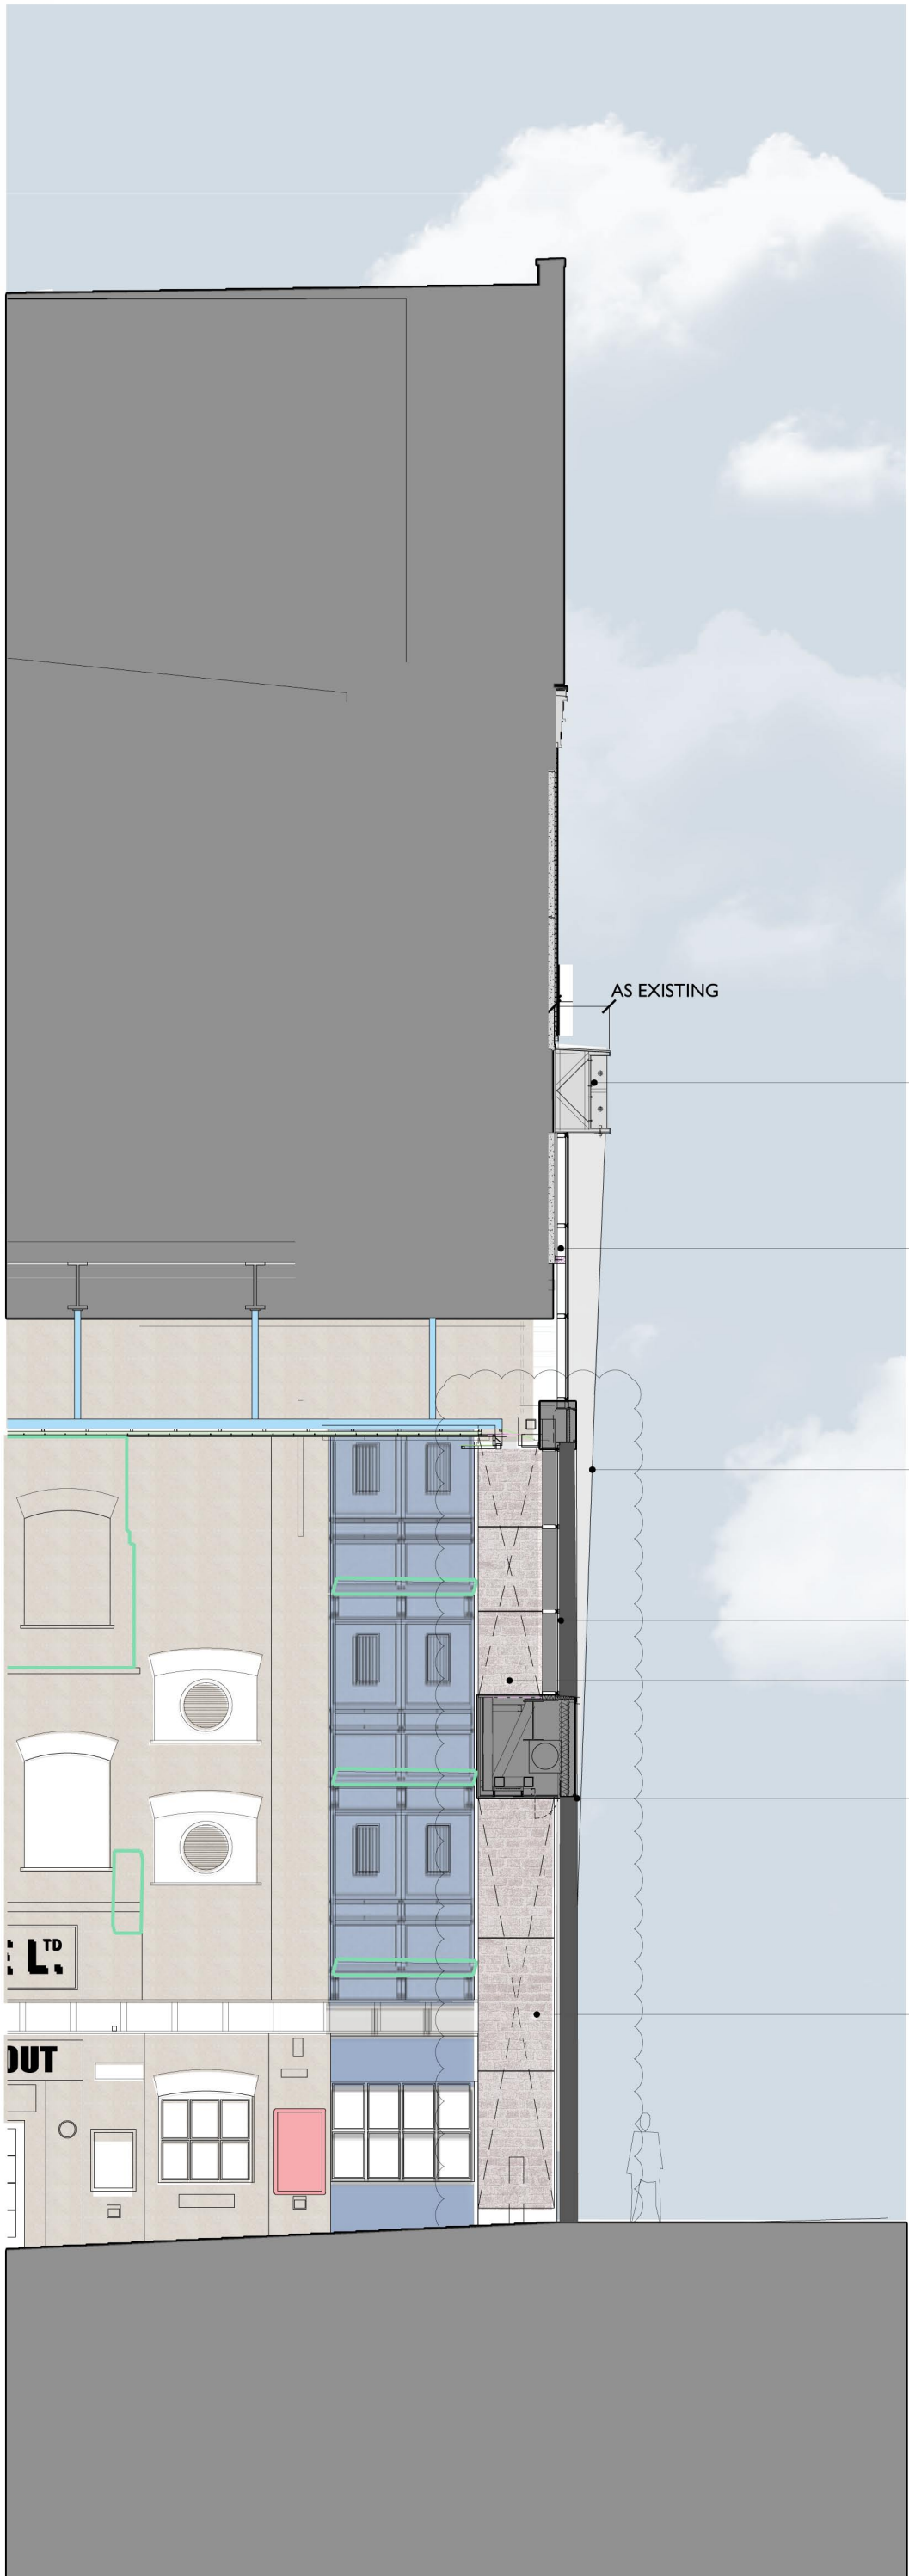

AS EXISTING

Existing finishes

horizontal white opaque
curtain walling at high level
with dark grey coloured frames

existing entrance bay cladding
removed to reveal internal
street

horizontal clear glazed curtain walling
with dark grey coloured cappings

entrance gateway portal with
back painted glass cladding with
graphic print

entrance fascia with back-lit
light box and illuminated
Primeworks signage

entrance gateway portal with
back painted glass cladding with
graphic print

Dantzic Street Entrance Section



Notes

1. Do not scale off this drawing
2. Drawing to be read in conjunction with the specification and all relevant drawing information
3. Contractor to check all dimensions on site
4. Dimensions are in millimetres unless otherwise stated

Registered Office : Comprehensive Design Architects Limited
16 Moray Place EDINBURGH EH3 6DT
Registered in Scotland : SC311114

© Comprehensive Design Architects Ltd. All rights reserved

CONSTRUCTION (DESIGN AND MANAGEMENT) REGULATIONS 2015

This drawing is to be read in conjunction with CDA's Standard Hazard and Risk Assessment of architectural matters (CDM) series drawings.

Works to be carried out in accordance with the Construction Phase plan prepared by the Principal Contractor.

Drawings based on archive information prepared by others and accuracy cannot be guaranteed.


P6	10.10.22	FINISHES UPDATED	DO	MJ
P5	02.08.22	FINISHES UPDATED	DO	MJ
P4	24.09.21	GENERAL UPDATES	DO	MJ
P3	20.05.20	GENERAL UPDATES	DO	MJ
P2	04.12.19	DIMENSIONS ADDED	DO	MJ
Rev	Date	Description	drawn	checked

internal job no	revision
G1707	
drawing no	
PRW-CDA-ZZ-00-DR-A-PL-1035	P5


Comprehensive Design Architects

299 West George Street Glasgow G2 4LF
T: 0141 226 2226 www.cda-group.co.uk

client
DTZ INVESTORS

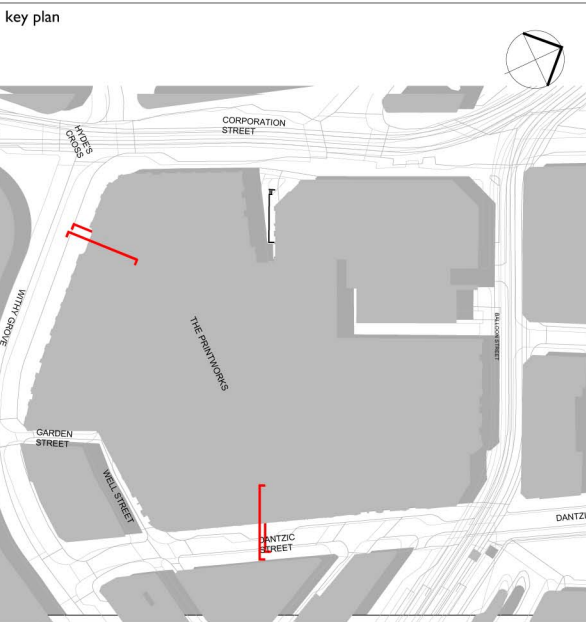

project
PRINTWORKS MANCHESTER

title
**Proposed Entrance Sections
Withy Grove &
Dantzic Street**

date
30.09.19

scale
1:100@A1

drawn by
DO

checked by
MJ

status
PLANNING

internal job no	revision
G1707	
drawing no	
PRW-CDA-ZZ-00-DR-A-PL-1035	P6