


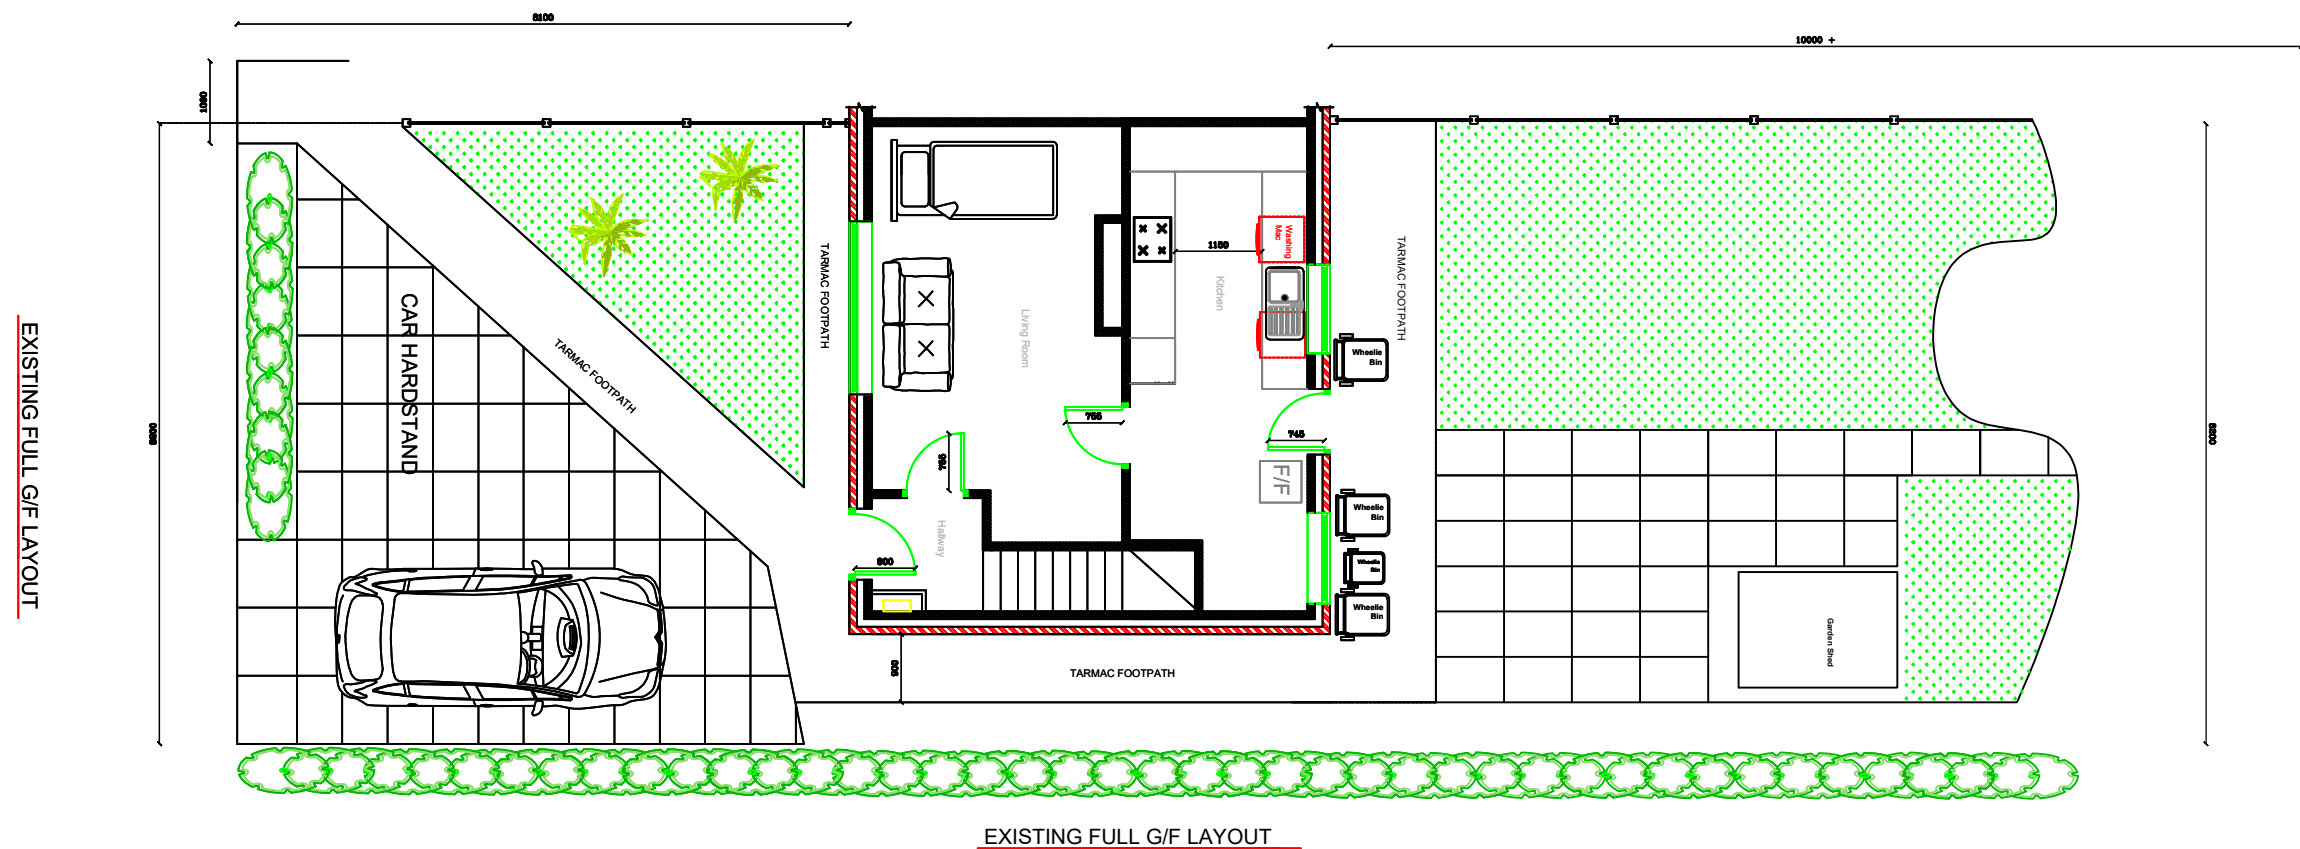

Richard Harris - Technical Officer
 Manchester Local Care Organisation
 Manchester's Service for Independant Living
 Directorate for Children and Families
 Phillips Park Rd
 Bradford
 Manchester
 M11 3FU

Office No : 0161 277 1704
 Mobile No : 07944 483 766

Project : Rear Extension

Victoria Kelly
 3 Foxwood Gardens
 Burnage
 Manchester
 M19 1SN

Drawn By:

R.H.

Scale:

1:100

Date:

22/11/2022

Paper Size:

A3



**Manchester Local
 Care Organisation**

Leading local care, improving
 lives in Manchester, with you