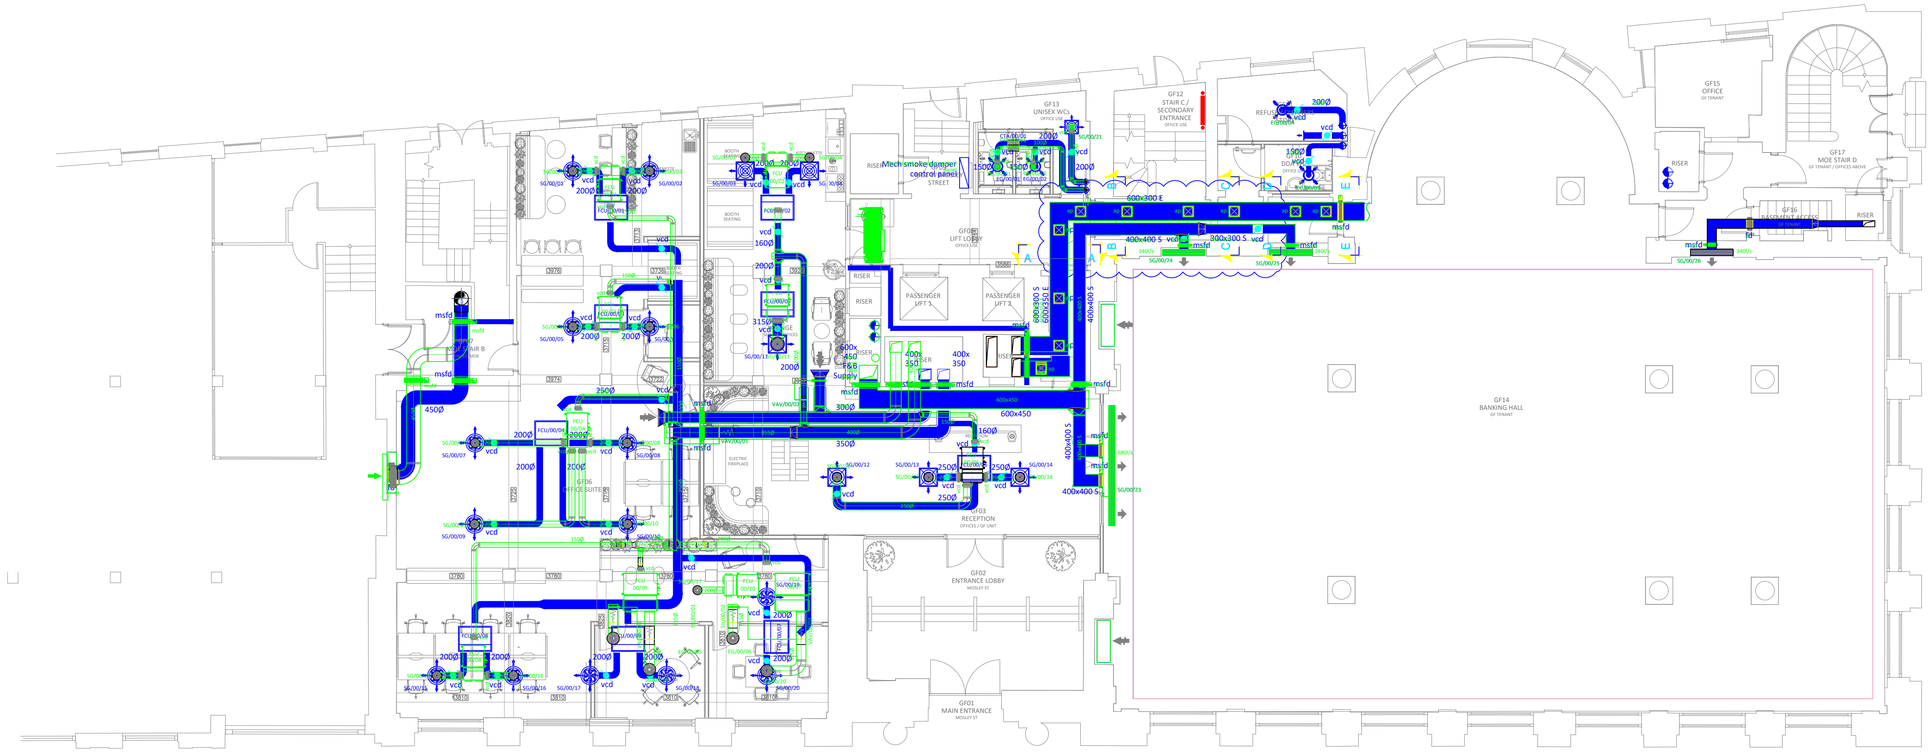

PHILPRO STAGE 5 DESIGN IN GREEN

HILSON MORAN STAGE 4 DESIGN IN BLUE

NOTES:

THIS DRAWING IS THE PROPERTY OF CUBICWORKS AND CAN NOT BE USED IN FULL OR PART, COPIED OR REPRODUCED WITHOUT PERMISSION FROM CUBIC WORKS.
DO NOT SCALE THE DRAWING.

38 MOSLEY STREET GROUND FLOOR CAT A AND CAT B COMPARISON

FM–	
PROP–LAY–GF	
PROPOSED	
ALR	1/100 @ A1
05/12/2022	R1

CubicWorks

2ND FLOOR, SPINNAKER COURT
31 BROADWAY, MANCHESTER, M50 2YR