
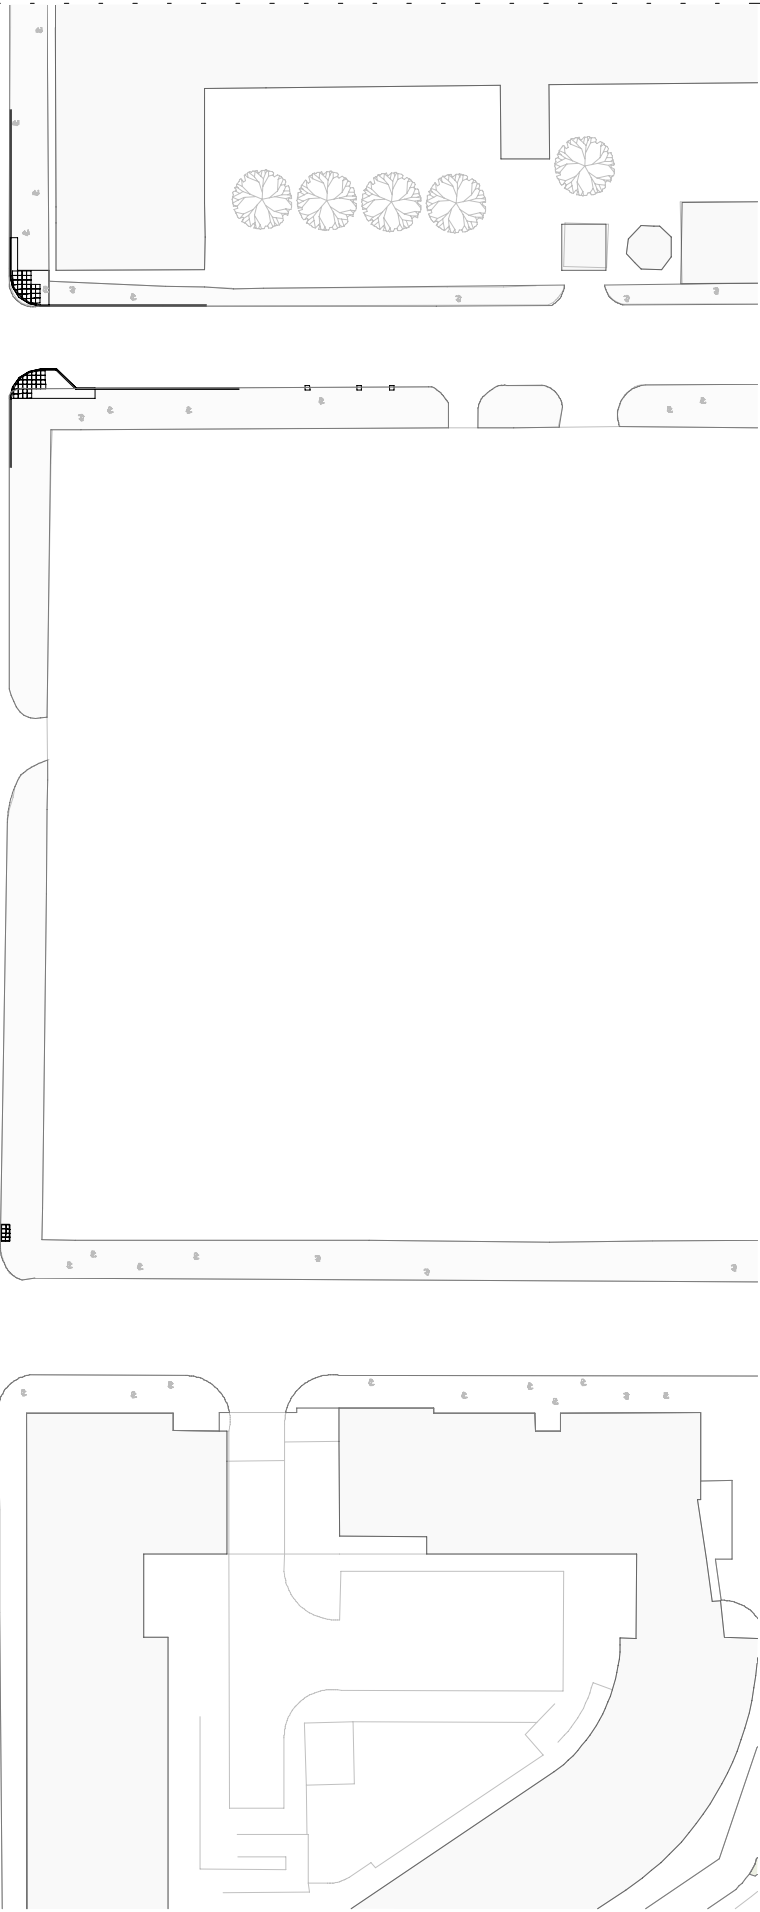


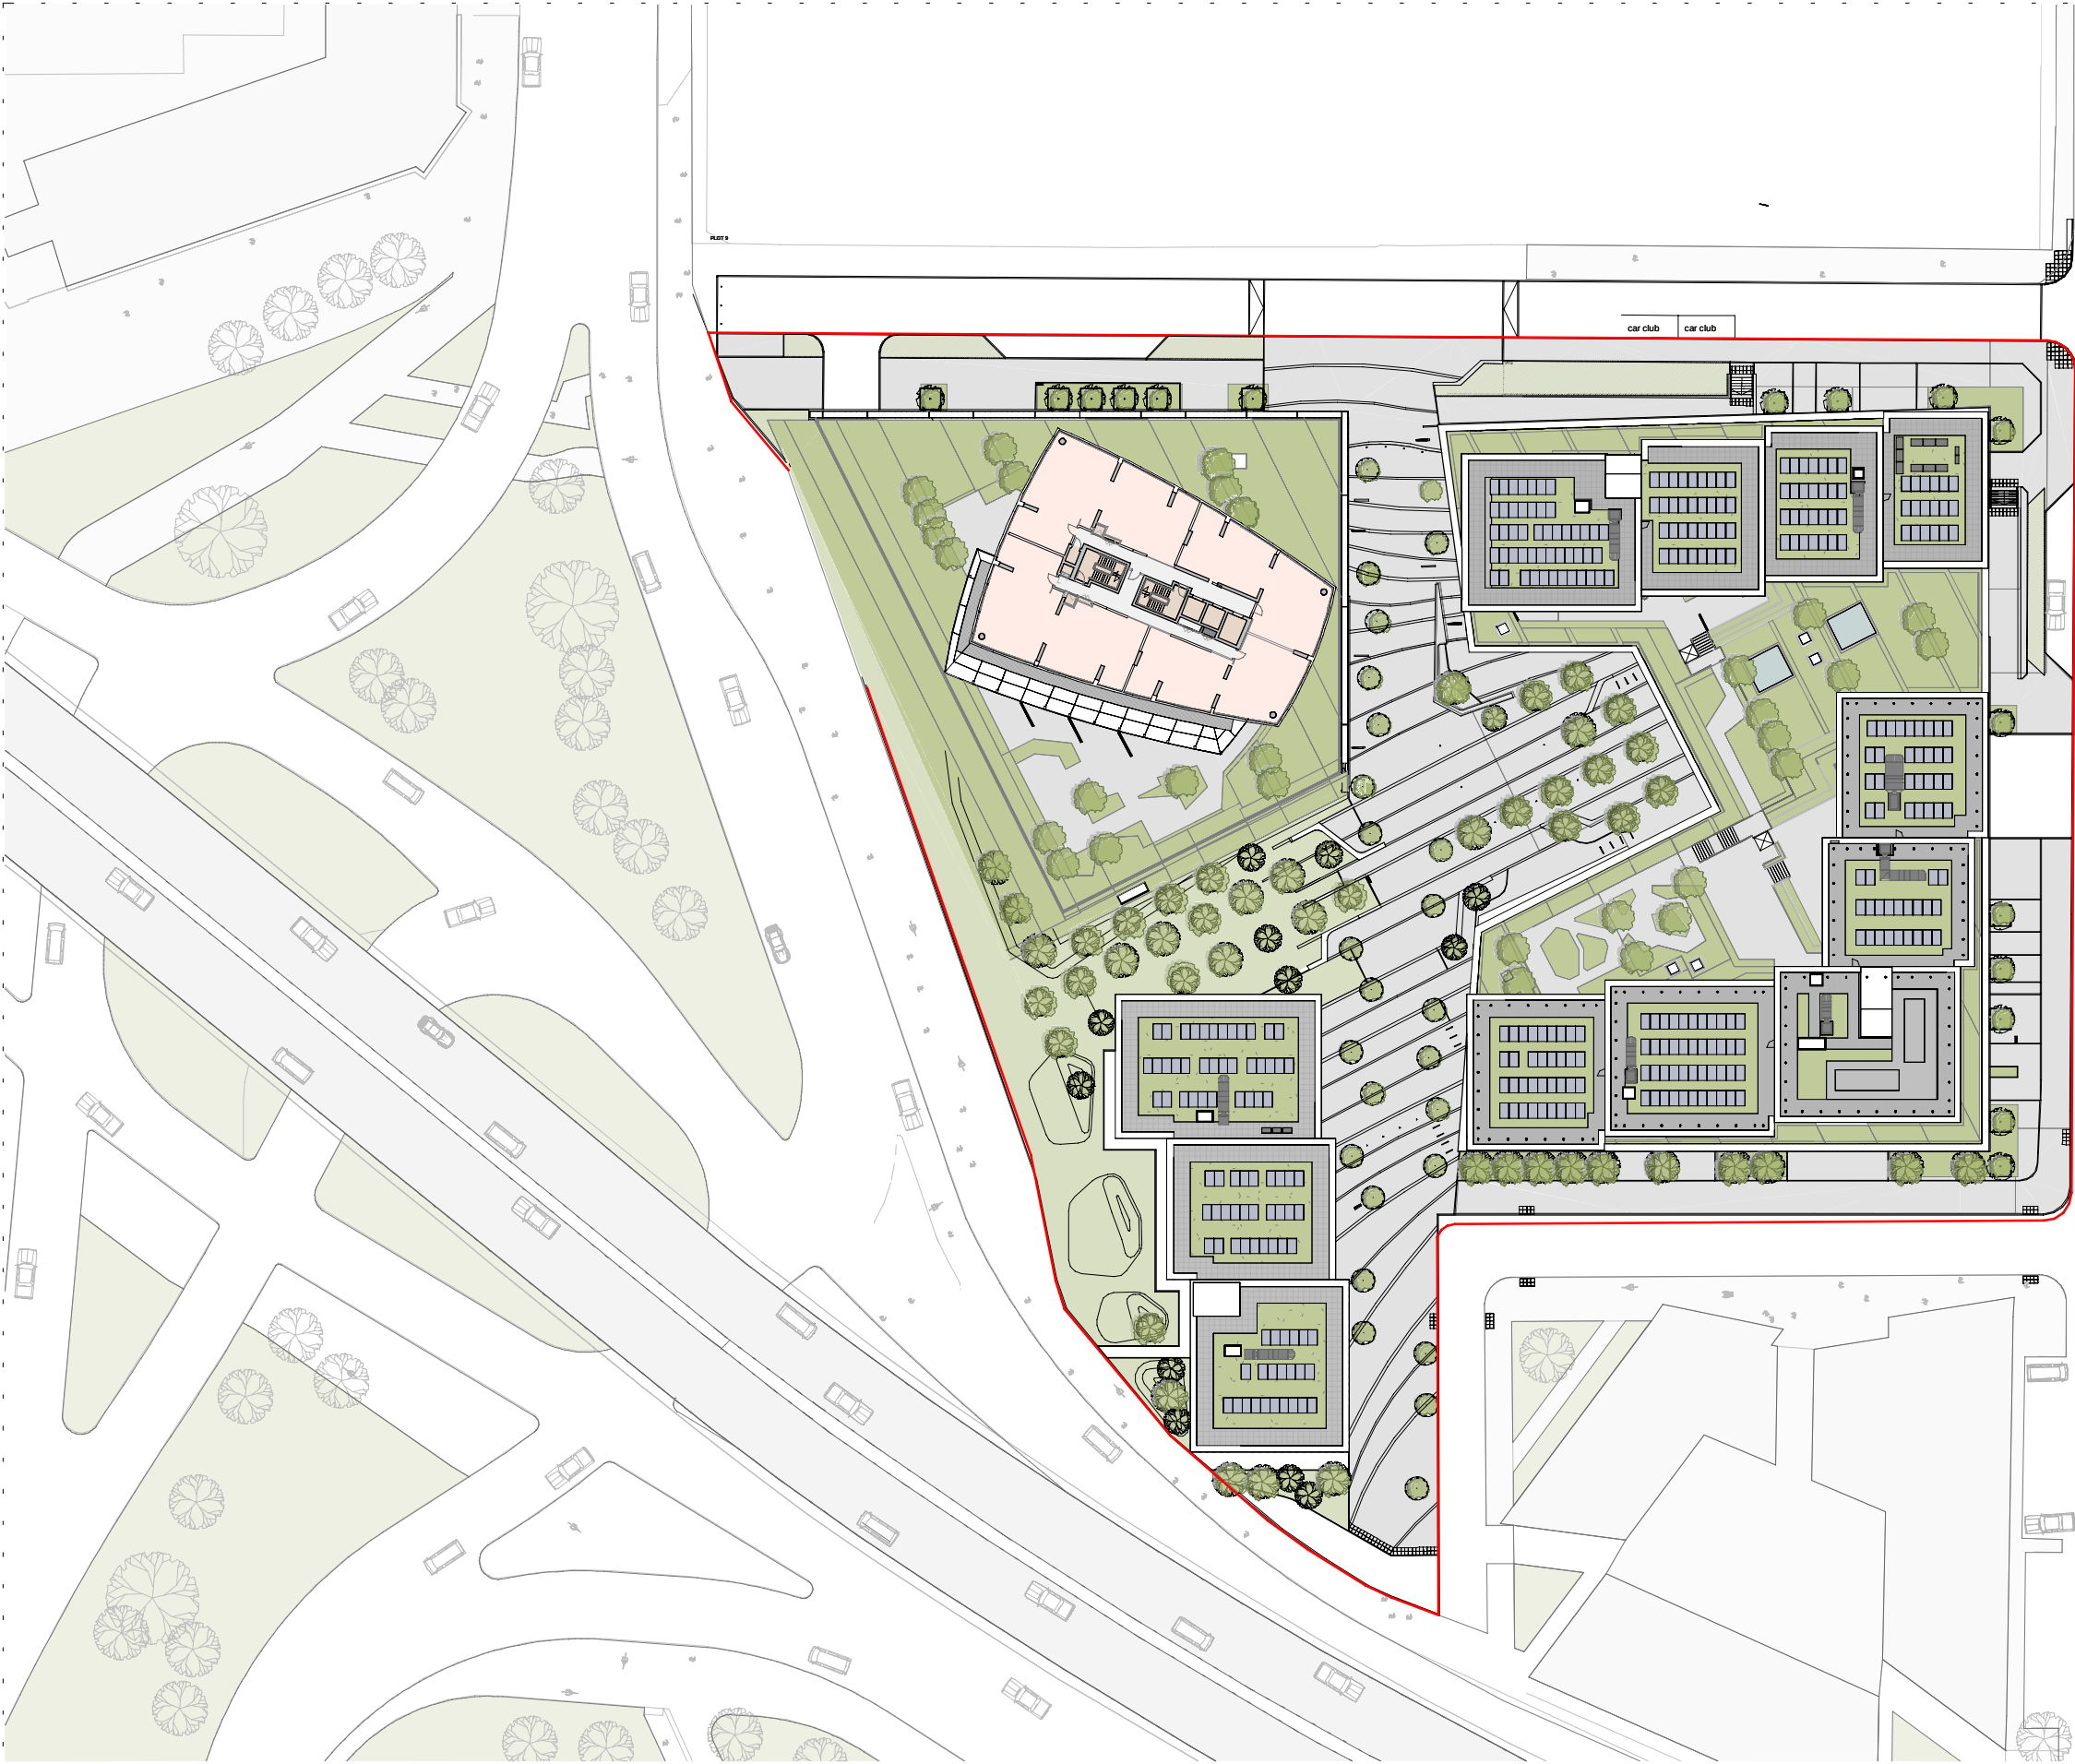

Planning boundary

Co-living Apartments

- 1 Bed Apartment
- 2 Bed Apartment
- Studio Apartment

- 3 Bed Apartment
- 4 Bed Apartment
- 5 Bed Apartment

Amenity/ Circulation

- Core
- Amenity/Entrance
- Retail/Restaurant

- Storage/Parking/Corridor
- Office/Study
- Plant/BOH



First Street South

PLANNING

GA Site Plan - Level 43 Floor Plan

10266-Z0-A-G100-PL-43-99001

November 2022

10266

1 : 750@ A3

simpsonhaugh

Manchester
+44 (0)161 835 2345

London
+44 (0)20 7549 4000