


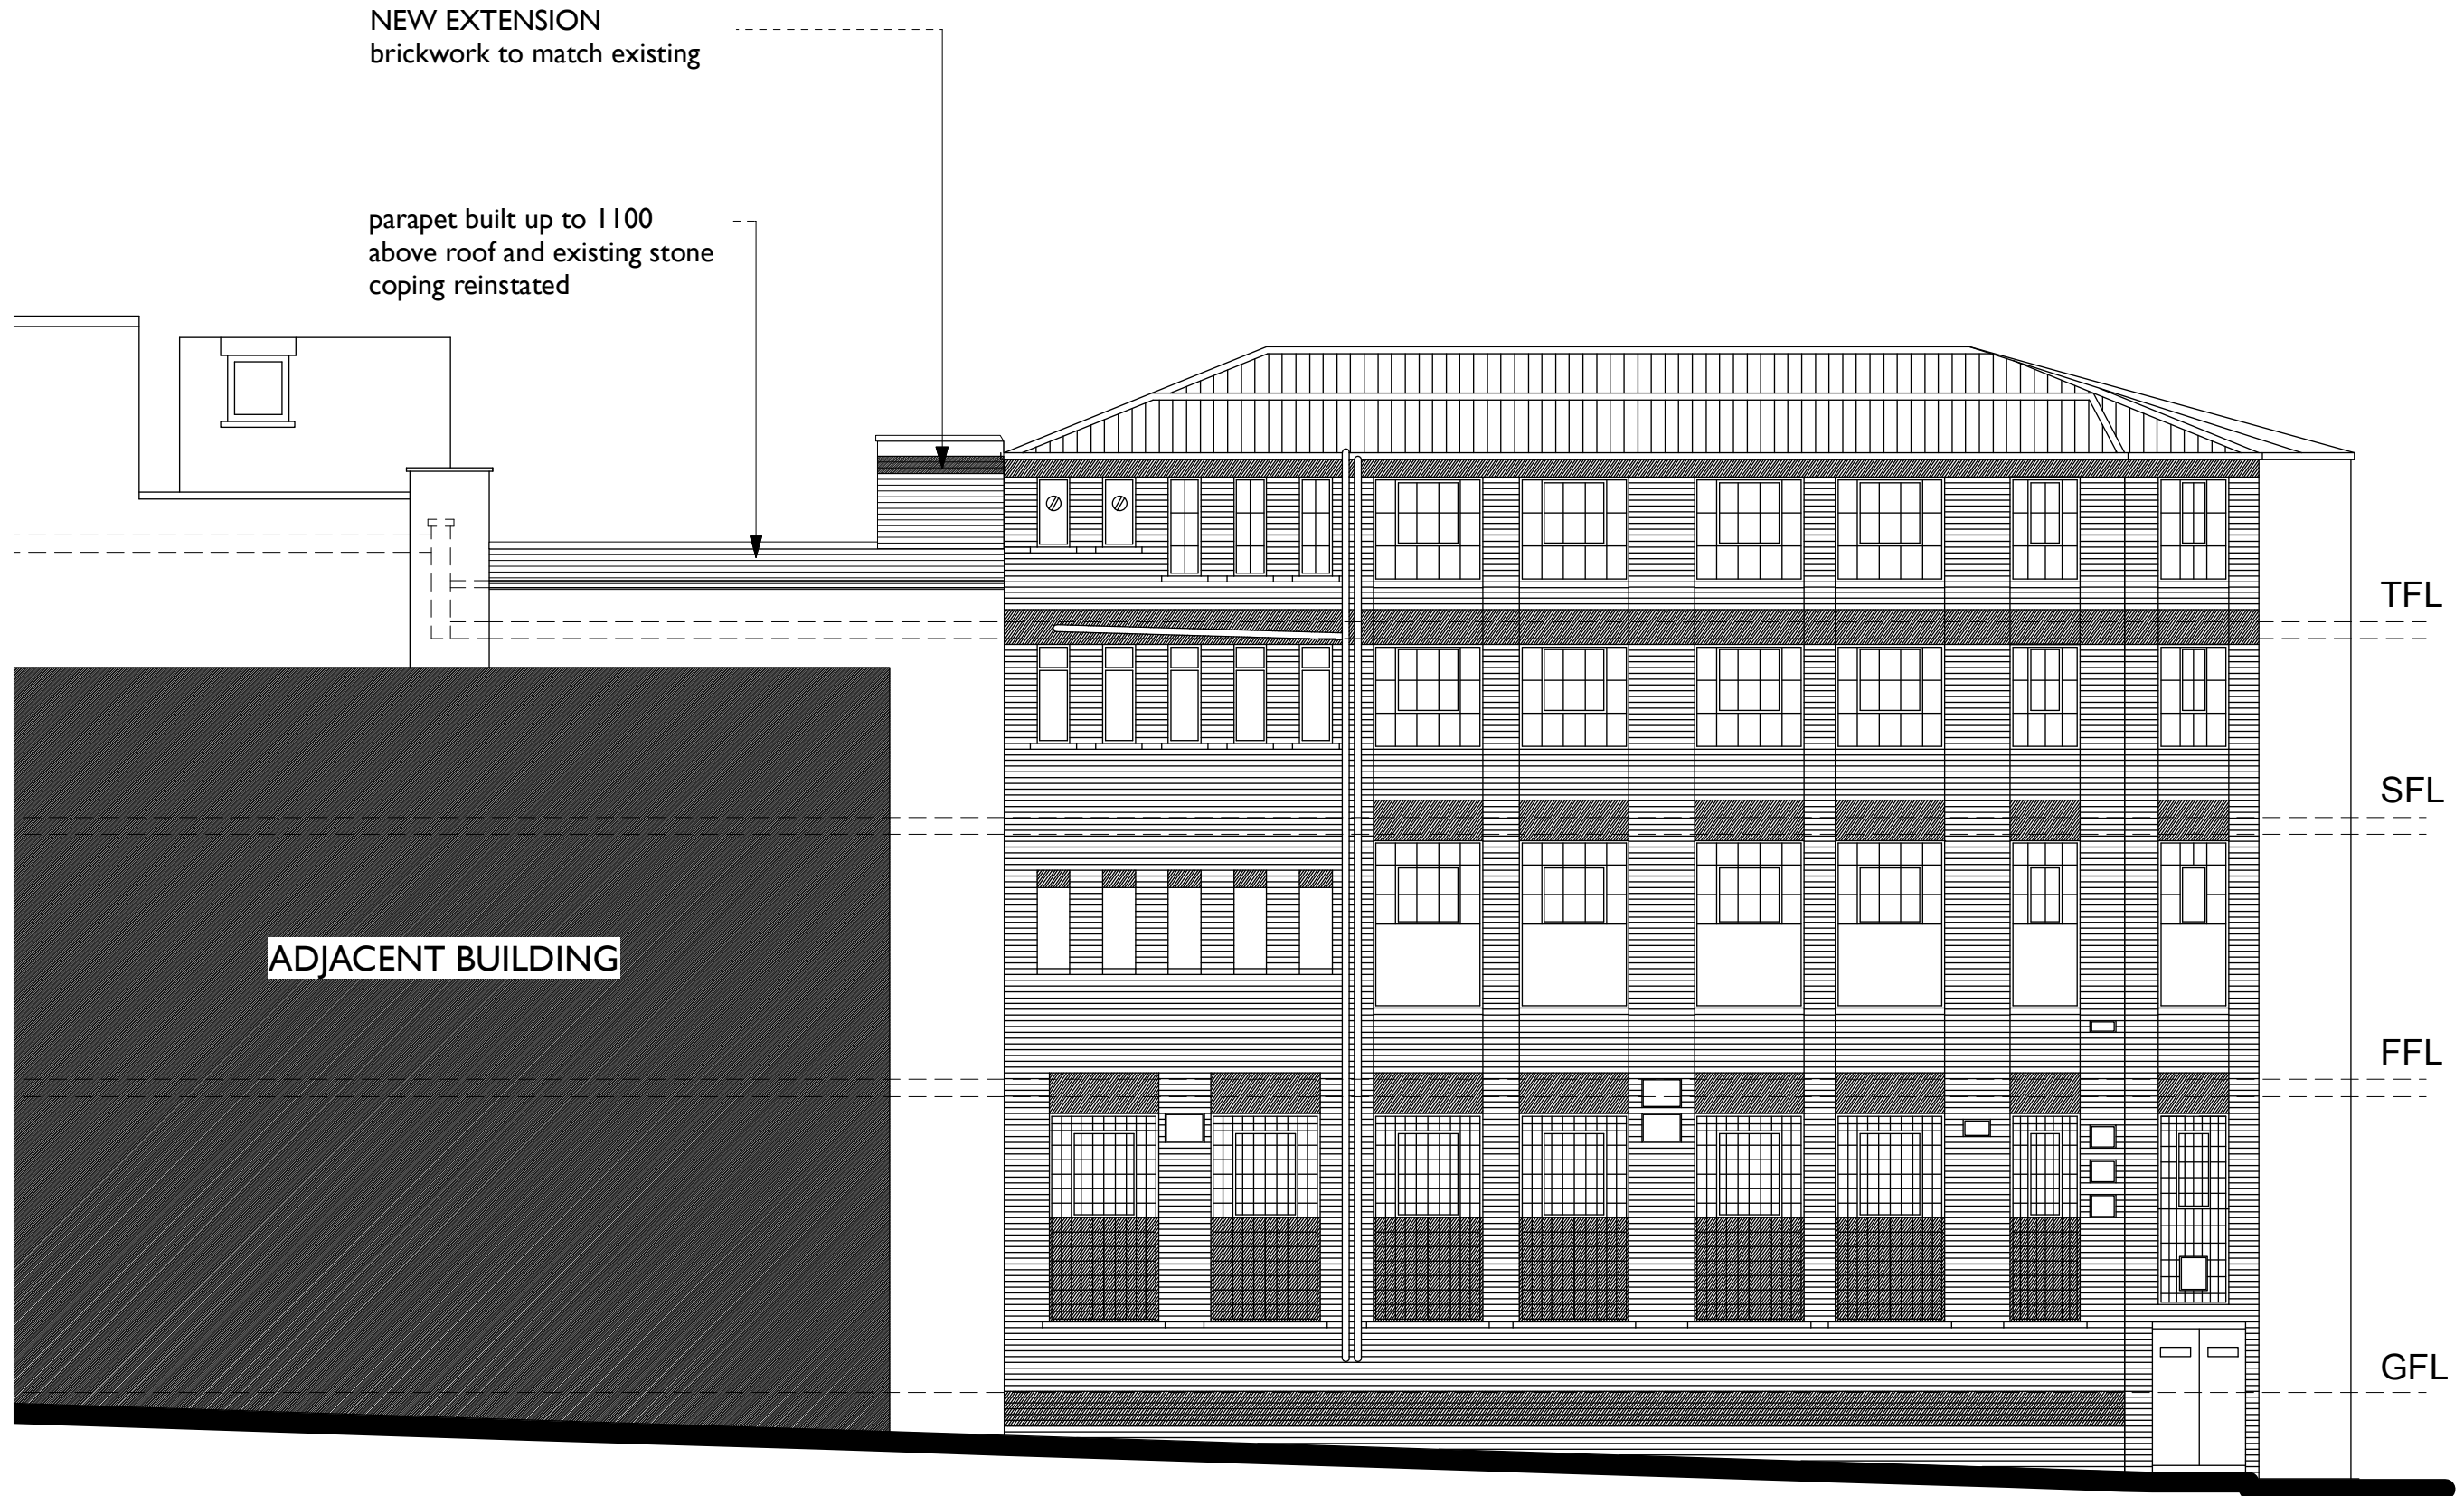

|     |      |     |     |
|-----|------|-----|-----|
| Rev | Note | DRN | CHK |
|-----|------|-----|-----|

**Plane Tree House**  
21-31 Oldham St, Manchester

Proposed Side Elevation 2

|          |               |
|----------|---------------|
| scheme   | 1915          |
| drwg no. | <b>P(220)</b> |
| revision |               |

|                  |            |
|------------------|------------|
| scale            | 1:100 @ A3 |
| date first drawn | Nov 20     |
| drawn            | RD         |

SK sketch E existing P proposed T tender C construction FI final issue

**www.ateliermb.co.uk**  
t 0161 236 0051  
e architect@ateliermb.co.uk



**Atelier MB**  
Urban Architects