


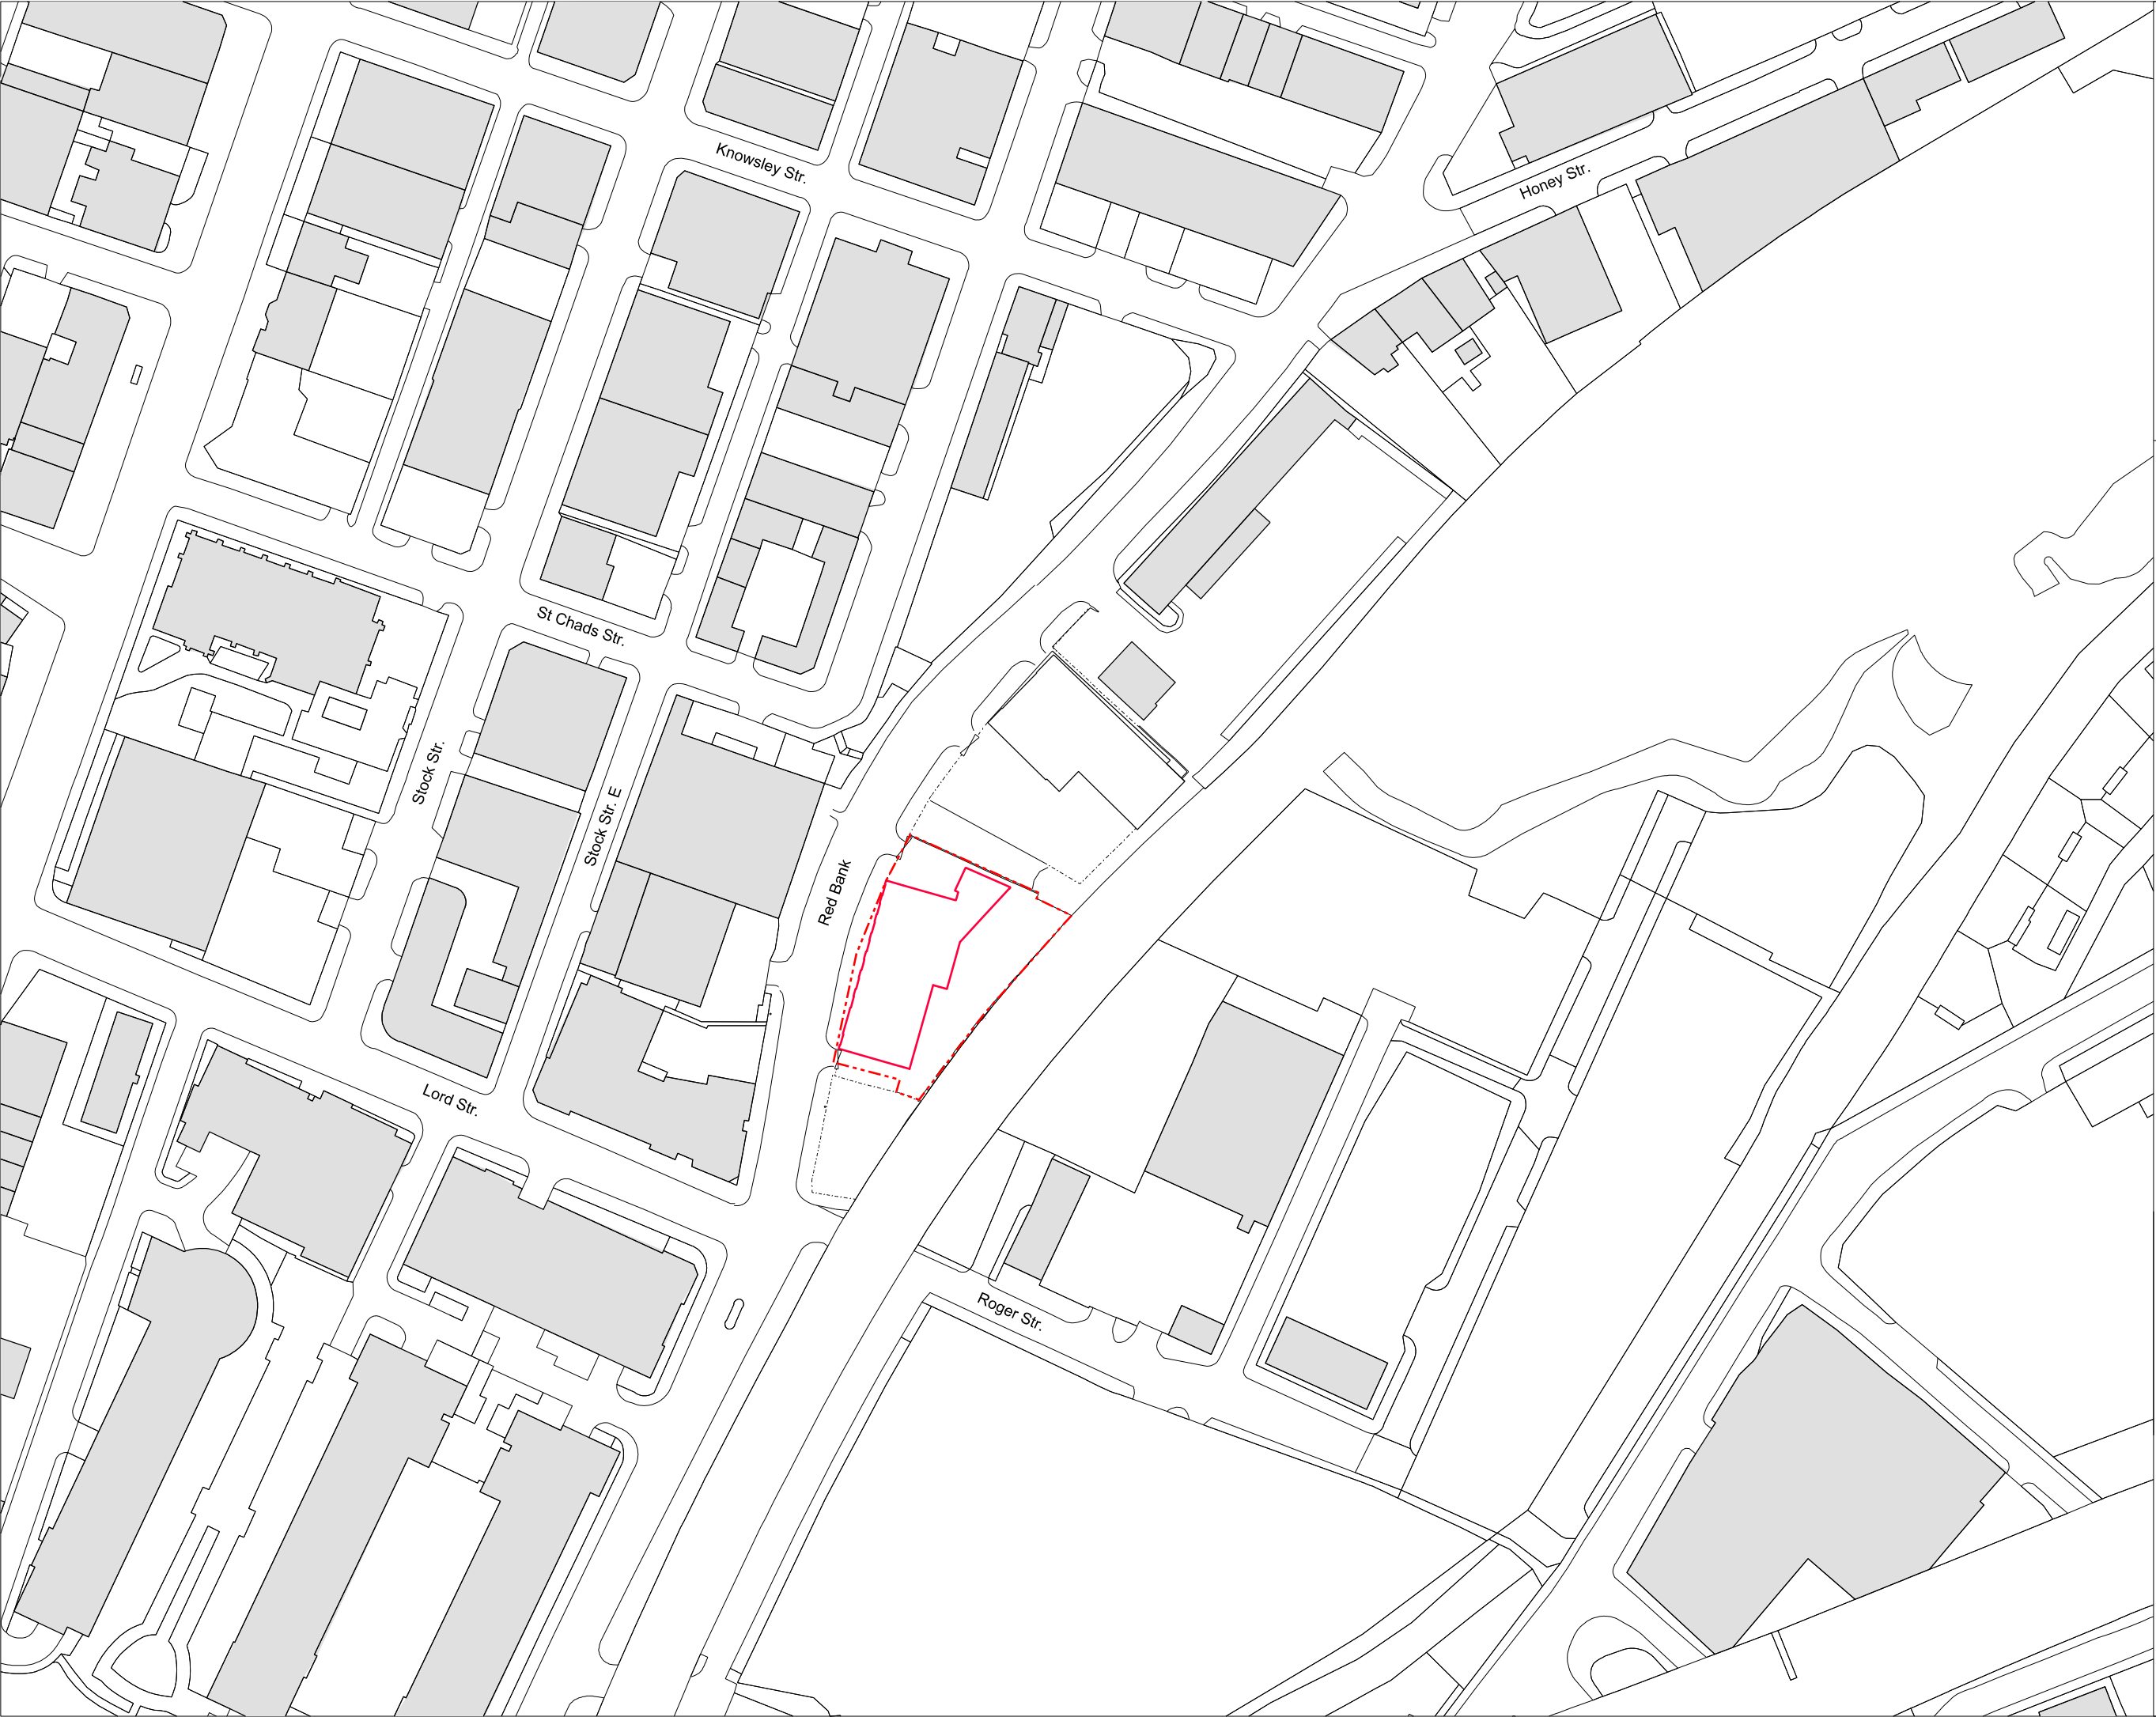

Revisions
1 191104 Change of use drawing

By
KL

Chk
OB

Notes

no. 50 Red Bank Building Outline

no. 50 Red Bank Site Boundary

0m 4m 20m

BENNETTS ASSOCIATES
Second Floor, 31 Booth Street, Manchester M2 4AF
T +44(0)161 674 0135 • www.bennettsassociates.com
E manchester@bennettsassociates.com
For Bennetts Associates' electronic information issue disclaimer - www.bennettsassociates.com/information/disclaimer

Project

Project No. 1816

Red Bank
Rianta Capital

Drawing Title

50 Red Bank
Site Location Plan

Drawing Number

1816-BA-ZZ-00-DR-A-10-0001

Revision/Suitability

1

Scale @ A3

Scale @ A1

Revision Date

1 : 1250 1 : 625 191104

YY MM DD