



0m 1m 2m 3m 4m 5m

VISUAL SCALE 1:100 @ A3

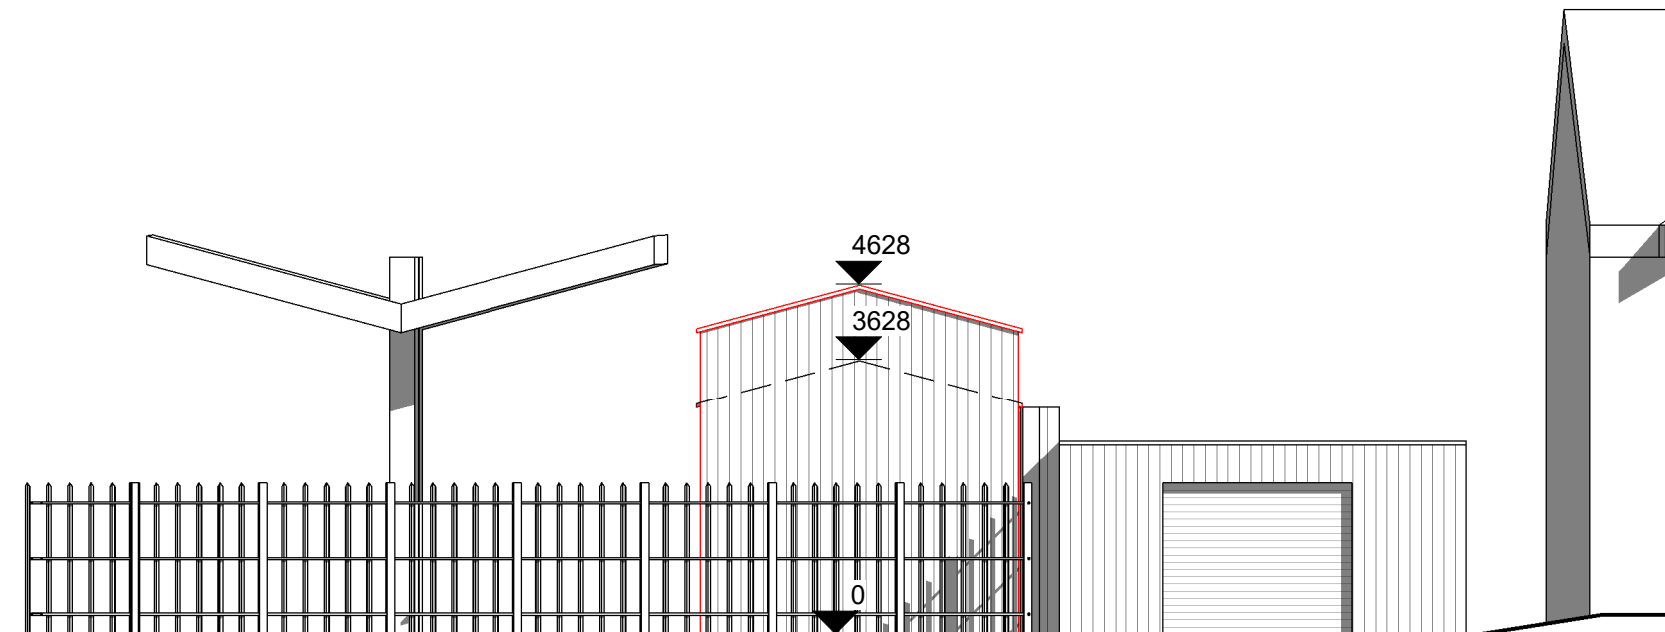

01-P-Elevation- Albany Rd

1 : 100

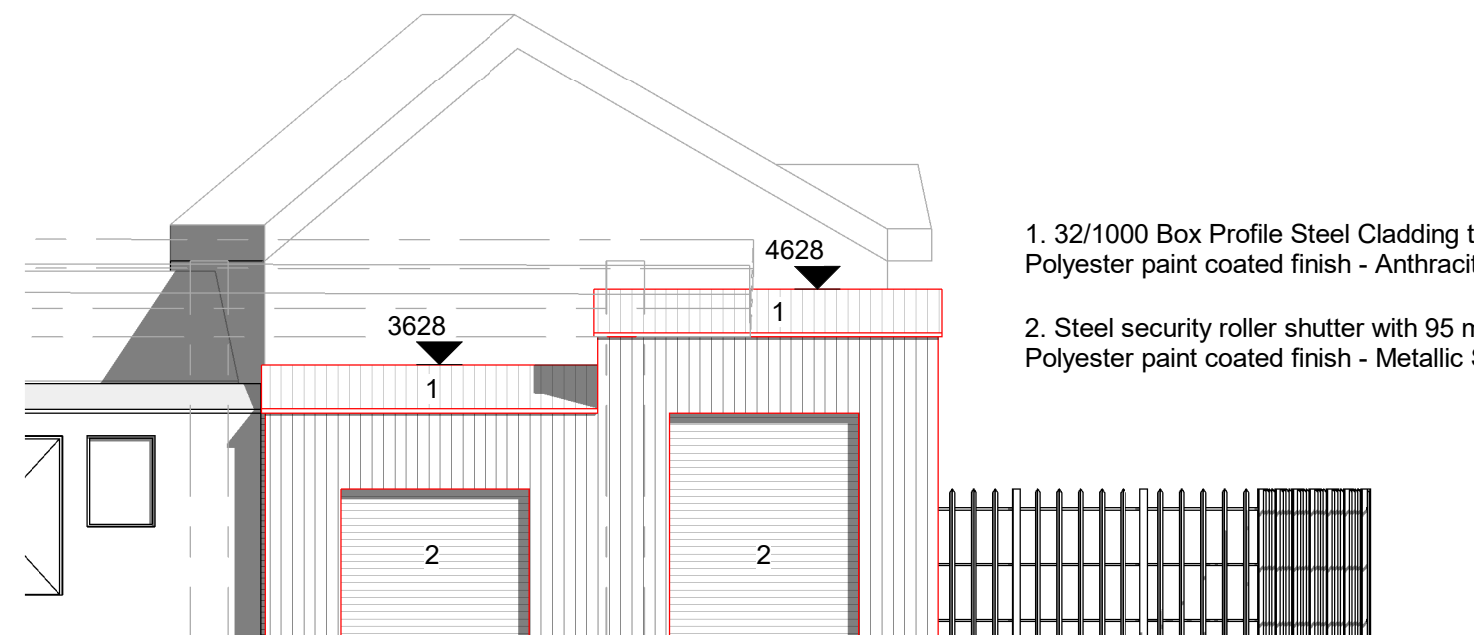

1. 32/1000 Box Profile Steel Cladding to walls and roof
Polyester paint coated finish - Anthracite Grey - RAL: 7016

2. Steel security roller shutter with 95 mm high slats
Polyester paint coated finish - Metallic Silver RAL: 9006

02-P-Elevation- Brantingham Rd

1 : 100

COPYRIGHT © ALL RIGHTS RESERVED BY VIKAS ALYAS LTD. DO NOT SCALE FROM DRAWING. DRAWING INDICATES DESIGN INTENT ONLY. REPORT ANY DISCREPANCIES TO CLIENT / VA LTD. NOT TO BE USED FOR CONSTRUCTION UNLESS STATED SO. TO BE READ IN CONJUNCTION WITH OTHER DRAWINGS OR SPECIFICATION WHERE PROVIDED.



0161 511 8479

vikas@architek.uk
916 Stockport Road, Levenshulme, Manchester, M19 3AB

No.	Description	Date
P1	Issue to Planning	12.07.2022

PROJECT		ADDRESS 1161_330 Brantingham Rd, Chorlton Cum Hardy, Manchester M21 0BJ		CLIENT Chorlton Car Sales Limited	
New commercial workshop units		SHEET Proposed Elevations		Date 10.07.2022	Project number 1161
Manchester City Council		PURPOSE OF ISSUE PLANNING		Drawn by VA	Scale (@ A3) 1 : 100
				Checked by VA	DRAWING NUMBER A105
					REV P1