
Note: M+E layout and dimensions indicative only. Please refer to consultant specs.

Level 01 - GA Proposed

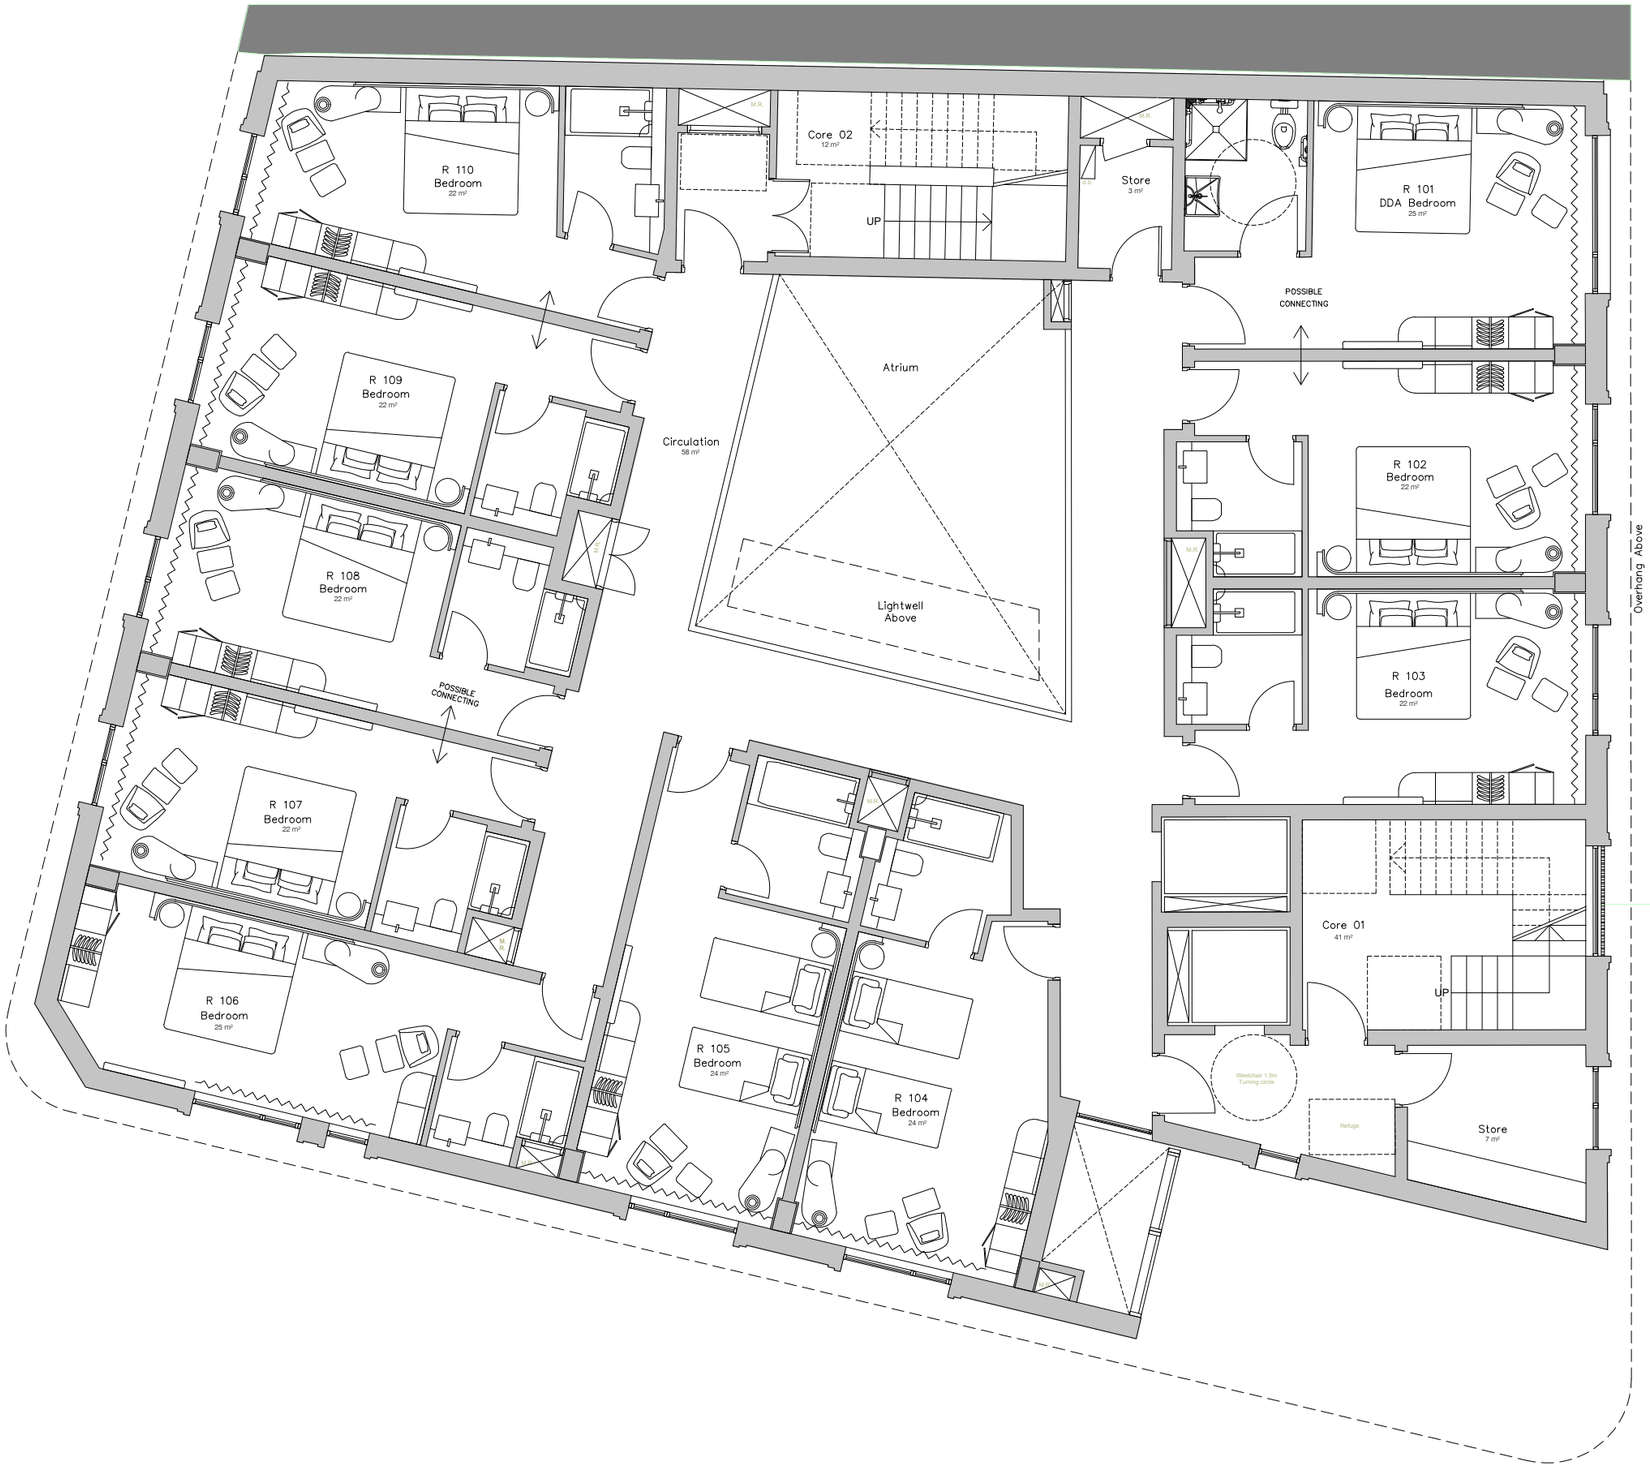

Patterned metal screening panel. TBC and to LA approval.

1 0 1 2 3 4 5

SCALE 1:100 m

Schedule - Room - Proposed 1F		
Level	Name	Area
LEVEL 1F	King - 101	25 m²
LEVEL 1F	King - 102	22 m²
LEVEL 1F	King - 103	22 m²
LEVEL 1F	Twin - 104	24 m²
LEVEL 1F	Twin - 105	25 m²
LEVEL 1F	King - 106	25 m²
LEVEL 1F	King - 107	22 m²
LEVEL 1F	King - 108	22 m²
LEVEL 1F	King - 109	22 m²
LEVEL 1F	King - 110	22 m²
LEVEL 1F	Circulation	58 m²
LEVEL 1F	Core 01	33 m²
LEVEL 1F	Core 02	17 m²
LEVEL 1F	Store	7 m²
LEVEL 1F	Store	3 m²

rev D: General Refinements FI 25.01.23
rev C: General Refinements LLMZ 04.04.22
rev B: General Refinements LLMZ 31.03.22
rev A: General Refinements LLMZ 28.02.22

client:	project:	drawing:
Cairn Hotel Group	Proposed Hotel Extension 2 Little Lever Street Manchester	Proposed Level 01

project no:	drawing no:	revision:	drawn:	checked:	date:	scale @ A3
7433	PS.03	D	LLMZ		08.02.22	1:100

Construction (Design and Management) Regulations 2015

Designer Considerations

Street Design Partnership's duty on this project is that of "Designer" as defined by Regulation 9, and have avoided foreseeable risks to those involved in the construction and future use of the structure and in so doing eliminated hazards (as far as is reasonably practical, taking account of other design considerations) and reduced risks associated with those hazards.
The Designer has provided adequate information about any significant risks associated with the design and co-ordinated the work with others in order to improve the way in which risks are managed and controlled.
The associated risks are restricted to site or project specific risks and as such are not considered as a complete and final list of all hazards that may exist.

street design partnership
architecture - urban design - interiors
16 Brewery Yard, Deva City Office Park, Salford, M3 7BB t. **0161 834 7262** e. **info@street-design.net** w. **www.street-design.net**