
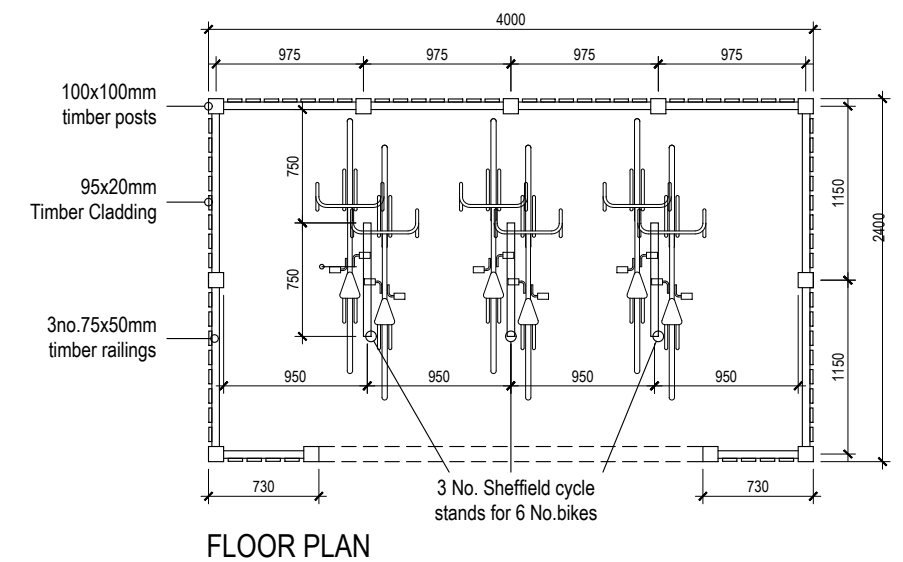
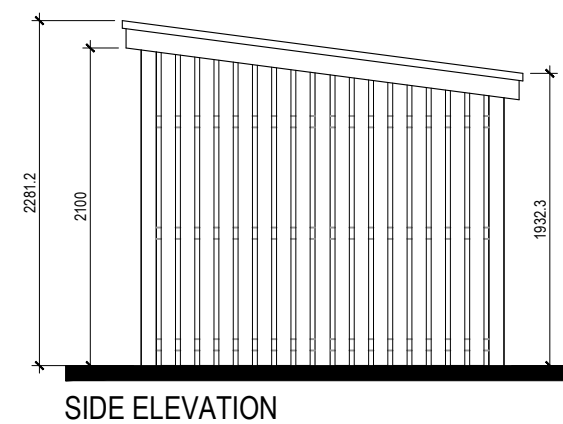
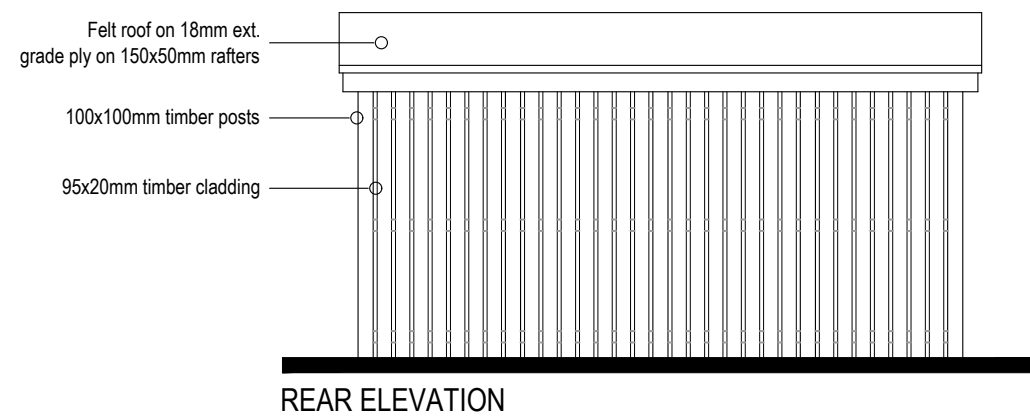
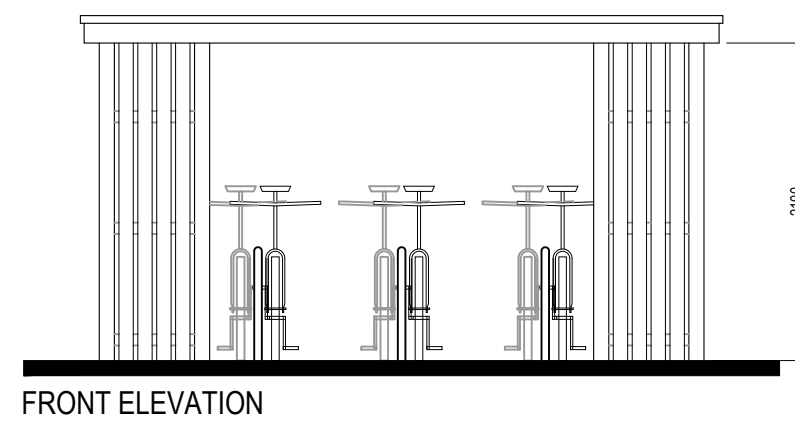


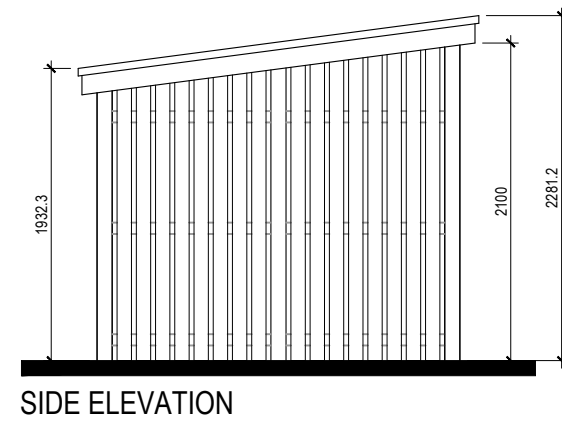

				 HOWARD & SEDDON A.R.I.B.A. CHARTERED ARCHITECTS 64 WASHWAY ROAD SALE, CHESHIRE, M33 7RE TEL NO. 0161 - 973 8296 FAX NO. 0161 - 962 3485 E-MAIL : ADMIN@HOWARDANDEDSDON.CO.UK	PROJECT	PROPOSED HOTEL EXTENSION 360 WILMSLOW ROAD FALLOWFIELD MANCHESTER M14 6AB	TITLE PROPOSED CYCLE STORE	DRAWN JB	DRG No. 14,399/ 15	
					CLIENT MR MARTIN RAWLINGS			DATE 02.11.2021		
A	First Issue.		JB					02.11.2021	SCALE 1:50 (A3)	AMENDMENT A
REV	DESCRIPTION		BY					DATE		