


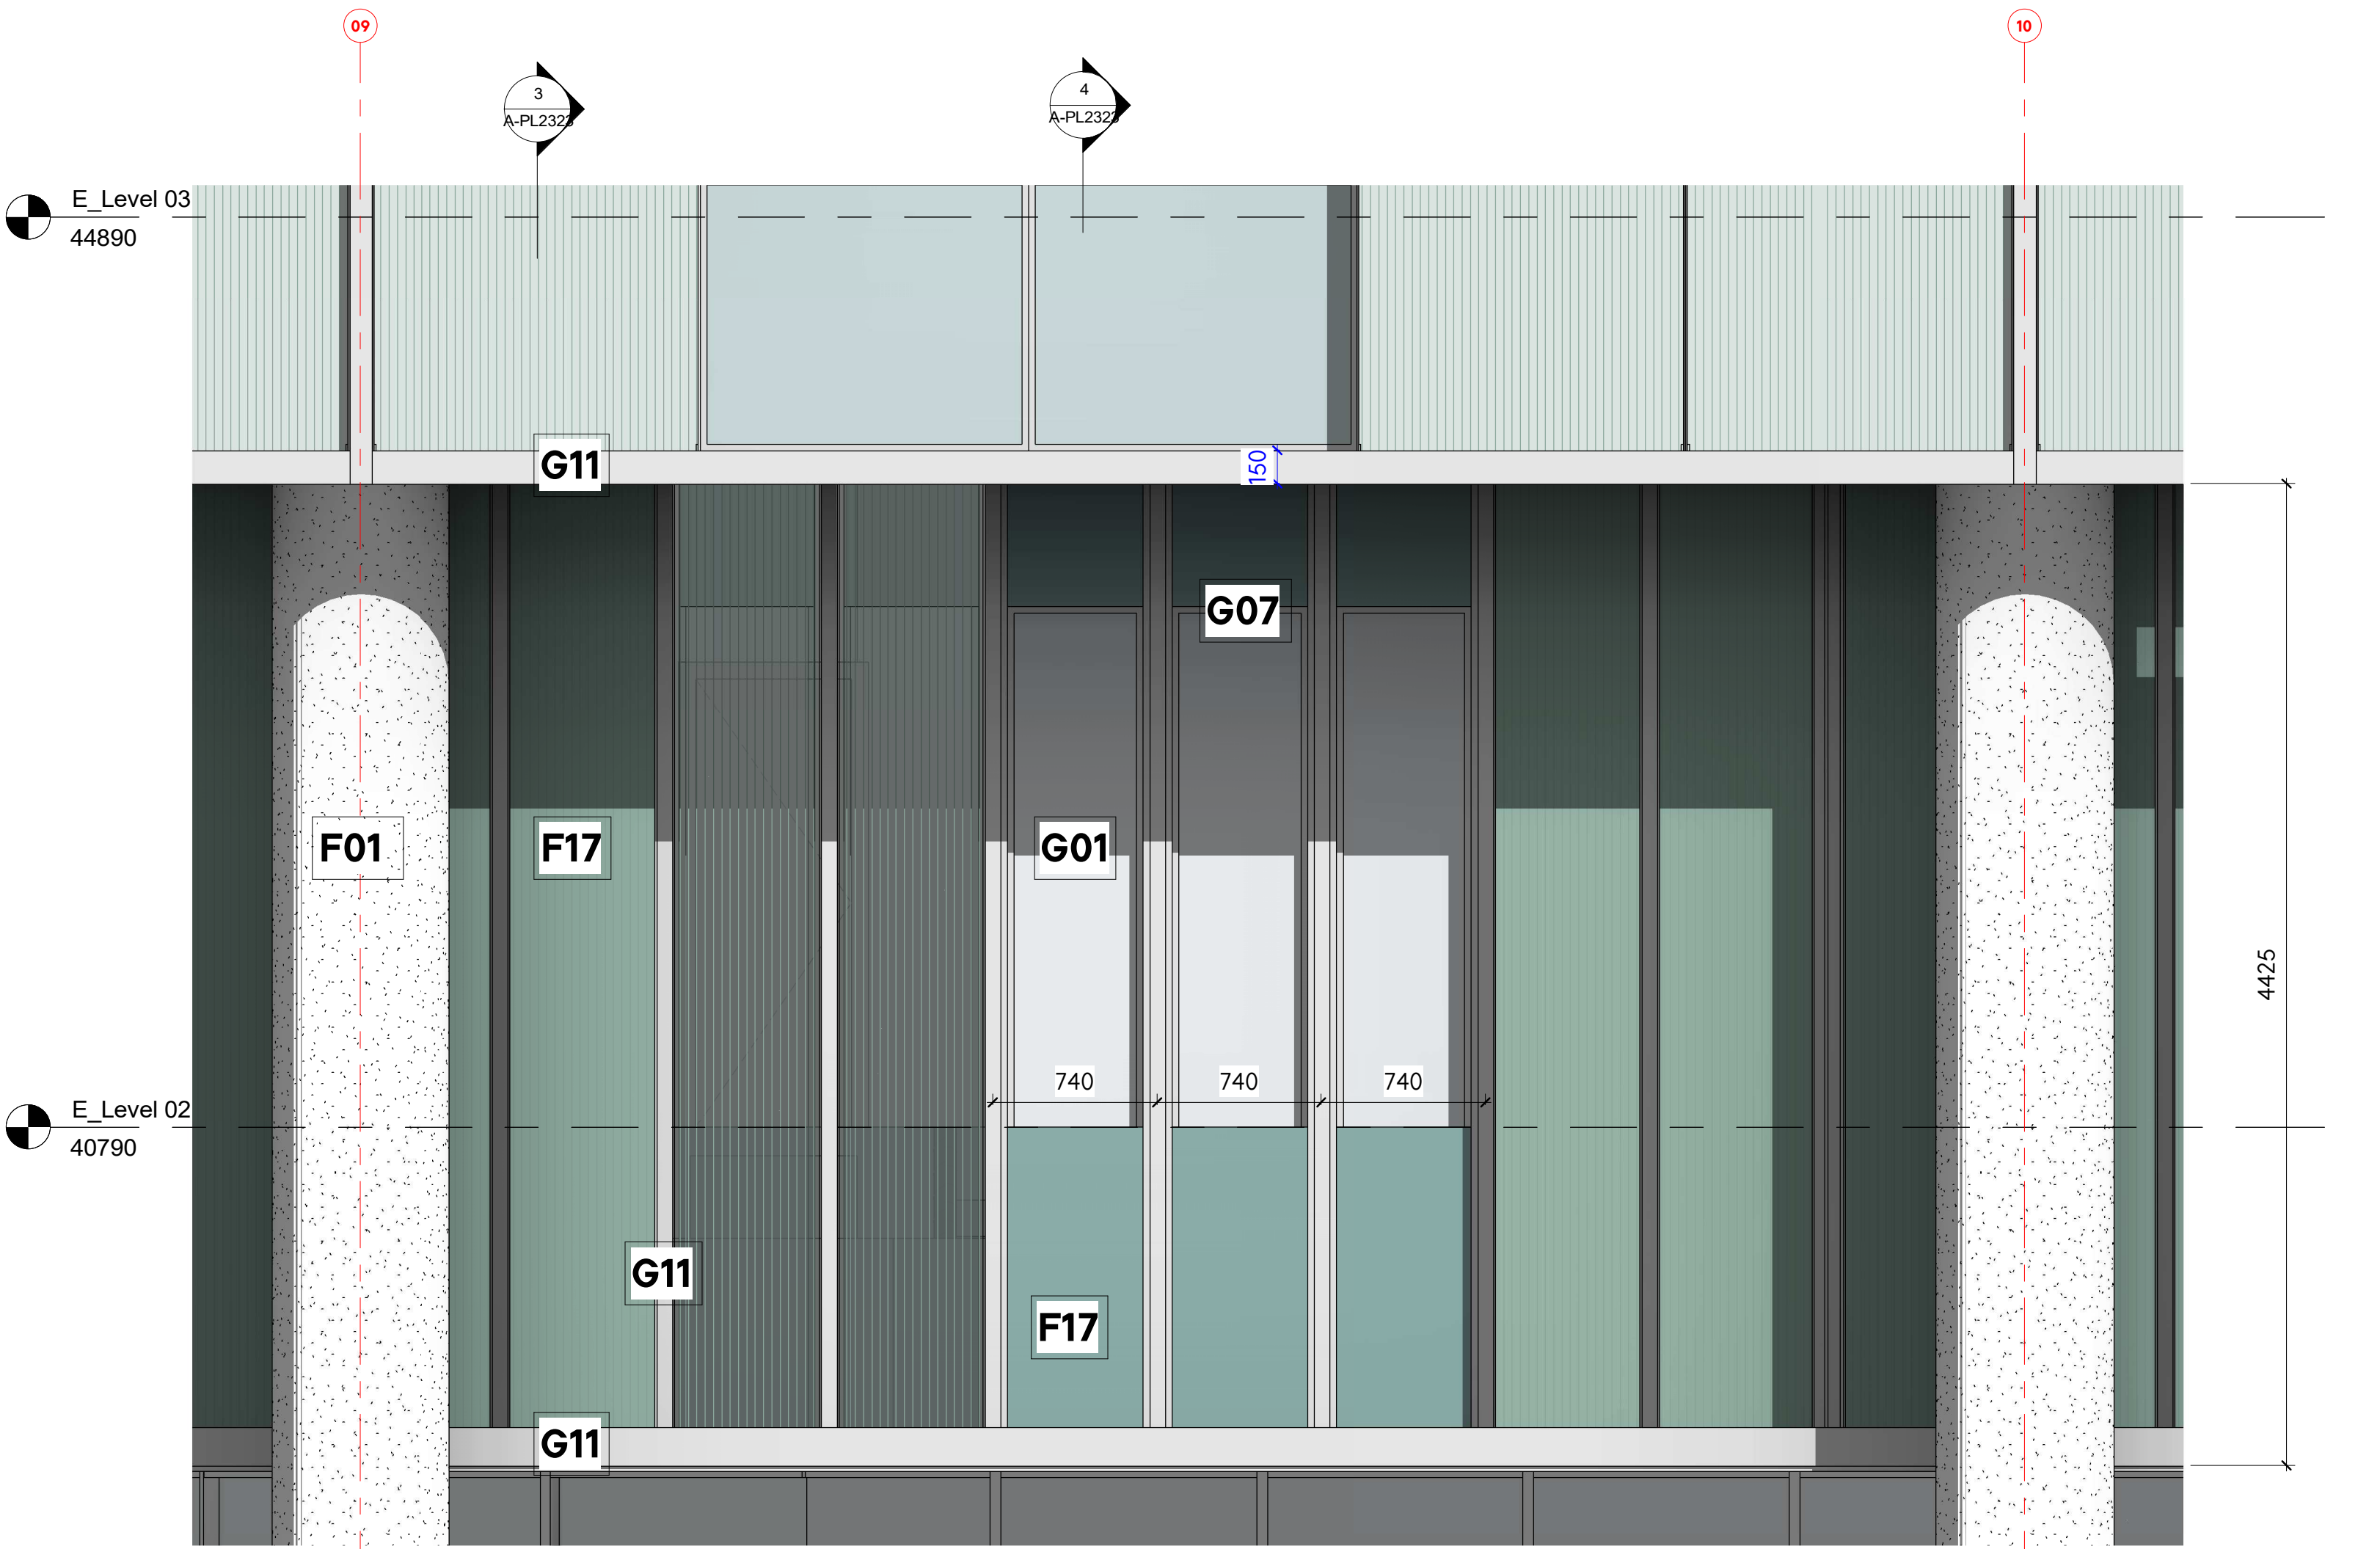


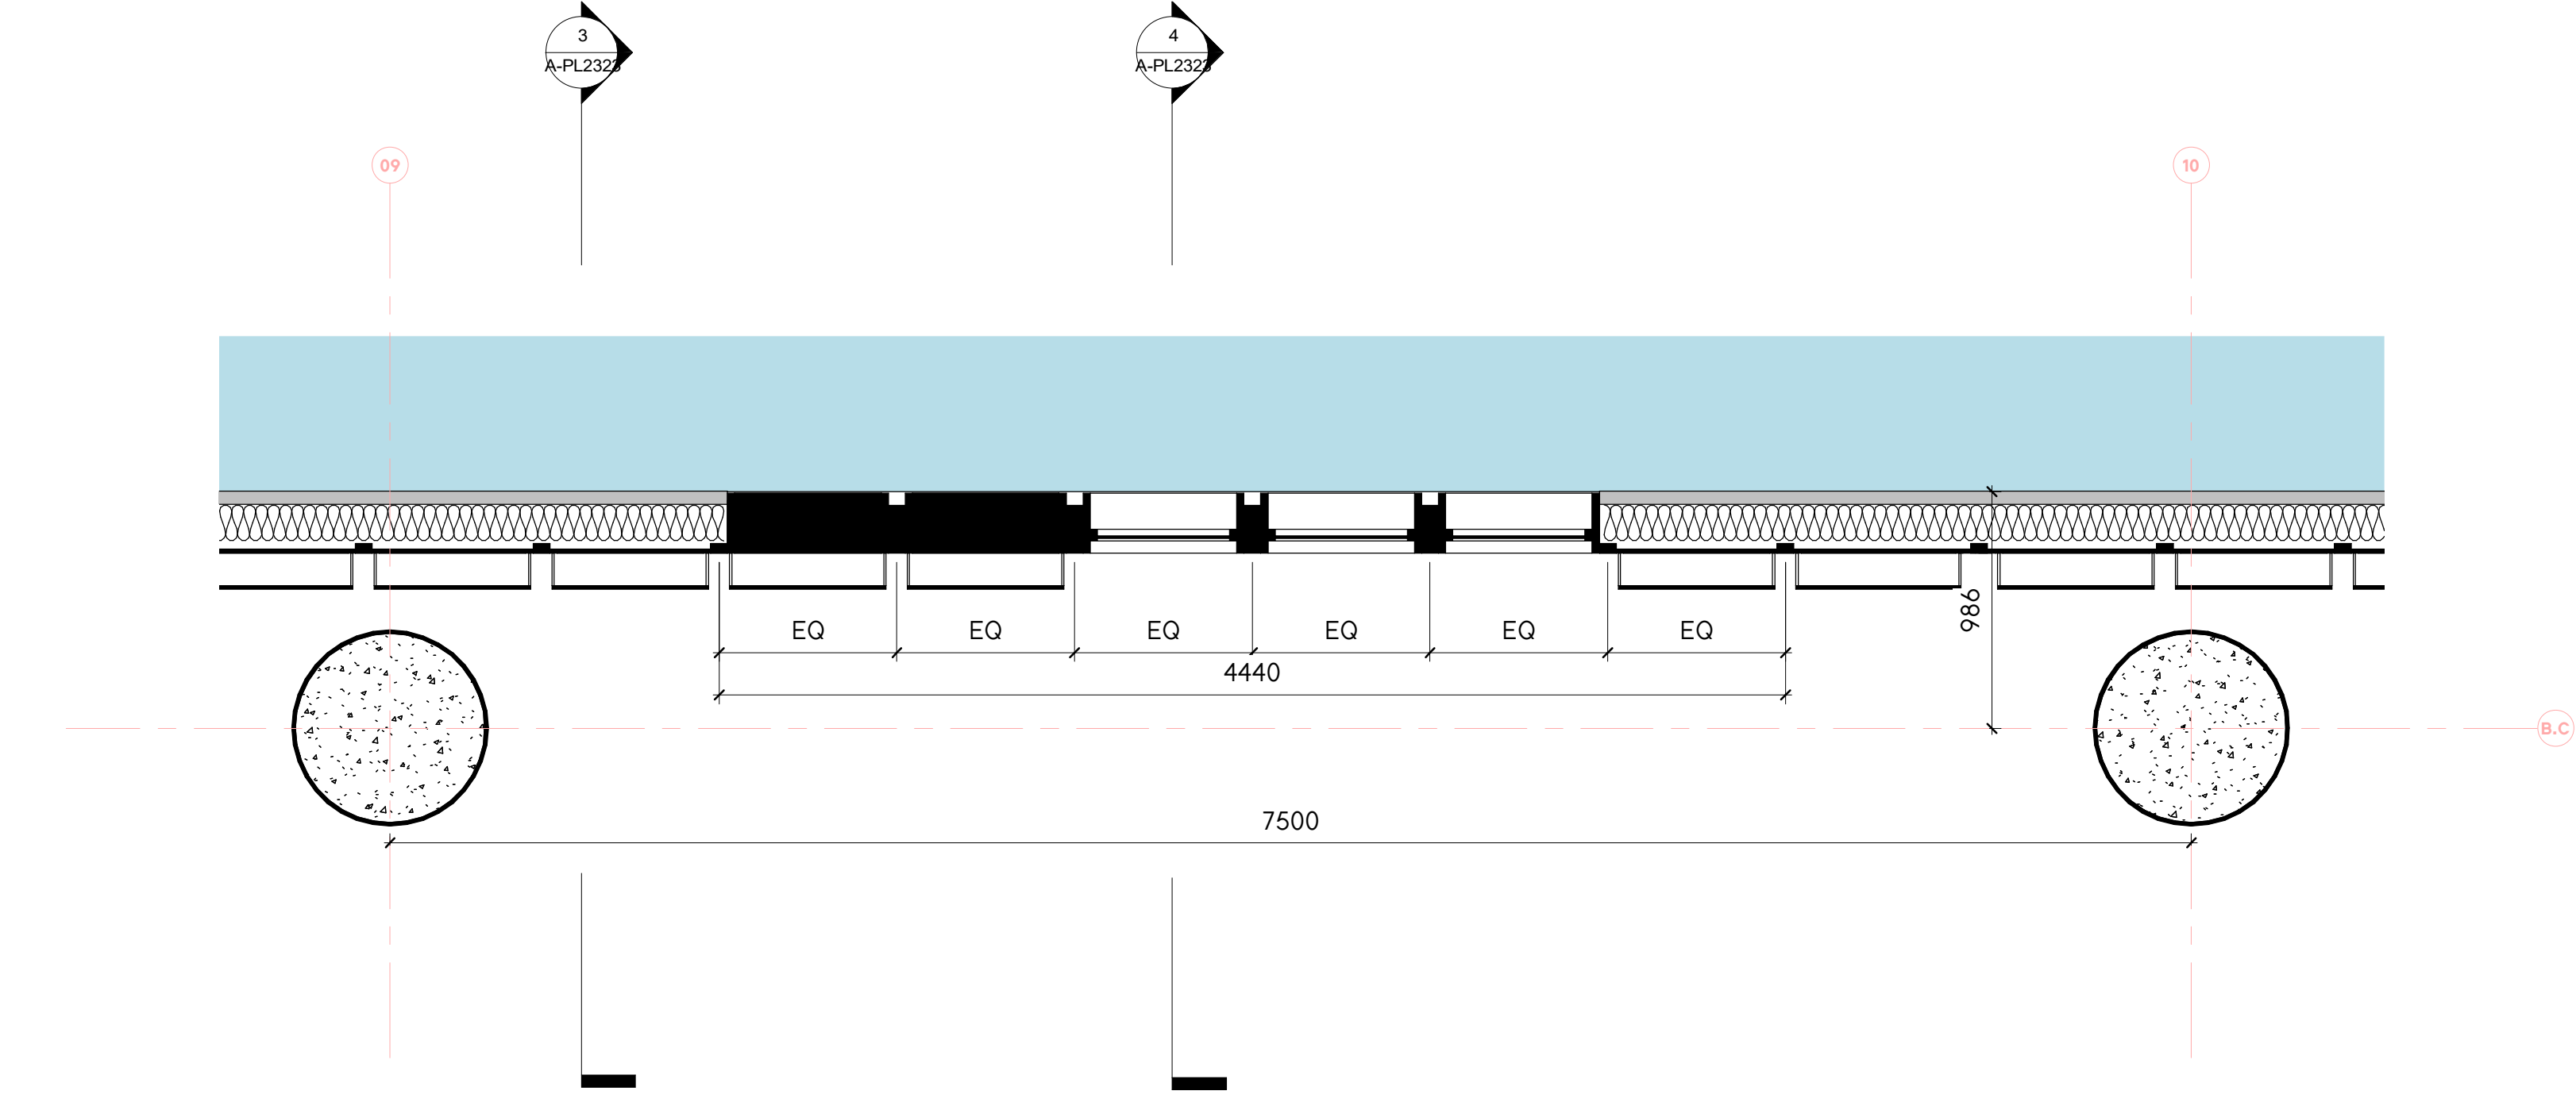

Bay Study_Level 02_West Facade
1:25

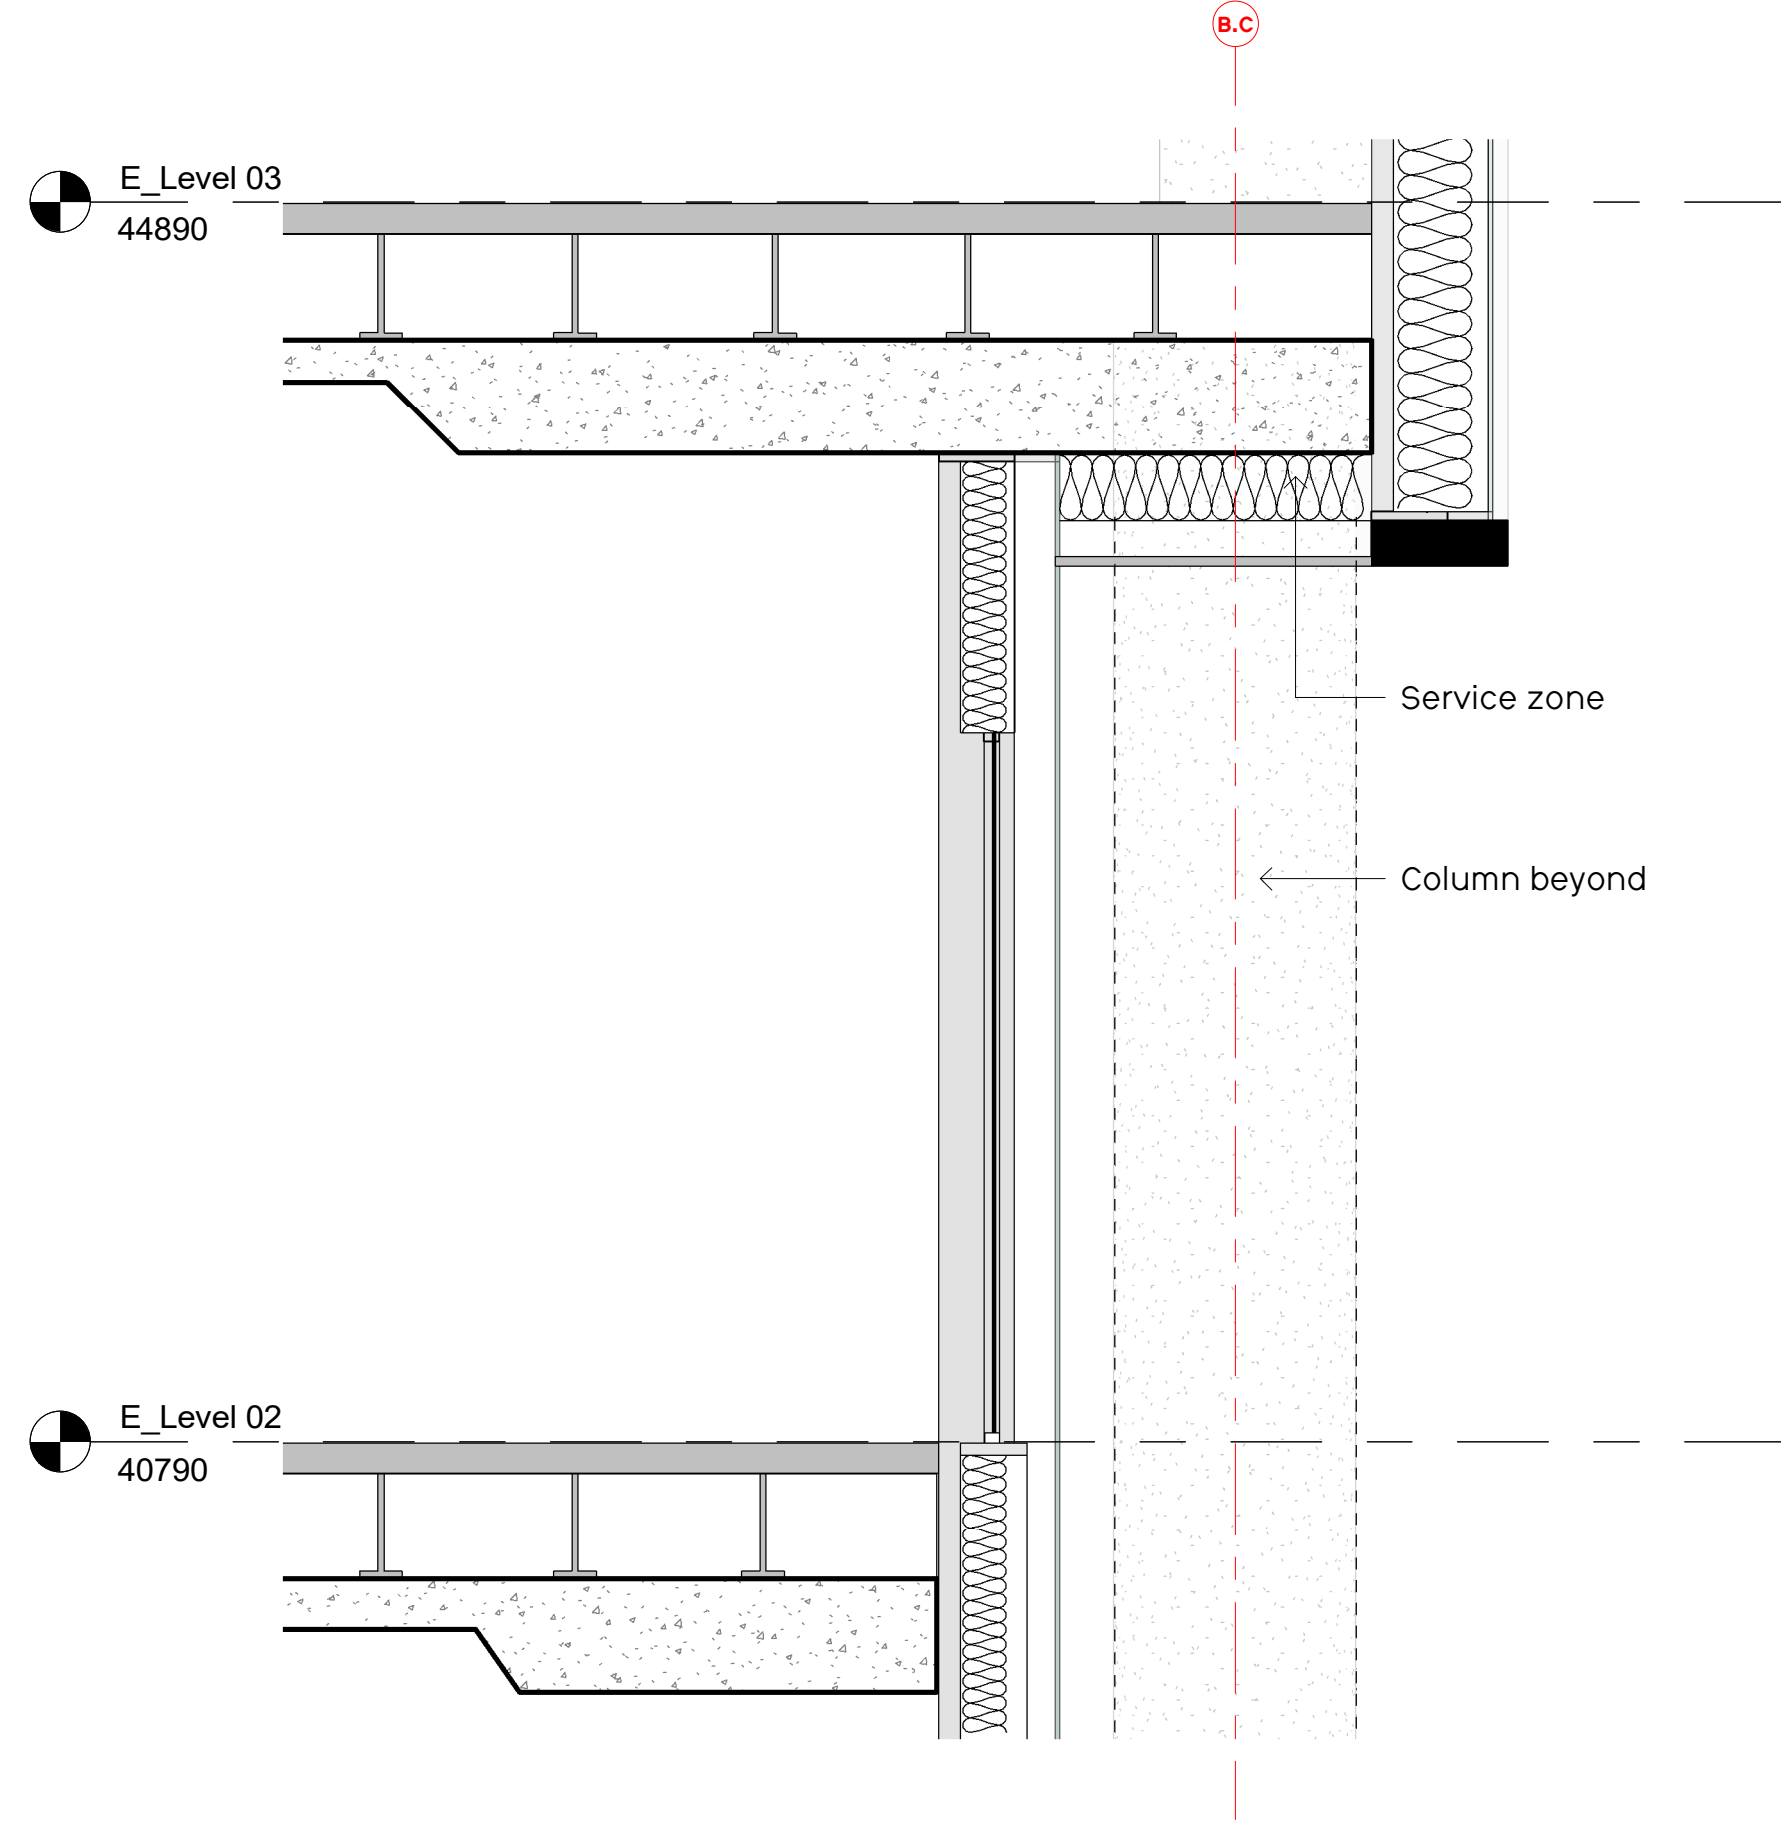

Level 02_Plan
1:25

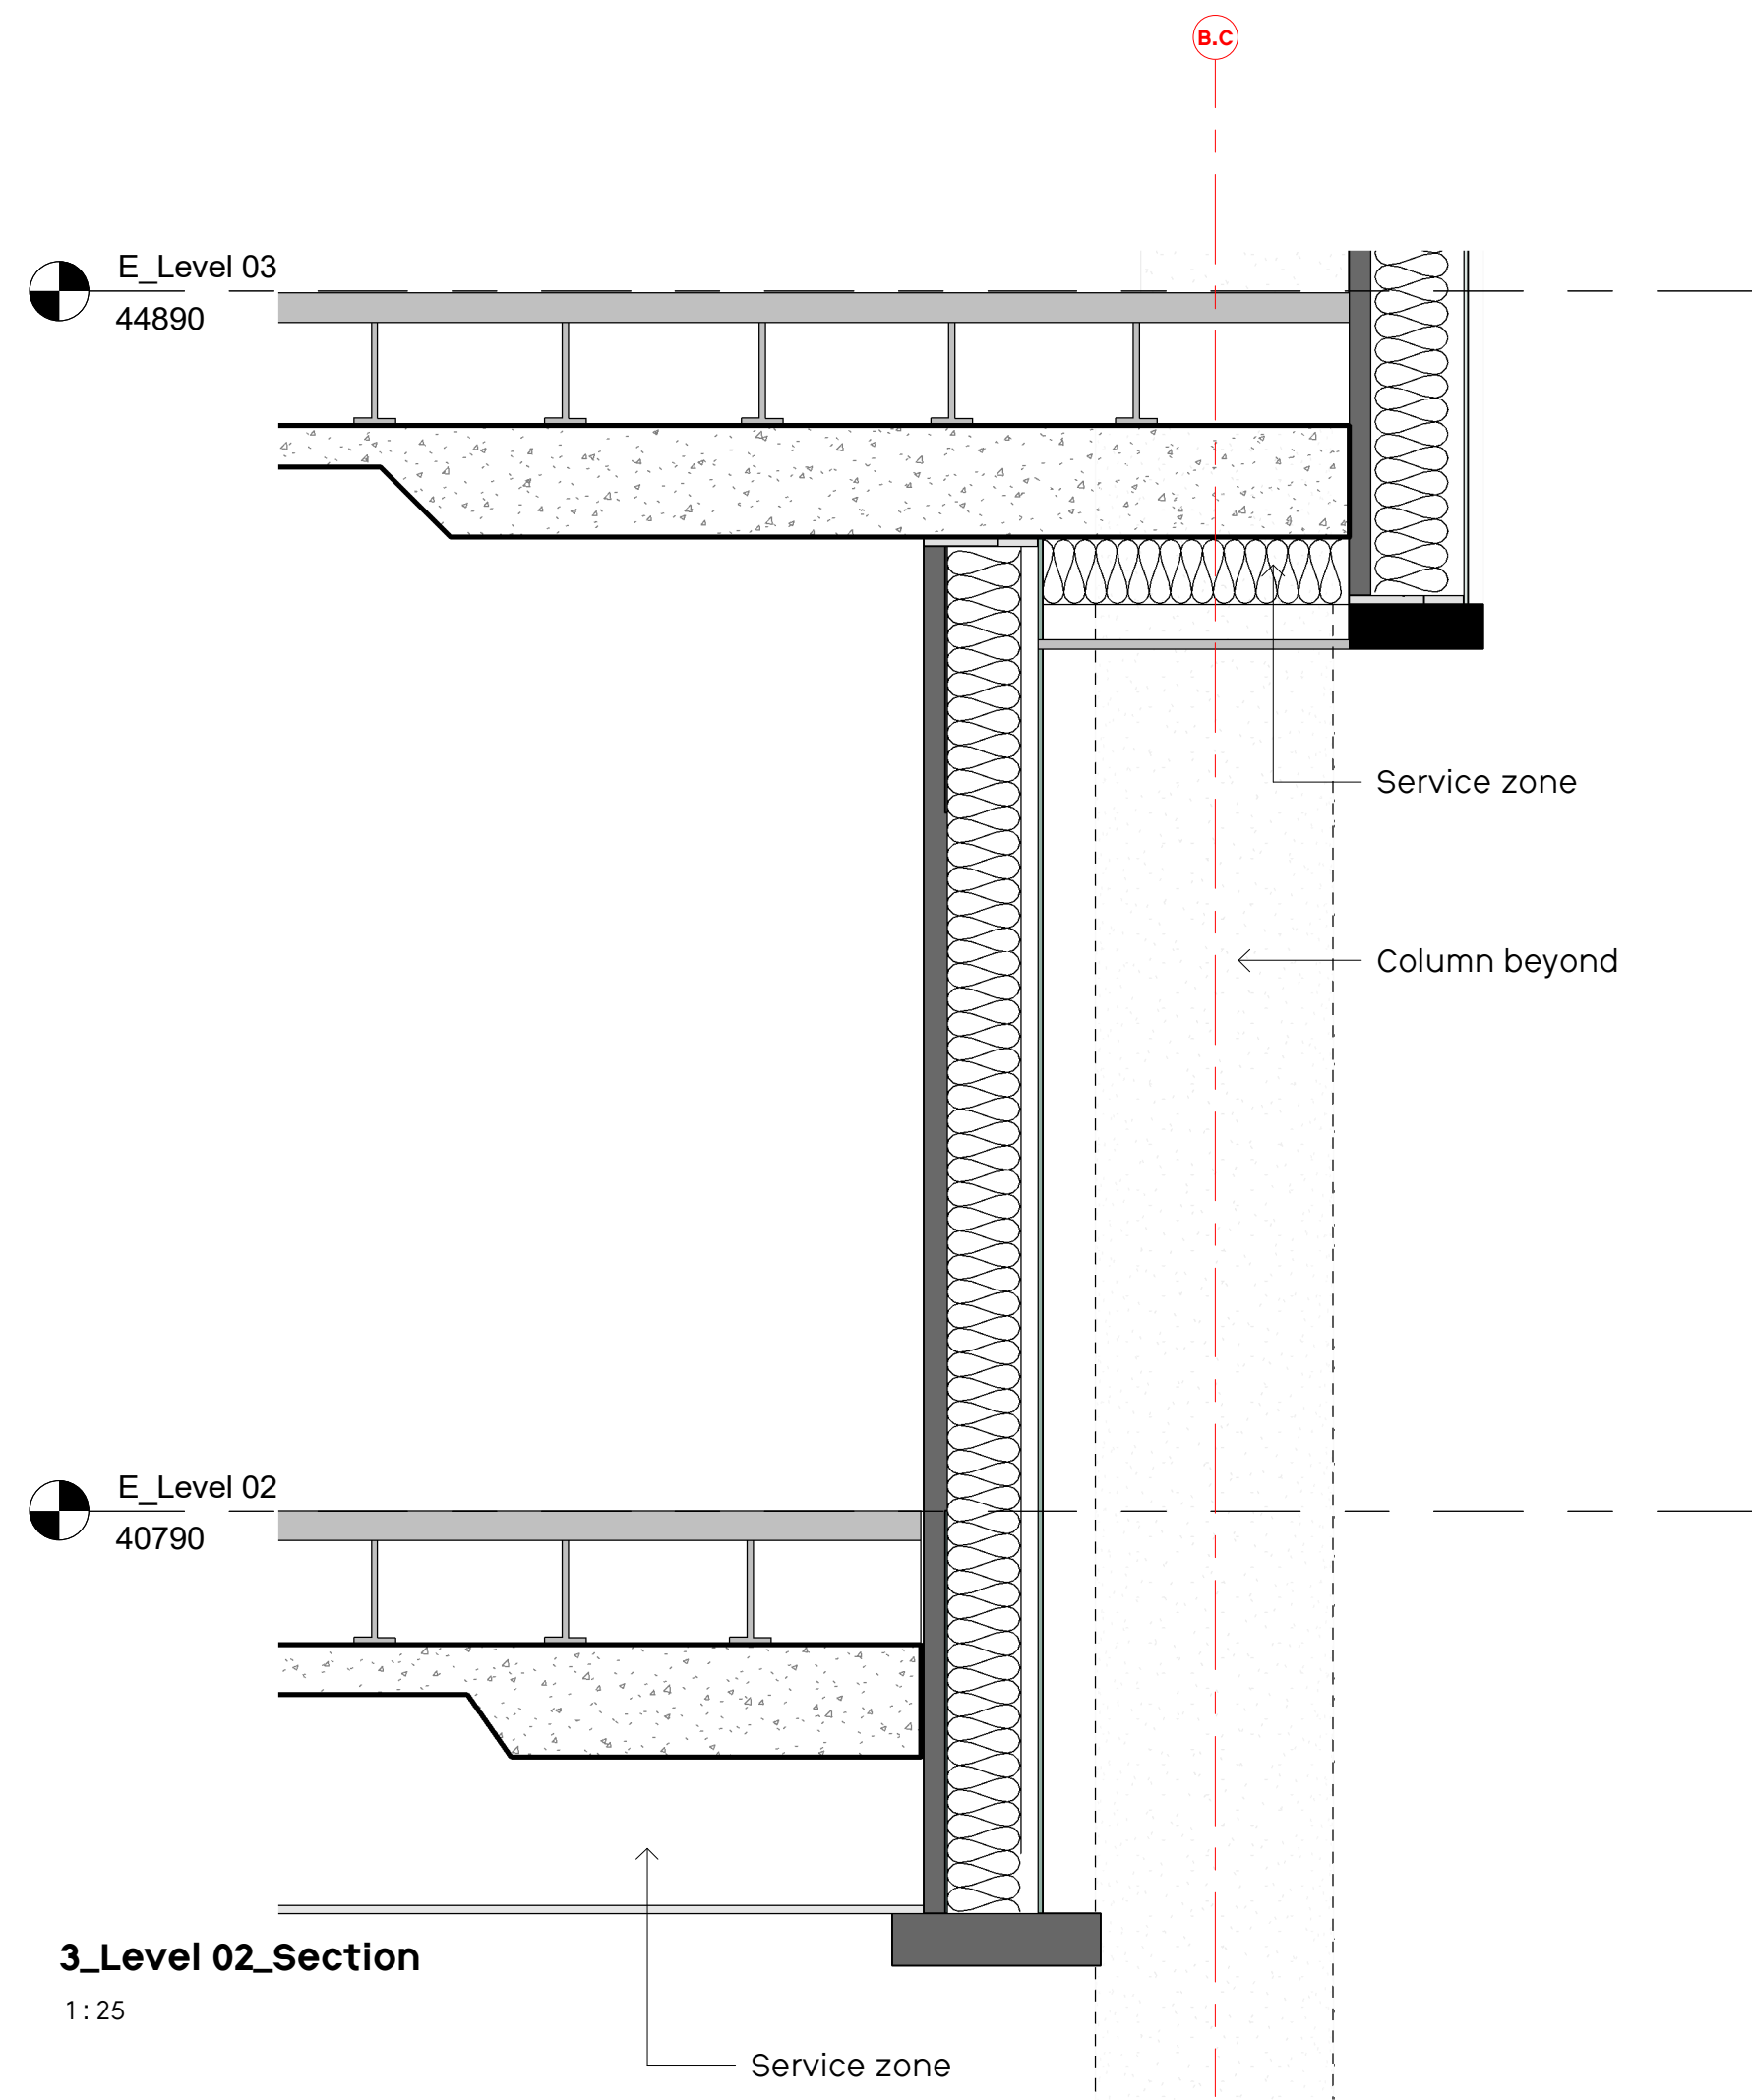

4_Level 02_Section
1:25

General Notes

No implied licence exists. This drawing should not be used to calculate areas for the purposes of valuation.
Do not scale this drawing for construction purposes. All dimensions to be checked on site by the contractor and such dimensions to be their responsibility.
All work must comply with relevant British Standards and Building Regulations requirements. Drawing errors and omissions to be reported to the architect.

Notes

Key


- F01.** Polished Concrete
- F17.** Anodised Aluminium Corrugated Rainscreen Panel - Tone 13 Dark Green
- G01.** Full Height Clear Glazing
- G07.** Aluminium Window Frame - Tone 02 Light Grey
- G11.** Aluminium Bay Frame - Tone 02 Light Grey

Note

Variation in the arrangement of panels will occur within the typical bays.



Key Plan

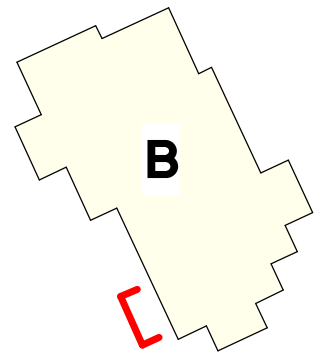

PLANNING

Project No.	0412
Project Name	Albert Bridge House
Drawing Title	Building B_Level 02 Bay Study
Client	Oval Real Estate
Scale	1:25
Date	29/11/22
Drawn by	EW
Checked by	SEW

Rev	Date	Reason	Chk
0	29/11/22	Issue for Planning	SEW

Drawing Number	Rev
0412-SEW-BB-ZZ-DR-A-PL2323	0