




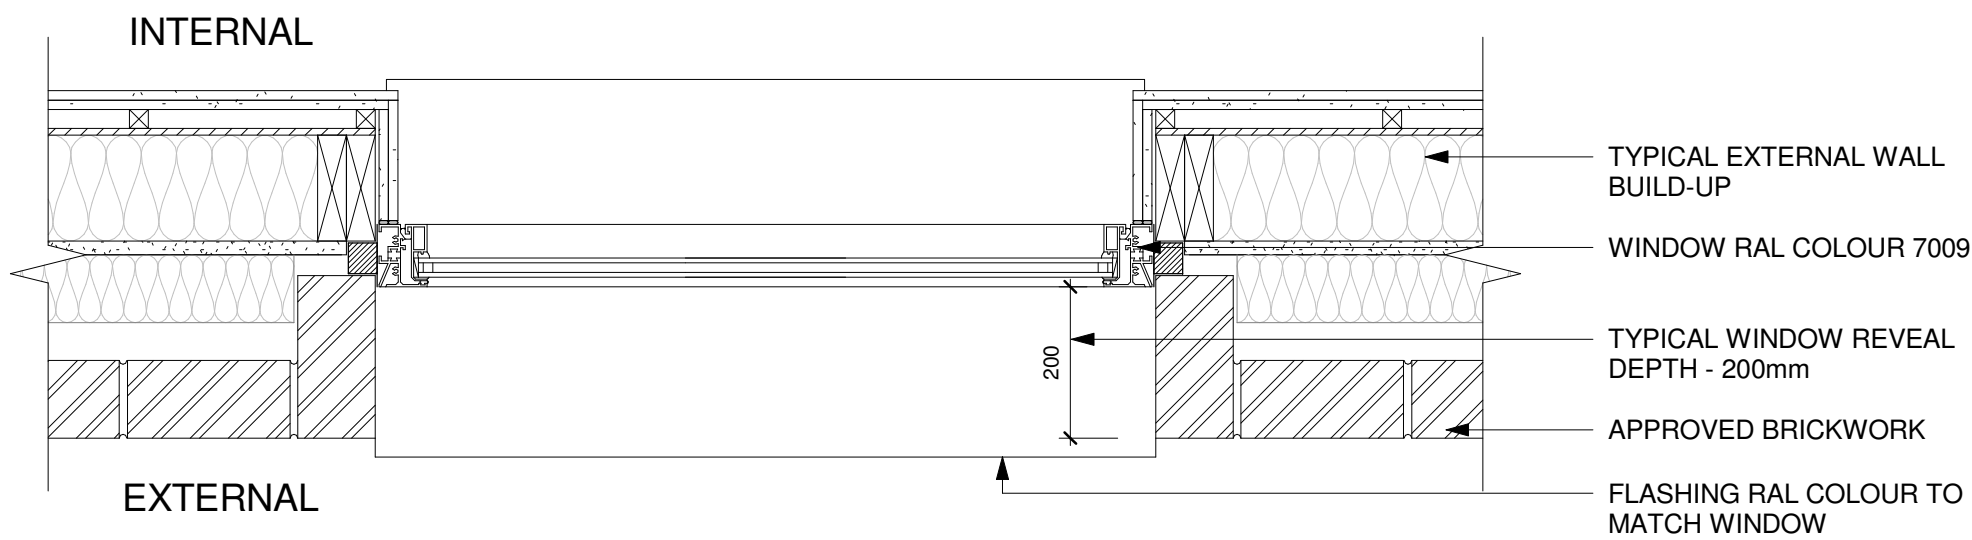


TYPICAL WINDOW REVEAL - PLAN VIEW
 1 : 10

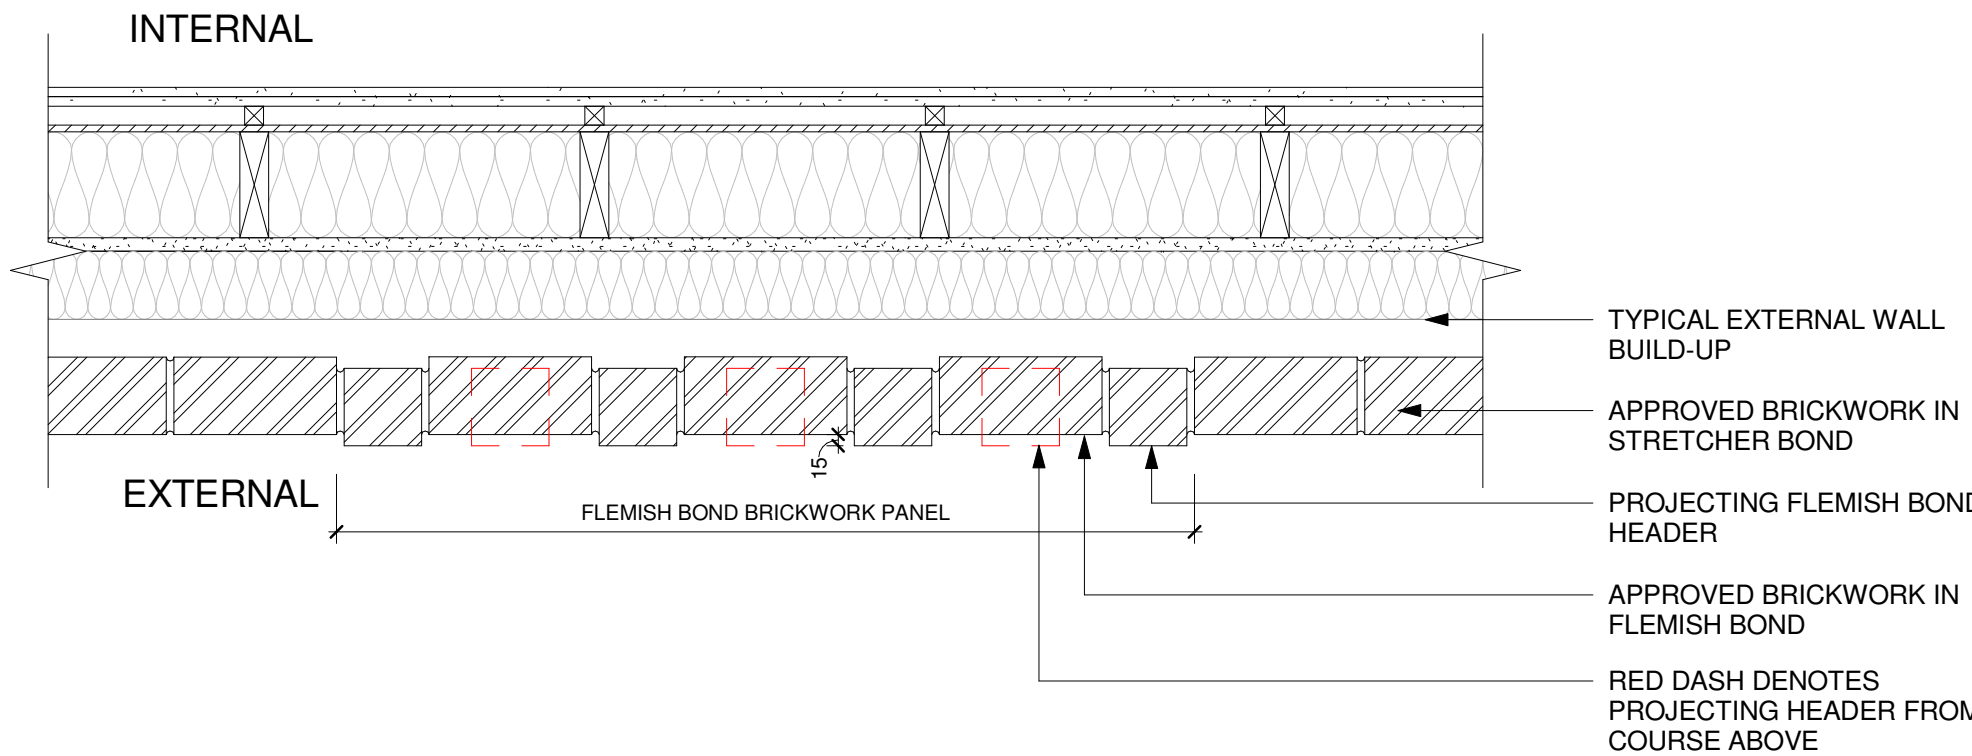


TYPICAL PROJECTING FLEMISH BOND DETAIL - PLAN VIEW
 1 : 10

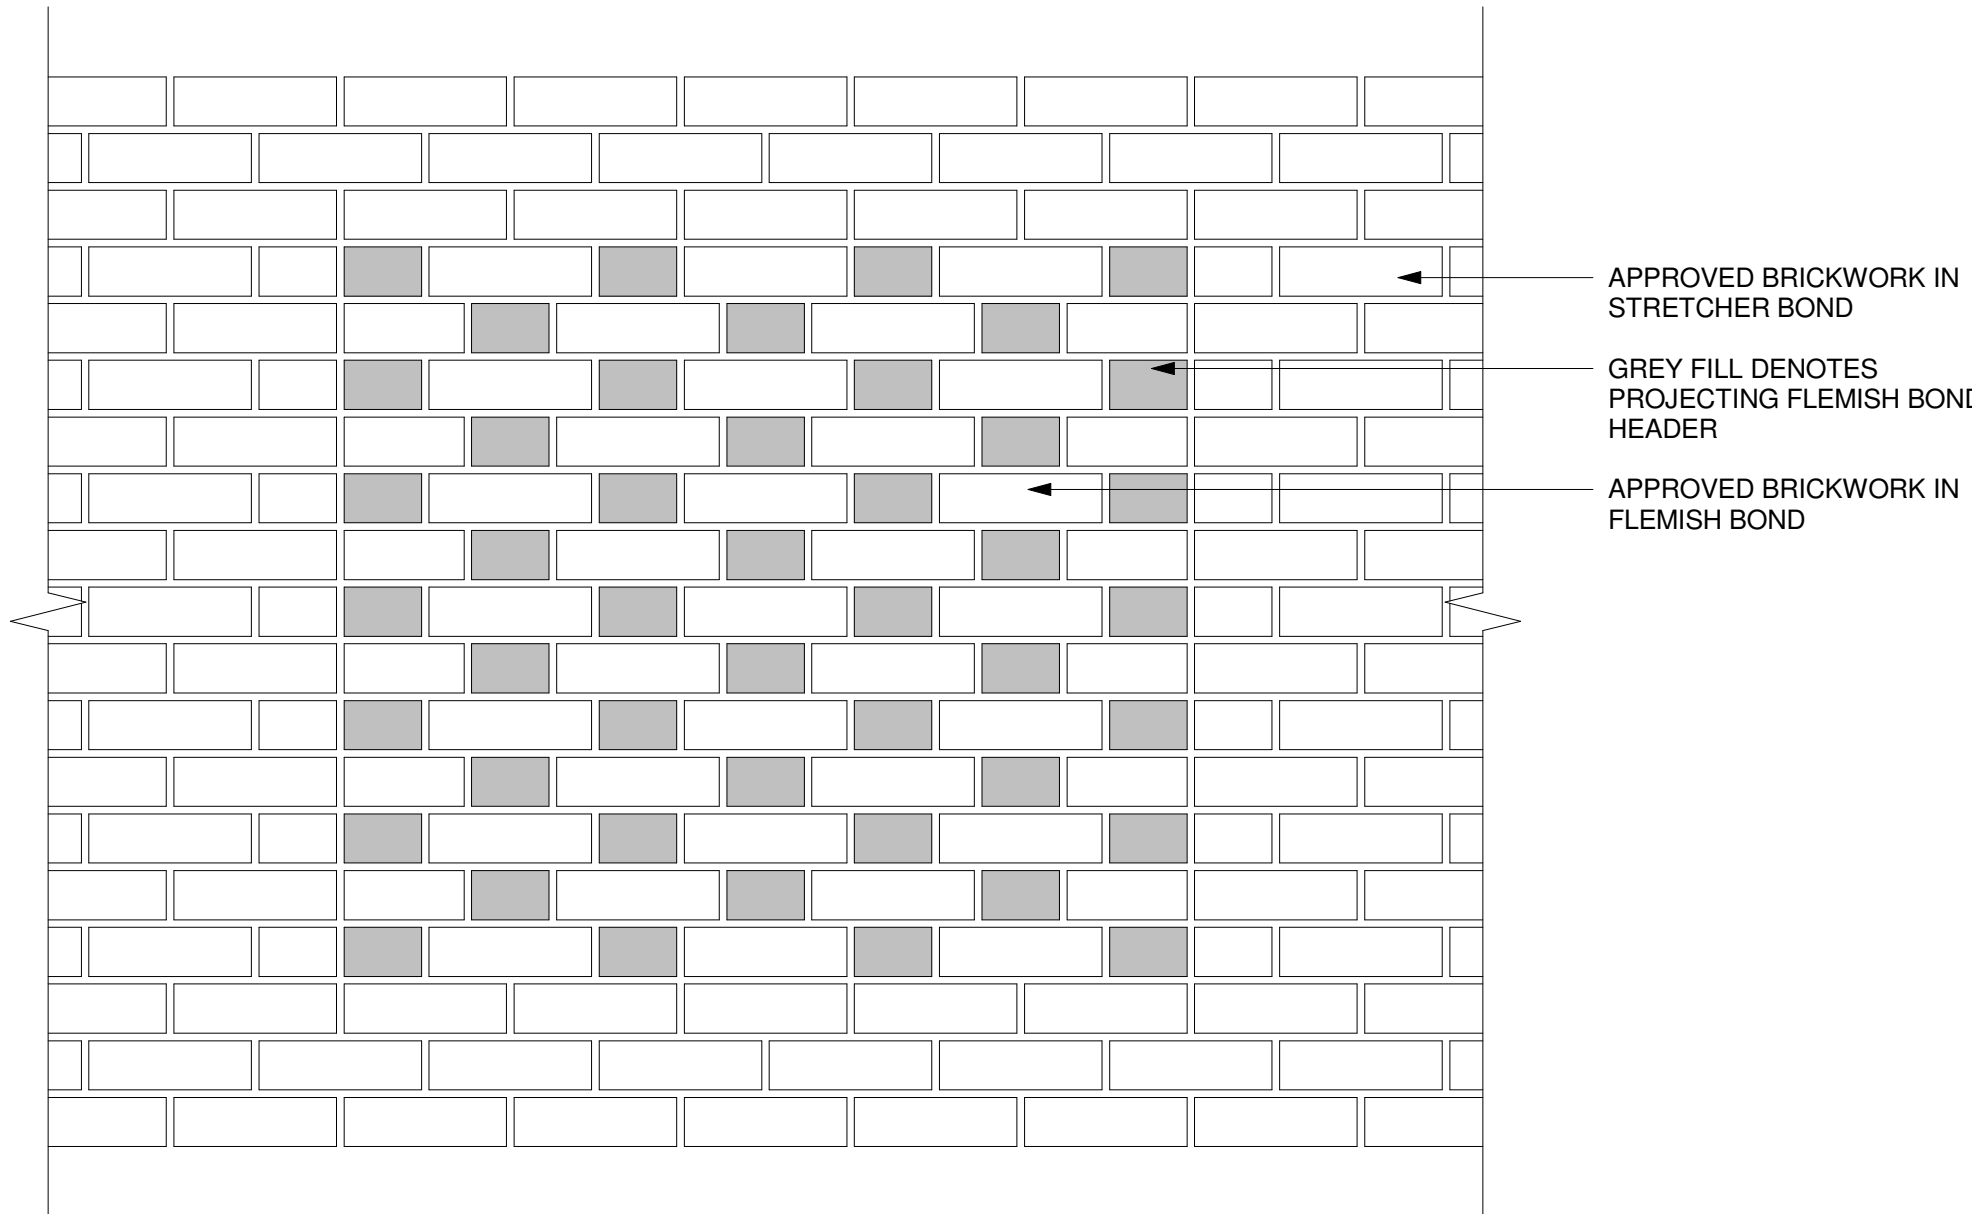


TYPICAL PROJECTING FLEMISH BOND DETAIL - ELEVATION VIEW
 1 : 10

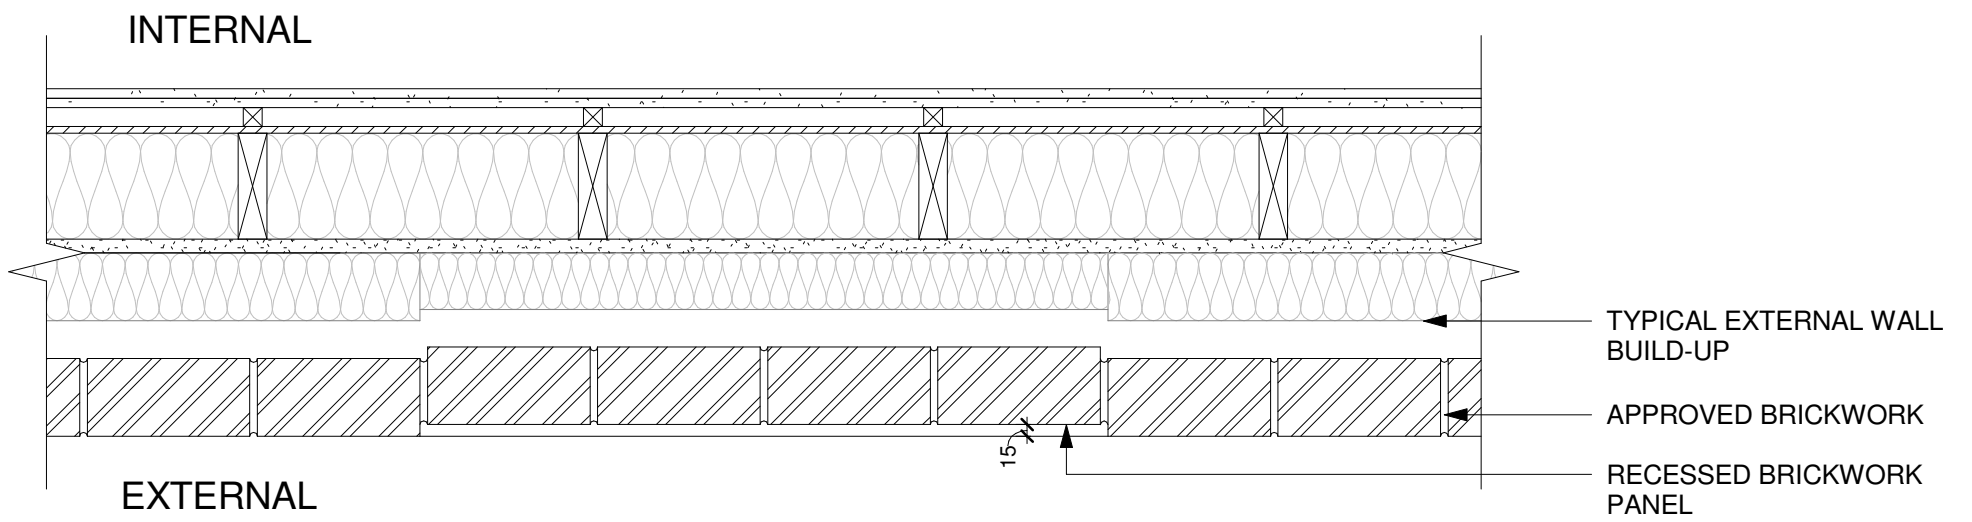

TYPICAL RECESSED BRICKWORK PANEL - PLAN VIEW
 1 : 10

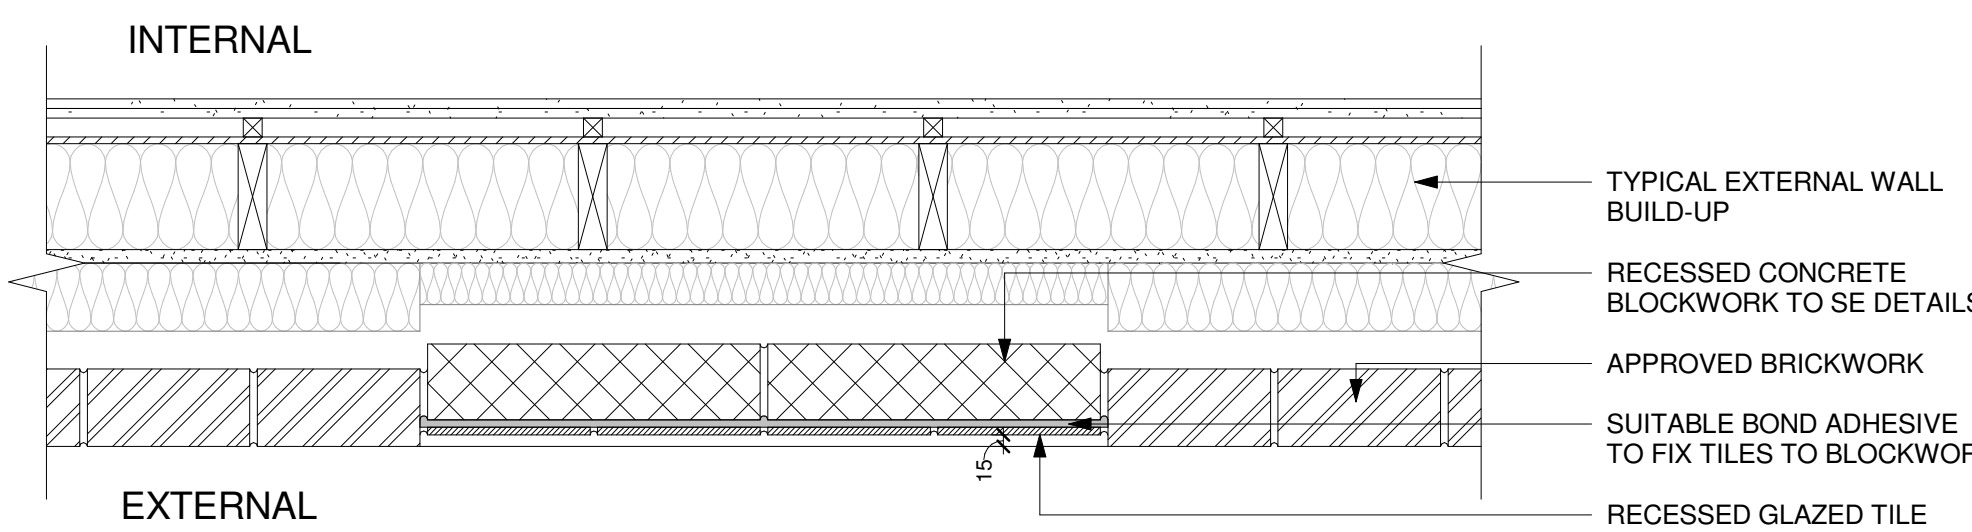

TYPICAL RECESSED GLAZED TILE PANEL - PLAN VIEW
 1 : 10

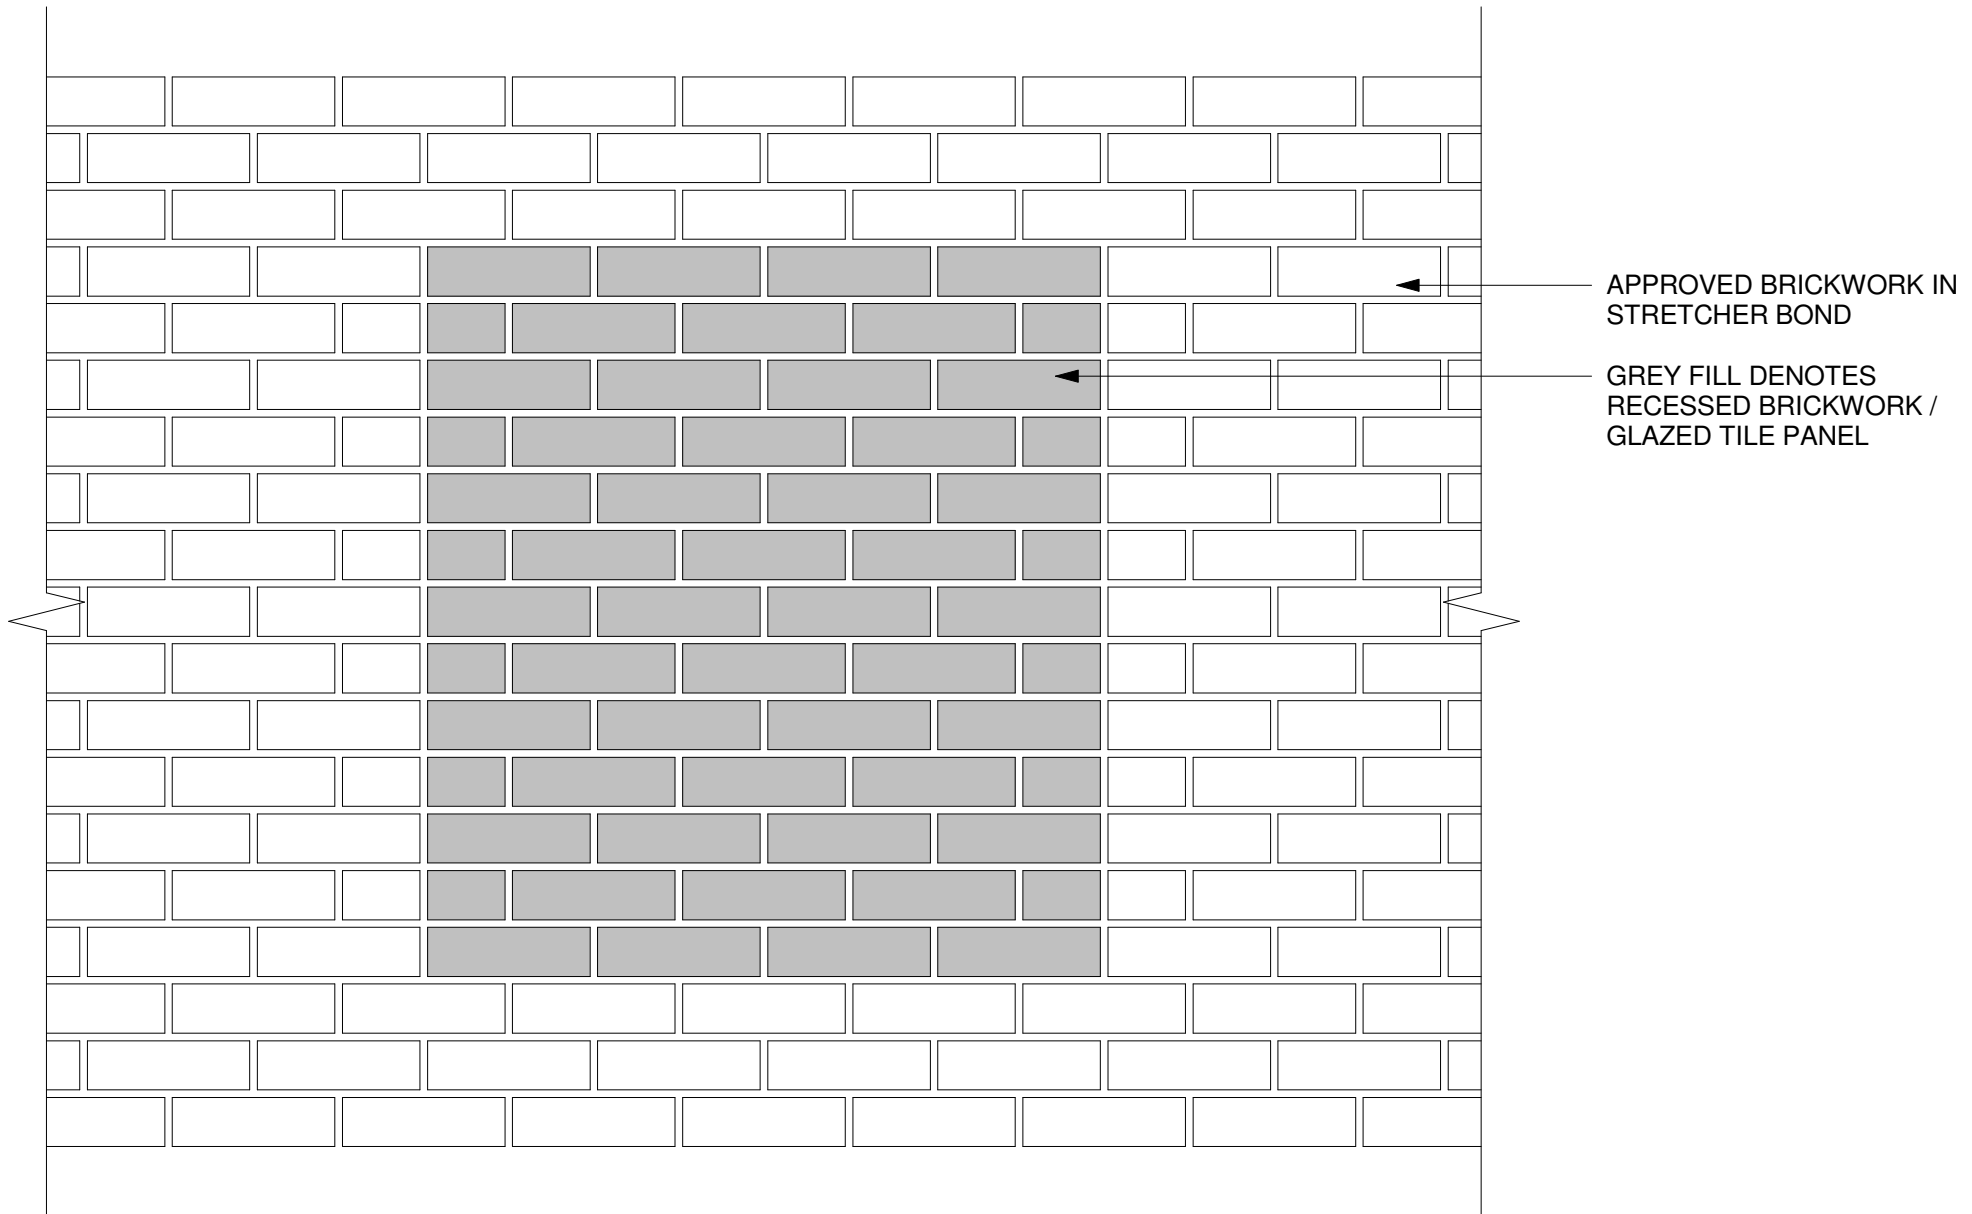

TYPICAL RECESSED PANEL - ELEVATION VIEW
 1 : 10

© The copyright in this drawing is vested in CodaStudios and no license or assignment of any kind has been, or is, granted to any third party whether by provision of copies or originals or otherwise unless agreed in writing.
DO NOT SCALE FROM THIS DRAWING
 The contractor shall check and verify all dimensions on site and report any discrepancies in writing to CodaStudios before proceeding work.
FOR ELECTRONIC DATA ISSUE
 Electronic Data / drawings are issued as "read only" and should not be interrogated for measurement. All dimensions and levels should read, only from those values stated on the drawing. Coda Studios Ltd is not responsible for discrepancies caused by the overlay of other parties BIM/IFC models. These are overlaid purely as reference.

Revision		Date	Drawn	Checked
A	Elevation views added	07/11/22	RM	JH
B	Window material omitted	23/11/22	RM	JH