





SITE ELEVATION AA - LAINDON ROAD
1:200

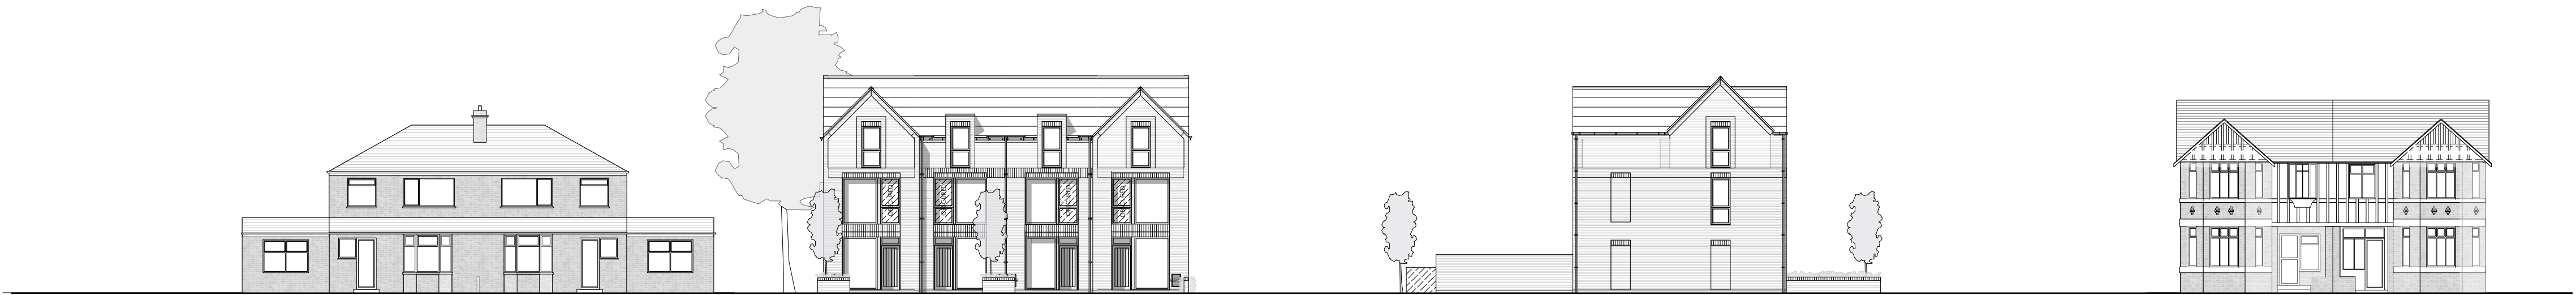

SITE ELEVATION BB - NEW ACCESS ROAD
1:200

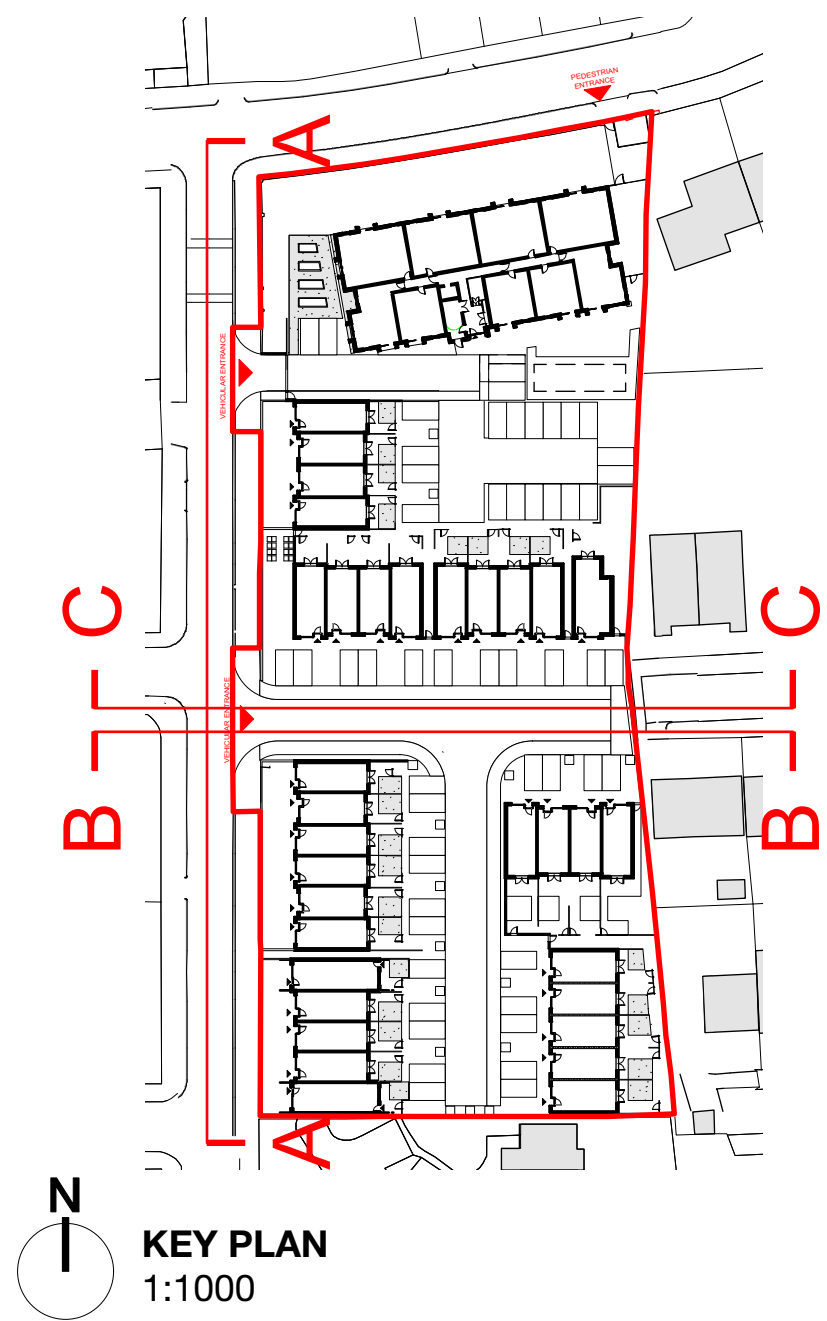

KEY PLAN
1:1000



SITE ELEVATION CC - NEW ACCESS ROAD
1:200

STREET ELEVATIONS
1:200 @ A1

PLANNING

IMPORTANT NOTES:

REVISION	DATE	DESCRIPTION
A	05/12/22	REPLACED GLAZING WITH BRICK PANEL.

CLIENT: BRITANNIA GROUP	
PROJECT: PROPOSED RESIDENTIAL DEVELOPMENT	
ADDRESS: VICTORIA PARK PROBATION CENTRE	
DRAWING TITLE: STREET ELEVATIONS	
SCALE: 1:200 @ A1	DATE: OCTOBER 2022
DRAWING NO: A662_P_110A	

OLLIER SMURTHWAITE ARCHITECTS
40 King Street, Manchester, M2 6BA
T: 0161 883 0838
F: 0161 883 0839
E: mail@olliersmurthwaite.com