

EXISTING




NEON TO COME OFF BOX FRAME. BOX
FRAME TO BE SECURED TO FASCIA


BOX FRAME TO BE PAINTED OUT IN
COLOUR TO MATCH SANDSTONE FASCIA



ELEVATION A 1:75

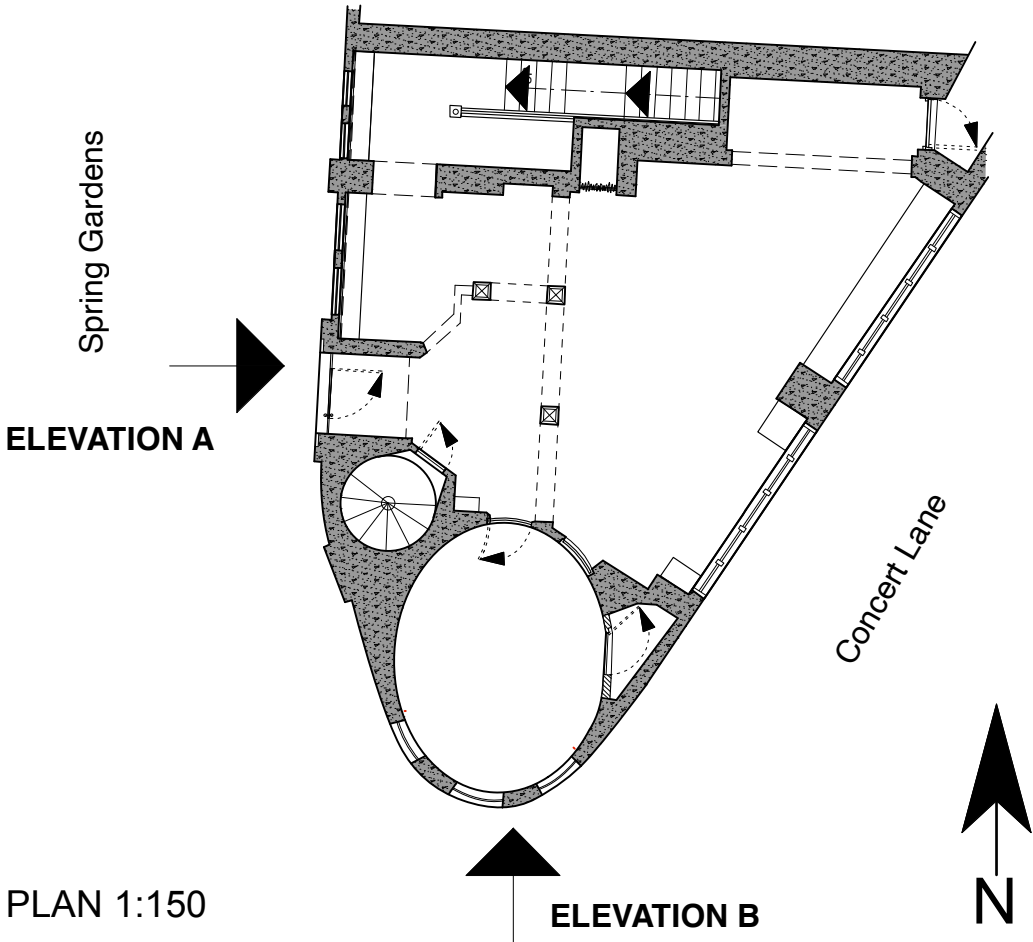

SANDSTONE SIGNAGE
FREIZE CURRENTLY CLEAR

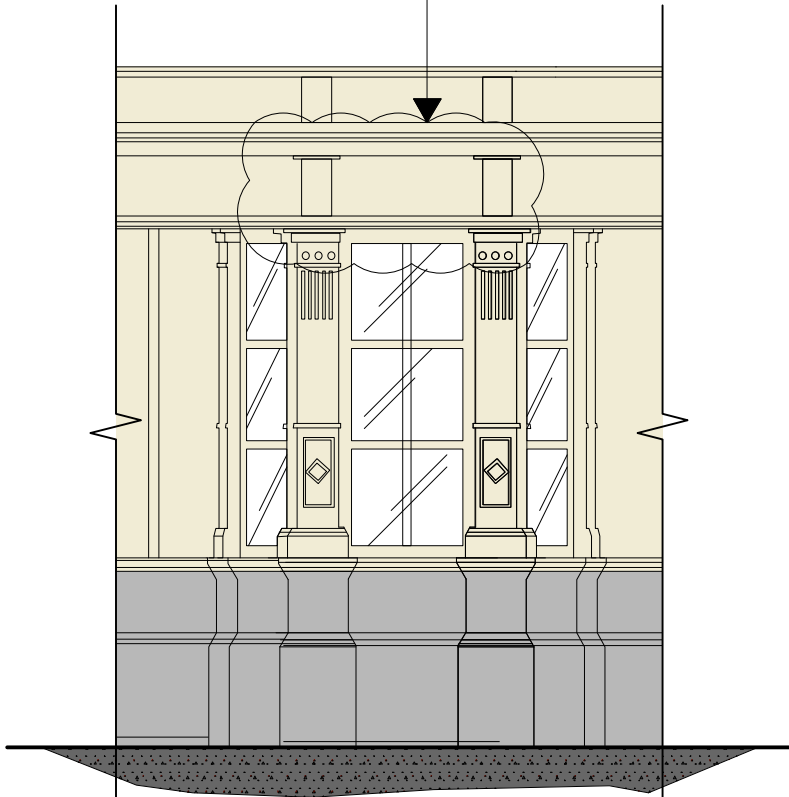

ELEVATION B 1:75

1. DO NOT SCALE. WORK ONLY TO FIGURED DIMENSIONS.
2. ALL DIMENSIONS TO BE CHECKED ON SITE BEFORE FABRICATION.
3. CONTRACTOR IS OBLIGED TO REPORT ALL ERRORS AND OMISSIONS TO DESIGNERS.
4. CONTRACTORS TO REFER TO ENGINEERS DRAWINGS BEFORE PROCEEDING WITH WORKS.

ALL DRAWINGS AND IDEAS ARE COPYRIGHT, AND MAY NOT BE DISTRIBUTED, COPIED OR ISSUED WITHOUT PERMISSION OF Pencilkit Ltd.

NOTE

REVISIONS		
No.	Date	Description

Pencilkit

76 Southwark Park Road
Bermondsey
London
SE16 3RS

Tel. +44 (0)20 7552 0894
Graham Russell +44 (0)7375 020607
Lucy Morris +44 (0)7793 199656
pencilkit@mac.com
http://pencilkit.co.uk

Client

Vivienne Westwood Ltd.
44 Conduit Street
London
W1R 9FB

Project

VIVIENNE WESTWOOD,
47 SPRING GARDENS,
KINGS STREET,
MANCHESTER, M2 2BG.

Titles

Existing

Scale 1:75@A3	Dwg. No. 95116-02	Rev.
Date 20/1/23		
Drawn GR		