


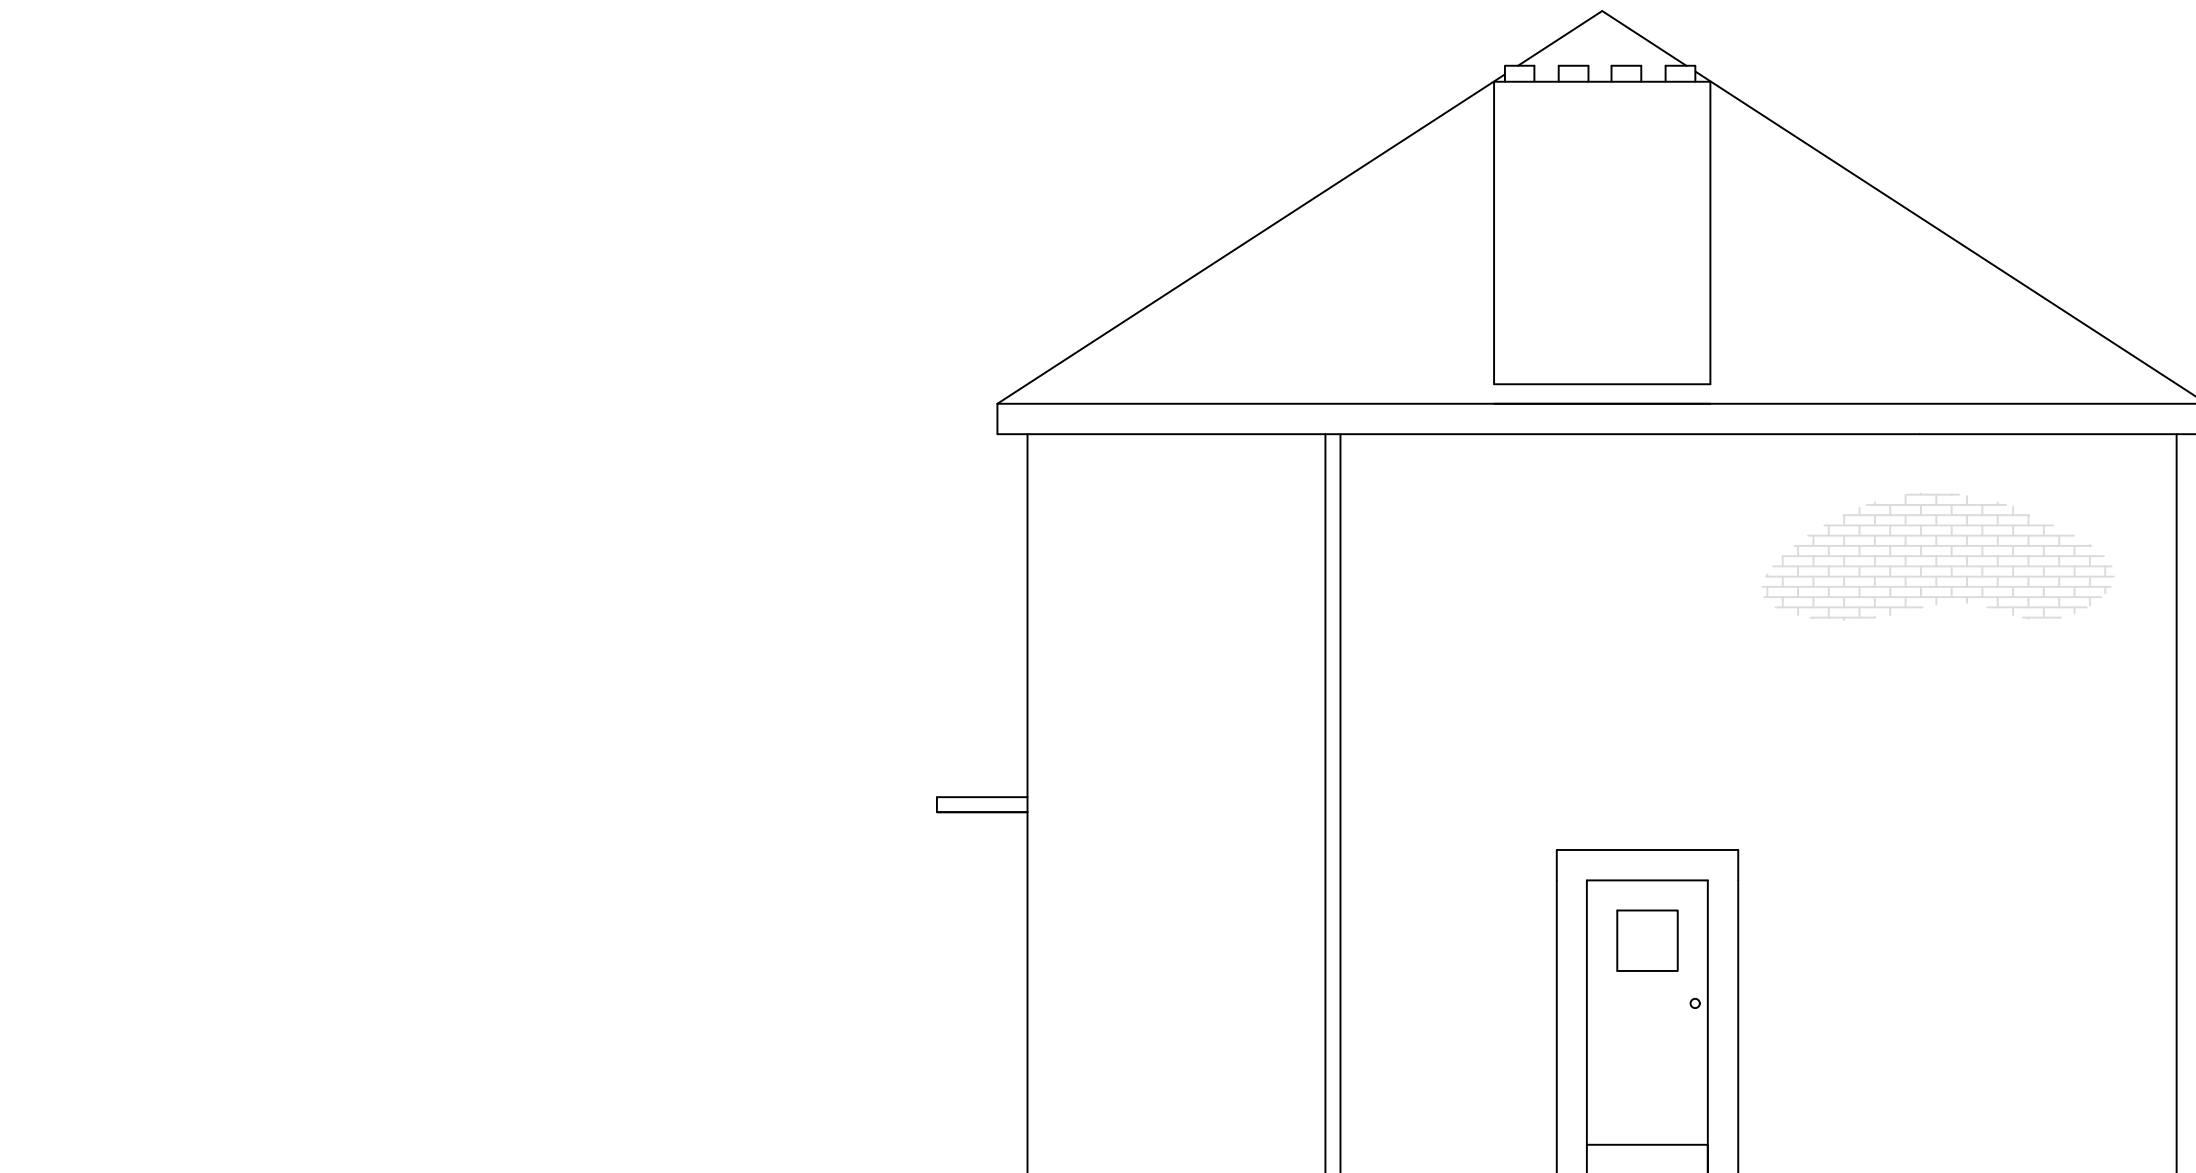

Existing Side Elevation (from No.2)