





D01 Location Plan
Scale: 1:200 @ A1

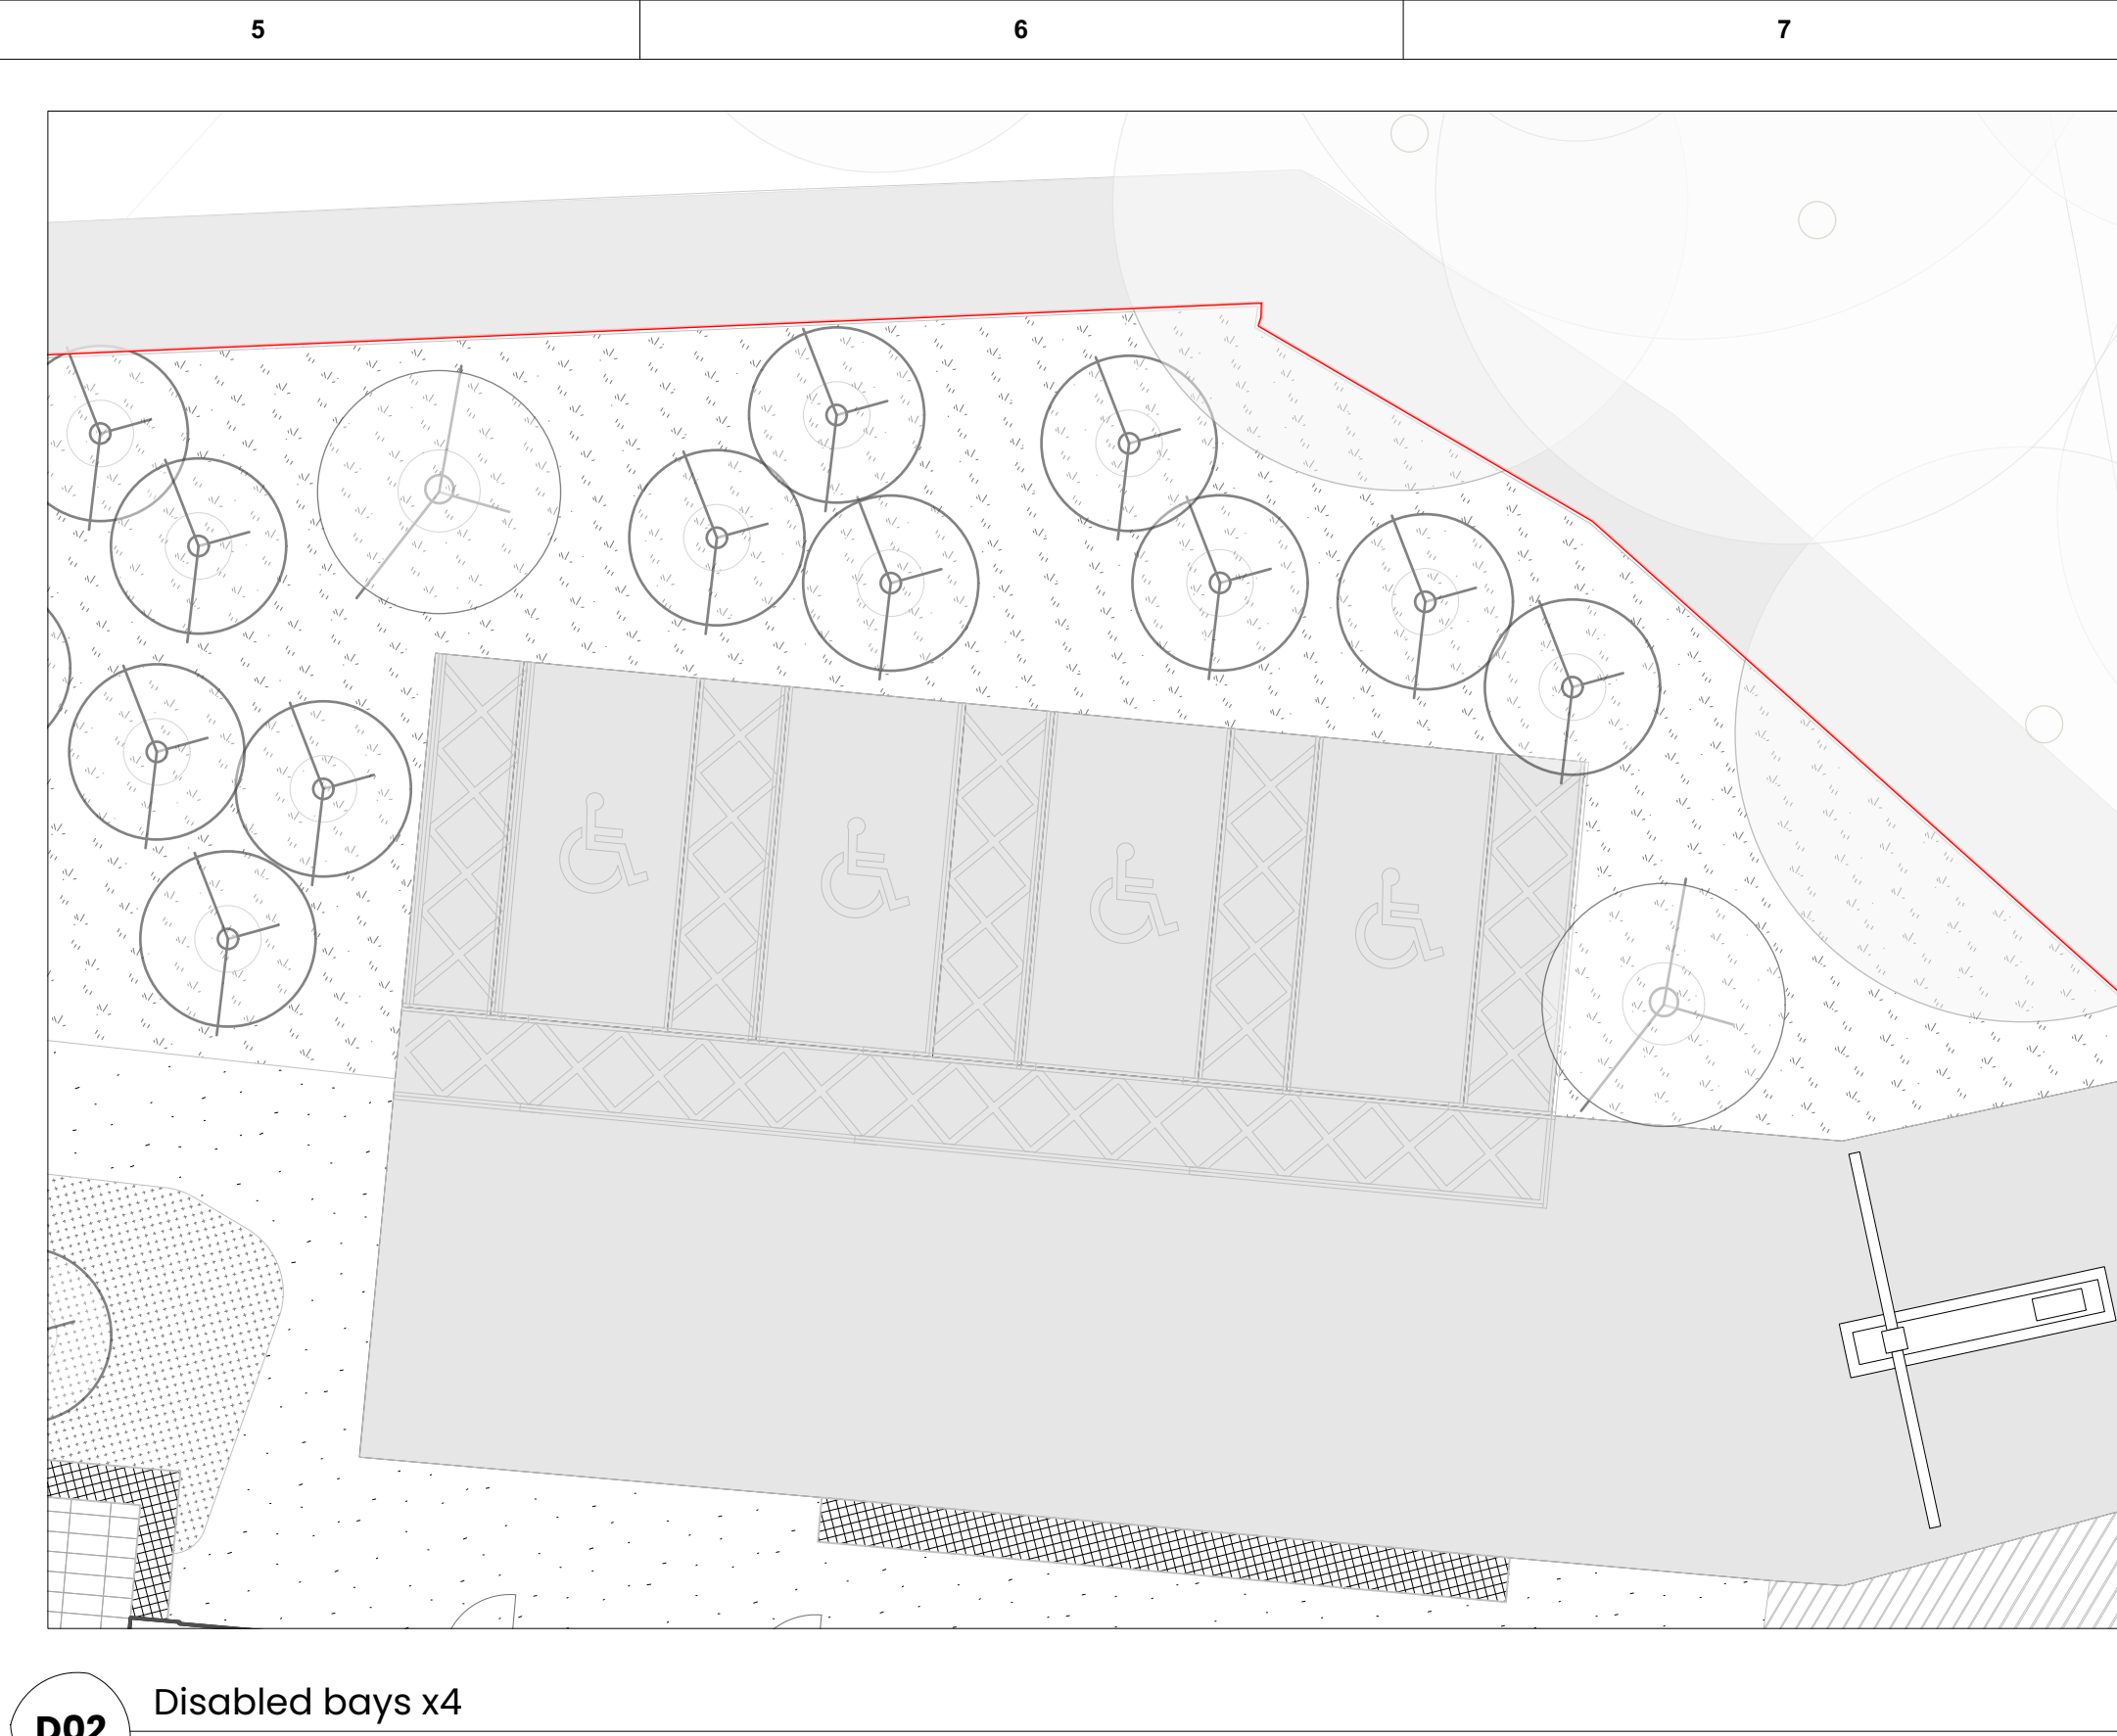

D02 Disabled bays x4
Scale: 1:100 @ A1

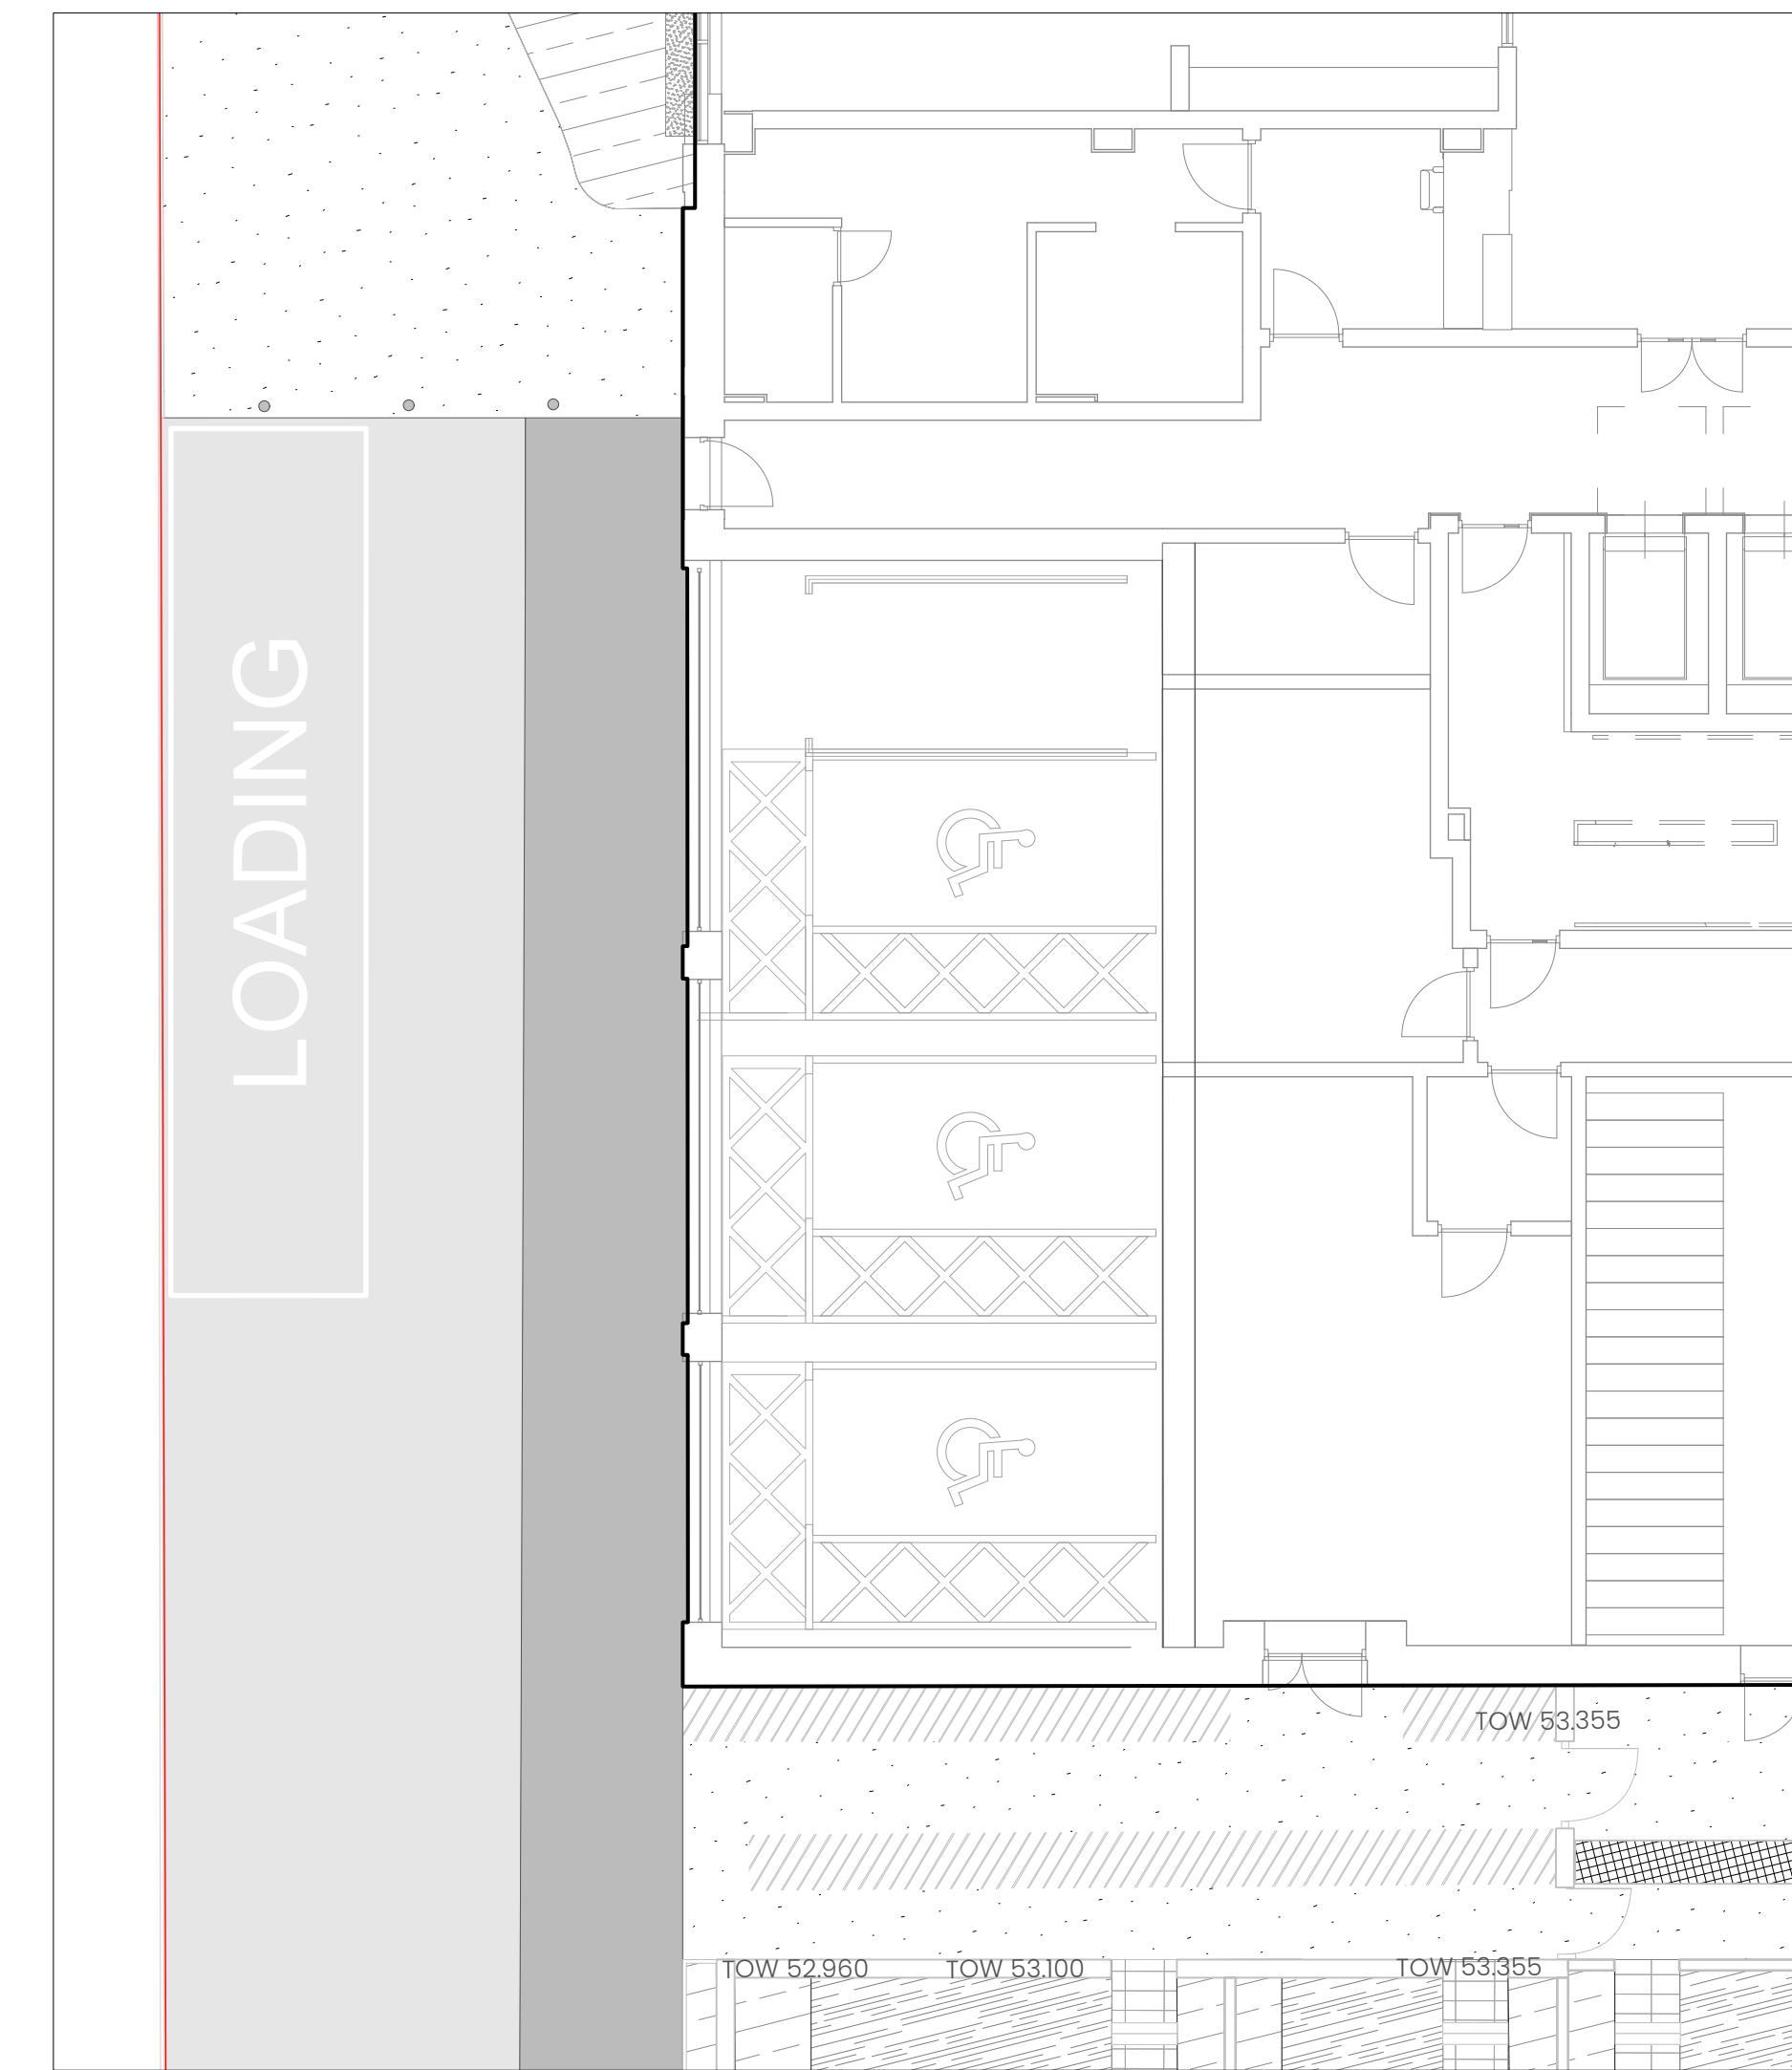

D03 Disabled bays x3
Scale: 1:100 @ A1

NOTES:
1. DO NOT SCALE FROM THIS DRAWING. ALWAYS WORK TO NOTED DIMENSIONS.
2. ALL SETTING OUT, LEVELS AND DIMENSIONS TO BE CHECKED ON SITE PRIOR TO THE INSTALLATION OF MATERIALS AND ANY DISCREPANCIES ARE TO BE BROUGHT TO THE ATTENTION OF THE CONTRACT ADMINISTRATOR IMMEDIATELY.
3. THIS DRAWING MUST BE READ WITH THE RELEVANT SPECIFICATION DOCUMENTS AND DETAIL DRAWINGS. ANY DISCREPANCIES MUST BE BROUGHT TO THE ATTENTION OF THE CONTRACT ADMINISTRATOR IMMEDIATELY.
4. THIS DRAWING IS COPYRIGHT PROTECTED AND MAY NOT BE REPRODUCED IN WHOLE OR PART WITHOUT WRITTEN AUTHORITY.
5. ALL DIMENSIONS ARE IN MILLIMETRES UNLESS OTHERWISE STATED.


THIS DRAWING WAS PLOTTED ON:
24/01/2023

REVISION HISTORY				
DATE	REV	ZONE	DESCRIPTION	CHK
01/12/2022	P03		Stage 4 issue	ST
11/01/2023	P04		Tree location & root protection update	ST
24/01/2023	P05		Tree location final update	ST

GENERAL INFORMATION

Application Site Boundary

LOCATION PLAN

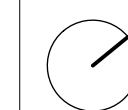

ORIGINATOR

	W	layer.studio	MANCHESTER	NEWCASTLE
	T	01625 523 157	The Barn	Finlaid
	E	manchester or newcastle@layer.studio	One Hollin Lane	1 Salters Road
			Stydl	Gosforth
			Cheshire	Newcastle upon Tyne
			SK9 4JH	NE3 1DH

Client

Wates Construction

Project

Rodney St

Ancoats

Drawing Title

Disabled Parking Layout

Created By	Checked By	Scale	Sheet Size
OK	ST	1:200	A1

Project Number	Originator	Volume	Level	File Type	Discipline	Number
RODSTA	LYR					XX-ZZ-D---L-1004

Work Stage	Status	Revision
Stage 4	S4 Stage Approval	P05