


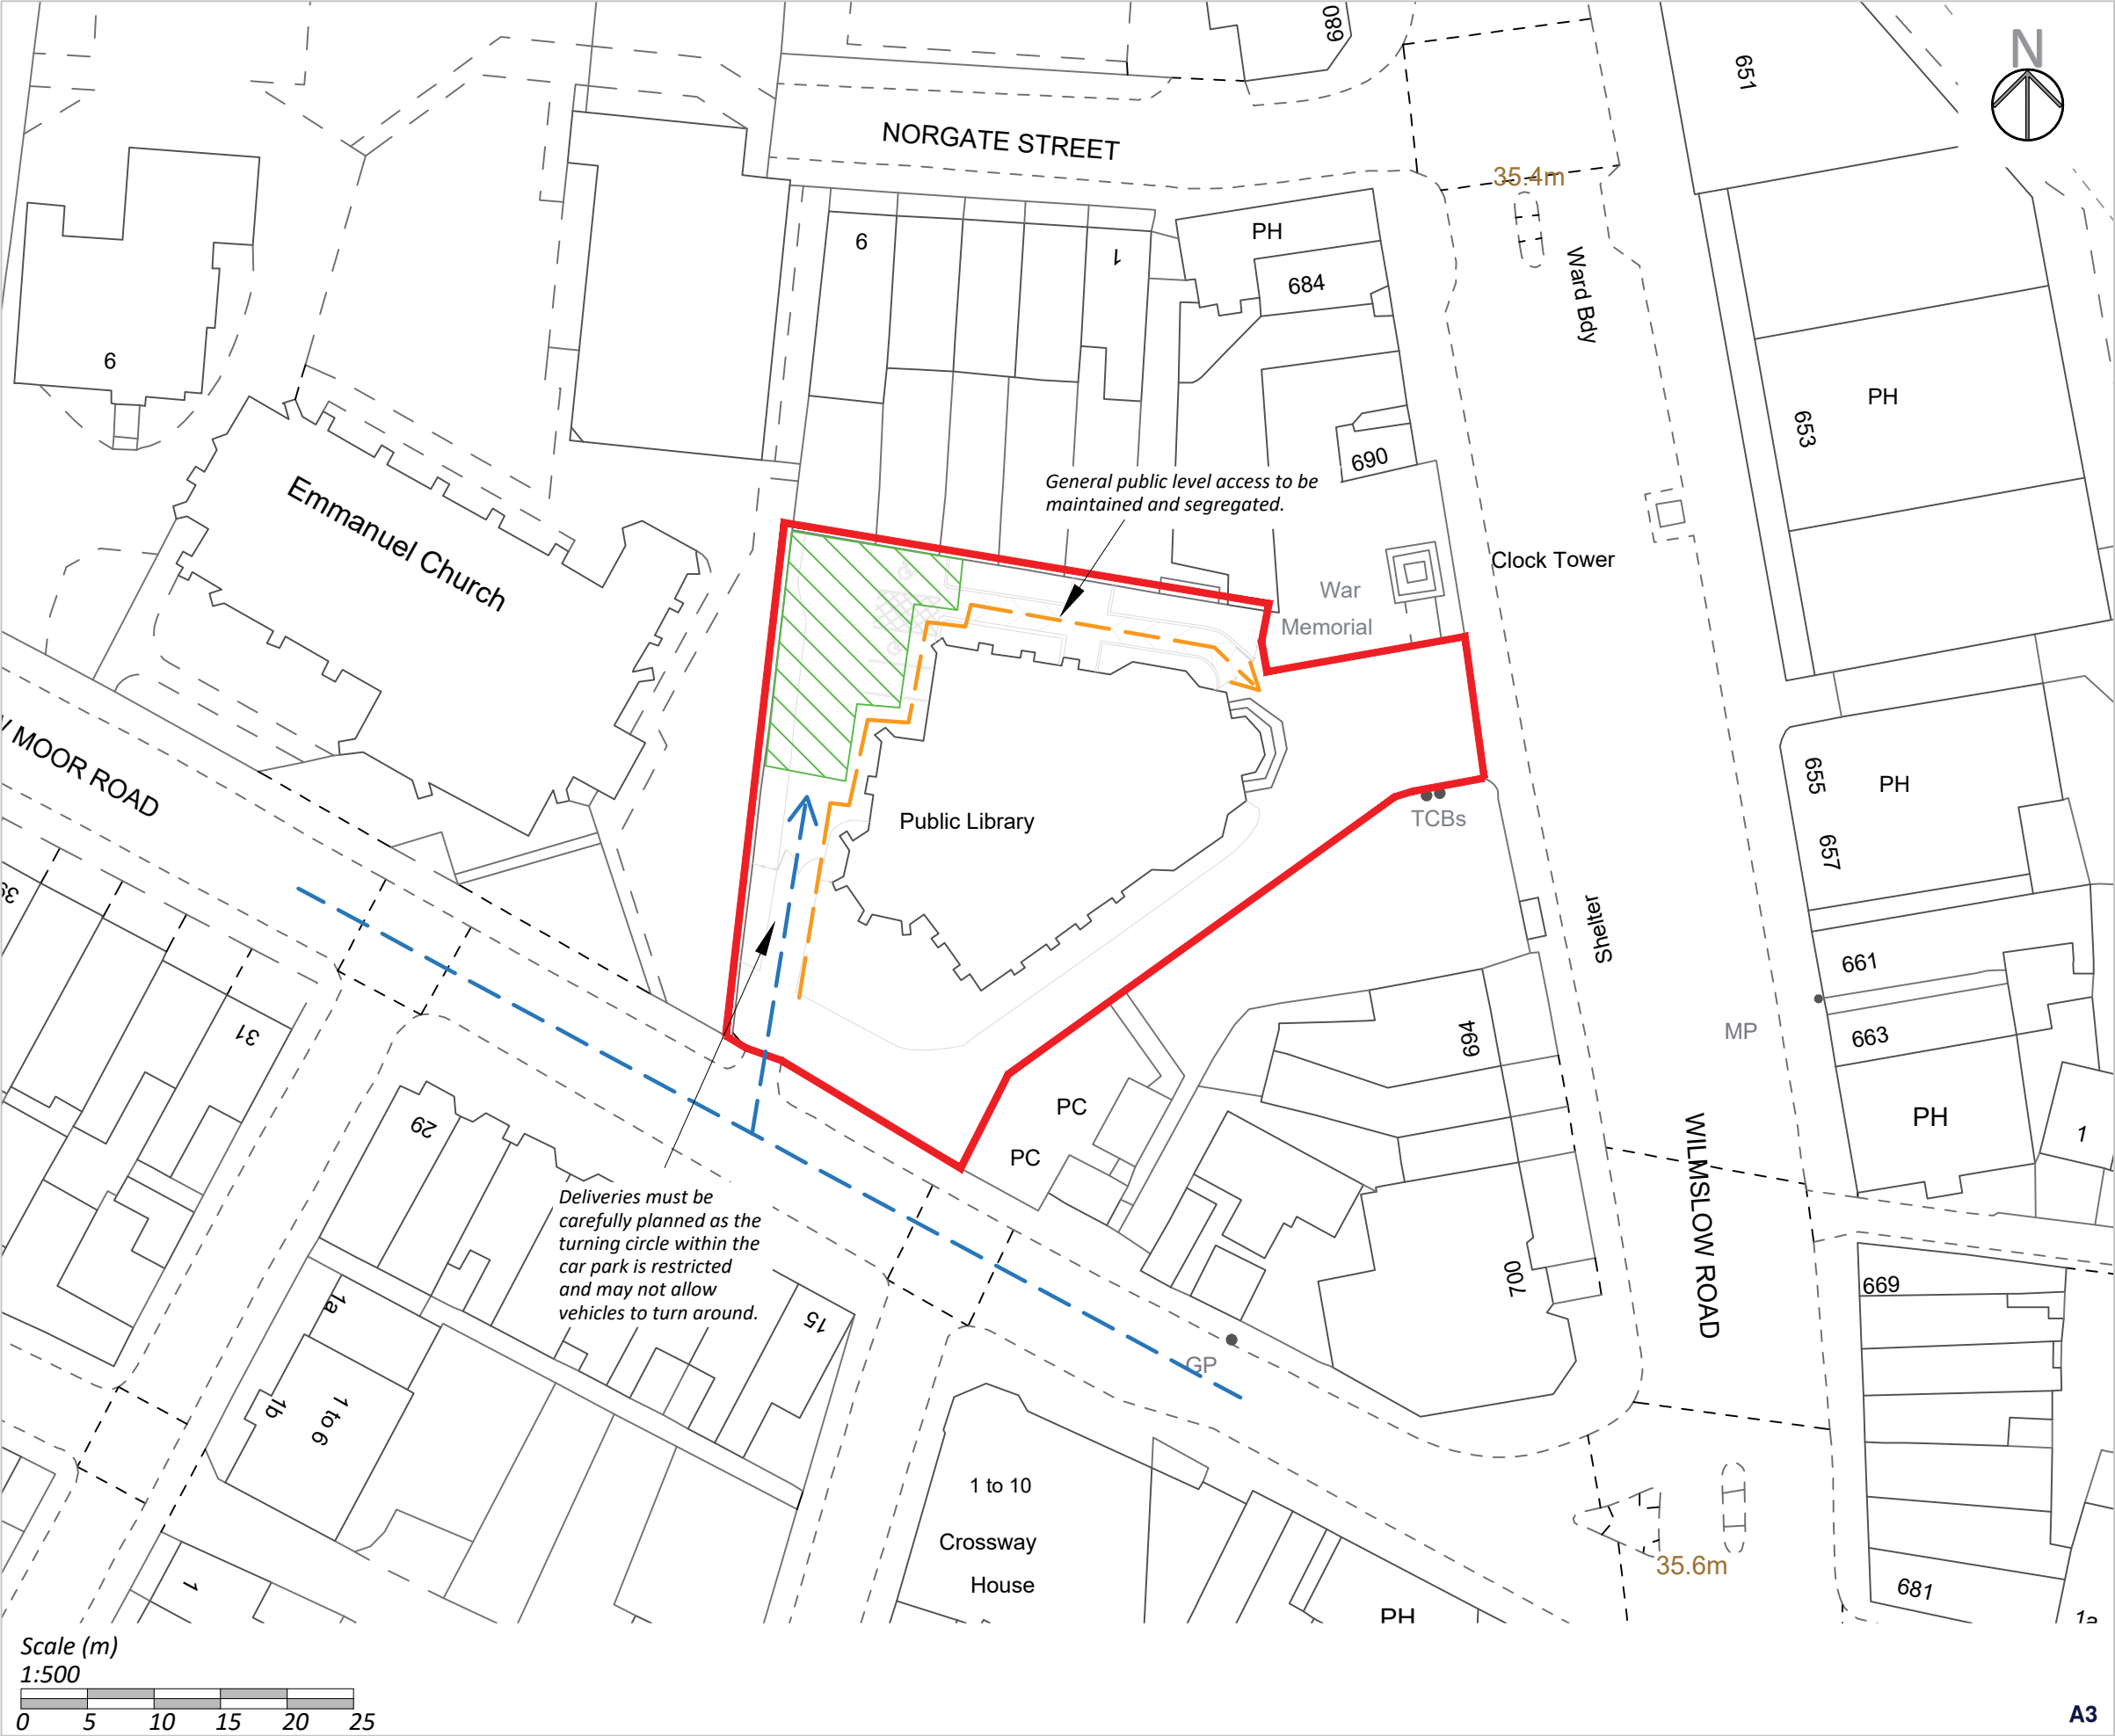



AA PROJECTS
DELIVERING EXCELLENCE WITH **DREES & SOMMER**

Notes:

-  *Proposed Contractor Compound*
-  *Public Access Route*
-  *Vehicle Delivery Route*
-  *Site Boundary*

Copyright: All rights reserved. This drawing must not be reproduced without permission from AA Projects Ltd. Do not scale off this drawing. All dimensions are to be checked on site by contractor / sub contractor. Any discrepancies to be reported to AA Projects Ltd.

Rev	Date	Revision notes	By	Check



AA PROJECTS
L2 Pilkington Court
Sinclair Way
Prescot Business Park
Prescot
Liverpool
L34 1QG
Tel: 0151 430 2340

Office Locations
Birmingham, Leeds, Liverpool, London,
Manchester, Oxford, Rugby, Newcastle
www.aaprojects.co.uk

Client Equans MCC	Drawing Title Didsbury Library Contractor Site Setup		
Project Title Didsbury Library	Drawn GC	Date 22/12/22	
	Checked RS	Date 22/12/22	
DWG No. 19972-DL-011	Scale 1:500	Revision	-