


Rev:	Description:	Date:
A	Existing & proposed section & hanging sign width added	07.02.23

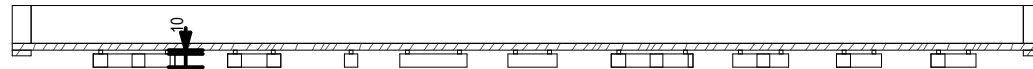

Existing King Street elevation / signage - 1:50



Existing fascia section - 1:20

Existing internally illuminated halo effect fascia signage

WHITEWALL - 200mm high polished stainless steel halo illuminated lettering with 35mm returns, mounted on 10mm spacers. Illuminance to be 150 candelas per square mtr.


GALLERIES - 65mm high, 3mm thick polished stainless steel flat cut lettering, bonded to fascia.

Existing internally illuminated halo effect logo signage (above door)

W - Halo illuminated, 300mm high polished stainless steel block lettering with 35mm returns on 10mm stand off locators. Illuminance to be 150 candelas per square mtr.



Proposed King Street elevation / signage - 1:50

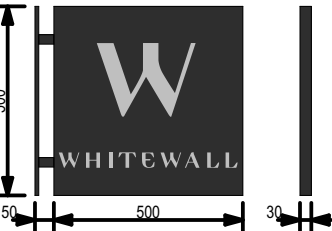


Existing projecting signage - 1:20

Existing non-illuminated timber hanging signage.
Timber finished in Dulux Trade weathershield quick dry satin, Ice Storm 1 grey paint (ref. 00NN 07/000)

W - 200mm high, 3mm thick flat cut polished stainless steel lettering bonded direct to timber.

WHITEWALL - letters are 40mm high, 3mm thick flat cut polished stainless steel lettering bonded direct to timber

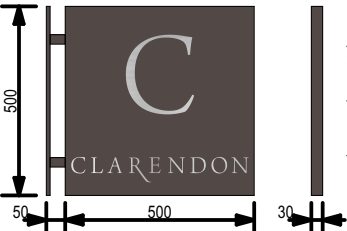

Proposed projecting signage - 1:20


Proposed non-illuminated timber hanging signage.
Timber finished in Farrow & Ball Mahogany (no.36)

CLARENDON - letters are 45mm high, 3mm thick flat cut brushed stainless steel lettering bonded direct to timber.


FINE ART - letters are 15mm high, 3mm thick flat cut brushed stainless steel lettering bonded direct to timber



Existing Deansgate elevation / signage - 1:50

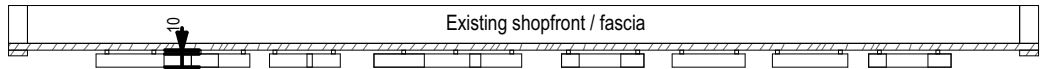

Proposed fascia section - 1:20

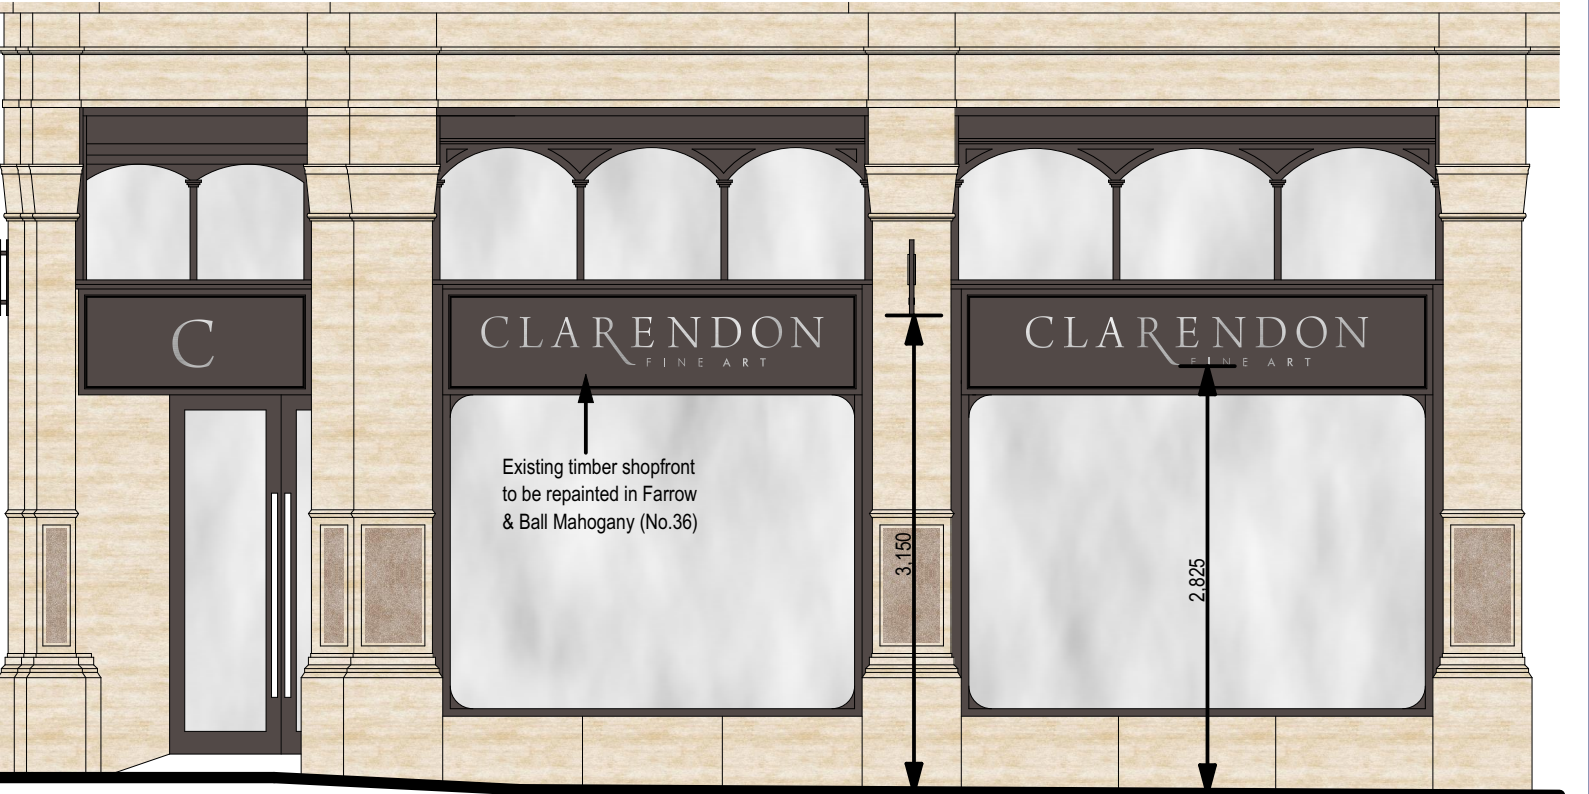

Proposed Deansgate elevation / signage - 1:50

ADC
ARCHITECTURAL DESIGN
CONSULTANCY LTD
ARCHITECTURAL AND DEVELOPMENT CONSULTANTS
THE PRIORY, LONDON ROAD, CANWELL,
SUTTON COLDFIELD, B75 5SH. Tel: 01543 262999
Web: www.adc-limited.co.uk Email: admin@adc-limited.co.uk

CLIENT **CLARENDON**
PROJECT
2 King Street / 95 - 97 Deansgate,
Manchester, Cheshire, M3 2BQ.

TITLE		
Existing & proposed shopfront / signage		
DRAWN	DATE	SCALE
AT	05.01.23	1:50, 1:20, 1:25
DRAWING NO.		REVISION
995/200		A

© THIS DRAWING AND THE DESIGNS DEPICTED ARE THE COPYRIGHT OF ADC LTD AND MAY NOT BE REPRODUCED OR AMENDED EXCEPT BY WRITTEN PERMISSION OF ADC LTD. THIS DRAWING SHOULD NOT BE RELIED UPON FOR STRUCTURAL OR SPECIALIST INFORMATION. THIS DRAWING MUST BE READ IN CONJUNCTION WITH RELEVANT ENGINEERS AND SPECIALIST DRAWINGS. CONSTRUCTION INFORMATION DEPICTED ON THIS DRAWING SHOULD BE TREATED AS PRELIMINARY UNTIL BUILDING REGULATIONS APPROVAL IS OBTAINED.