




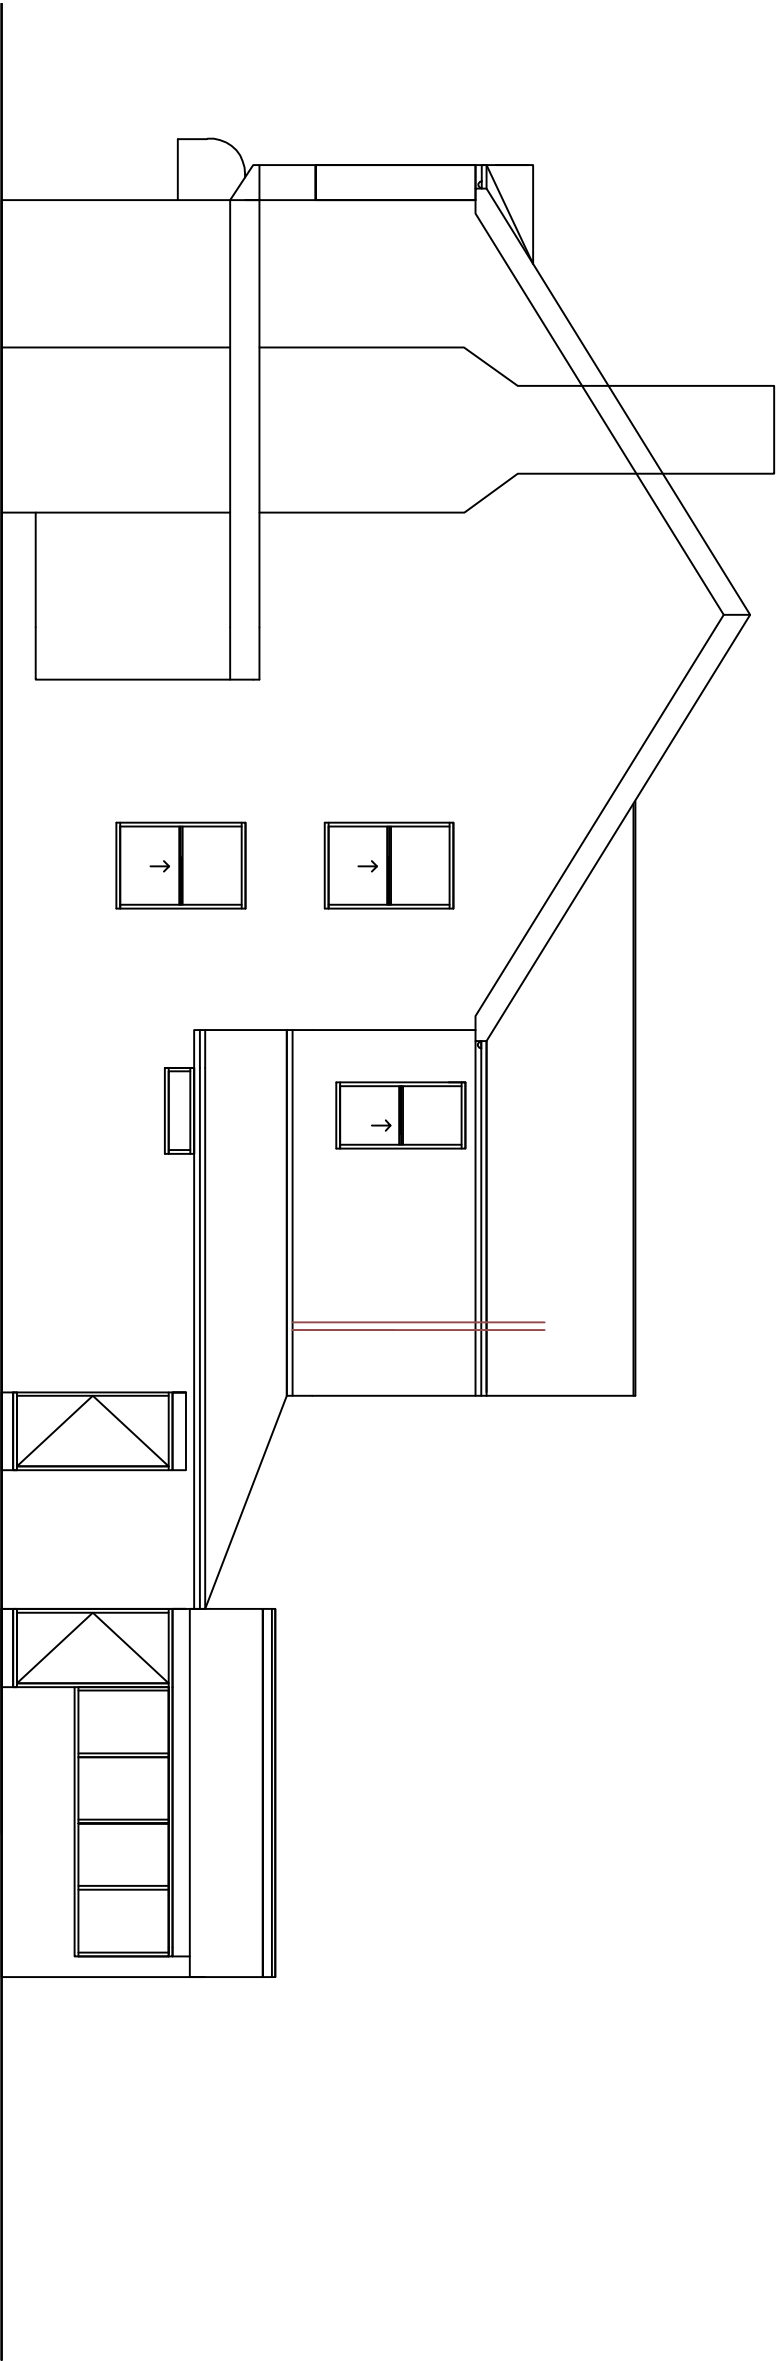

EXISTING
SIDE
VIEW A
1:100

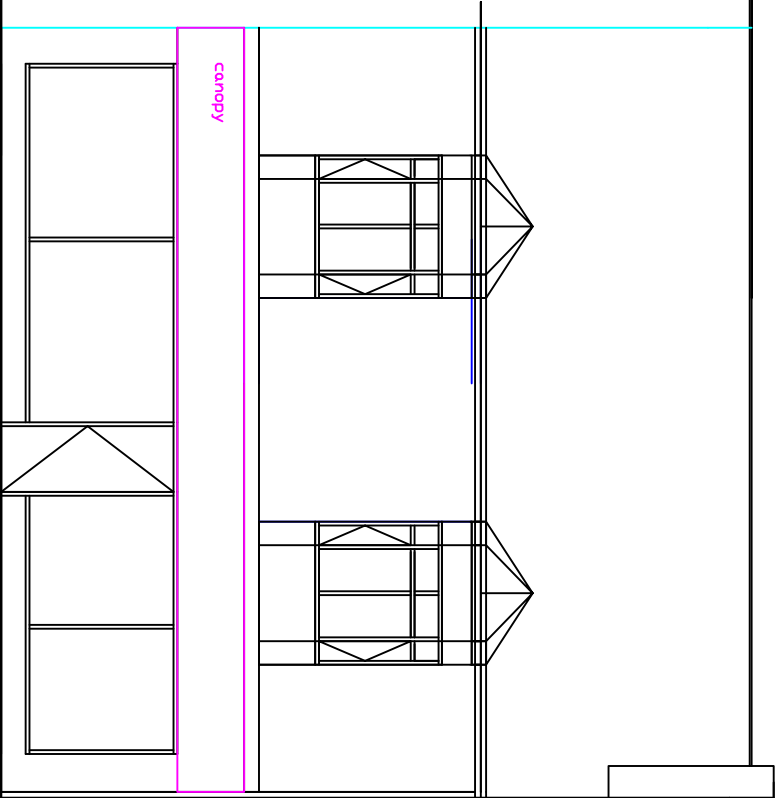

EXISTING
FRONT
VIEW
1:100

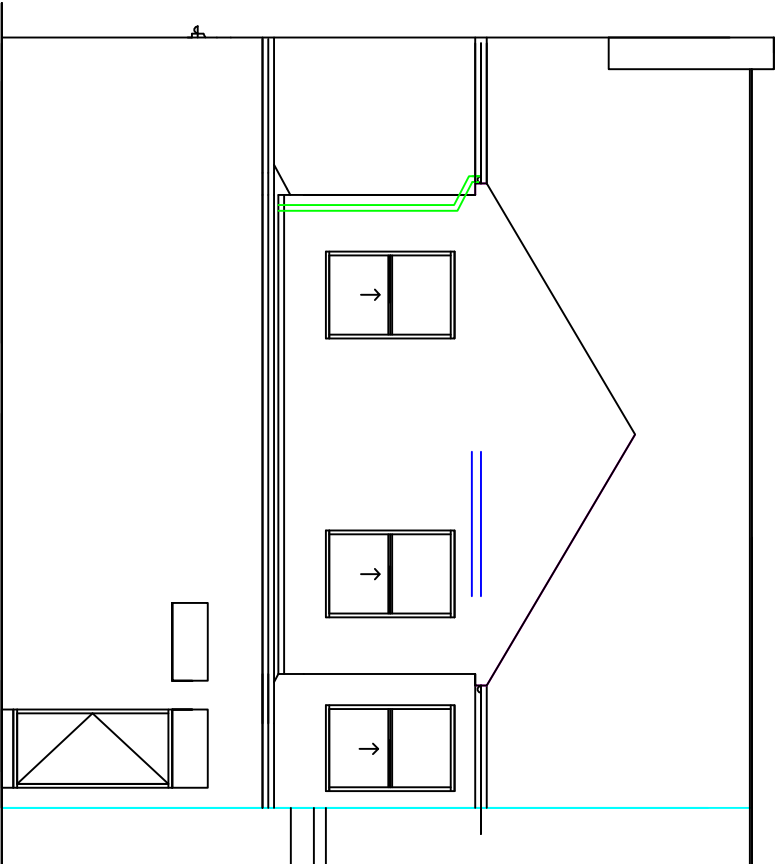

EXISTING
REAR
VIEW
1:100

Date	Rev
------	-----

PLEASE DO NOT SCALE OF THIS
DRAWING TAKE ALL DIMENSIONS ON
SITE
(builders Note)
Do not start any works until
all the approvals have been
obtained.
Any discrepancy to be reported
to Plans Drawn as soon as
possible.

client:
AMIT GOMAR,
MGS STORES,
220,POB LANE ,
FALLOWFIELD,
MANCHESTER,
M20 680
TEL 0161 4457740

drawing title:
SIDE AND REAR FIRST
FLOOR EXTENSIONS WITH
INTERNAL ALTERATIONS AND
EXTRA ACCOMMODATION
TO THE FIRST FLOOR AREA
WITH FRONT AND REAR
DORMERS

project:
MANCHESTER CITY
COUNCIL
PLANNING AND BUILDING
CONTROL

PLANS DRAWN
tel.no
07952934281
07856609593
email
Bawin terbottom
@aol.com
www.Plansforproperty.com
www.plansdrawn.org

drawn	DRW	
date:	DECEMBER, 2022	
project no.	FL 220	22
drwg. no.	22	A3paper