




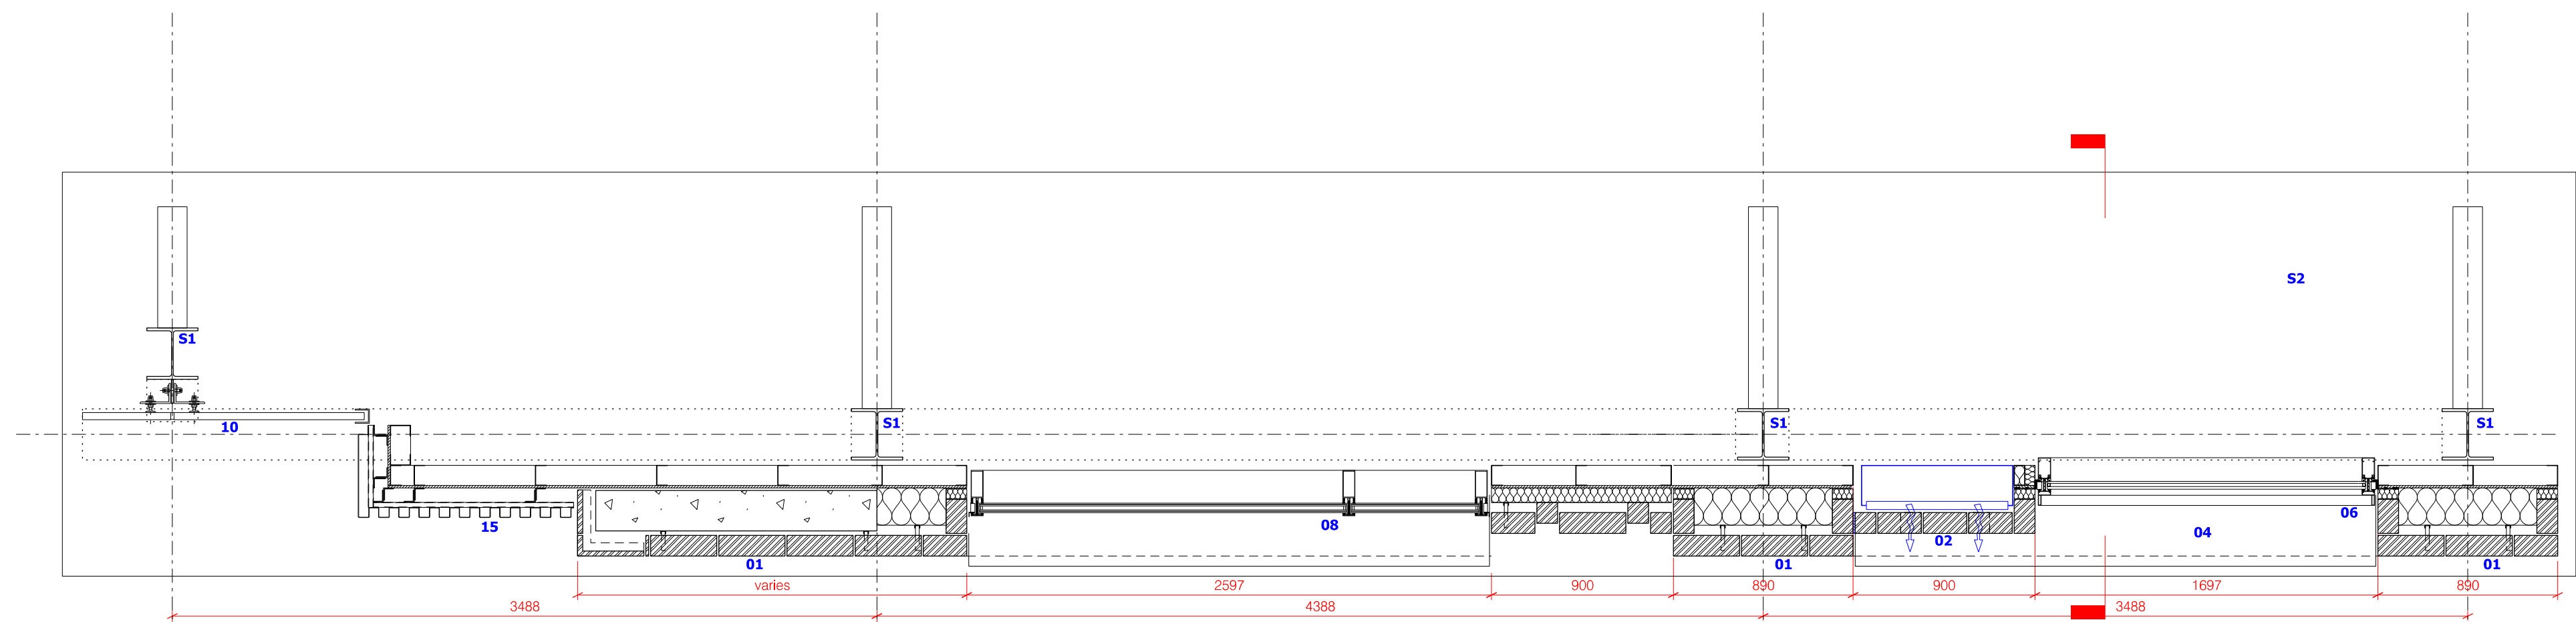

Mock-up panel - plan

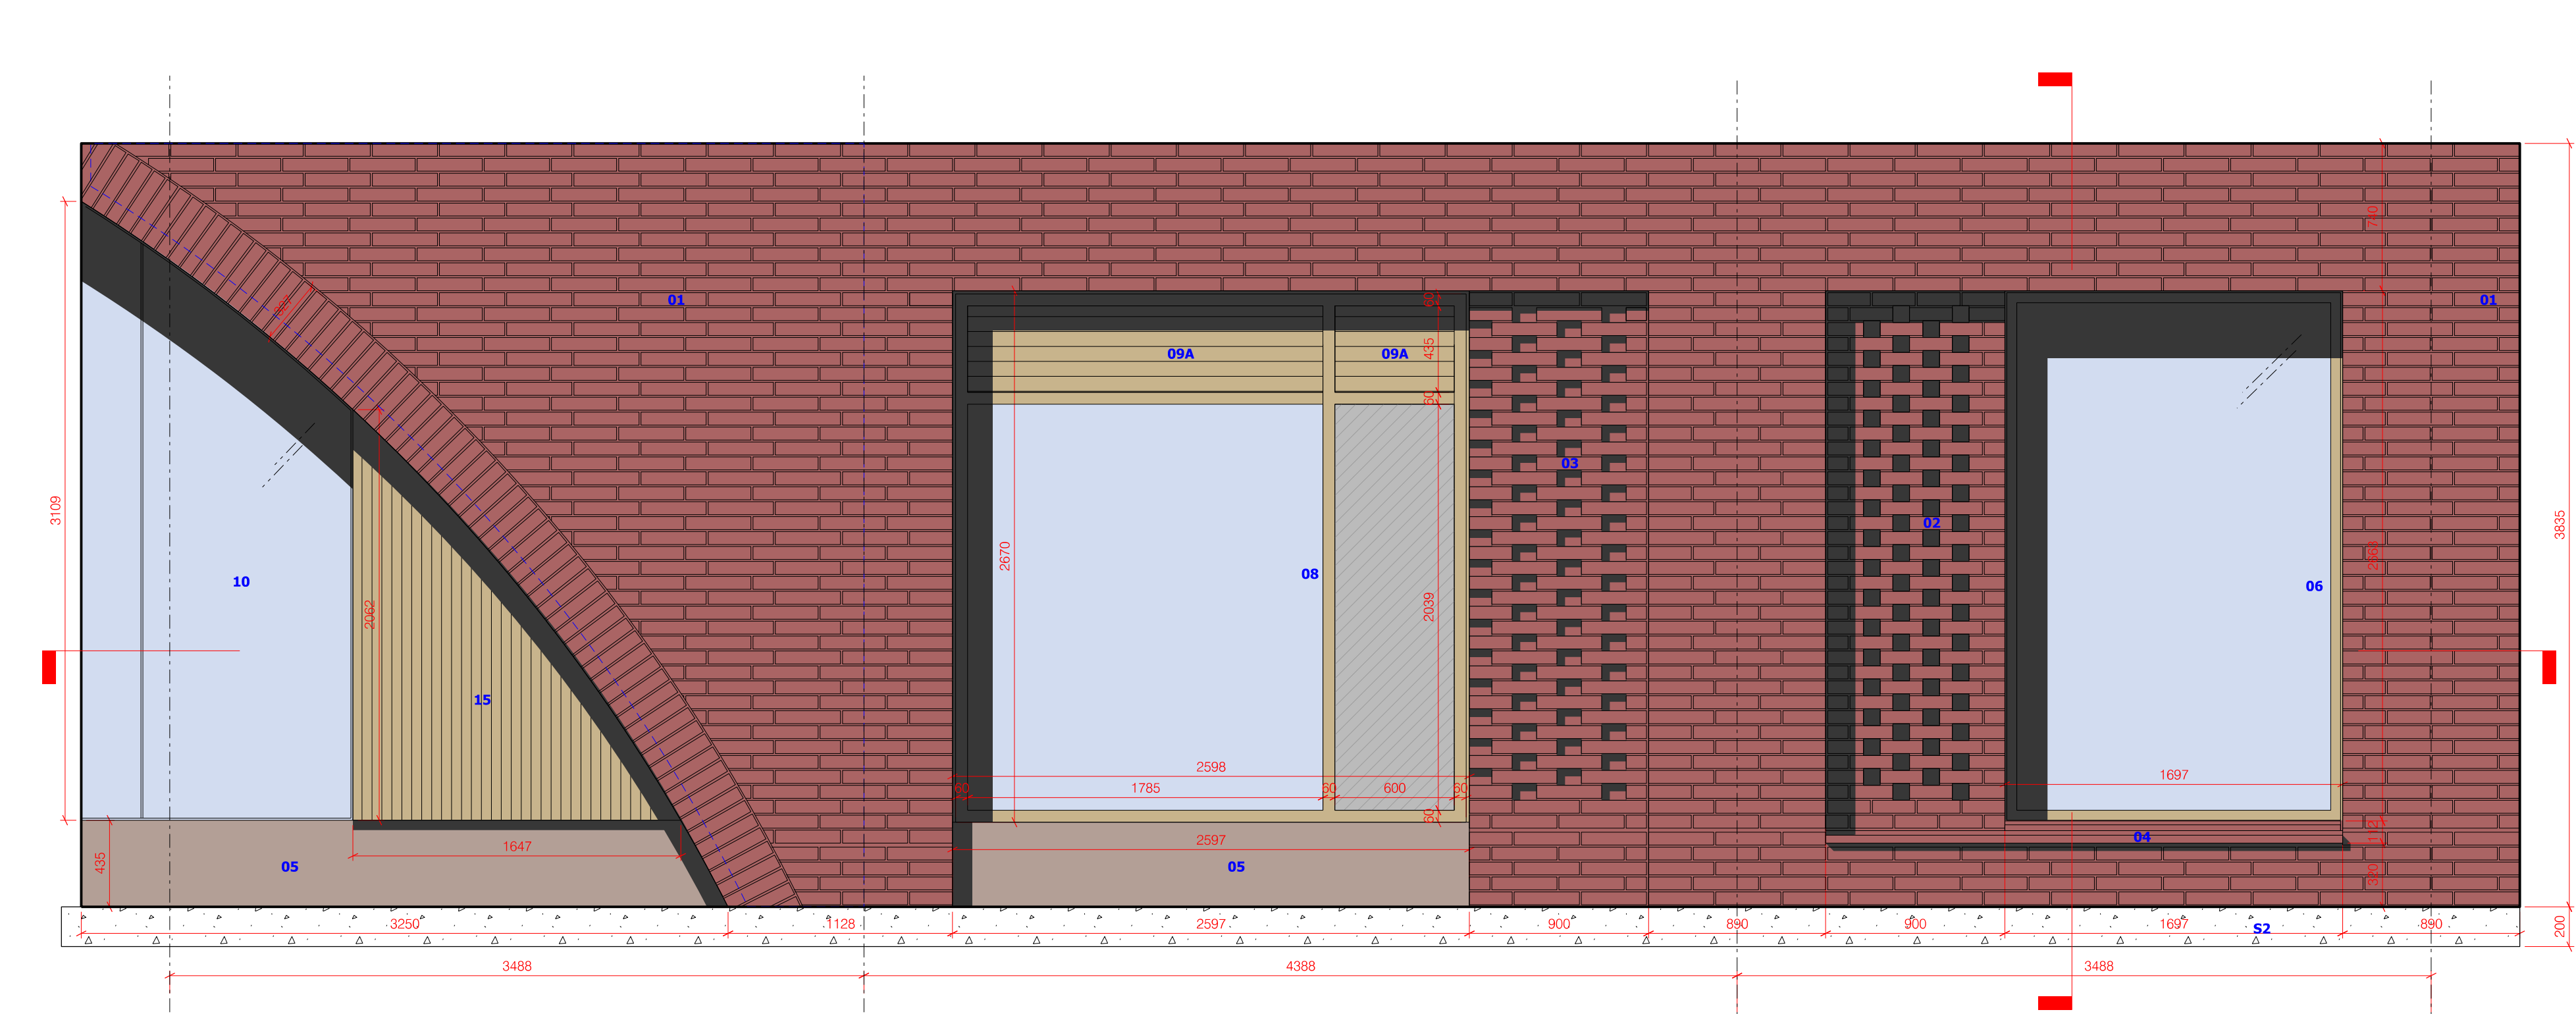

Mock-up panel - elevation

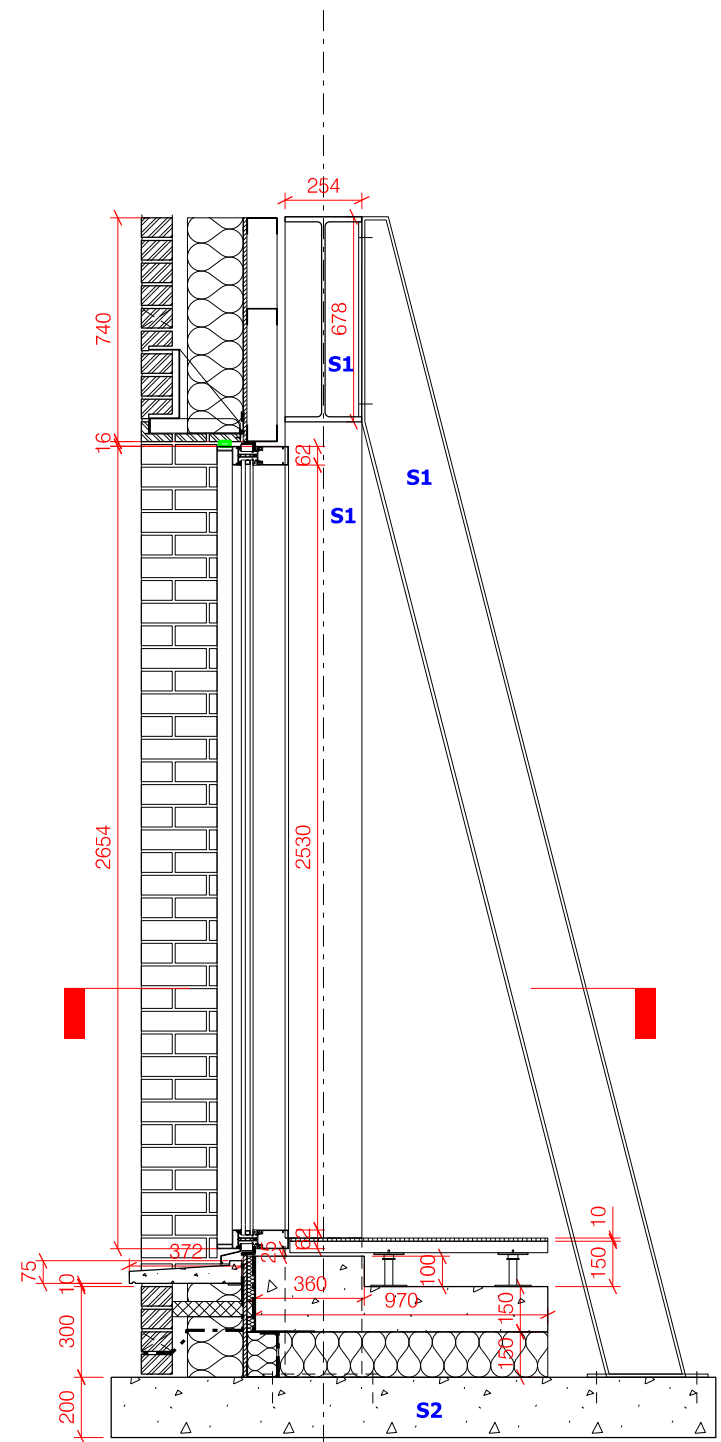

Mock-up panel - section

EXTERNAL MATERIALS KEY:

- 01 Red multi long format brickwork as UWS-401 Clay Facing Brickwork
- 02 Red multi perforated brick panel, incorporating MVHR vent to rear as UWS-401 Clay Facing Brickwork
- 03 Red multi relief brickwork panel as UWS-401 Clay Facing Brickwork
- 04 Red tone precast concrete cill as UWS-351 Precast Concrete Cills
- 05 Ultra compact, proprietary composite stone stalliser as WCS-171 Mineral Composite Panel Cladding - Dekton
- 06 DGU in powder coated bronze colour aluminium frame as FWS-101 Capped Stick Built Curtain Wall/ Window System
- 07 Pressed metal flashing, powder coated bronze colour as SMW-106 Aluminium Sheet Capping/ Coping Systems
- 08 Glazed curtain walling & spandrel panels in powder coated bronze colour aluminium frame as FWS-103 Capped Stick Built Curtain Wall/ Window System - Retail Units
- 09 Aluminium louvres/ louvered screen with blanking panels to rear, powder coated bronze colour as LSS-202 External Metal Louvres - With Insert Covered Doors
- 09A Aluminium louvres/ louvered screen with blanking panels to rear, powder coated bronze colour as LSS-201 External Metal Louvres - To Masonry Openings
- 10 Frameless structural glazing with bronze coloured steel support system as FWS-621 Suspended Structural Glass Wall Systems
- 11 Proprietary insulated render system
- 12 Powder coated aluminium rainwater goods as RDS-106 Aluminium Eaves Gutters & RDS-151 Aluminium Rainwater Downpipes
- 13 Structural glass guarding in bronze colour steel frame as BAG-151 External Glass Guarding and Abseiling Rail
- 14 Proprietary roof guarding/ handrail system as BAG-157 External Metal Balustrade and Handrail (Danil Alu)
- 15 Profiled metal cladding system, bronze coloured as WCS-551 Drained and Back-Ventilated Rainscreen Cladding Systems - Profiled
- 16 Folded metal tray cladding system, bronze coloured as WCS-552 Drained and Back-Ventilated Rainscreen Cladding Systems - Flat Panel Cassette
- 17 Glazed entrance door in powder coated bronze colour aluminium frame as: DSG-351 External Metal Framed Glazed Hinged Doorset - Within Structural Glazing DSG-352 External Metal Framed Glazed Doorset - Within Structural Glazing DSG-353 External Metal Framed Glazed Hinged Doorset Within Rainscreen
- 18 Proprietary glazed revolving door in bronze coloured frame as DRV-601 Revolving Entrance Doors
- 19 Metal security door bronze coloured as DSM-256 External Metal Hinged Security Doorset
- 20 Louvered door bronze coloured as DSM-261 External Metal Hinged Doorset - Louvered
- 21 Building signage zone
- 22 Line of terraces/ balustrade to landscape architects design
- 23 Acoustic attenuation to air source heat pumps

Structure

- S1 For details of steel frame please refer to structural engineer's drawing and spec
- S2 For details of concrete slabs please refer to structural engineer's drawing and spec