



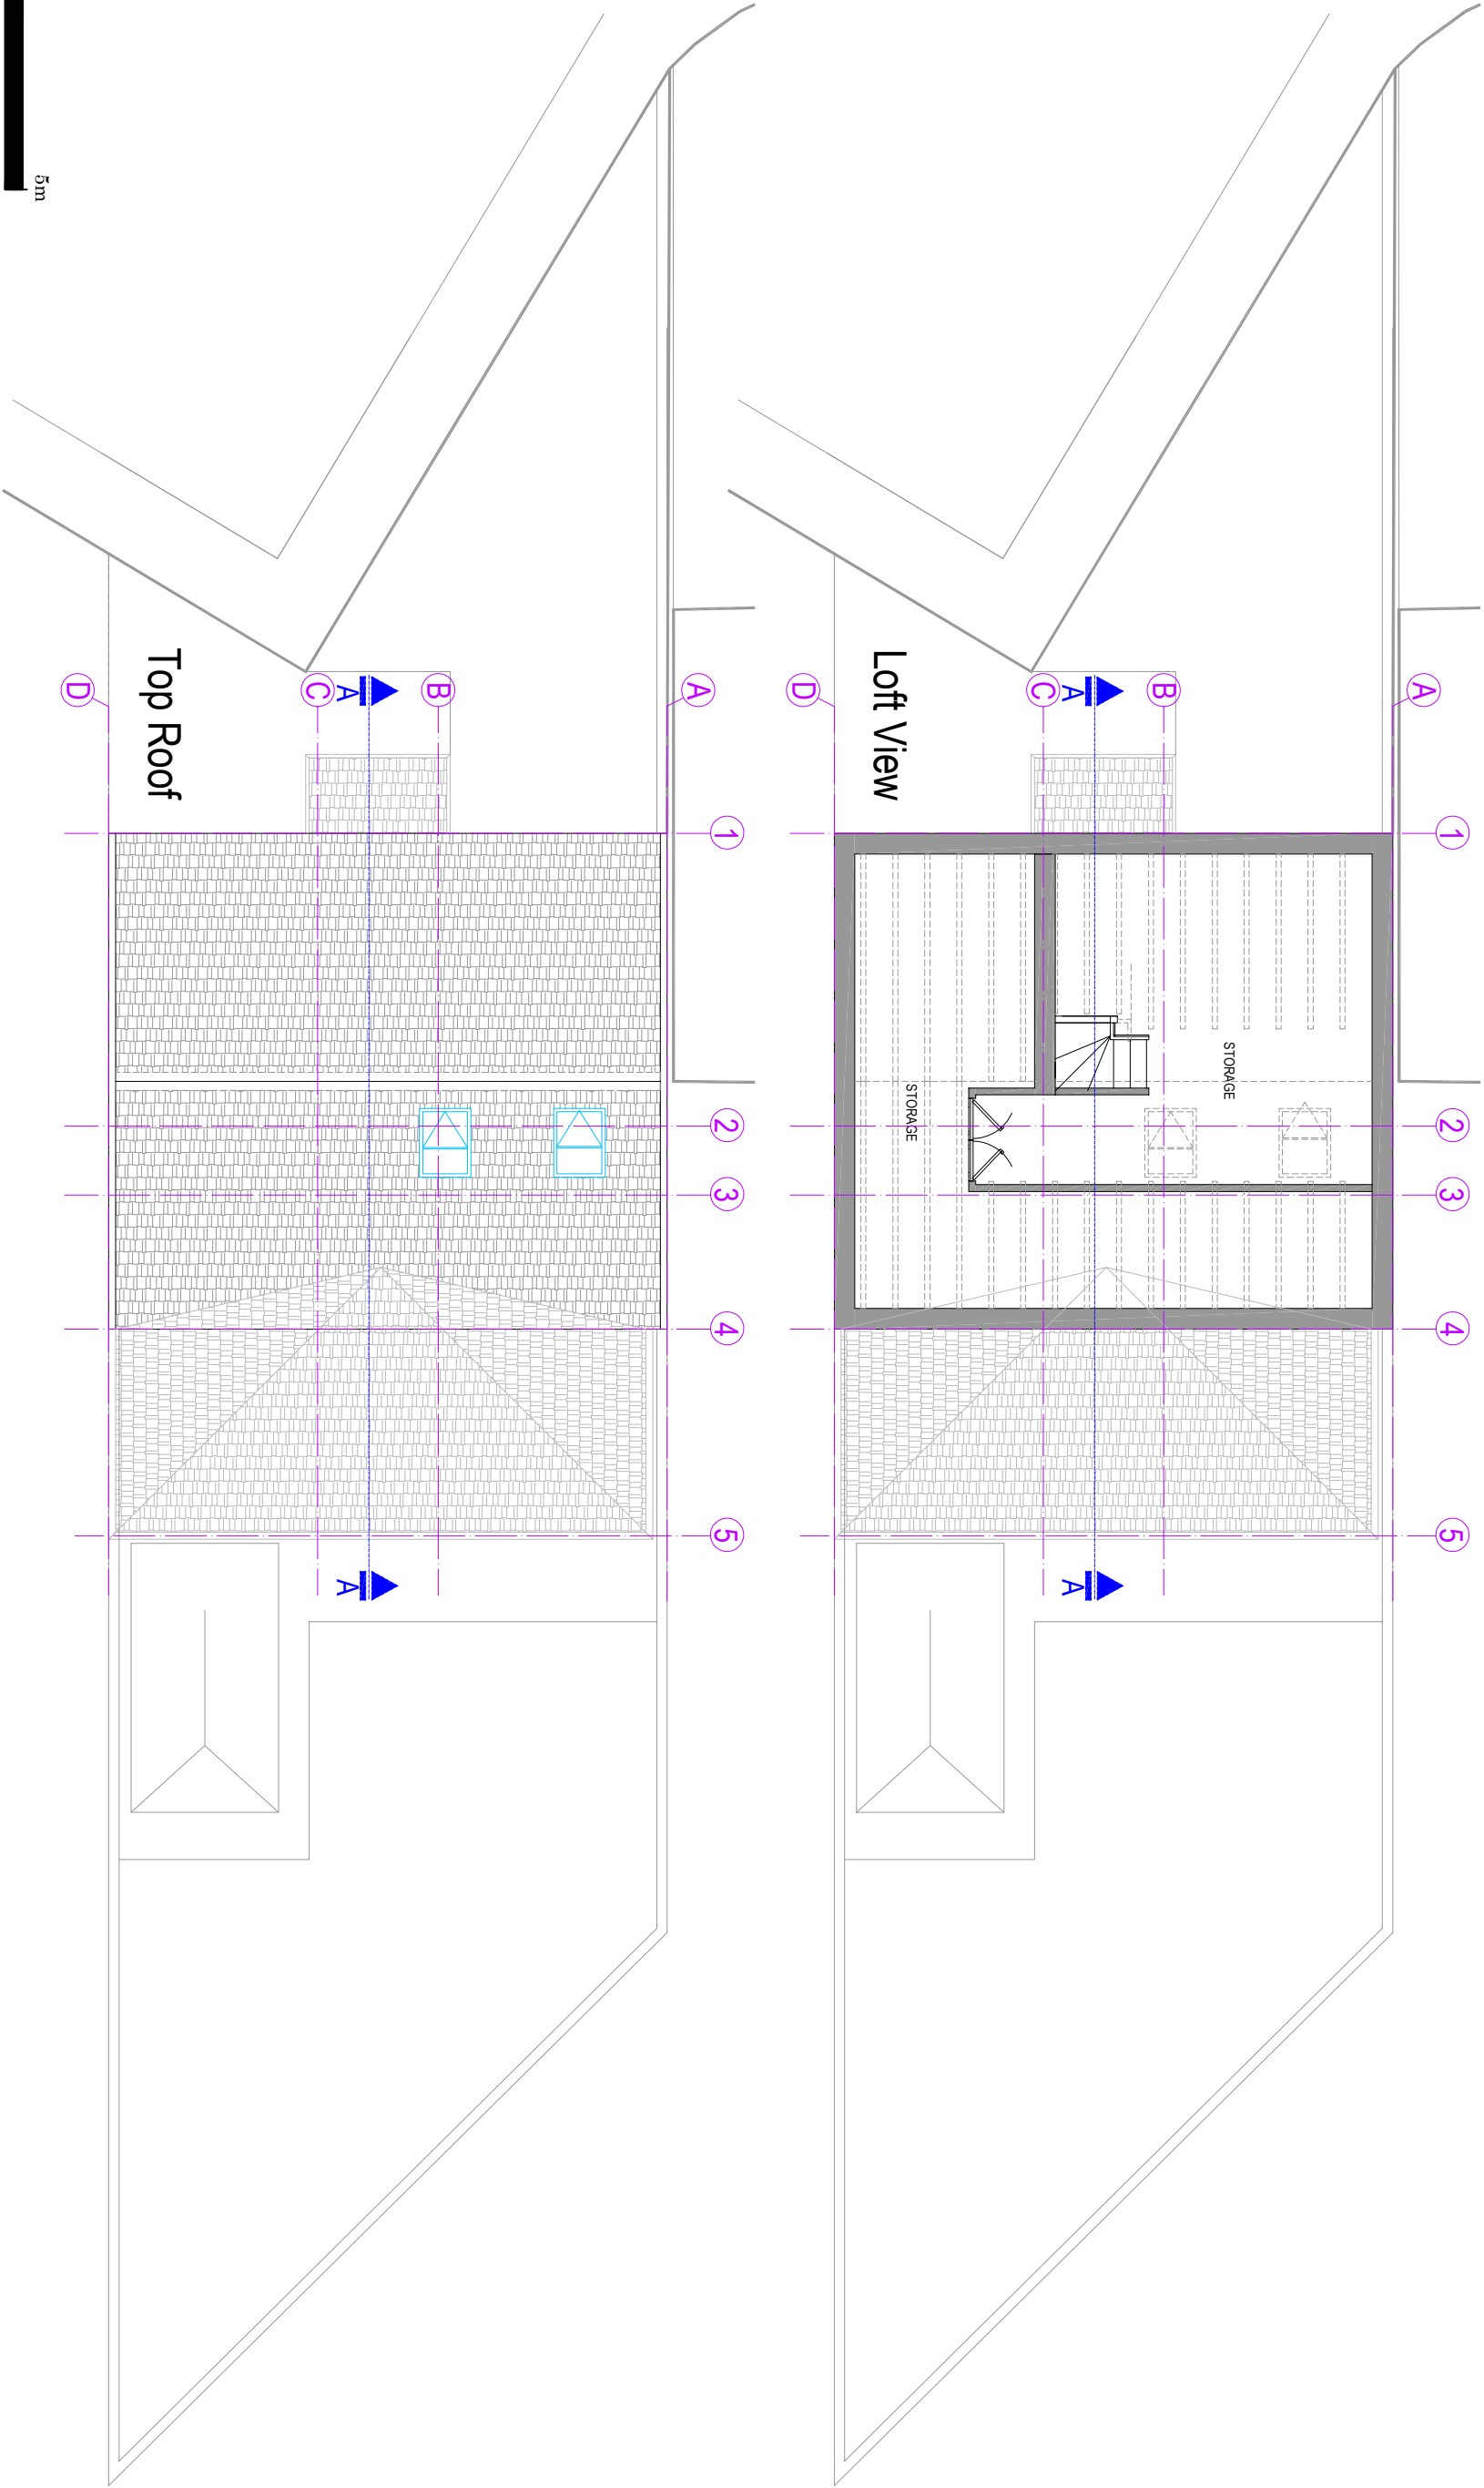

KRIS CONSTRUCTION

ADDRESS/
641 Princess Road
Manchester
M20 1HH
CALL / EMAIL/
0161 388 7551
07541 391 104
info@krisconstruction.co.uk

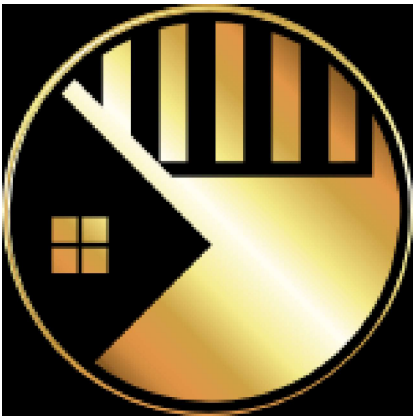

STANDARD FOR SHEET NUMBERING			
discipline	type of drawing	serial numbers	
G GENERAL	0 General	the final two	
V SURVEY/MAPPING	1 Plans	digits from	
L LANDSCAPE	2 Elevations	(01 to 99)	
A ARCHITECTURAL	3 Sections	represent the	
I INTERIORS	4 Large Scale Views	drawing serial	
S STRUCTURAL	5 Details	numbers	
M MECHANICAL	6 schedules & Diagrams		
P DRAINAGE/PLUMBING	7 User Defined		
F FIRE PROTECTION	8 User Defined		
E ELECTRICAL	9 3D Representations		
X OTHER DISCIPLINES			
Z SHOP DRAWINGS			
No.	Revision	Date	D C
1-	Client permission	01-2023	-01
2-	Building permission	02-2023	-02

Notes:

- DO NOT SCALE FROM THIS DRAWING.
- ALL DIMENSIONS ARE IN MILLIMETER AND LEVELS IN METERS UNLESS INDICATED OTHERWISE.
- ALL DIMENSIONS AND LEVELS ARE TO BE CONFIRMED AND ANY DISCREPANCIES OR ERRORS REPORTED TO THE ENGINEER PRIOR TO COMMENCEMENT OF WORK.
- THIS DRAWING SHALL BE READ IN CONJUNCTION WITH THE CURRENT ISSUE OF ALL ASSOCIATED ARCHITECTURAL, STRUCTURAL AND BUILDING SERVICES DRAWINGS, THE SPECIFICATION AND OTHER CONTRACT DOCUMENTS AND DRAWINGS.
- ALL LEVELS ARE TAKEN FROM THE ROAD LEVEL WHICH CONSIDERED ± 0.00
F.F.L. = FINISH FLOOR LEVEL P.F.L. = PARAPET FINISH LEVEL
S.S.L. = STRUCTURE SLAB LEVEL T.O.P. = TOP OF CONCRETE LEVEL
- SAMPLE OF ALL MATERIALS, FIXTURES AND COLOUR SCHEMES TO BE SUBMITTED FOR THE APPROVAL OF THE ARCHITECT BEFORE EXECUTION.

Client:

Mrs. S. Shaikh

Job Title:

RENOVATION
&
REAR EXTENSION

Location:

11 Sarnesfield Ct,
Manchester
M12 4PZ
UK

Dwg. Title :
PROPOSAL
Loft & top View

Scale :
1 / 100 @ A3

Date :
February 2023

Dwg. No. :

A102p