
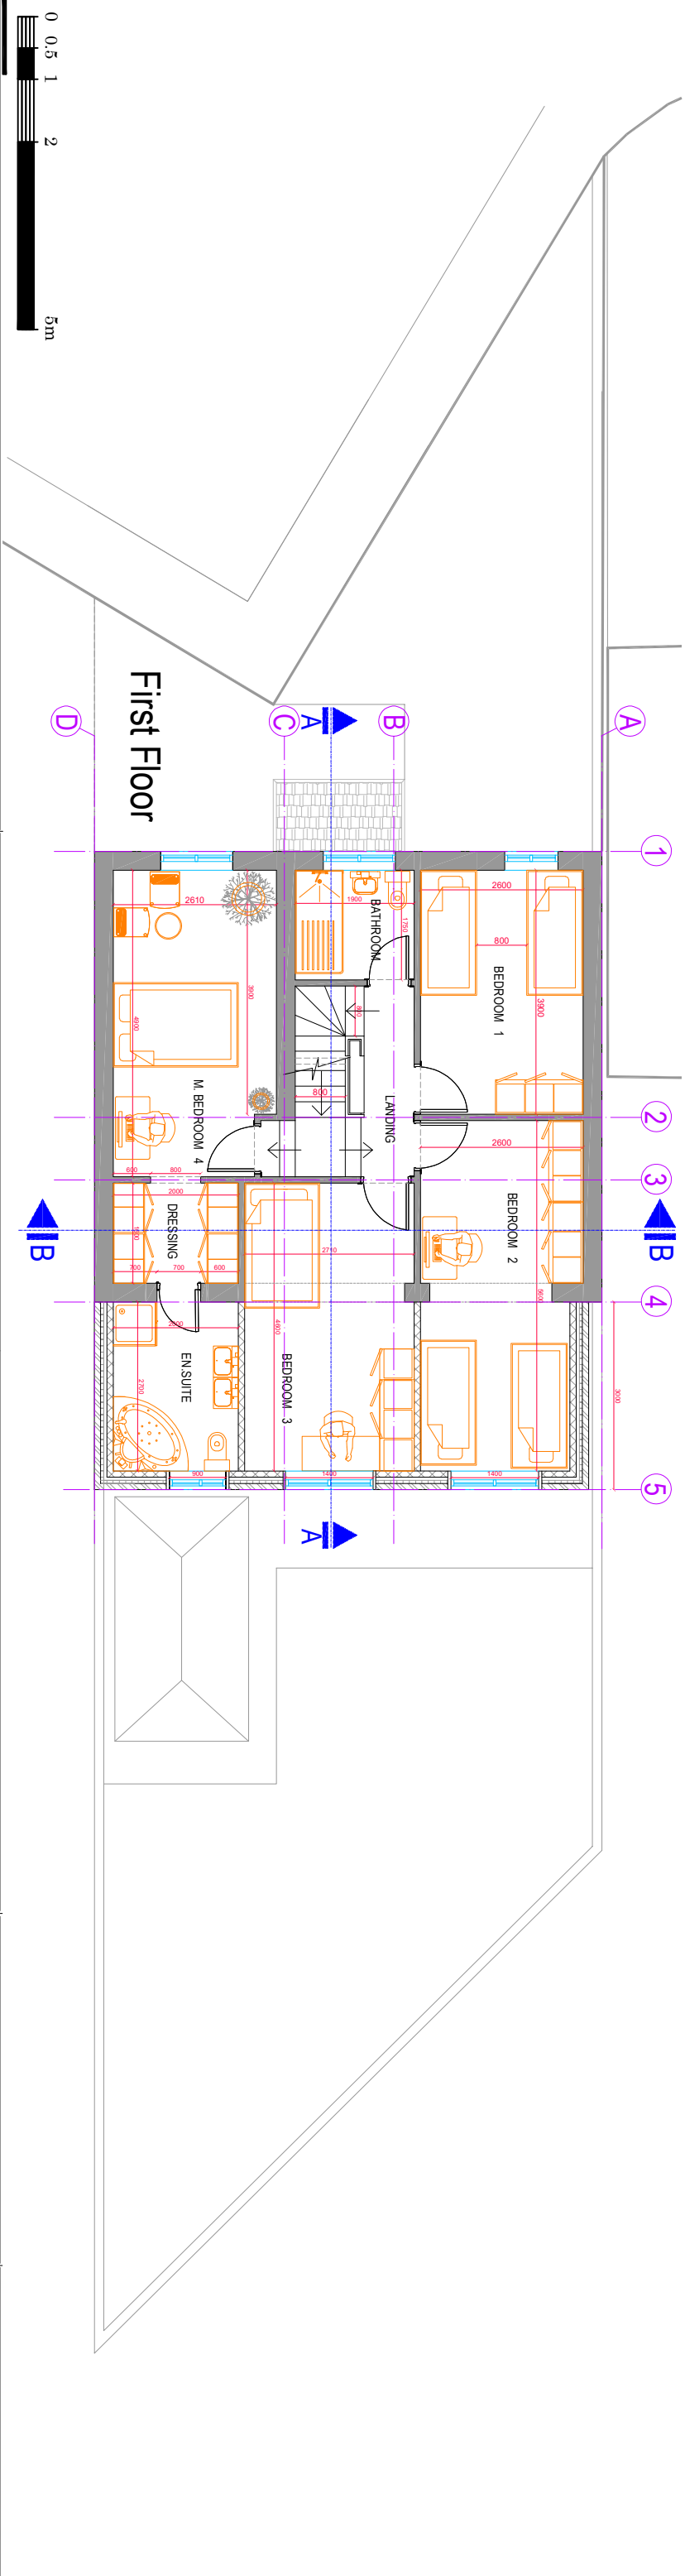


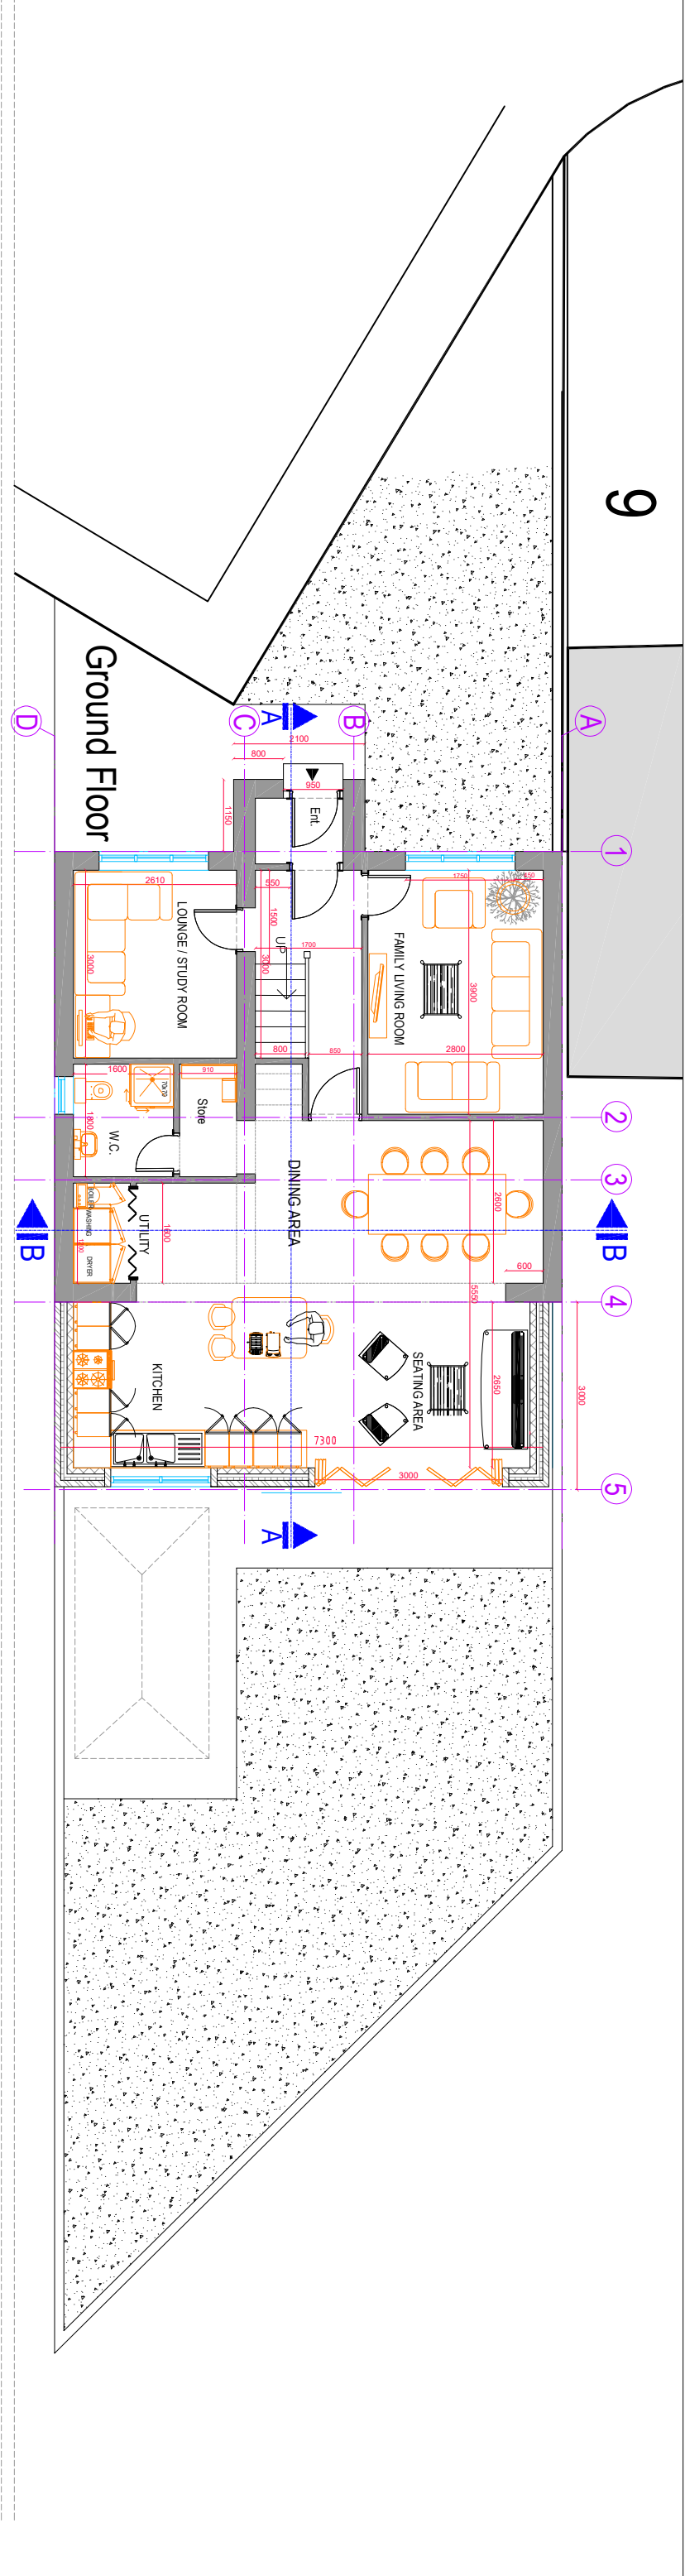

KRIS CONSTRUCTION

ADDRESS/  
641 Princess Road  
Manchester  
M20 1HH  
CALL / EMAIL/  
0161 388 7551  
07541 391 104  
info@krisconstruction.co.uk

| STANDARD FOR SHEET NUMBERING |                        |                |     |
|------------------------------|------------------------|----------------|-----|
| discipline                   | type of drawing        | serial numbers |     |
| G GENERAL                    | 0 General              | the final two  |     |
| V SURVEY/MAPPING             | 1 Plans                | digits from    |     |
| L LANDSCAPE                  | 2 Elevations           | (01 to 99)     |     |
| A ARCHITECTURAL              | 3 Sections             | represent the  |     |
| I INTERIORS                  | 4 Large Scale Views    | drawing serial |     |
| S STRUCTURAL                 | 5 Details              | numbers        |     |
| M MECHANICAL                 | 6 schedules & Diagrams |                |     |
| P DRAINAGE/PLUMBING          | 7 User Defined         |                |     |
| F FIRE PROTECTION            | 8 User Defined         |                |     |
| E ELECTRICAL                 | 9 3D Representations   |                |     |
| X OTHER DISCIPLINES          |                        |                |     |
| Z SHOP DRAWINGS              |                        |                |     |
| No.                          | Revision               | Date           | D C |
| 1-                           | Client permission      | 01-2023        | -01 |
| 2-                           | Building permission    | 02-2023        | -02 |

Notes:

- DO NOT SCALE FROM THIS DRAWING.
- ALL DIMENSIONS ARE IN MILLIMETER AND LEVELS IN METERS UNLESS INDICATED OTHERWISE.
- ALL DIMENSIONS AND LEVELS ARE TO BE CONFIRMED AND ANY DISCREPANCIES OR ERRORS REPORTED TO THE ENGINEER PRIOR TO COMMENCEMENT OF WORK.
- THIS DRAWING SHALL BE READ IN CONJUNCTION WITH THE CURRENT ISSUE OF ALL ASSOCIATED ARCHITECTURAL, STRUCTURAL AND BUILDING SERVICES DRAWINGS, THE SPECIFICATION AND OTHER CONTRACT DOCUMENTS AND DRAWINGS.
- ALL LEVELS ARE TAKEN FROM THE ROAD LEVEL WHICH CONSIDERED  $\pm 0.00$   
F.F.L. = FINISH FLOOR LEVEL  
S.S.L. = STRUCTURE SLAB LEVEL  
P.F.L. = PARAPET FINISH LEVEL  
T.O.P. = TOP OF CONCRETE LEVEL
- SAMPLE OF ALL MATERIALS, FIXTURES AND COLOUR SCHEMES TO BE SUBMITTED FOR THE APPROVAL OF THE ARCHITECT BEFORE EXECUTION.

Client:  
Mrs. S. Shaikh

Location:

11 Sarnesfield Cl,  
Manchester  
M12 4PZ  
UK

Job Title:  
RENOVATION  
&  
REAR EXTENSION

Dwg. Title:  
PROPOSAL  
Ground & First Floors

Scale :  
1 / 100 @ A3  
Date :  
February 2023  
Dwg. No :  
A101p