




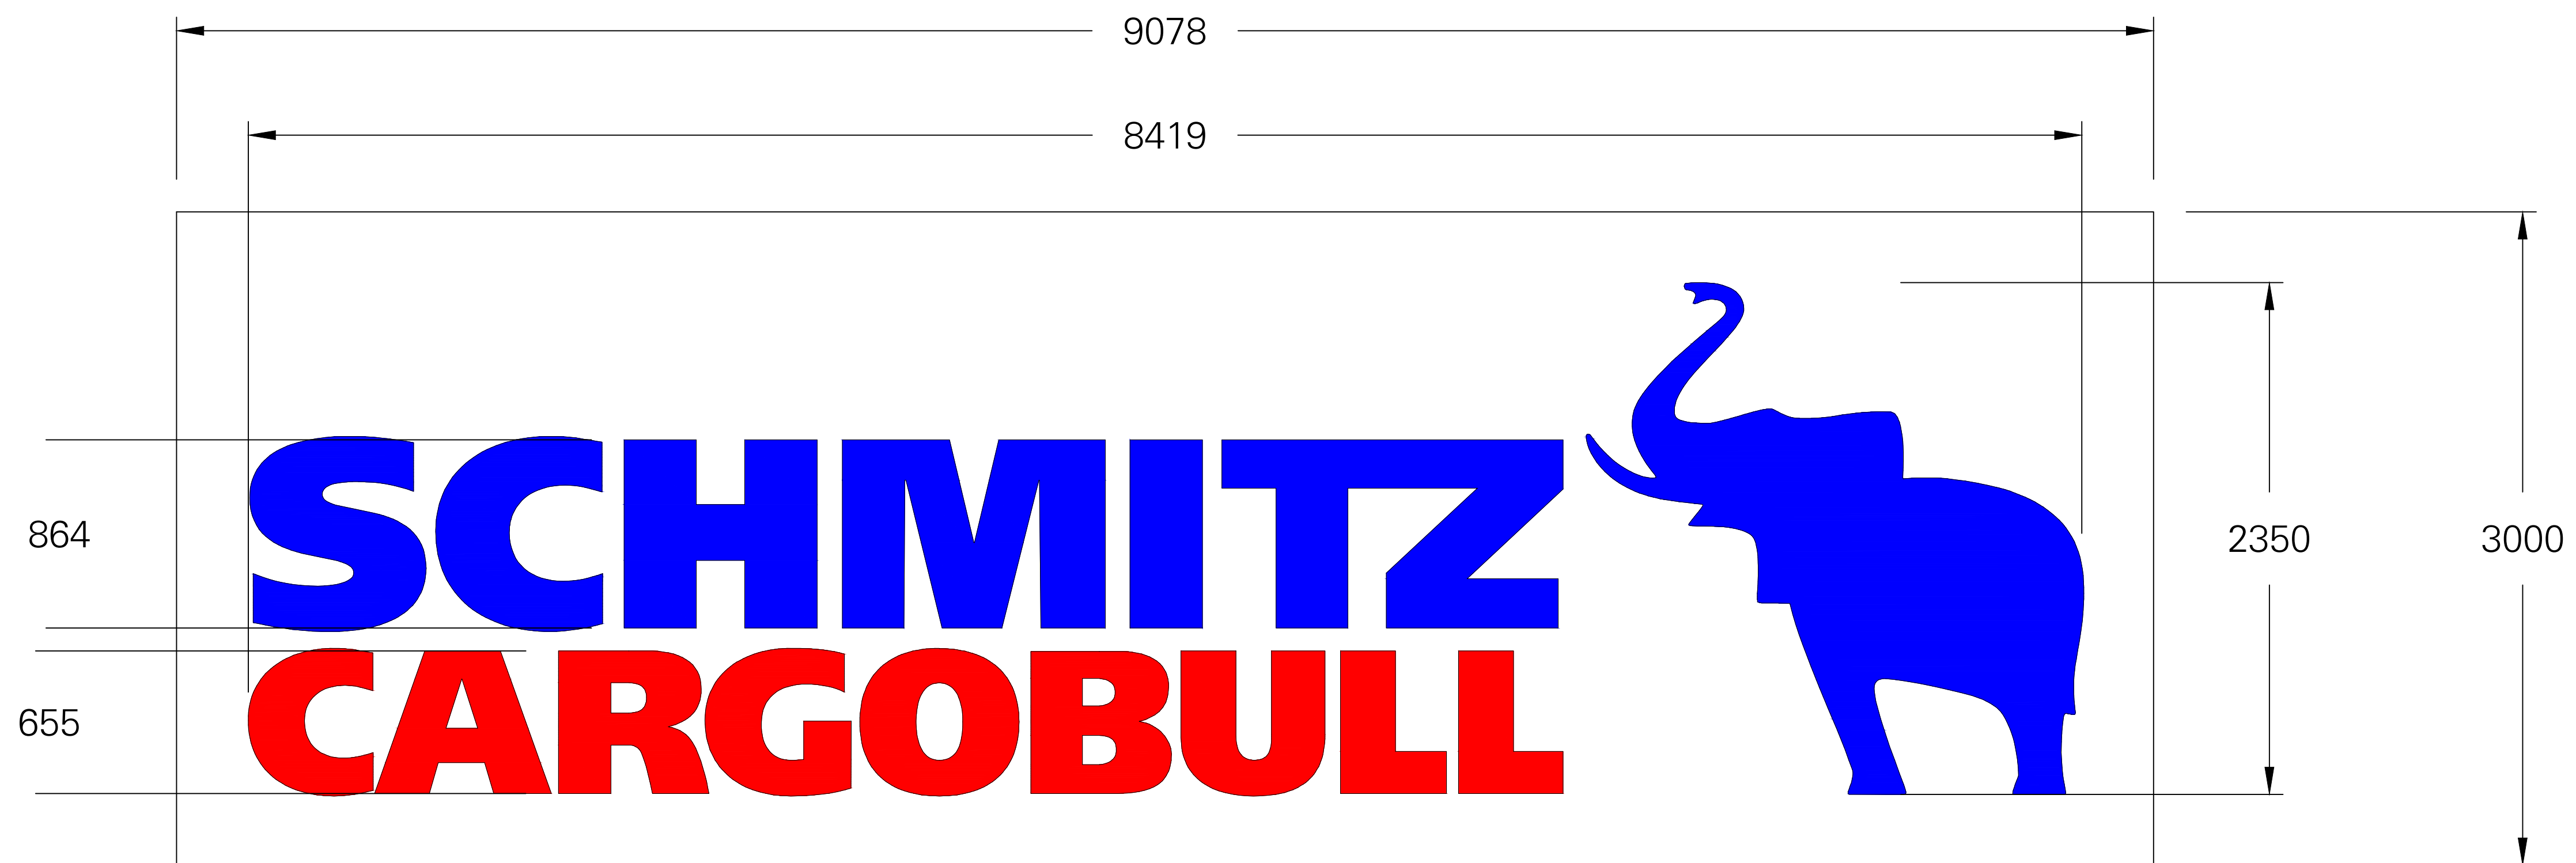


BUILT UP LETTERS AND LOGO CONSTRUCTED FROM 3mm ALUMINIUM RIM AND RETURN WITH OPAL ACRYLIC FACES THAT WILL HAVE APPLIED TRANSLUCENT VINYL. 3mm ALUMINIUM BACK TRAYS. LETTERS AND LOGO ALL MOUNTED ONTO A WHITE ACM BACK TRAY. LETTERS & LOGO INTERNALLY ILLUMINATED BY WHITE LEDS.

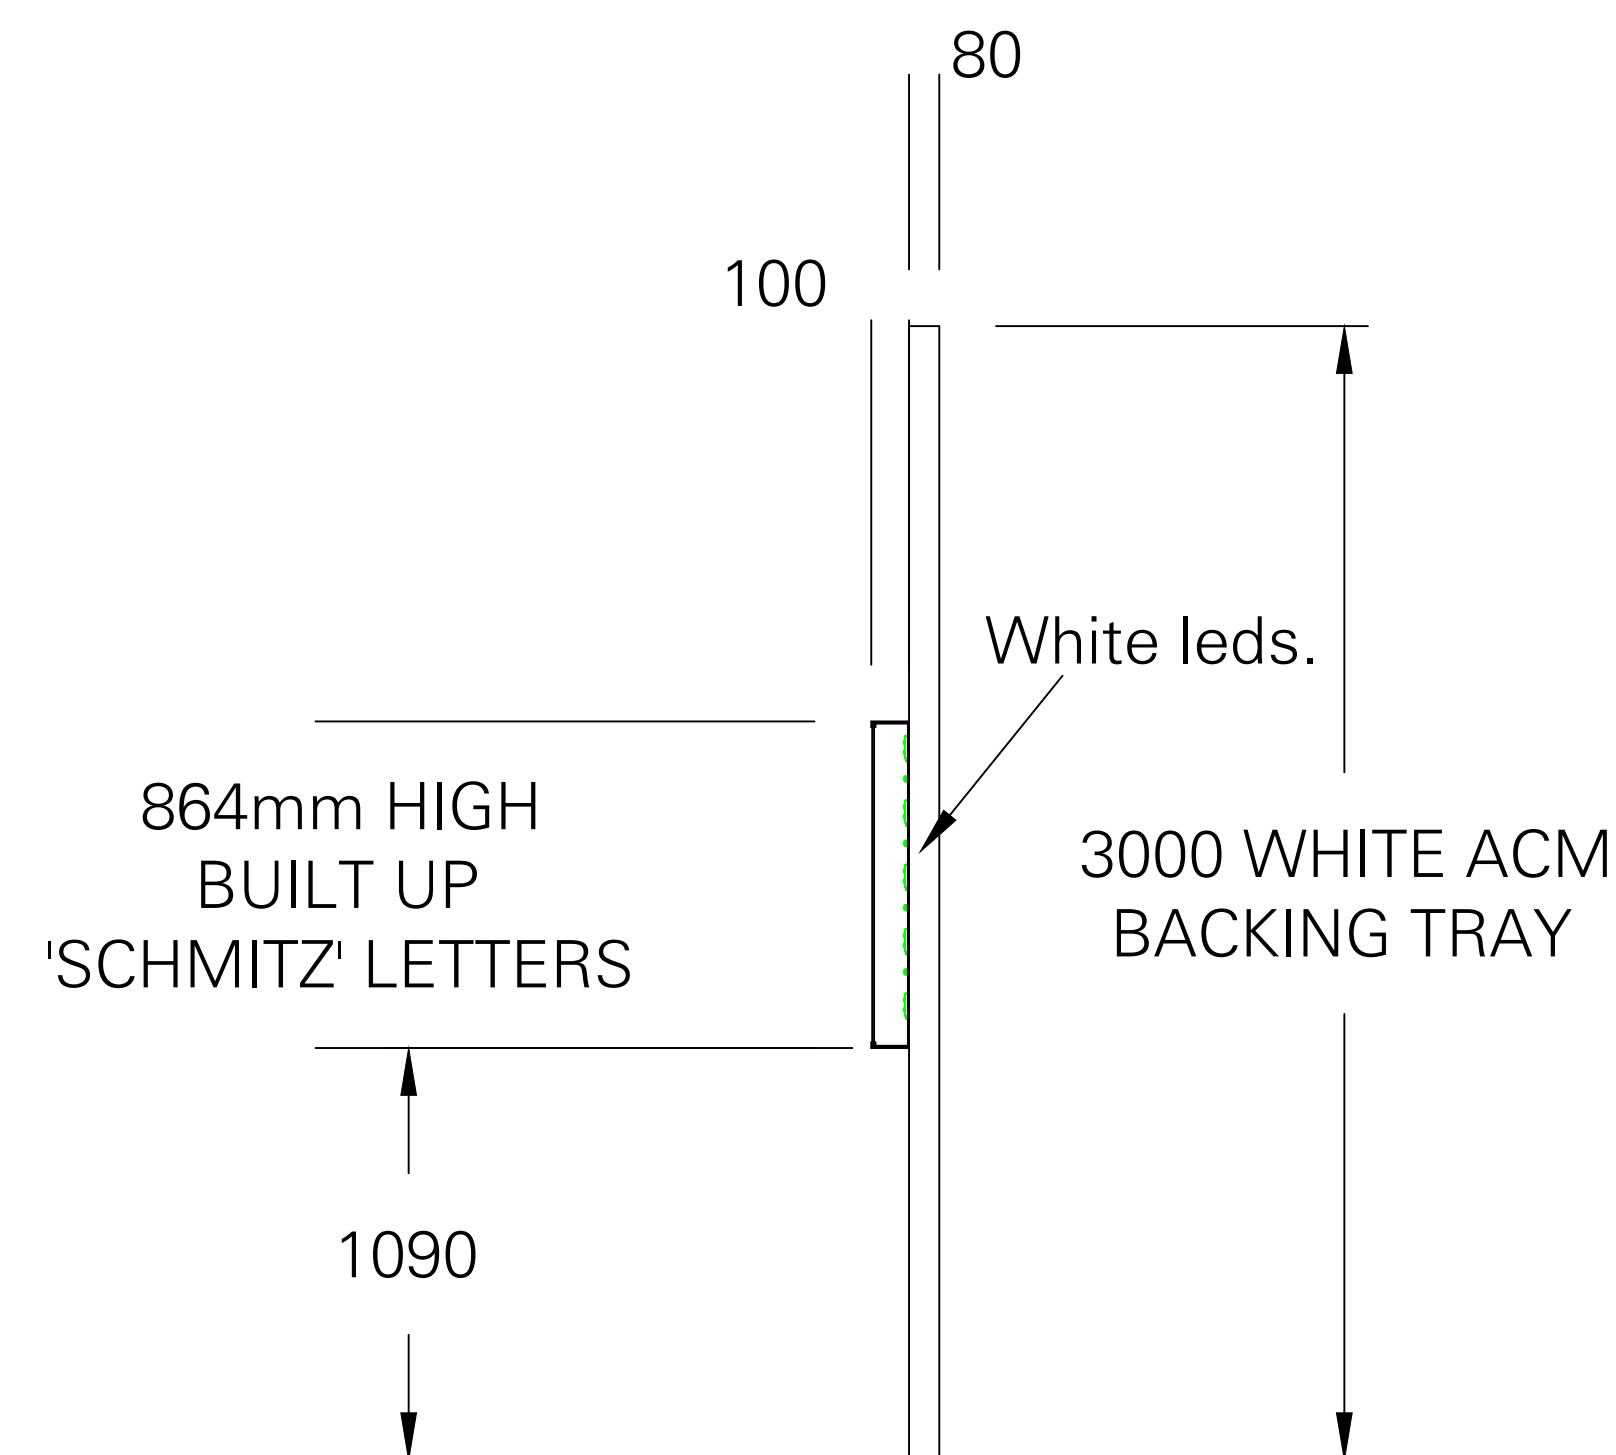

SCHMITZ LETTERS
FINISHED BLUE

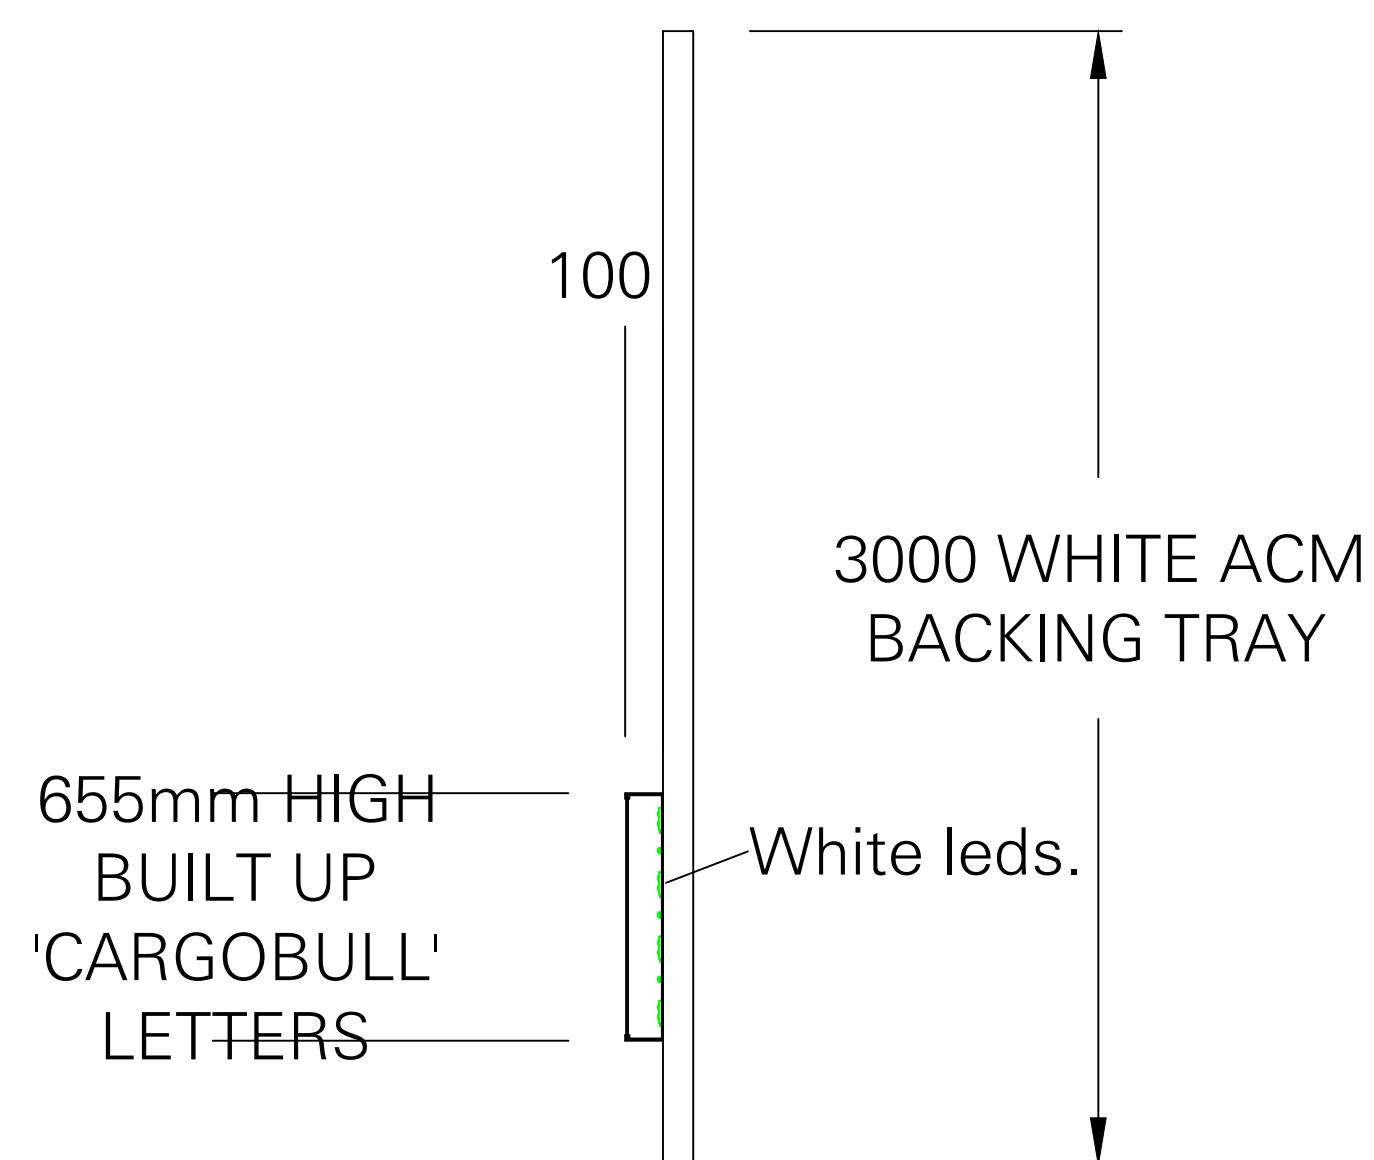

CARGOBULL LETTERS
FINISHED RED

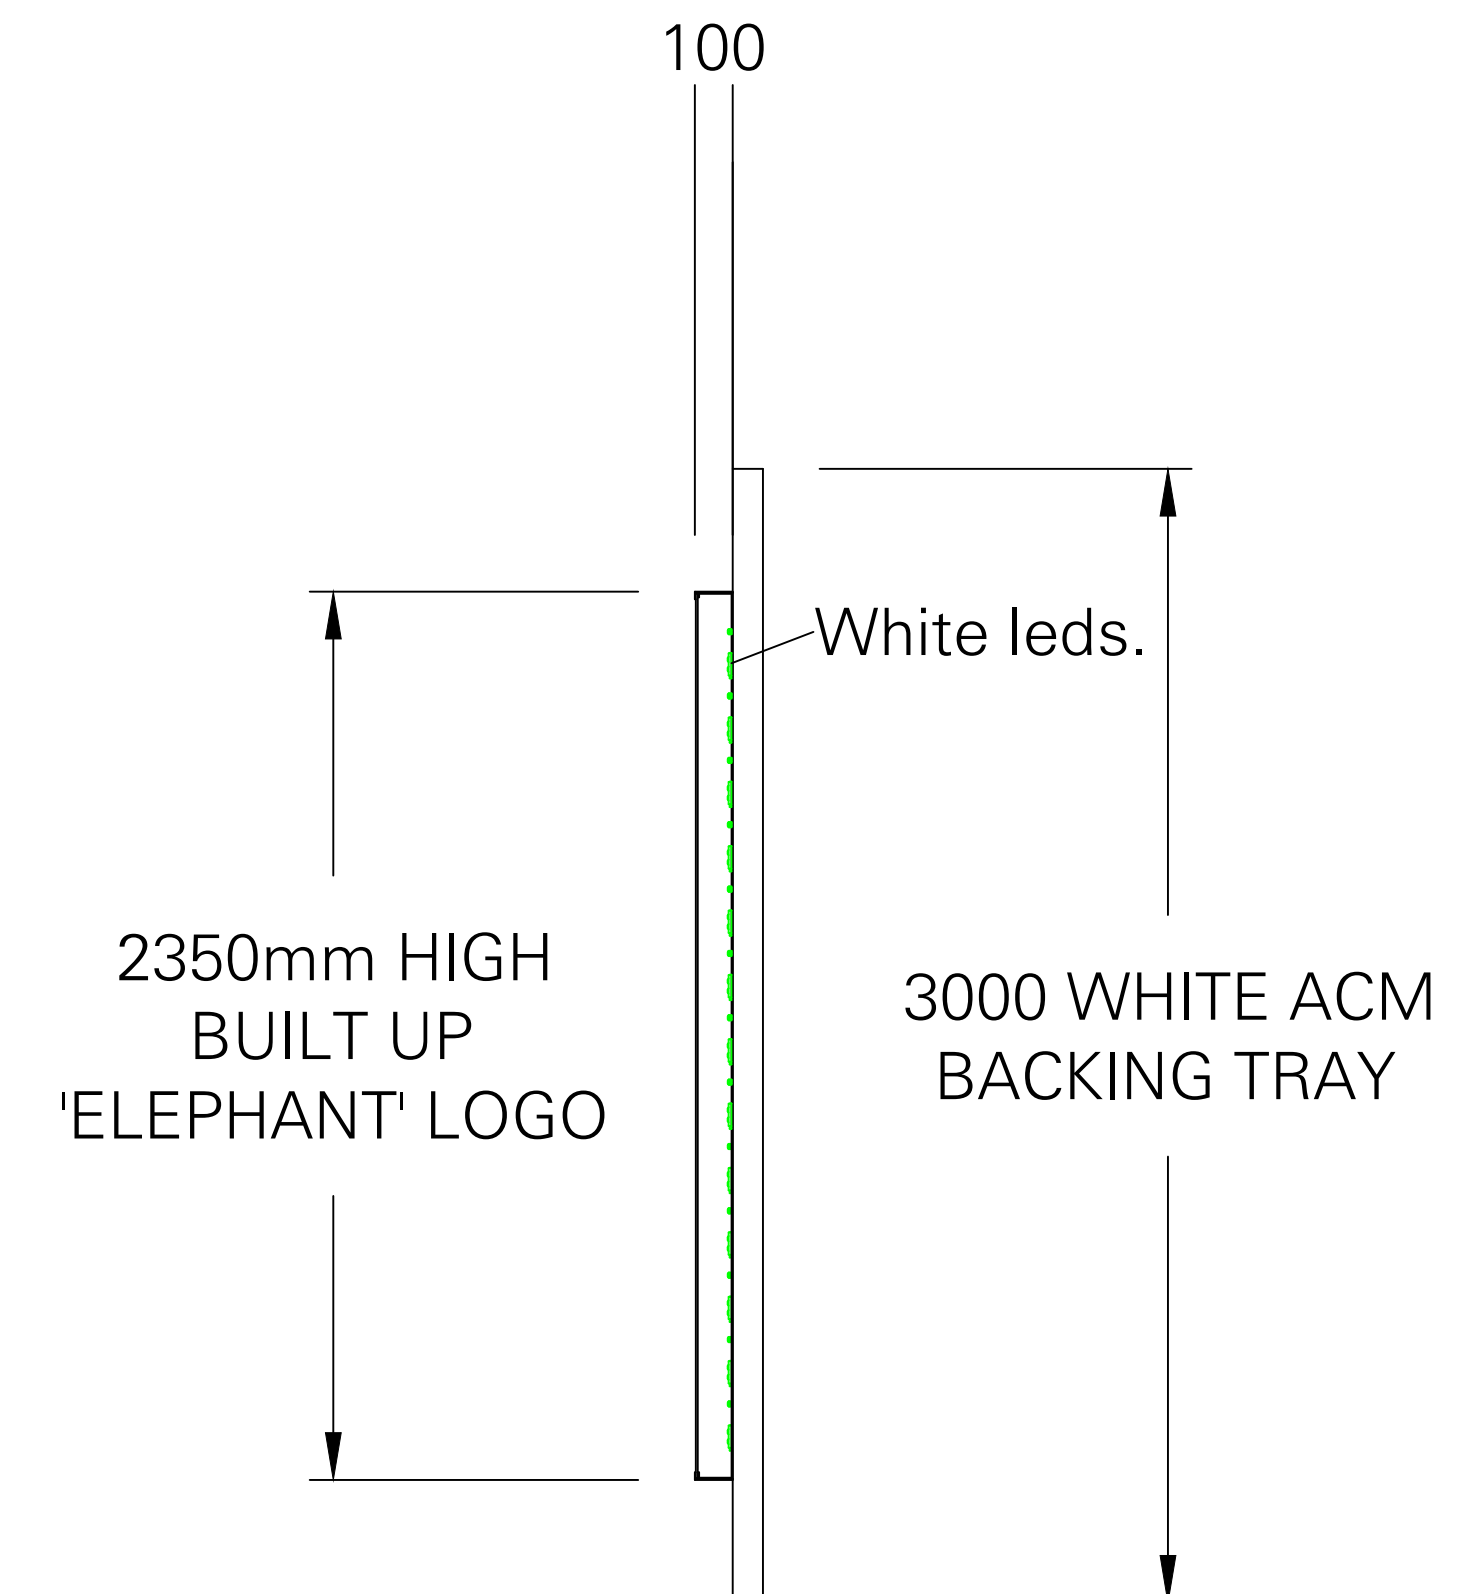

ELEPHANT LOGO
FINISHED BLUE



Tara Signs Ltd St Peters Place Western Road
Lancing West Sussex BN15 8SB
T: 0044 (0)1903 750710 tarasigns.com

© 2020 - Tara Signs Ltd

Scale 1:20@A1
Tolerance ±
Drg No SCHMITZ CON 08 LETTERS
Date 13/01/2023
Drawn By PDT
Checked By

Revisions Date
A1 LETTERS AND LOGO NOW FITTING
ONTO A BACKING TRAY 03/02/2023
PDT

Date	Signature	Signed By	DEALER

Project
SCHMITZ CARGOBULL
SOUTHMOOR INDUSTRIAL ESTATE
MANCHESTER
M23 9XD

Title
BUILT UP LETTERS