


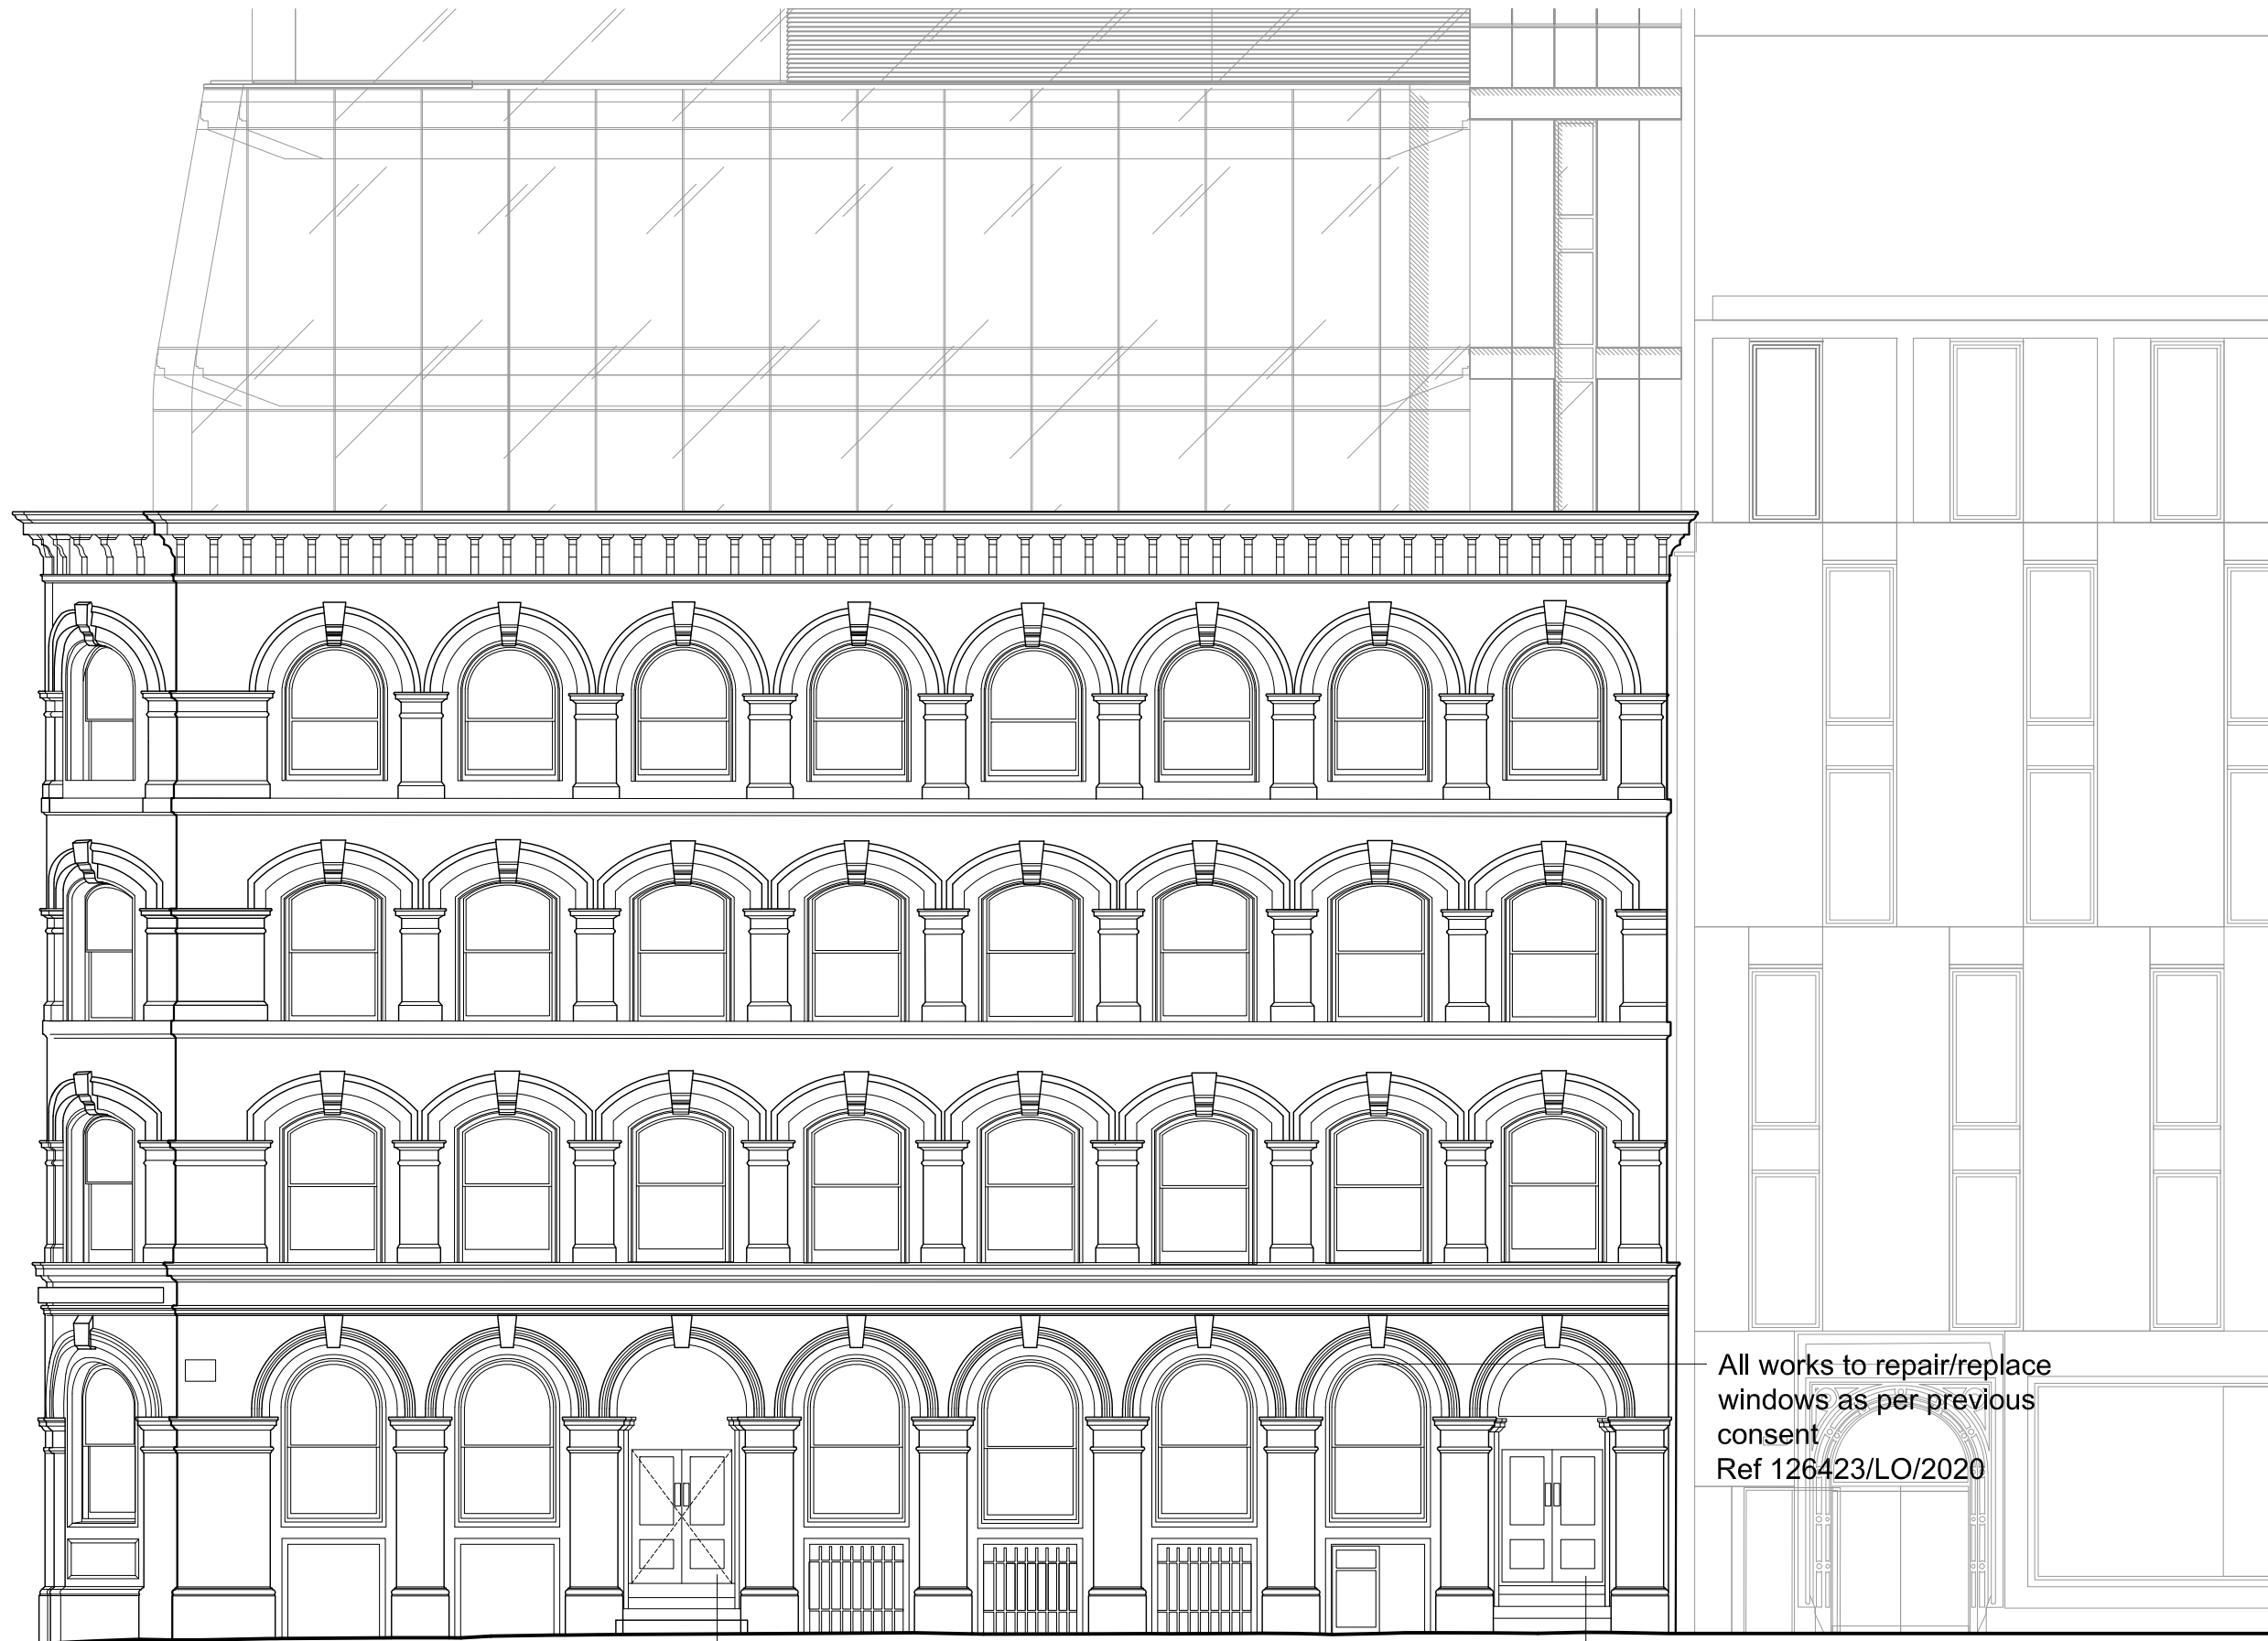

PALL MALL ELEVATION

Doors to be painted in dark green to match adjacent window surrounds

Doors to be painted in dark green to match adjacent window surrounds

All works to repair/replace windows as per previous consent
Ref 126423/LO/2020

CHAPEL WALKS

NORTHWESTWARD HO SITE

MOTEL ONE