


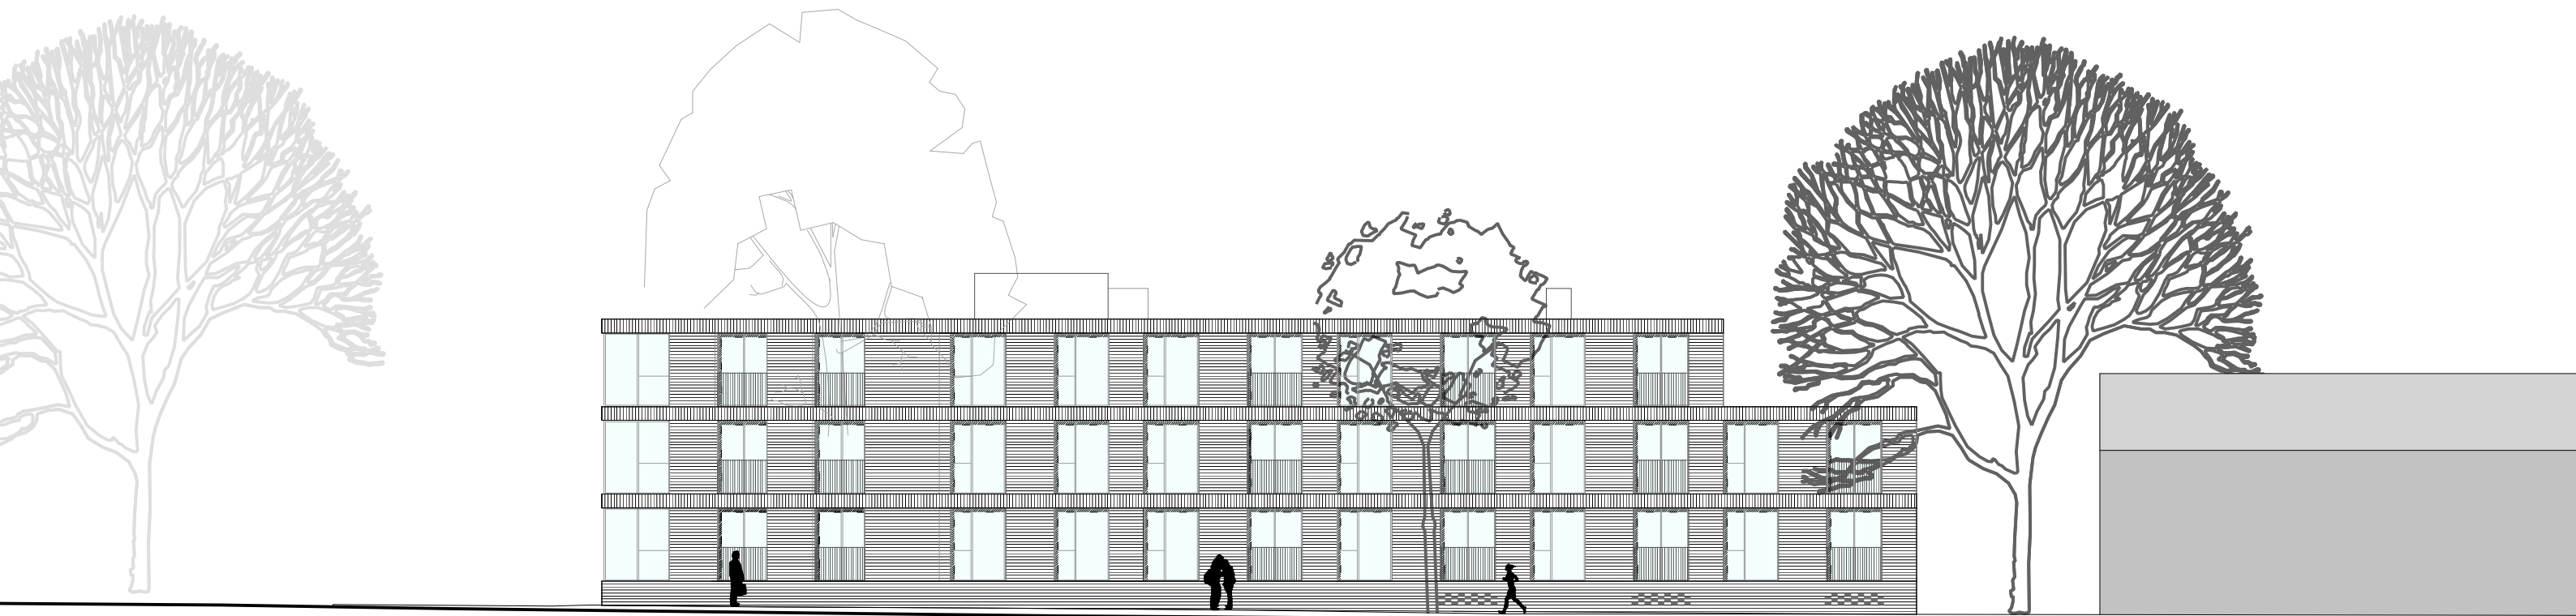

Greenwood Road Elevation

PLANNING ISSUE

Rev. E _23.11.2022_NMA submission
Rev. D _24.10.2019_Gable end updated
Rev.C_21.10.2019_Terace to gable ends omitted
Rev.B_24.09.2019_Name of client changed
A - Issue for planning

Project Title		
GREENWOOD ROAD, WYTHENSHAW		
Drawing Title		
PROPOSED ELEVATION-WEST (GREENWOOD ROAD)		
Client		
ECS CAPITAL LTD		
Drawn By	Date	Project No.
FCH	JULY 2019	P19-063
Scale		Drawing No.
1:200@A3		02-05-002E

FALCONER
CHESTER
HALL

