


Site Plan 1:500

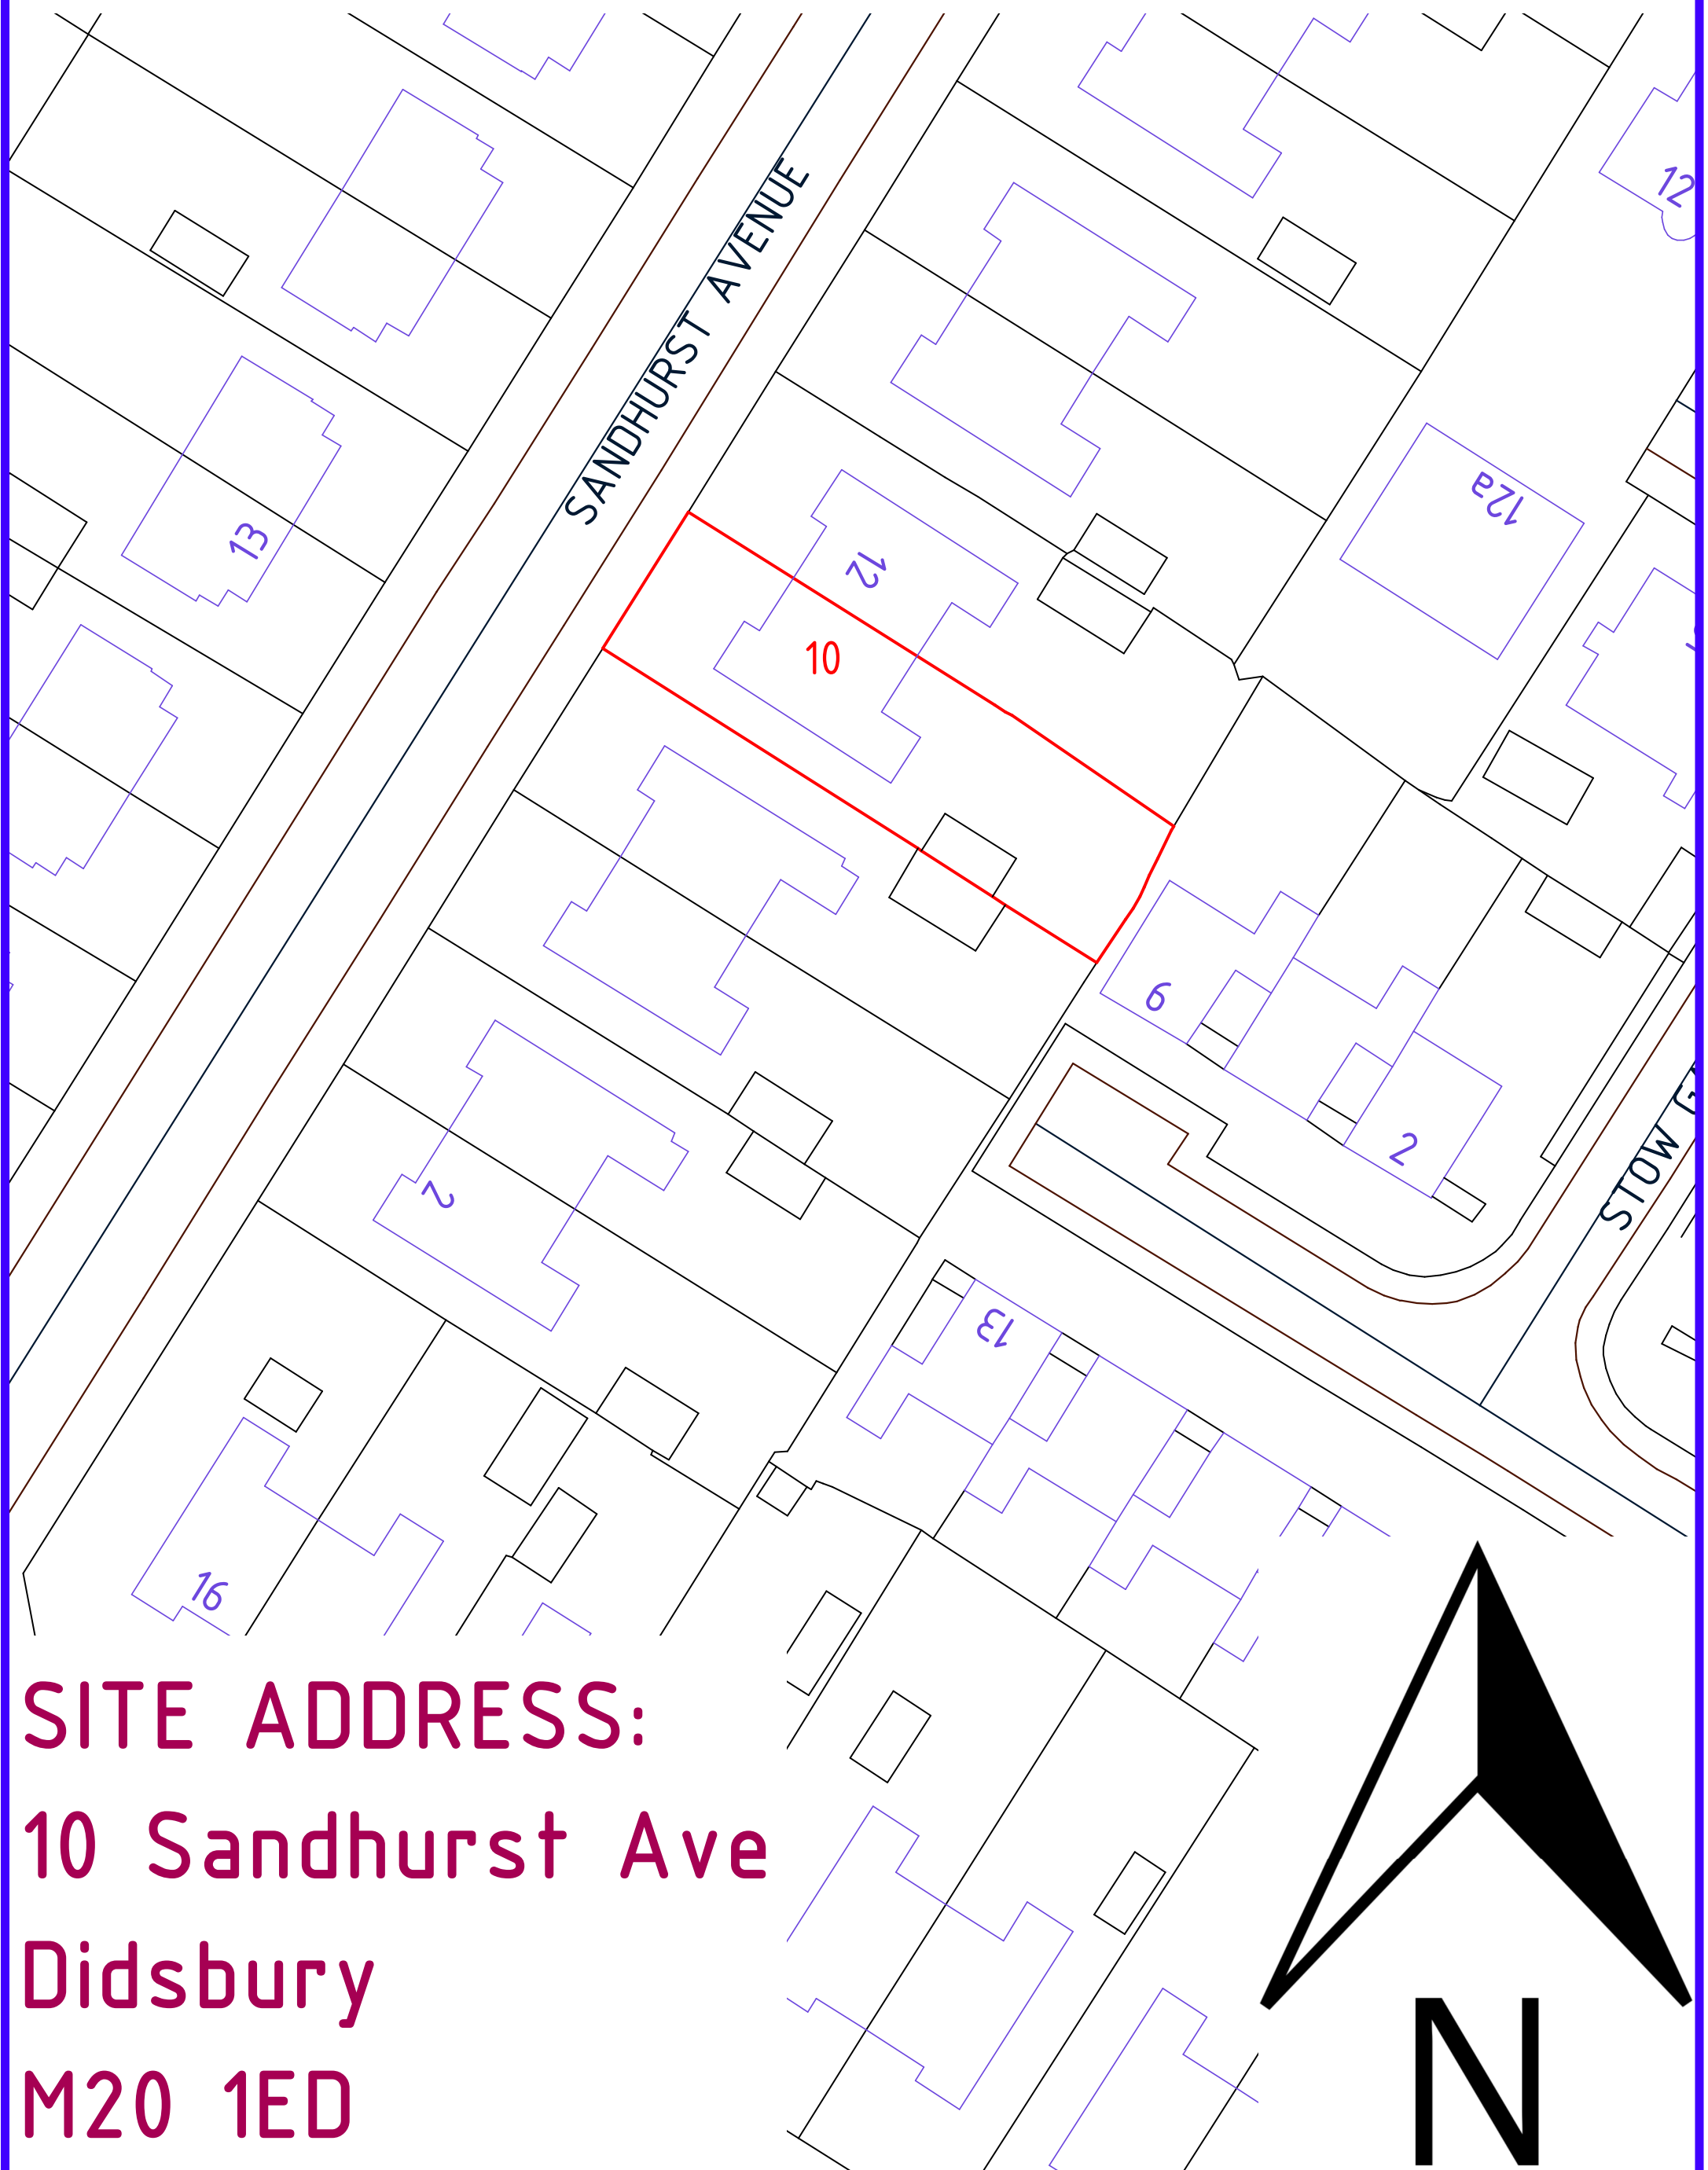

SITE ADDRESS:
10 Sandhurst Ave
Didsbury
M20 1ED