




REVISION	DATE	DESCRIPTION
A	26/04/2022	BUILDING REGS SUBMISSION
B	17/05/2022	STAGE 3+ TENDER ISSUE
P01	04/11/2022	Amended to LGSF scheme

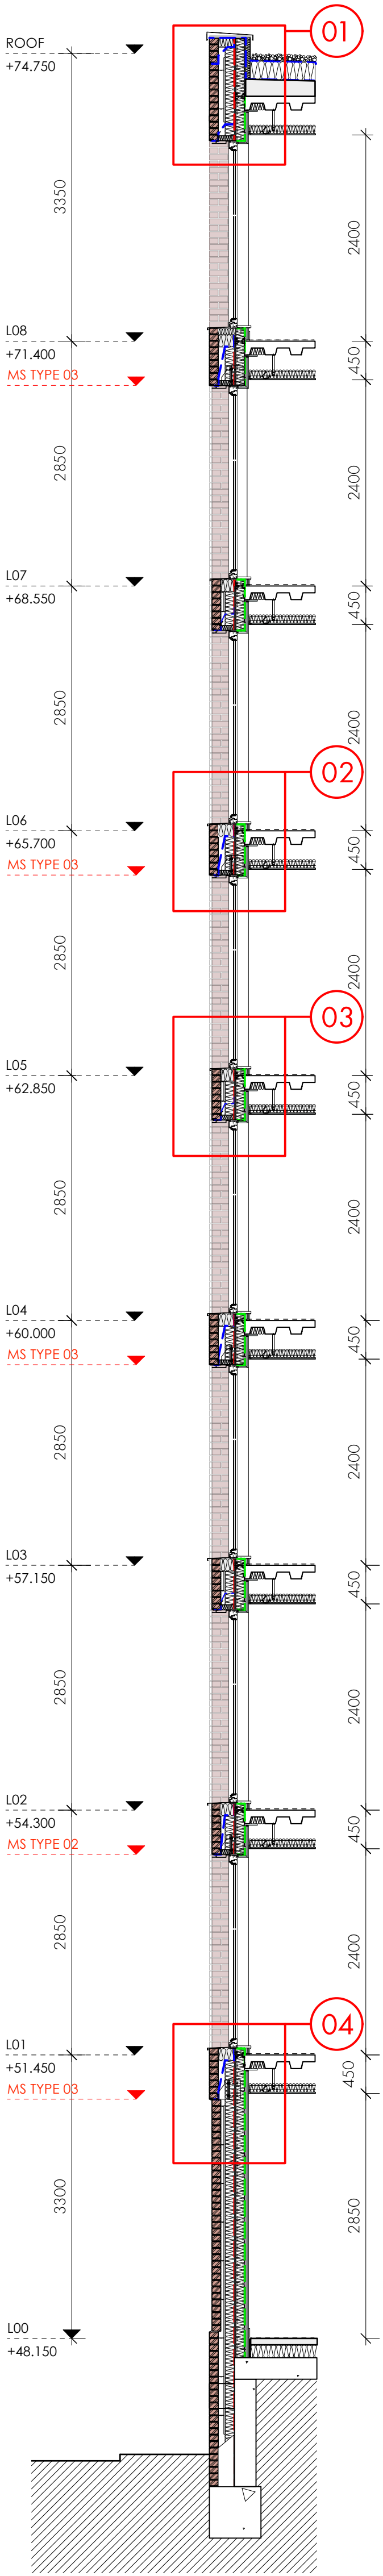


SECTION D_1:50@A1
BROCK STREET FACADE SECTION

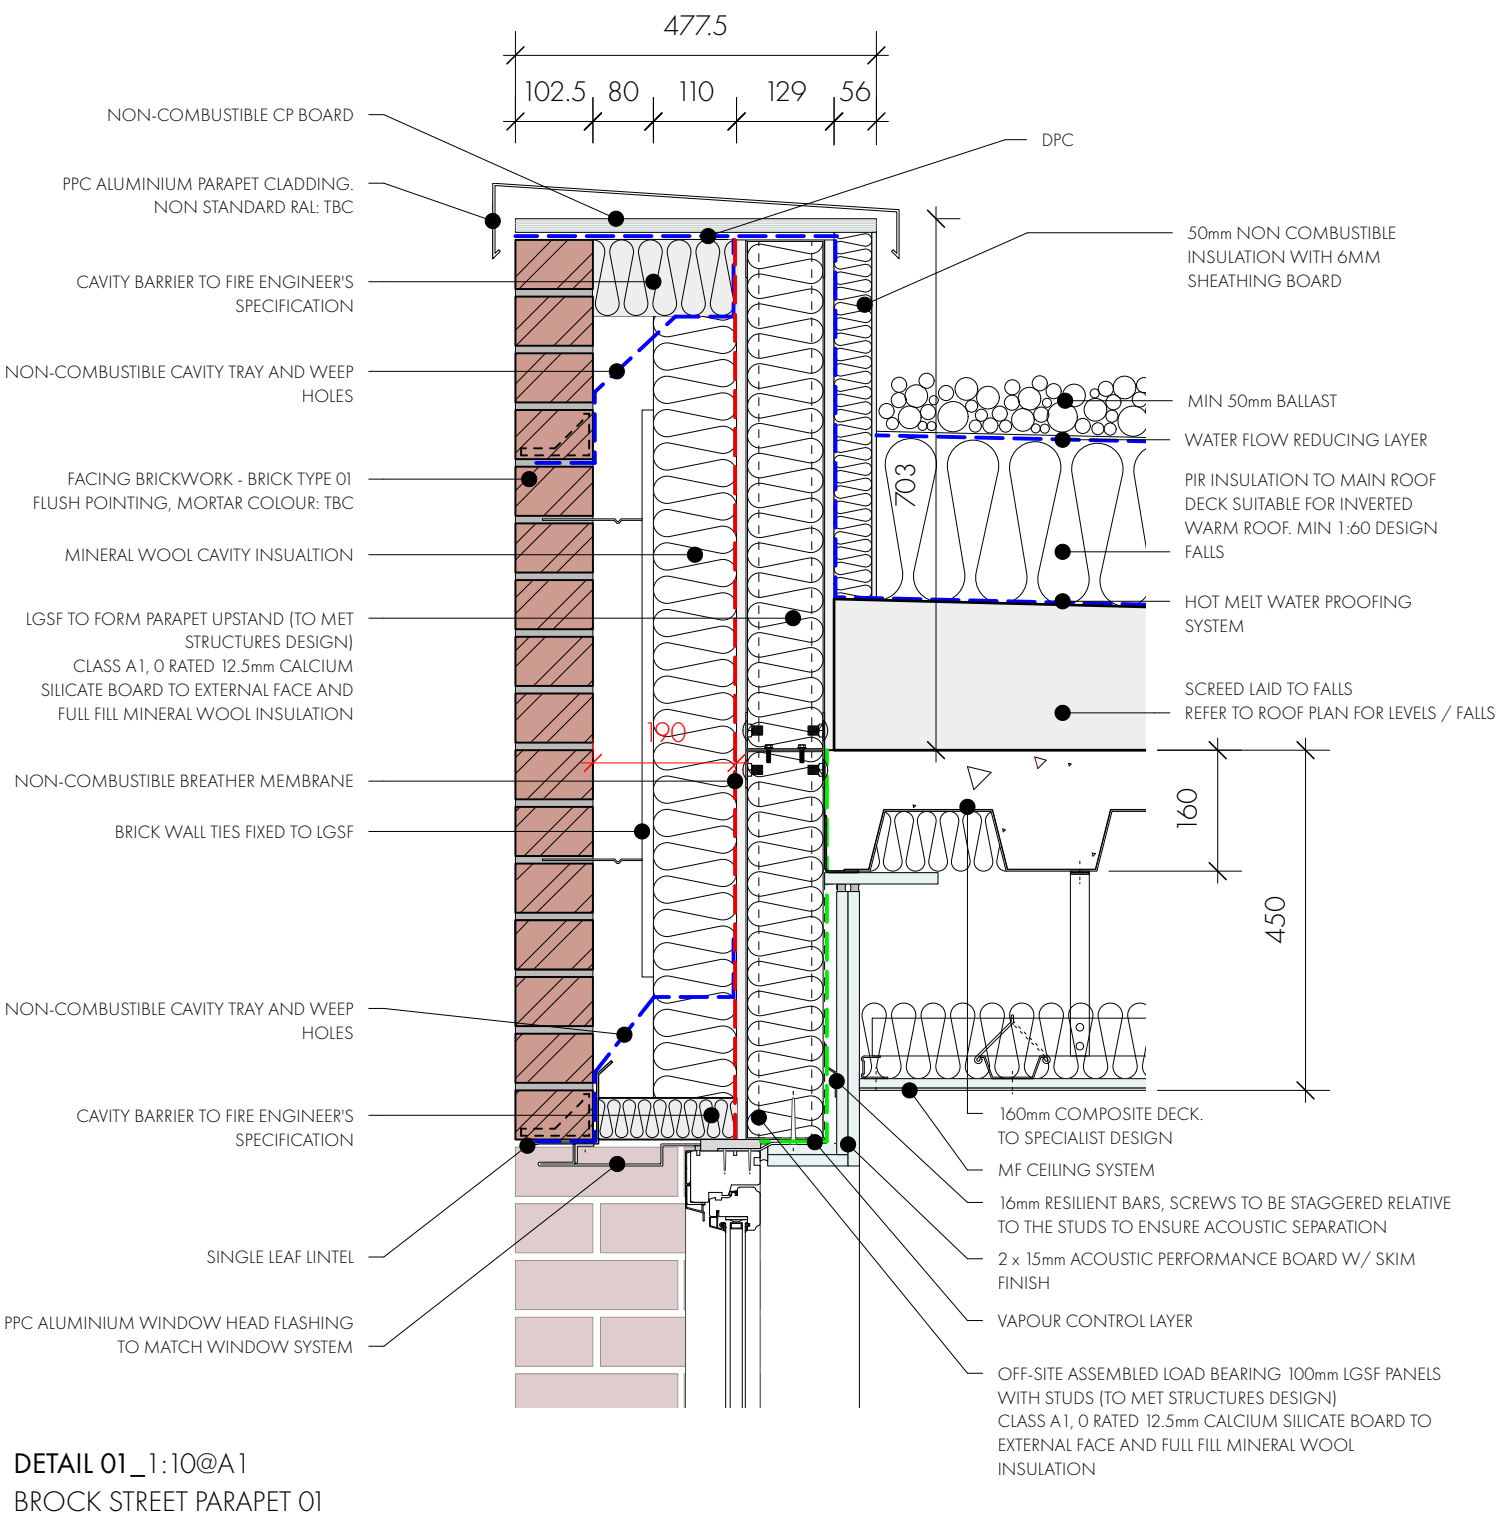


DETAIL 01_1:10@A1
BROCK STREET PARAPET 01

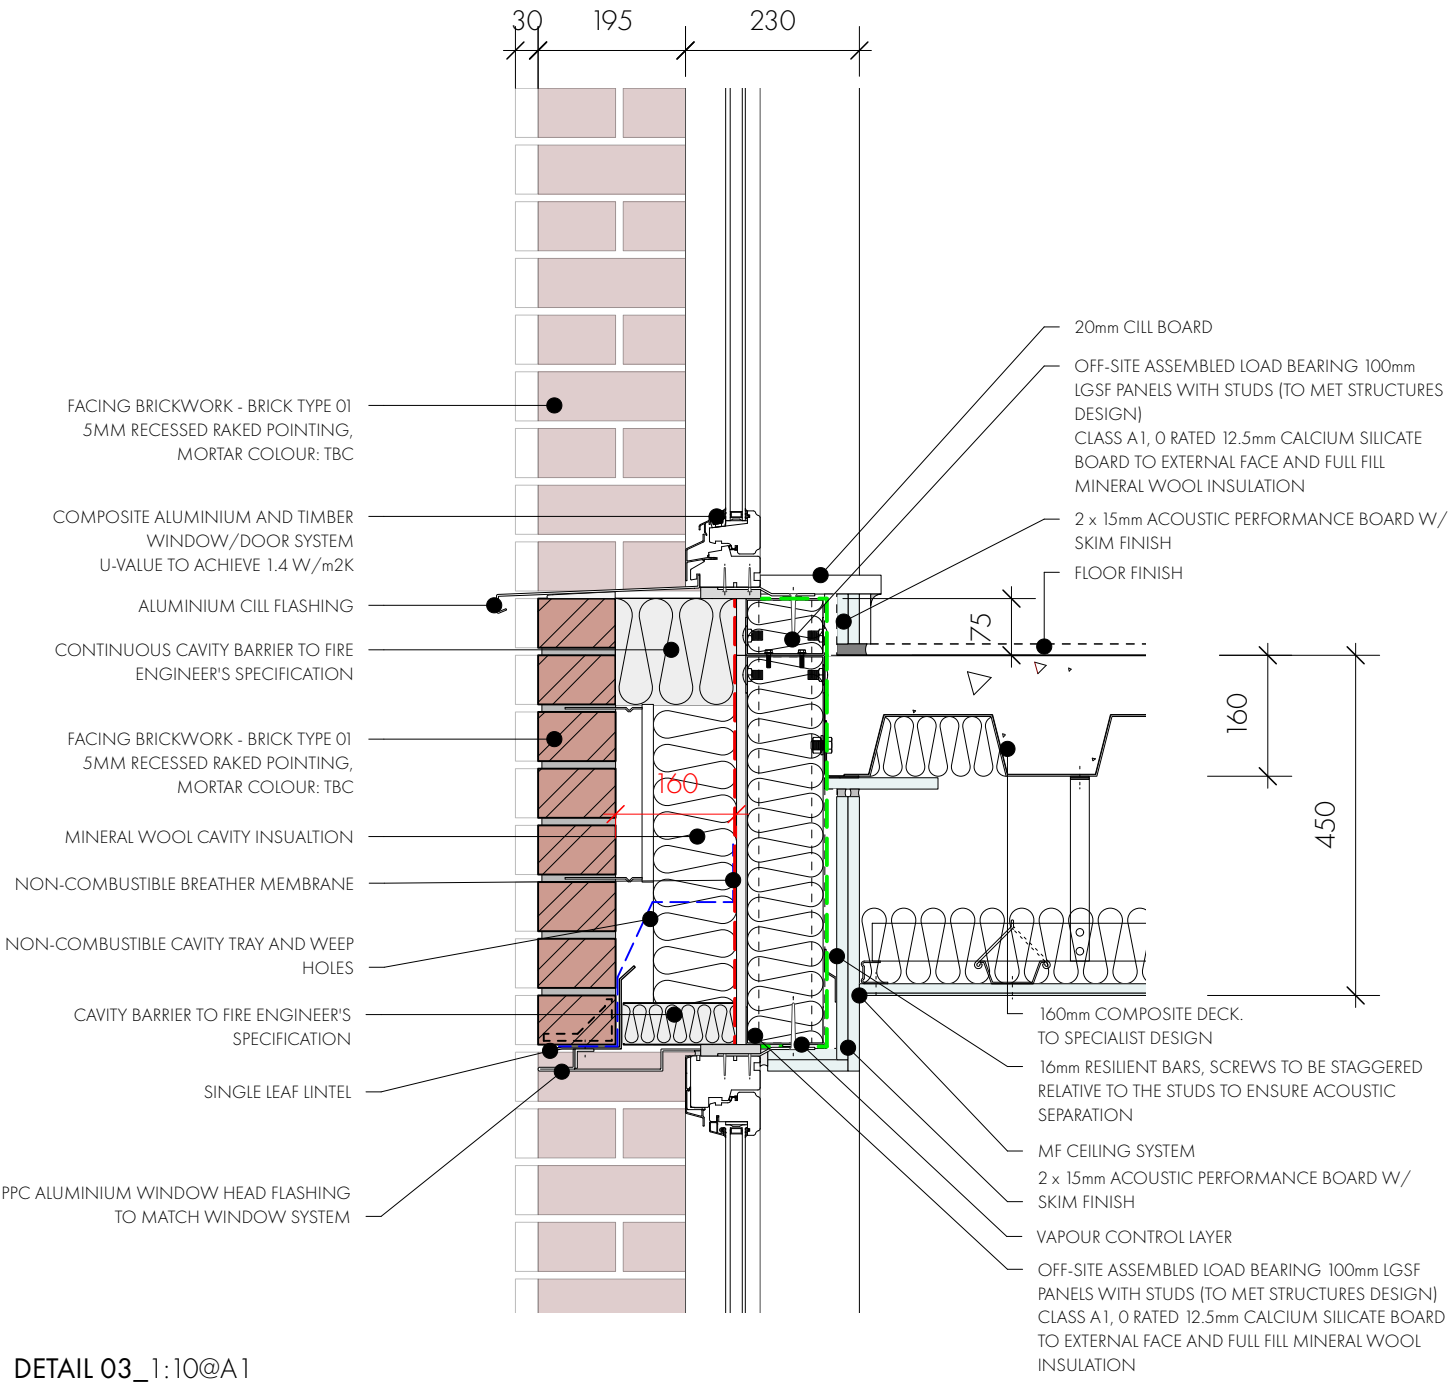


DETAIL 03_1:10@A1
RECESSED BRICK/ SLAB EDGE

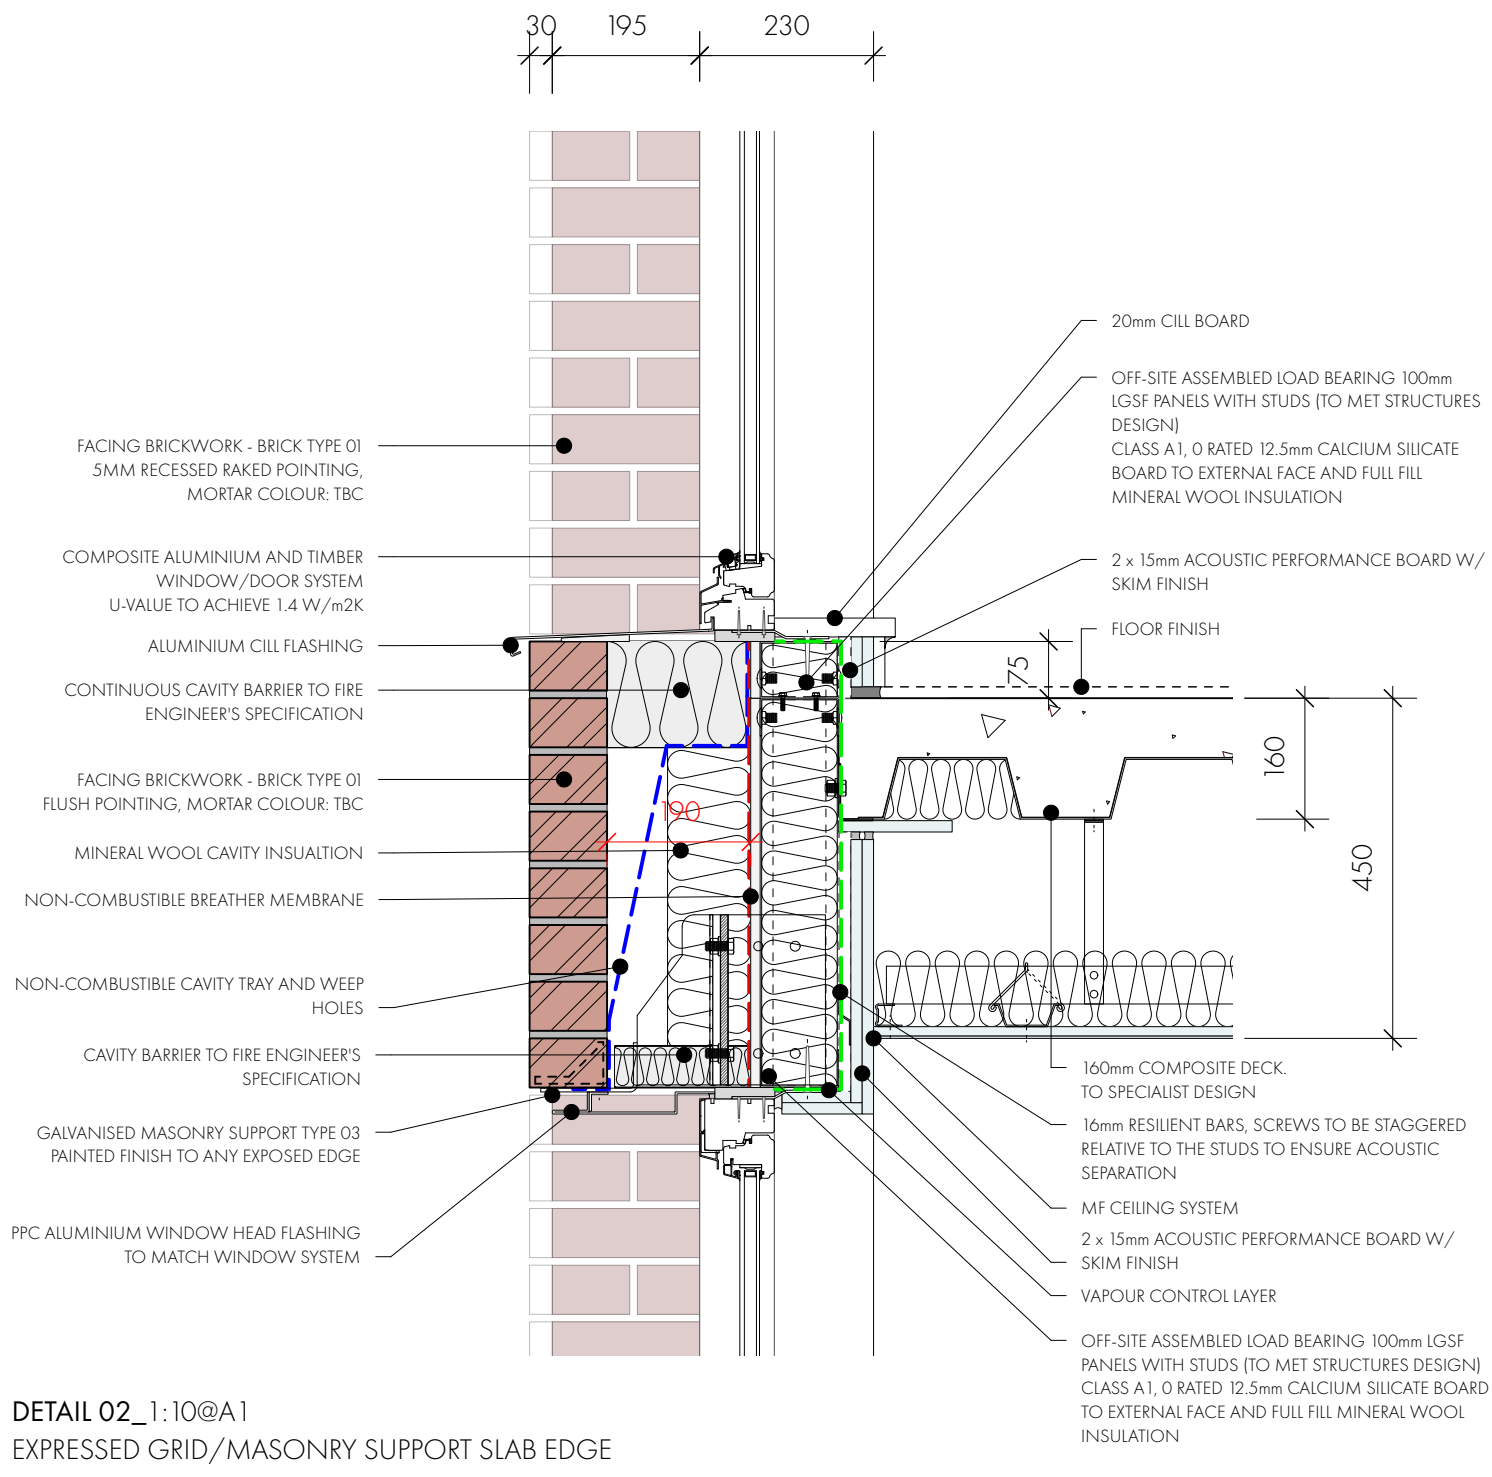

DETAIL 02_1:10@A1
EXPRESSED GRID/MASONRY SUPPORT SLAB EDGE

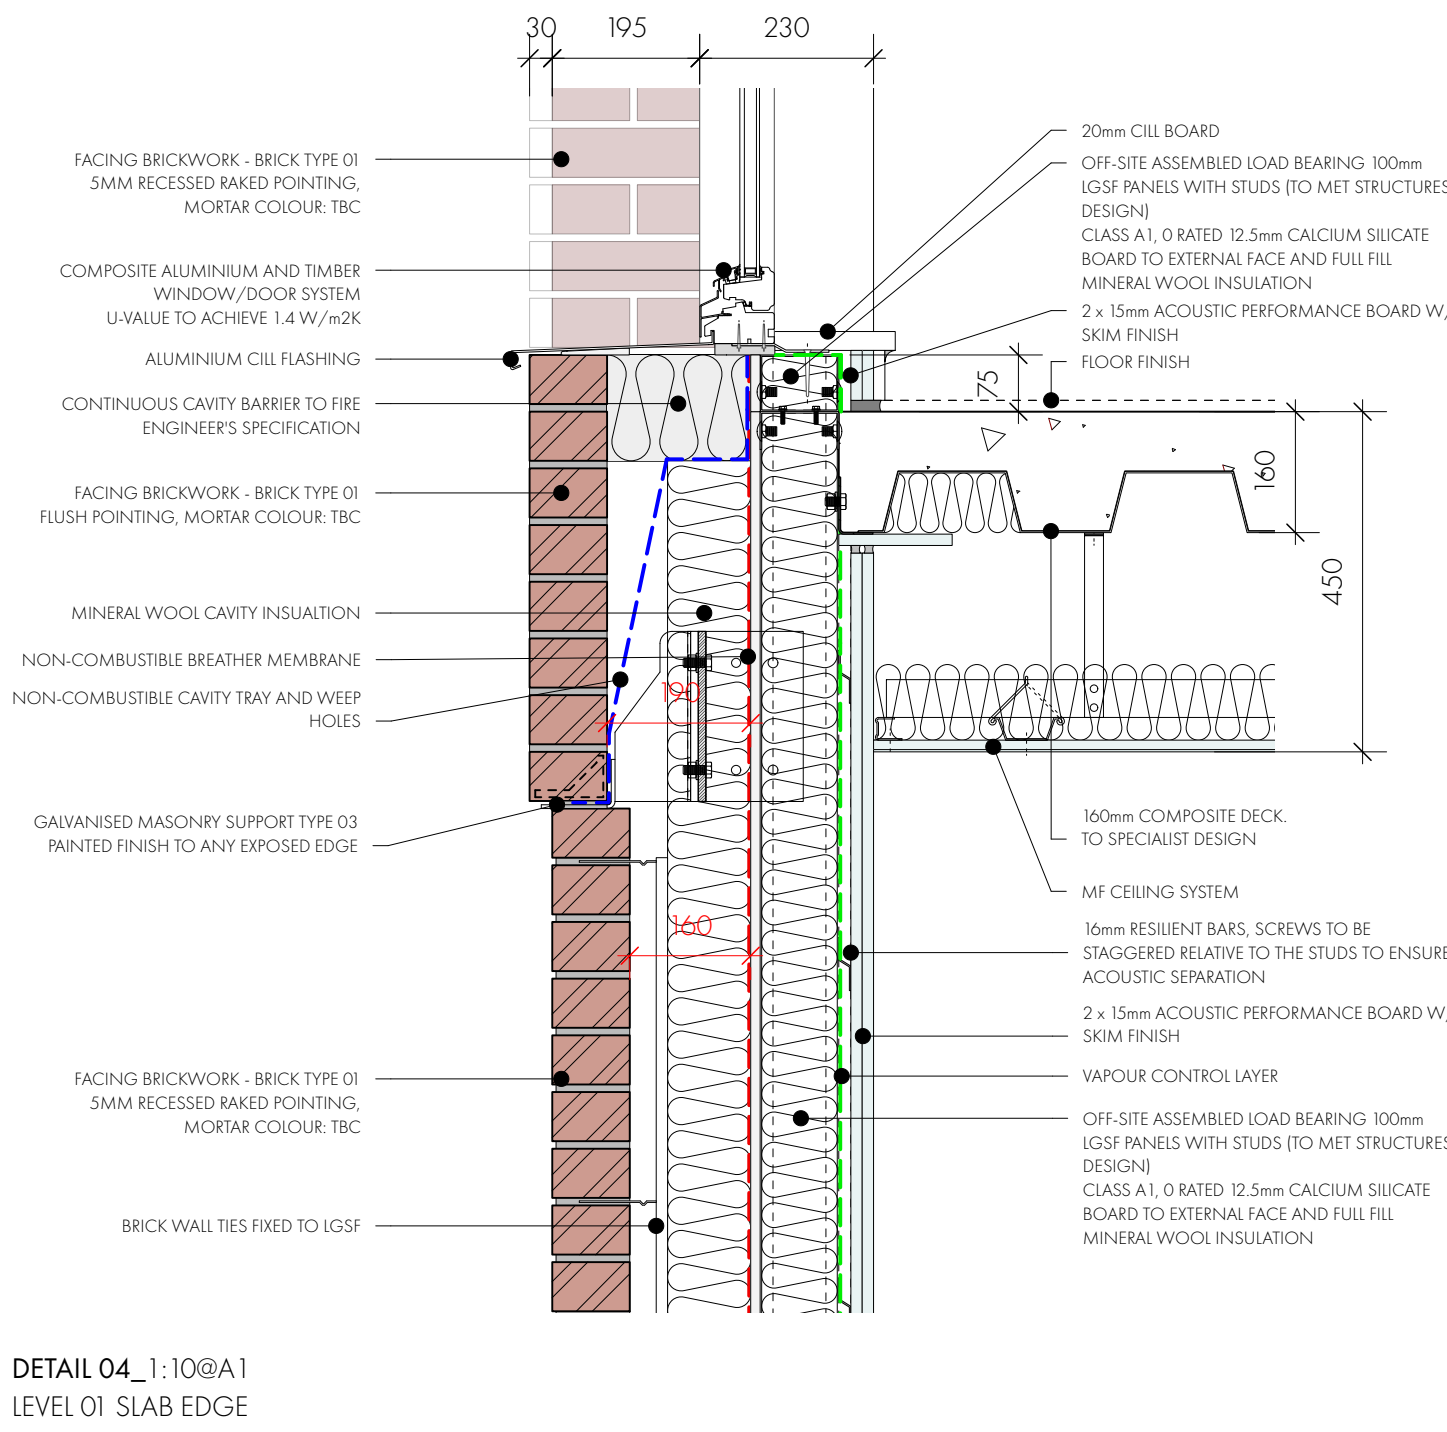

DETAIL 04_1:10@A1
LEVEL 01 SLAB EDGE

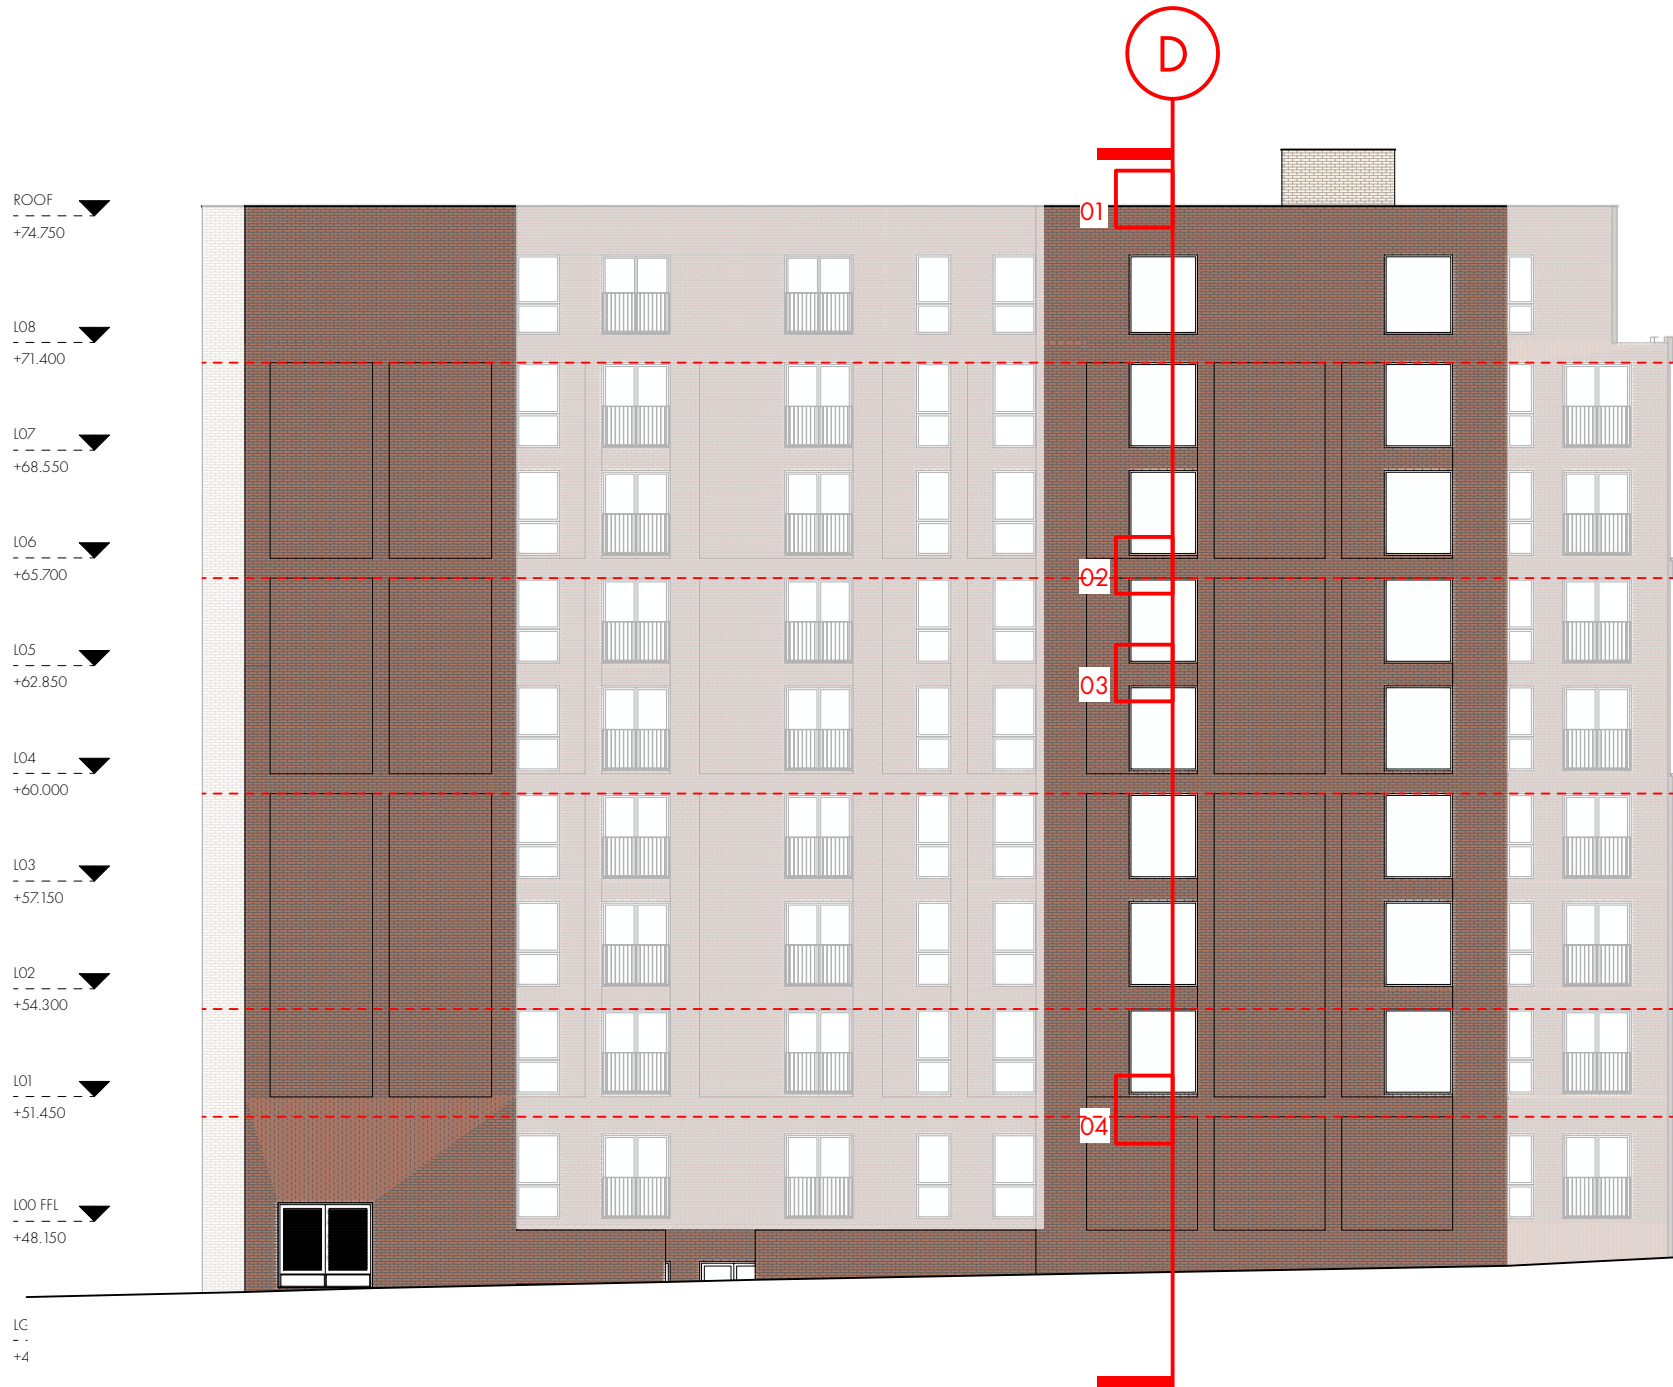

BROCK ST ELEVATION_1:200@A1

MASONRY SUPPORT
FOR MASONRY SUPPORT TYPE REFER TO
DETAIL DRAWINGS

XX CAVITY WIDTH

MASONRY SUPPORT TYPES

TYPE 1
CAVITY - 160mm
BRICK LEAVES - 2no
OFFSET FROM UNDERSIDE OF SLAB - 265mm

TYPE 2
CAVITY - 160mm
BRICK LEAVES - 1no
OFFSET FROM UNDERSIDE OF SLAB - 265mm

TYPE 3
CAVITY - 190mm
BRICK LEAVES - 1no
OFFSET FROM UNDERSIDE OF SLAB - 265mm

TYPE 4
CAVITY - 272.5mm
BRICK LEAVES - 1no
OFFSET FROM UNDERSIDE OF SLAB - 265mm

OMIArchitects

31 Blackfriars Road, Salford, Manchester, M3 7AQ
+44(0)161 832 3242 / info@omiarchitects.com / www.omiarchitects.com

PROJECT	LAYSTALL STREET
DRAWING	FACADE STUDY - BROCK STREET
DATE	MAY 22
DRAWN BY	RP
SCALE	VARIES @A1
JOB NO.	1383
DWG NO.	1383-OMI-00-ZZ-DR-A-A2013-P01