



+ implementing
your brand

15 Barnes Wallis Rd, Fareham
Hampshire PO15 5TT

Tel: 023 8023 2311
Web: www.innovatesigns.co.uk
Email: info@innovatesigns.co.uk

Client	One Stop Stores			Title	Proposal	Rev	Date	Description	Drw By
Site Name	Manchester, Lloyd Street			Date	19/07/2022	A	01/07/22	Initial Visual	IW
Job No.	19179	Epos Code	5158	Scale	-	B	19/07/22	Projection sign, FTG, internal frieze	IW
Proj Type	New Store			Drawn	IW	-	-	-	-
PM	PH	Designer	KS	Drwg No.	B	-	-	-	-

This drawing is for approval purposes.
Please check all details noted on the drawing including spelling, and provide written confirmation of your approval to an **Innovate Signs Project Manager**. Once approved production will commence based on the approved drawing. Any changes made after production has begun will incur an additional cost.

Proposed Site Signage	Grocery / Low Affluence		
ITEM (1) - FASCIA See specification page for detail. A. size: 6470mm x 1000mm x 55mm	ITEM (2) - WINDOW VINYL Digitally printed window graphic ex-internally applied to glazing. Full height graphics are required to block view to back of counter, cigarette gantry area, and back of house areas, half height graphics are required to block view to back of shelving and refrigeration units, and remainder of graphics are safety and site id related. A. size: 1360mm x 2386mm B. size: 1360mm x 2386mm	ITEM (3) - PROJECTING SIGN Aluminium composite panel with digitally printed image (sign is double sided) on both faces of sign non-illuminated size: 1190mm x 560mm x 3mm (TBC)	ITEM (4) - MANIFESTATION Window manifestation size: to suit area




Scale Bar 1:50 @ A3

00.5m1m2m3m4m5m10m

KEY:

ACM Panel
ACM/VW
F/ACM
PETG
Window Vinyl - External
Window Vinyl - Internal

innovate signs + implementing your brand	15 Barnes Wallis Rd, Fareham Hampshire PO15 5TT Tel: 023 8023 2311 Web: www.innovatesigns.co.uk Email: info@innovatesigns.co.uk	Client	One Stop Stores			Title	Proposal	Rev	Date	Description	Drw By	This drawing is for approval purposes. Please check all details noted on the drawing including spelling, and provide written confirmation of your approval to an Innovate Signs Project Manager. Once approved production will commence based on the approved drawing. Any changes made after production has begun will incur an additional cost.
		Site Name	Manchester, Lloyd Street			Date	19/07/2022	A	01/07/22	Initial Visual	IW	
		Job No.	19179	Epos Code	5158	Scale	-	B	19/07/22	Projection sign, FTG, internal frieze	IW	
		Proj Type	New Store			Drawn	IW	-	-	-	-	
		PM	PH	Designer	KS	Drwg No.	B	-	-	-	-	

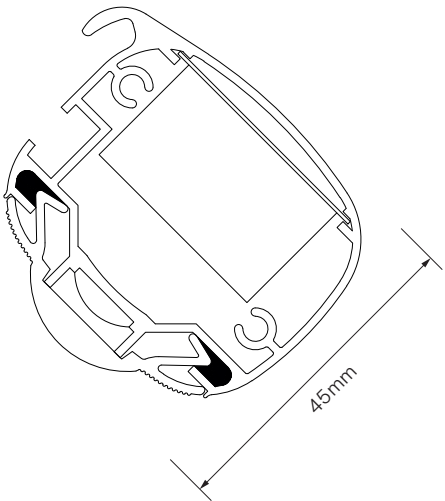

TECHNICAL SPECIFICATION - ECOLUX MINI

LED STRIP
Latest high lighting chip giving 1650 Lumens per metre LED output. Only 14.4 watts per metre power consumption 75% energy saving compared to Fluorescent.

24 volt input, less current less voltage drop. 6000k cool white or 3000k warm white 120 degree angle.

IP65 protected, 50,000 hours+ lamp life. 5 year Warranty.

Full CE certification and ROHS compliant.



DRIVERS
Epoxy encapsulated fully isolated case with IP67 protection. Constant voltage design. Short circuit, over current, over voltage protection.
Fitted onto quick release slide in Gear Trays. Full CE certification and ROHS compliant.

LIGHT FITTING
Specially designed 45mm aluminium extrusion supplied up to 6000mm lengths which can be joined together using cast aluminium connectors.

Die cast aluminium end caps with rear cable entry standard 300mm multi brackets.

Snap-in polycarbonate 90 degree magnifying lens diffuser. Casing sealed and certificated to IP65.

Full CE certificate and 5 year parts warranty. Conforms to BS EN 60598-1:2015 and BS EN 60598-2-1:1989 'UK Deviations Only'.

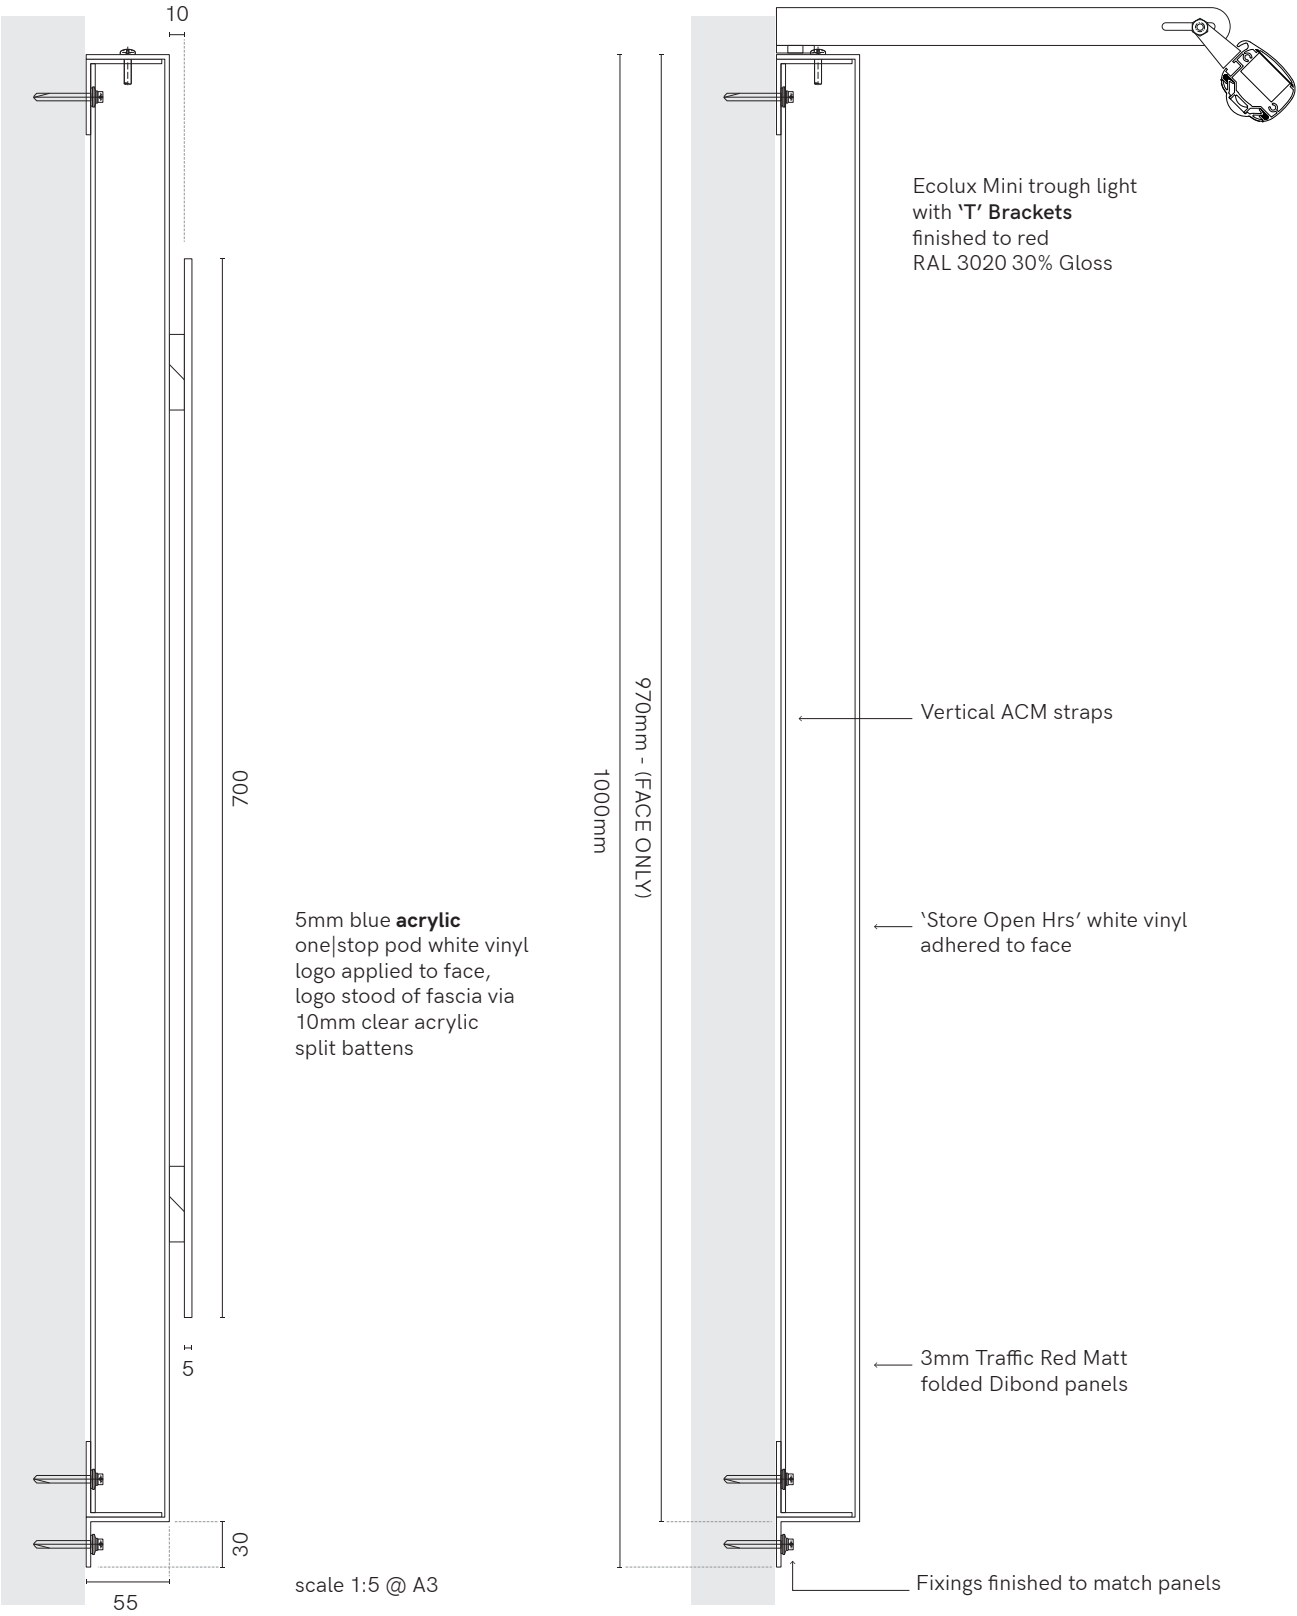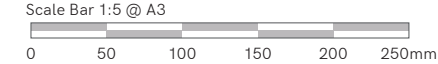

scale 1:5 @ A3




+ implementing
your brand

15 Barnes Wallis Rd, Fareham
Hampshire PO15 5TT

Tel: 023 8023 2311
Web: www.innovatesigns.co.uk
Email: info@innovatesigns.co.uk

Client	One Stop Stores				Title	Proposal	Rev	Date	Description	Drw By
Site Name	Manchester, Lloyd Street				Date	19/07/2022	A	01/07/22	Initial Visual	IW
Job No.	19179	Epos Code	5158		Scale	-	B	19/07/22	Projection sign, FTG, internal frieze	IW
Proj Type	New Store				Drawn	IW	-	-	-	-
PM	PH	Designer	KS		Drwg No.	B	-	-	-	-



This drawing is for approval purposes.
Please check all details noted on the drawing including spelling, and provide written confirmation of your approval to an **Innovate Signs Project Manager**. Once approved production will commence based on the approved drawing. Any changes made after production has begun will incur an additional cost.

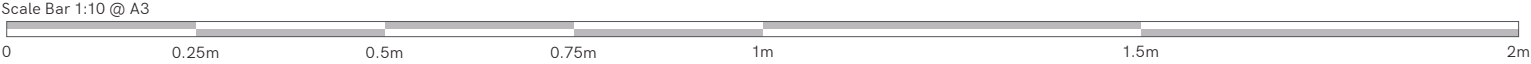

 + implementing your brand	15 Barnes Wallis Rd, Fareham Hampshire PO15 5TT Tel: 023 8023 2311 Web: www.innovatesigns.co.uk Email: info@innovatesigns.co.uk	Client	One Stop Stores			Title	Proposal	Rev	Date	Description	Drw By	This drawing is for approval purposes. Please check all details noted on the drawing including spelling, and provide written confirmation of your approval to an Innovate Signs Project Manager. Once approved production will commence based on the approved drawing. Any changes made after production has begun will incur an additional cost.
		Site Name	Manchester, Lloyd Street			Date	19/07/2022	A	01/07/22	Initial Visual	IW	
		Job No.	19179	Epos Code	5158	Scale	-	B	19/07/22	Projection sign, FTG, internal frieze	IW	
		Proj Type	New Store			Drawn	IW	-	-	-	-	
		PM	PH	Designer	KS	Drwg No.	B	-	-	-	-	




ONE STOP STORES LTD
56-58 Lloyd Street South, Manchester M14 7HT

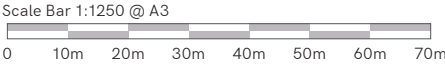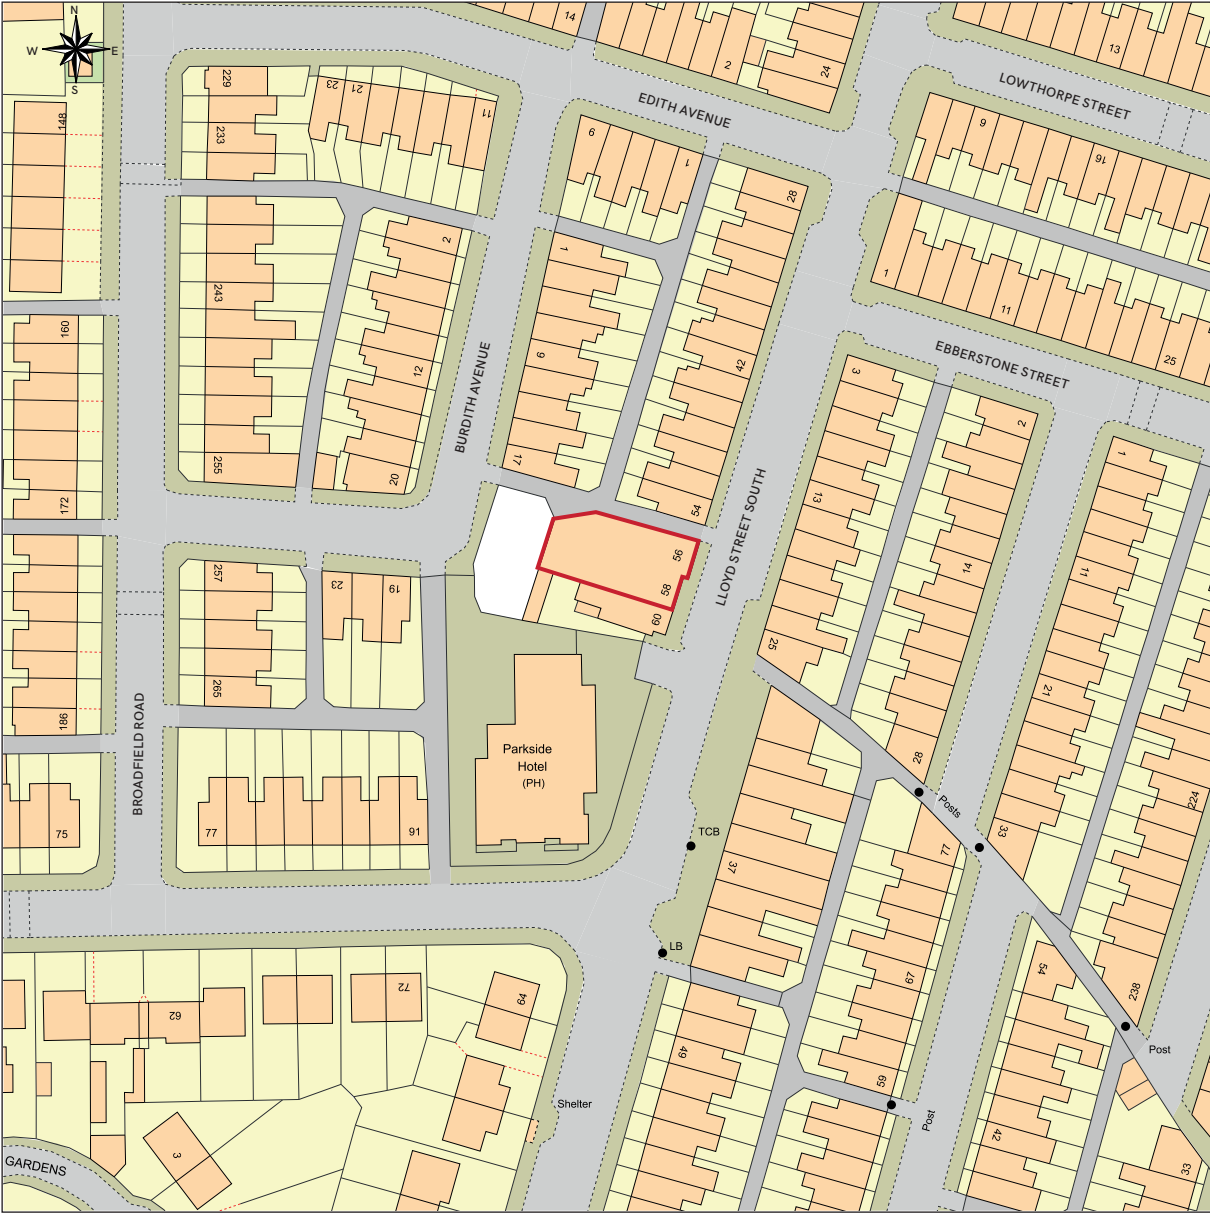

This Plan includes the following Licensed Data: OS MasterMap Colour PDF Location Plan by the Ordnance Survey National Geographic Database and incorporating surveyed revision available at the date of production. Reproduction in whole or in part is prohibited without the prior permission of Ordnance Survey. The representation of a road, track or path is no evidence of a right of way. The representation of features, as lines is no evidence of a property boundary. © Crown copyright and database rights, 2022.
Ordnance Survey - 0100031673

OS_MasterMap_Colour_PDF_Location_Plan_797219_1022999

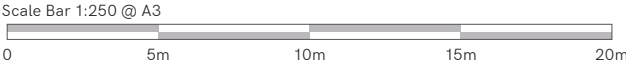

innovate
signs

+implementing
your brand

15 Barnes Wallis Rd, Fareham
Hampshire PO15 5TT

Tel: 023 8023 2311
Web: www.innovatesigns.co.uk
Email: info@innovatesigns.co.uk

Client	One Stop Stores			Title	Proposal	Rev	Date	Description	Drw By
Site Name	Manchester, Lloyd Street			Date	19/07/2022	A	01/07/22	Initial Visual	IW
Job No.	19179	Epos Code	5158	Scale	-	B	19/07/22	Projection sign, FTG, internal frieze	IW
Proj Type	New Store			Drawn	IW	-	-	-	-
PM	PH	Designer	KS	Drwg No.	B	-	-	-	-

This drawing is for approval purposes.
Please check all details noted on the drawing including spelling, and provide written confirmation of your approval to an **Innovate Signs Project Manager**. Once approved production will commence based on the approved drawing. Any changes made after production has begun will incur an additional cost.