
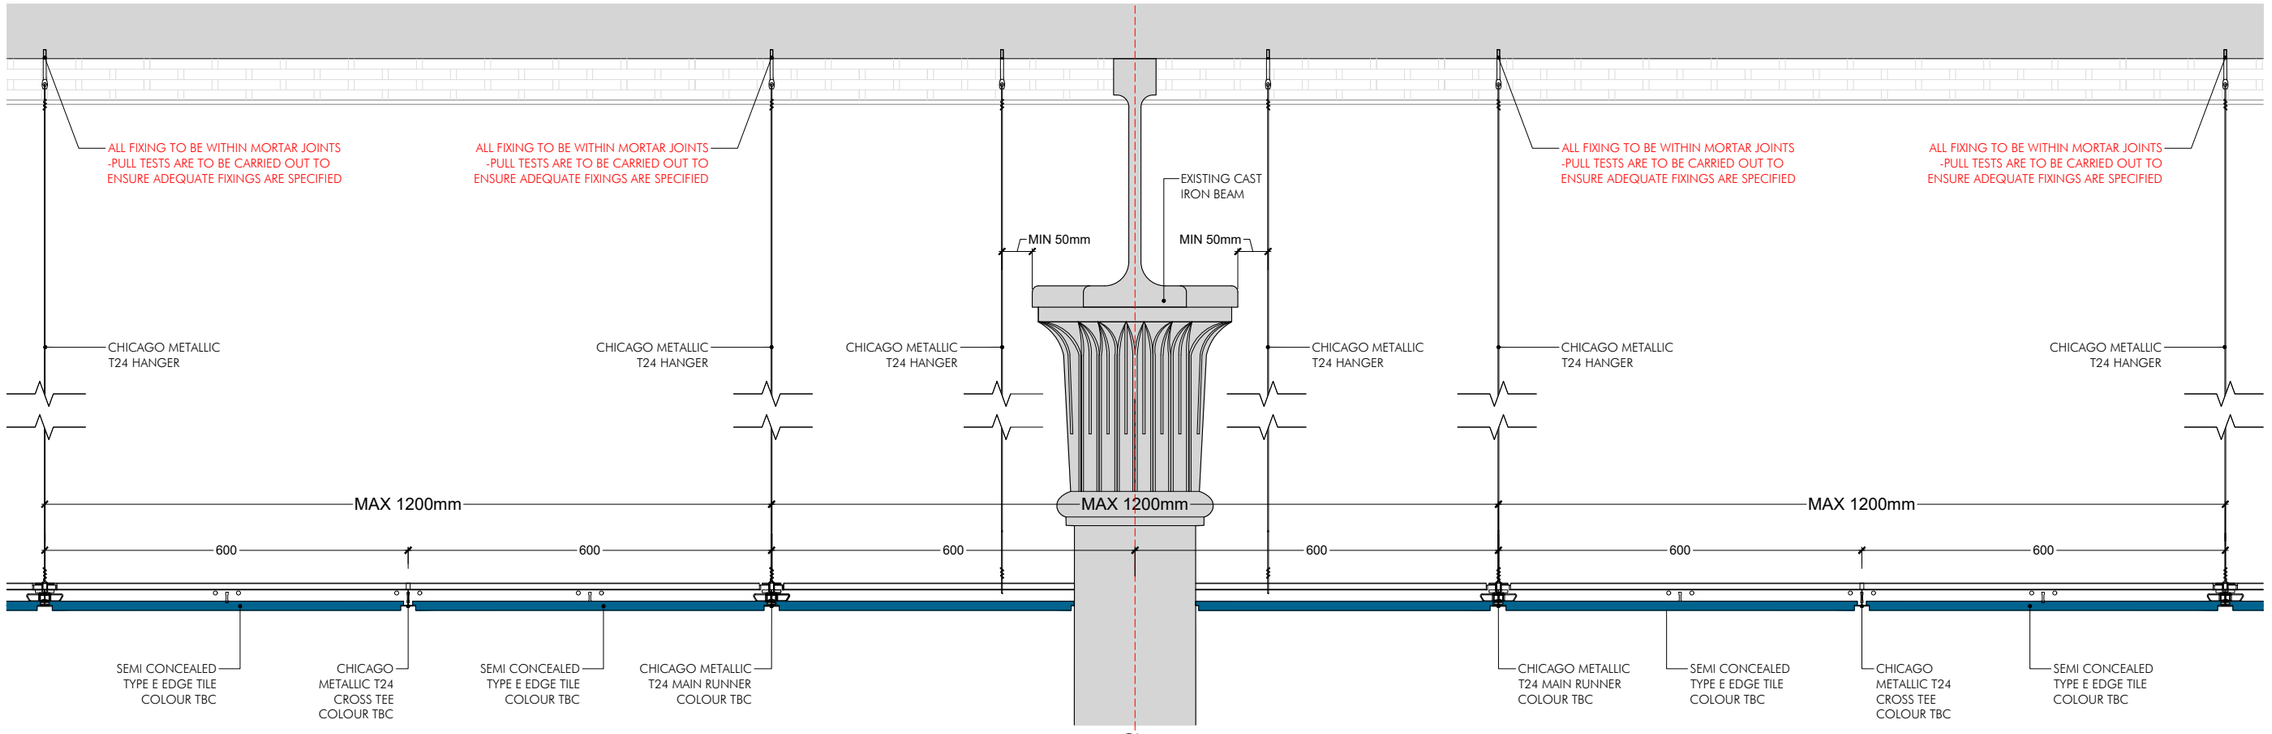


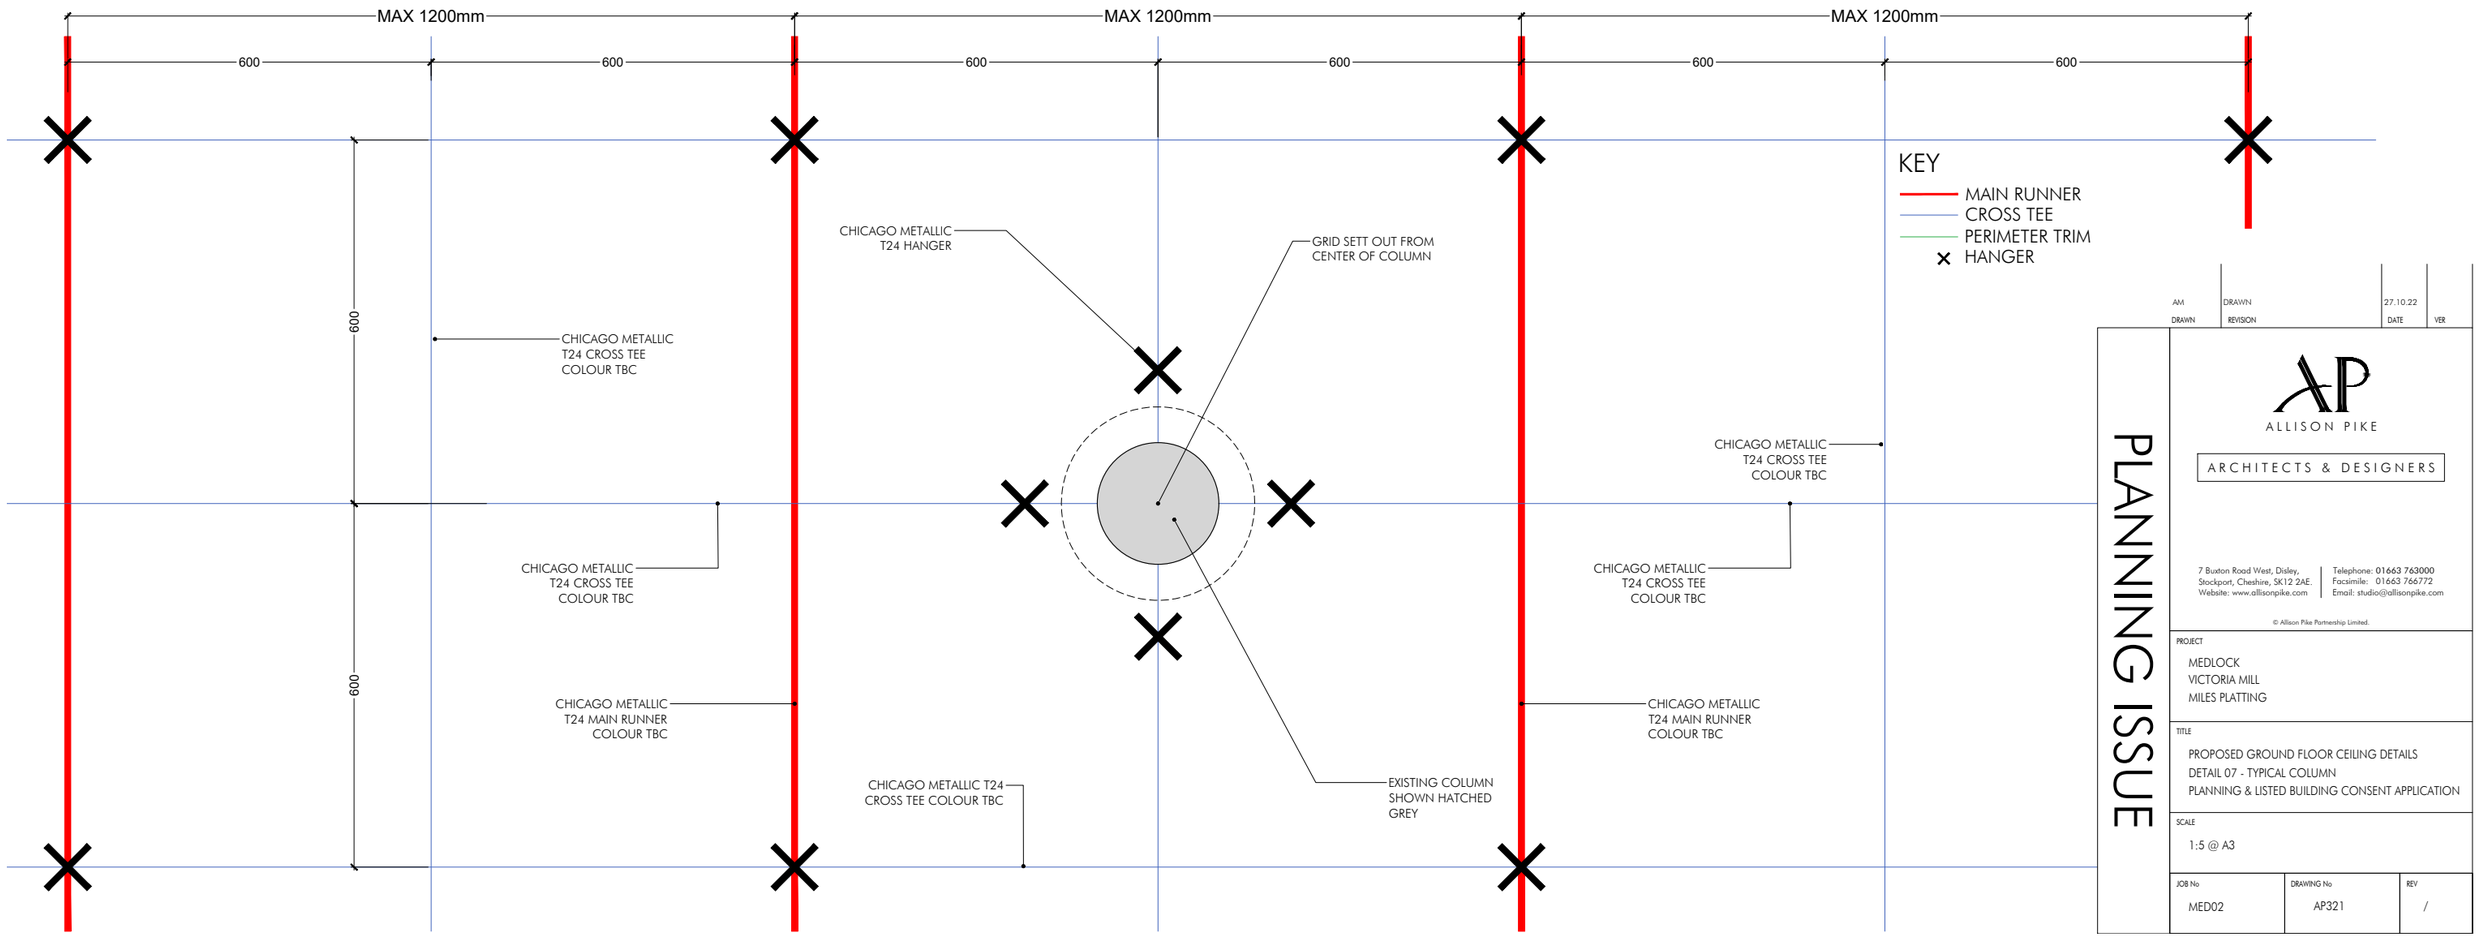

PLANNING ISSUE

AM	DRAWN	27.10.22	
DRAWN	REVISION	DATE	VER

ALLISON PIKE
ARCHITECTS & DESIGNERS

7 Buxton Road West, Disley, Stockport, Cheshire, SK12 2AE.
Website: www.allisonpike.com
Telephone: 01663 763000
Facsimile: 01663 766772
Email: studio@allisonpike.com

© Allison Pike Partnership Limited.

PROJECT
MEDLOCK
VICTORIA MILL
MILES PLATTING

TITLE
PROPOSED GROUND FLOOR CEILING DETAILS
DETAIL 07 - TYPICAL COLUMN
PLANNING & LISTED BUILDING CONSENT APPLICATION

SCALE
1:5 @ A3

JOB No	DRAWING No	REV
MED02	AP321	/