




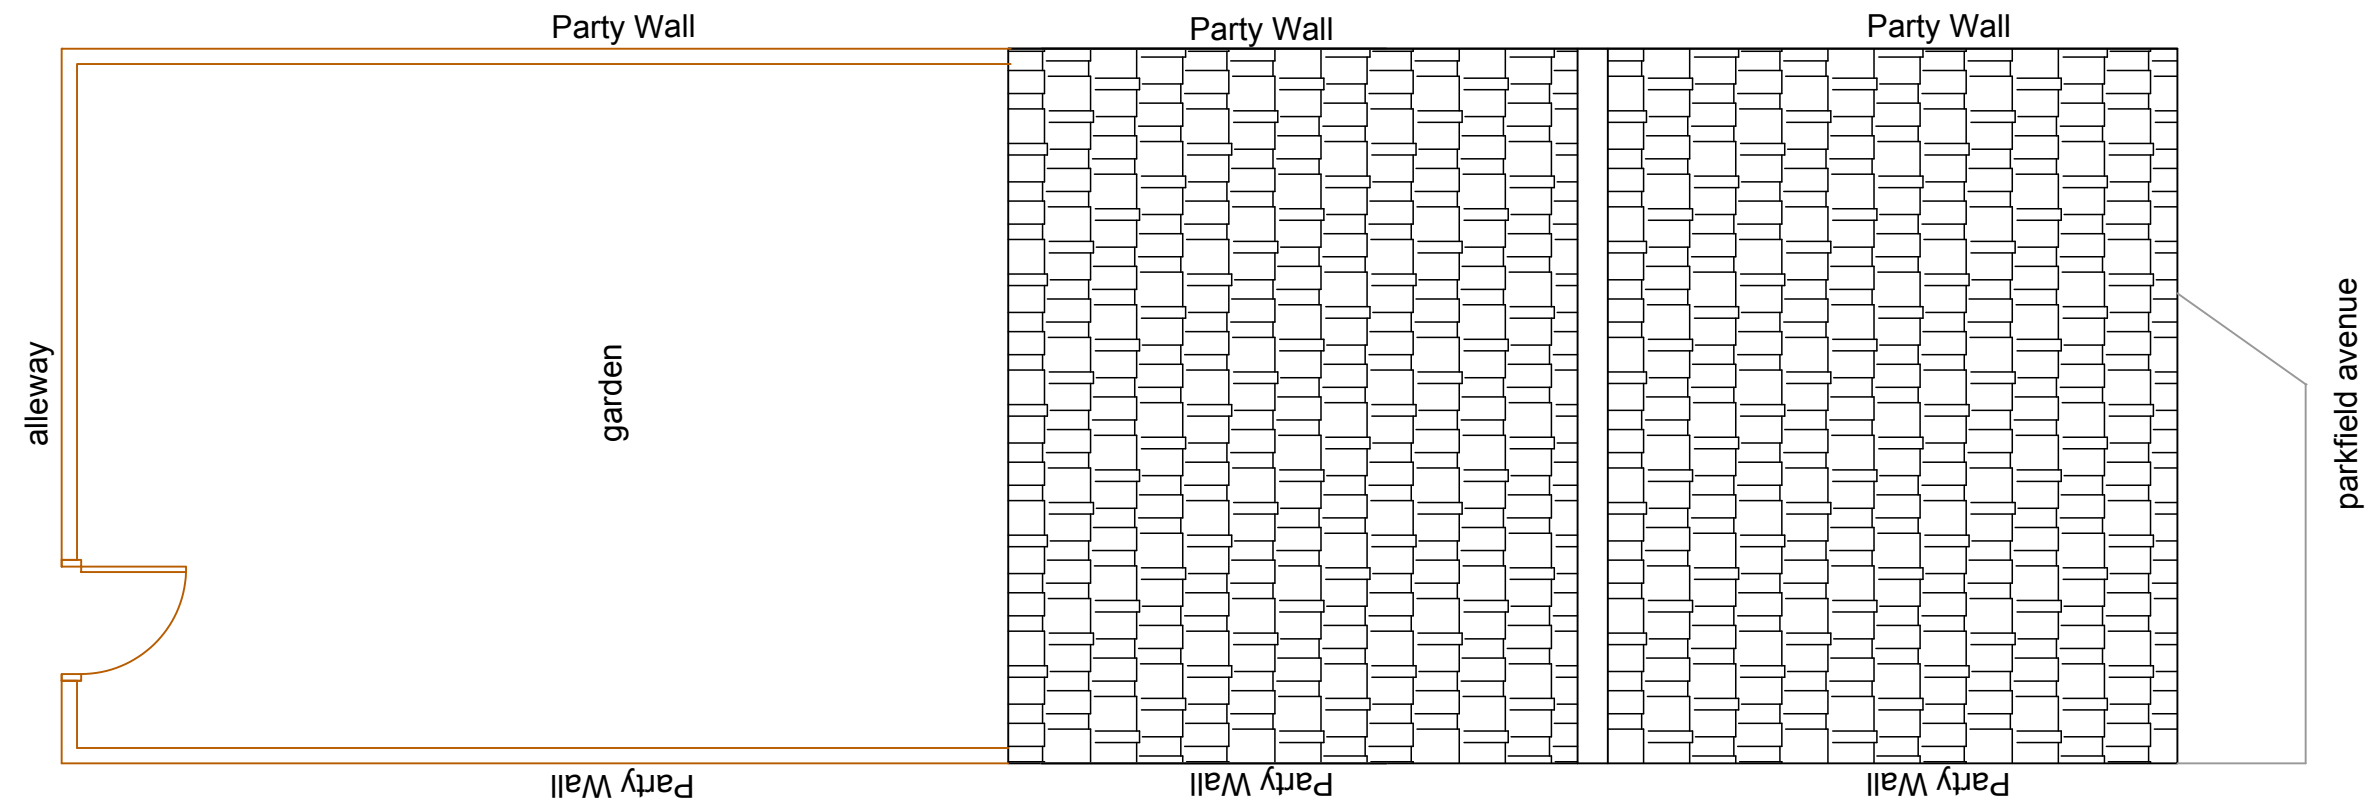


EXISTING ROOF PLAN
1:50 @ A1

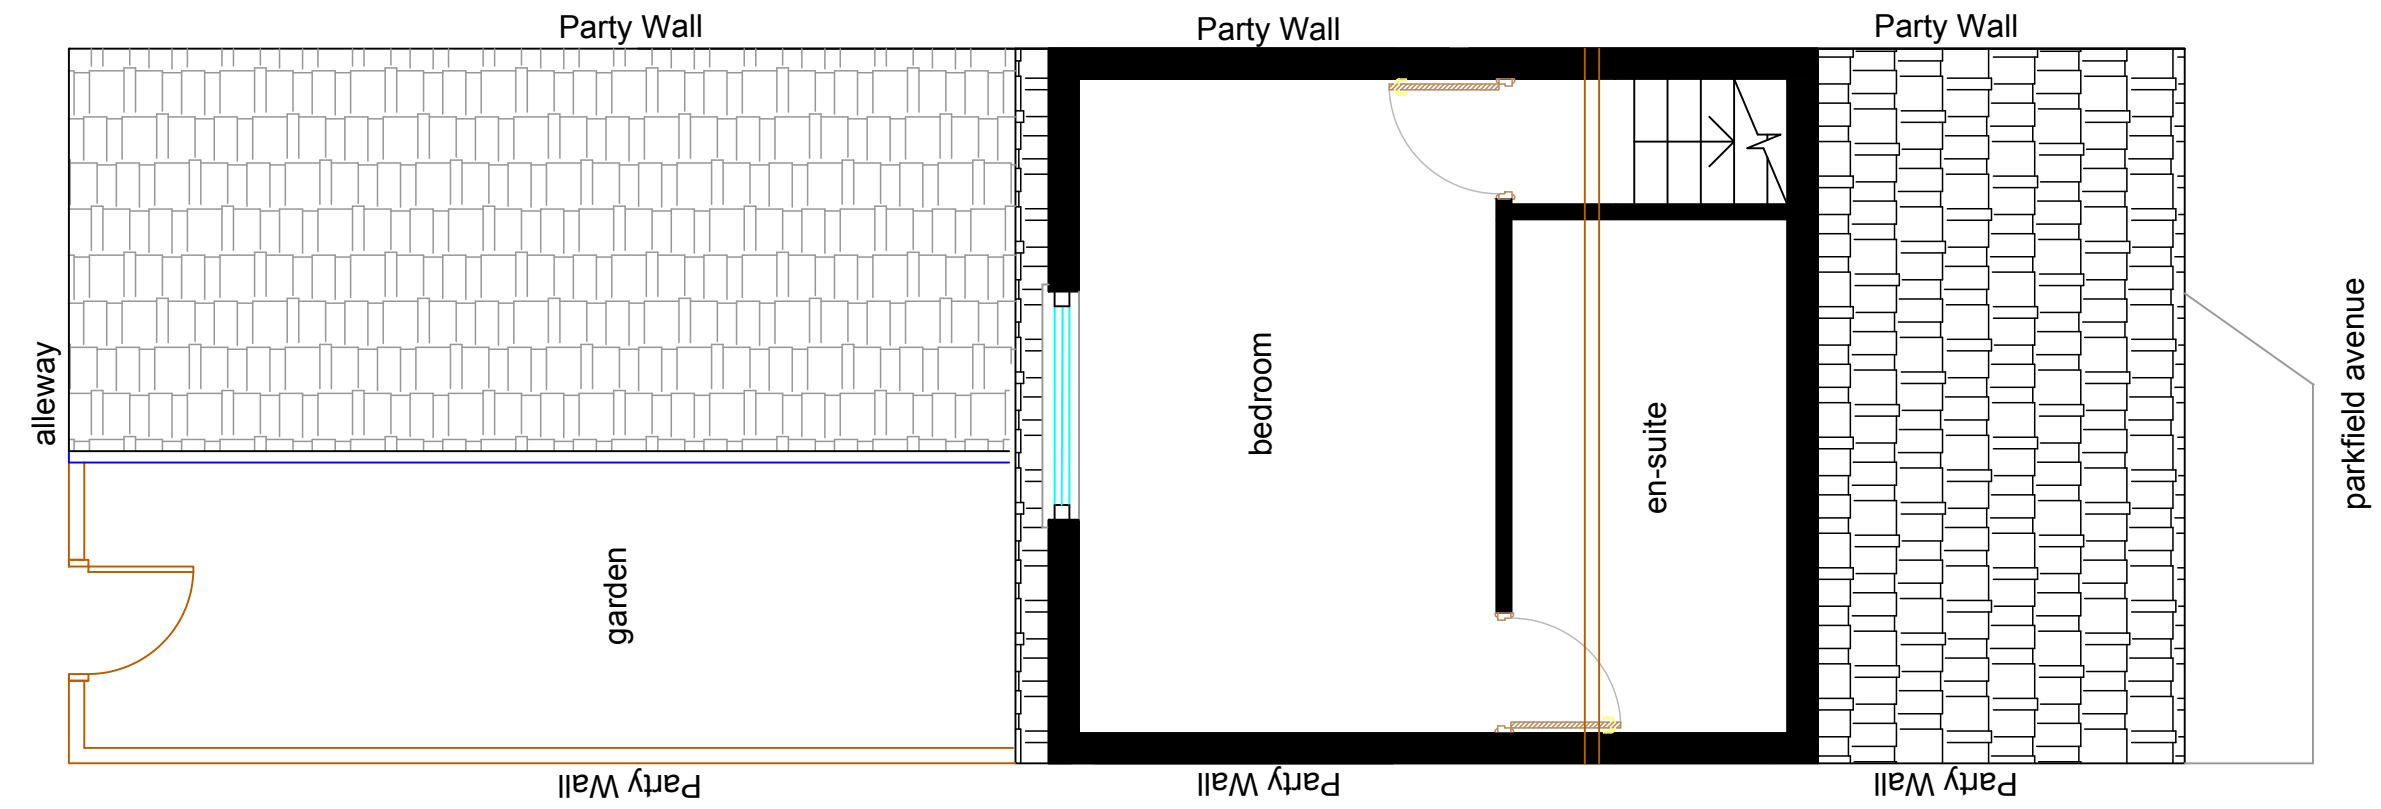


PROPOSED ROOF PLAN
1:50 @ A1

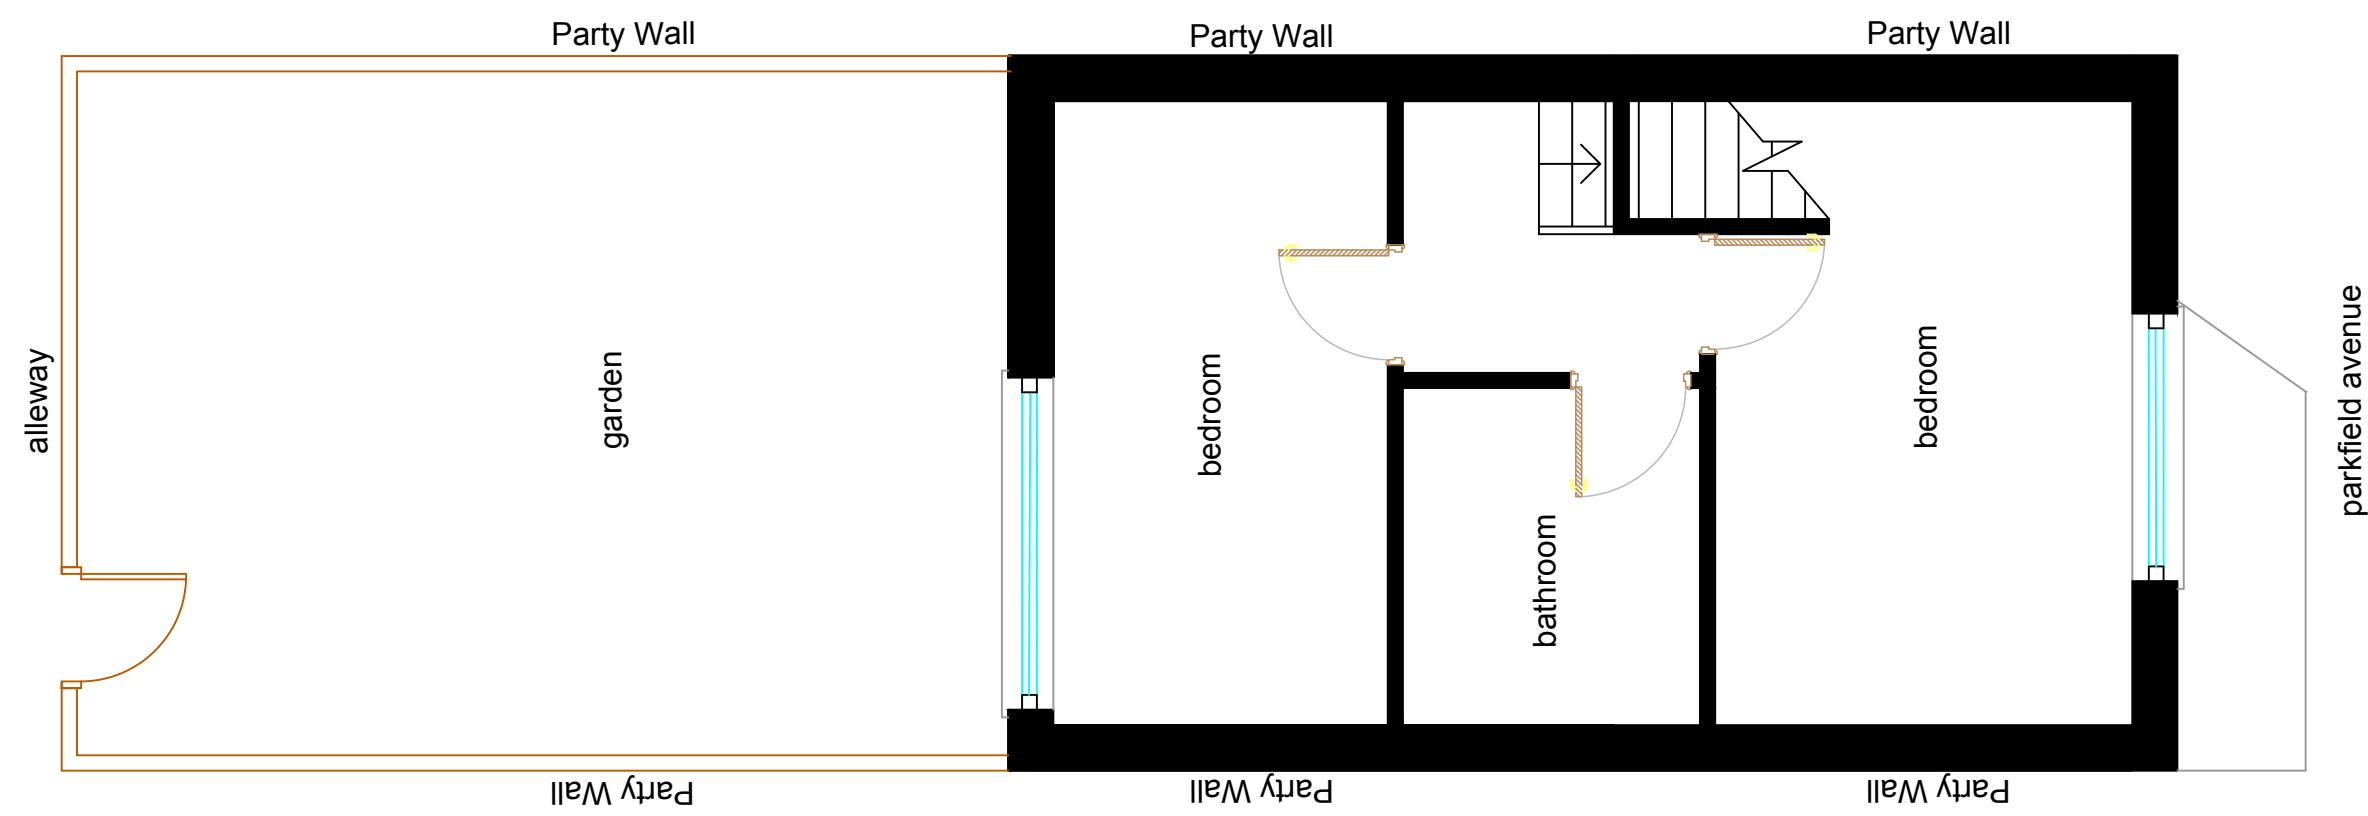


EXISTING FIRST FLOOR PLAN
1:50 @ A1

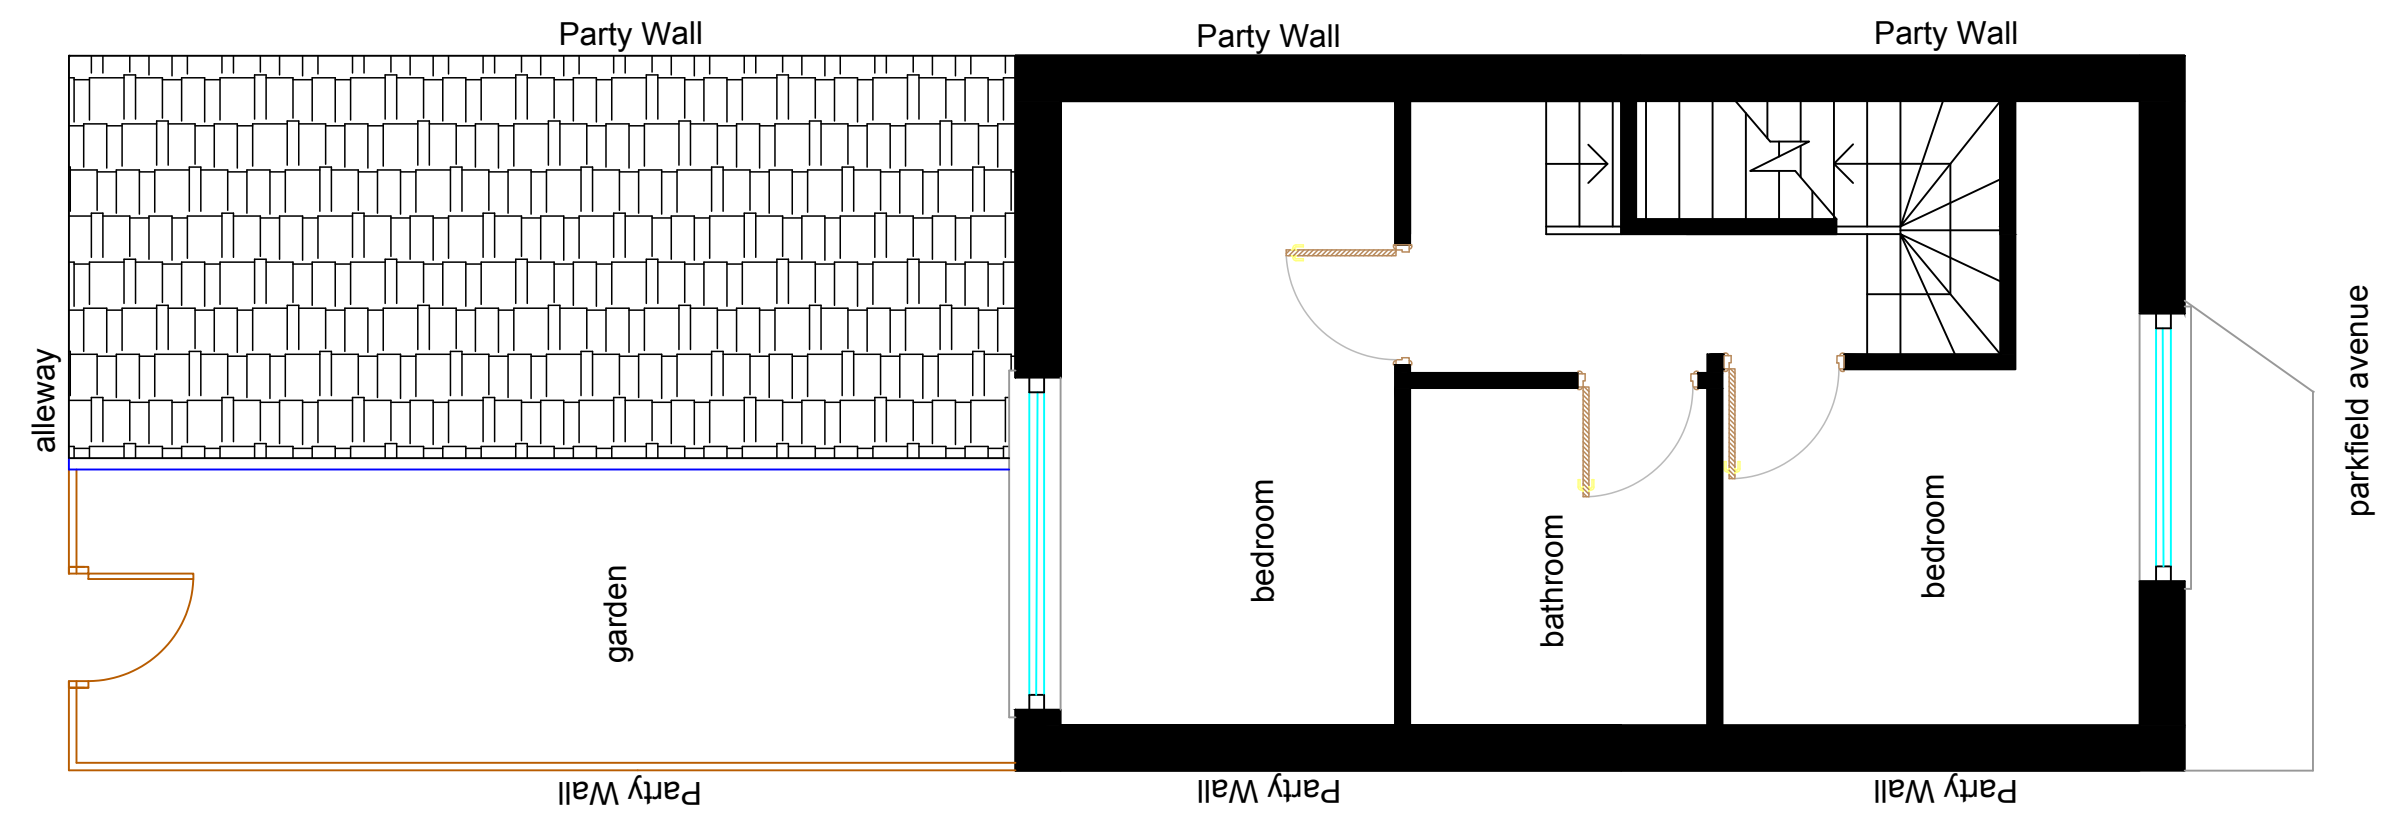

PROPOSED FIRST FLOOR PLAN
1:50 @ A1

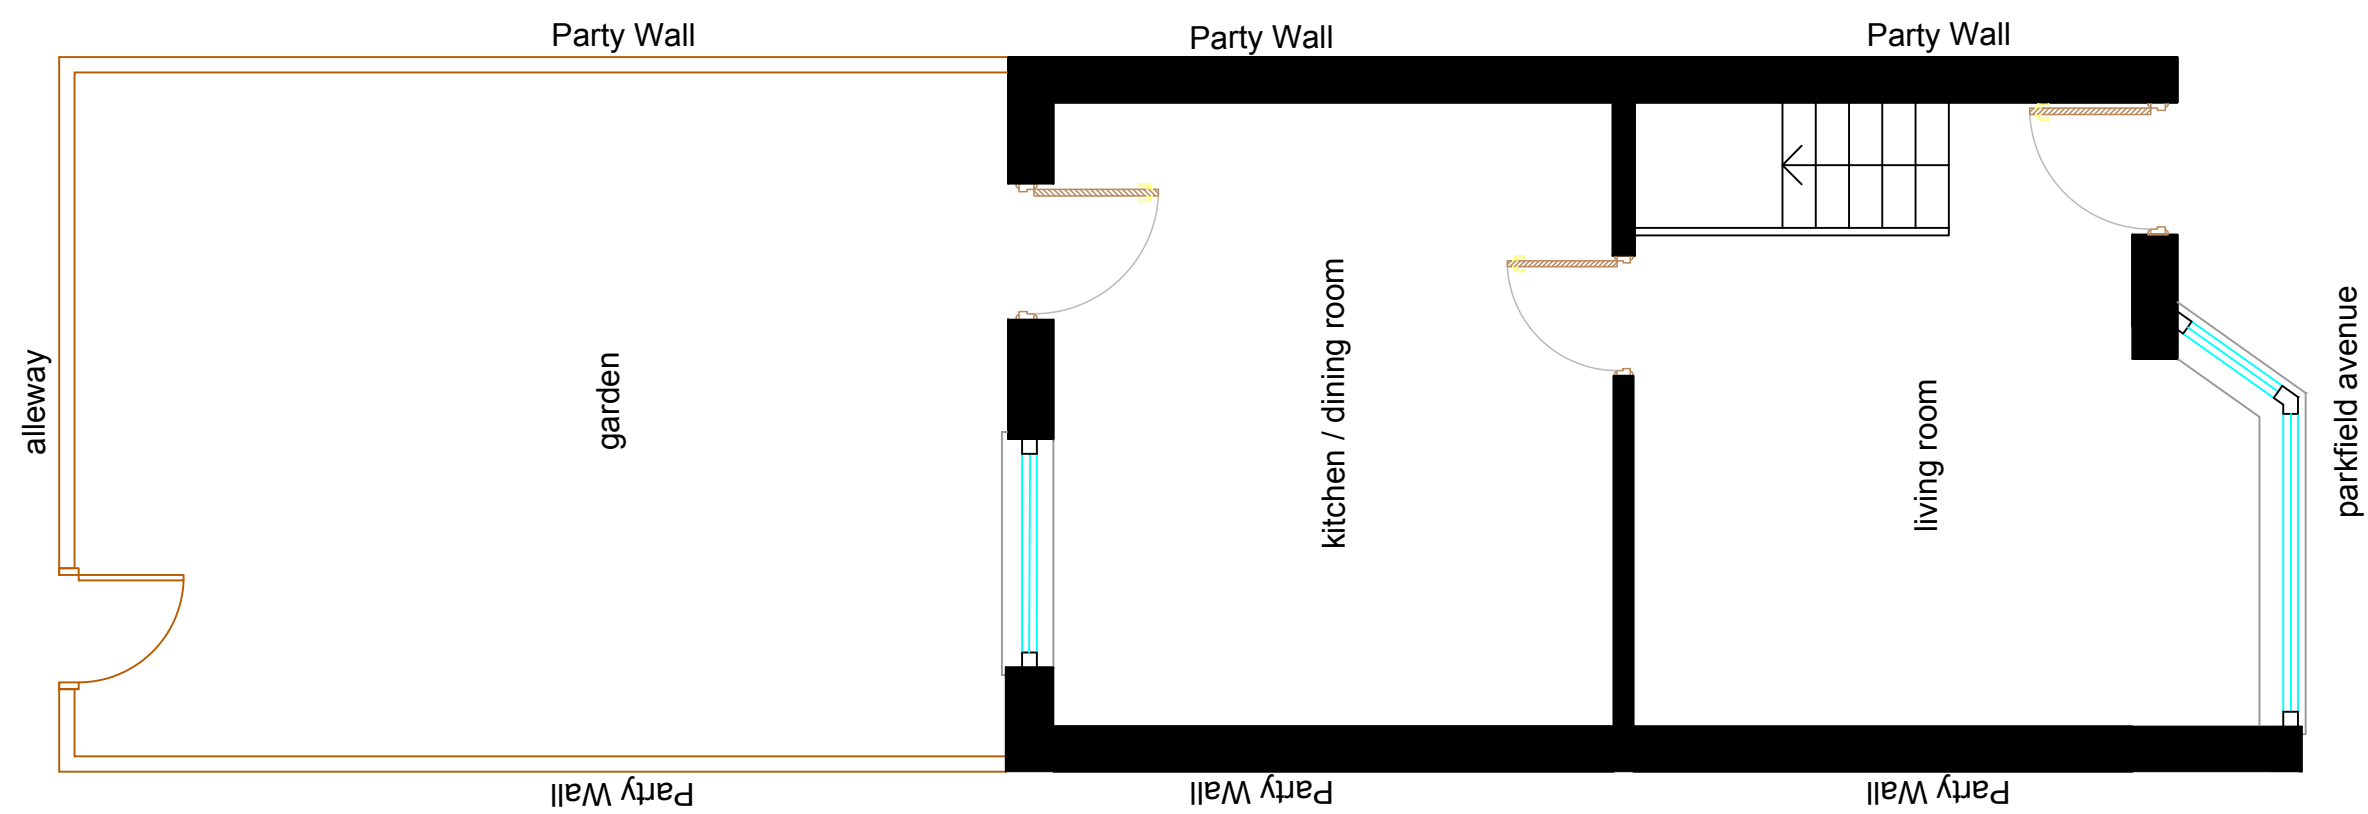

EXISTING GROUND FLOOR PLAN
1:50 @ A1

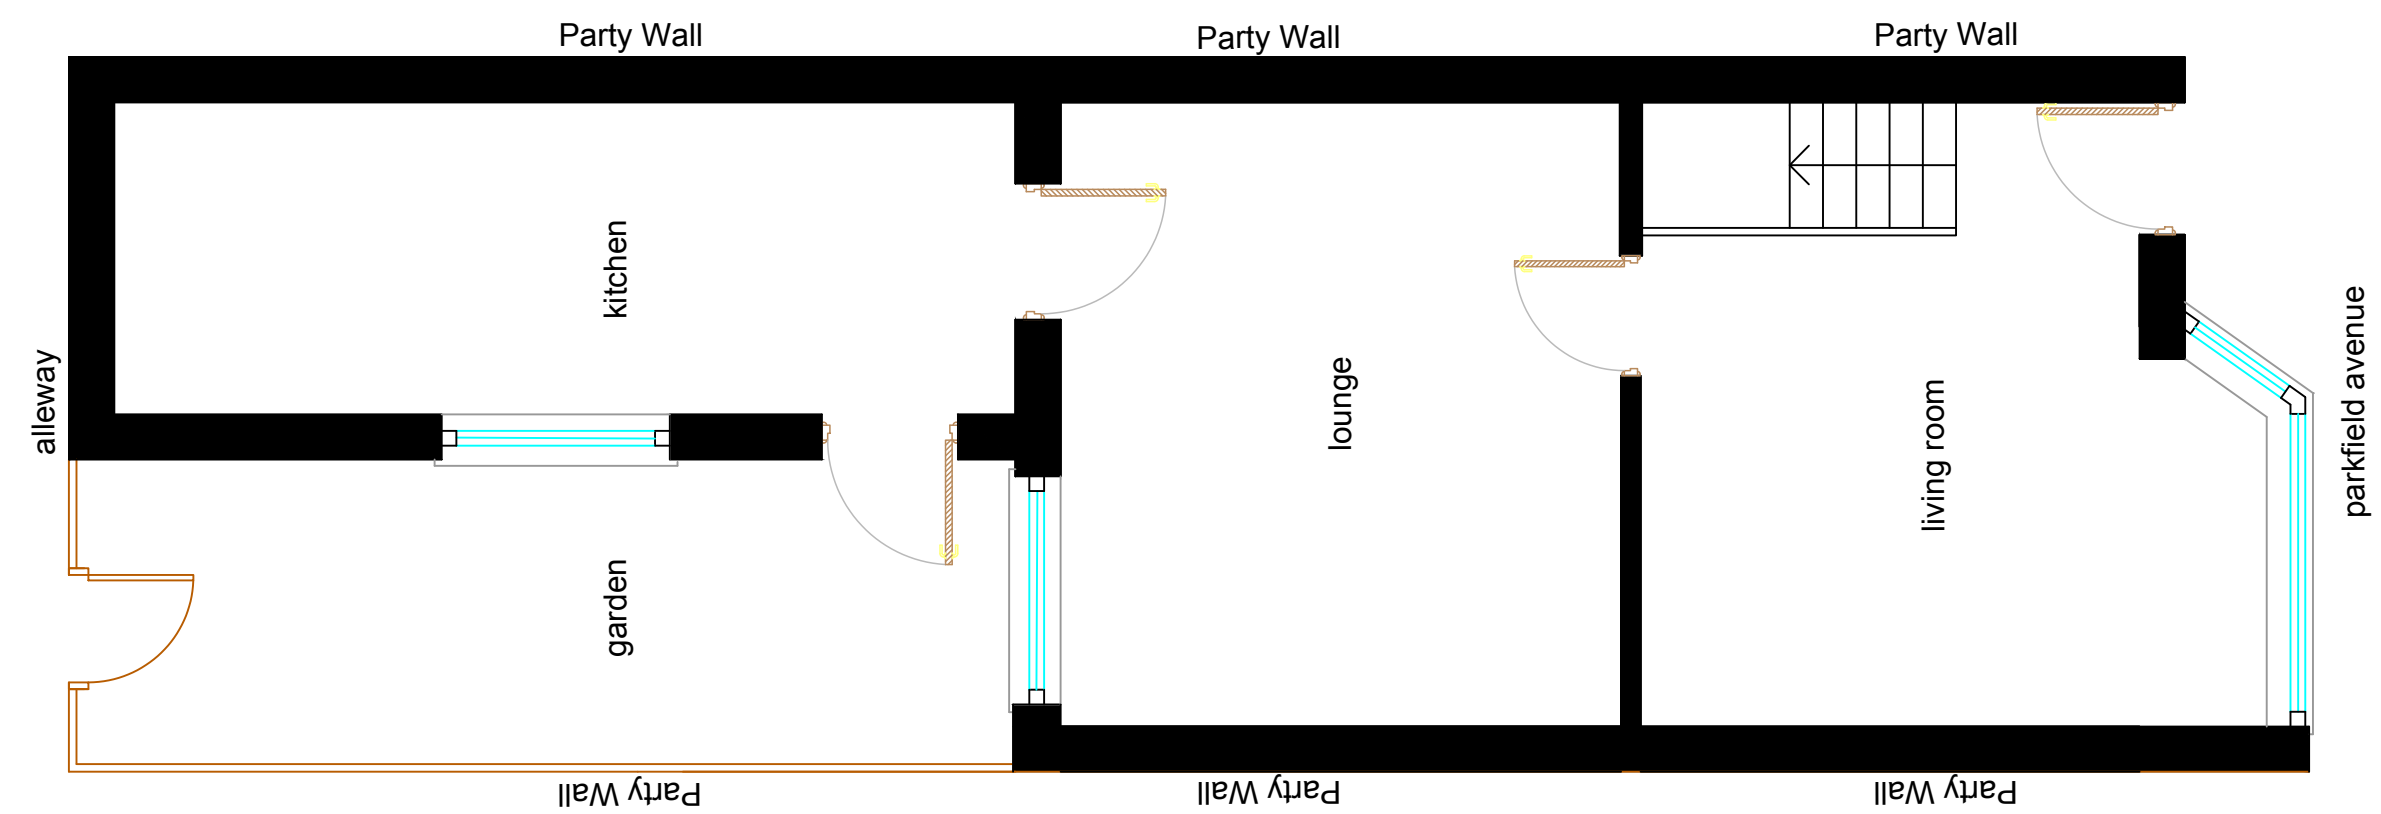

PROPOSED GROUND FLOOR PLAN
1:50 @ A1

ADDRESS	
22 PARKFIELD AVE, M14 7EW	
PROJECT	
single storey rear extension incl. rear dormer	
REV.	REVISION DETAILS